



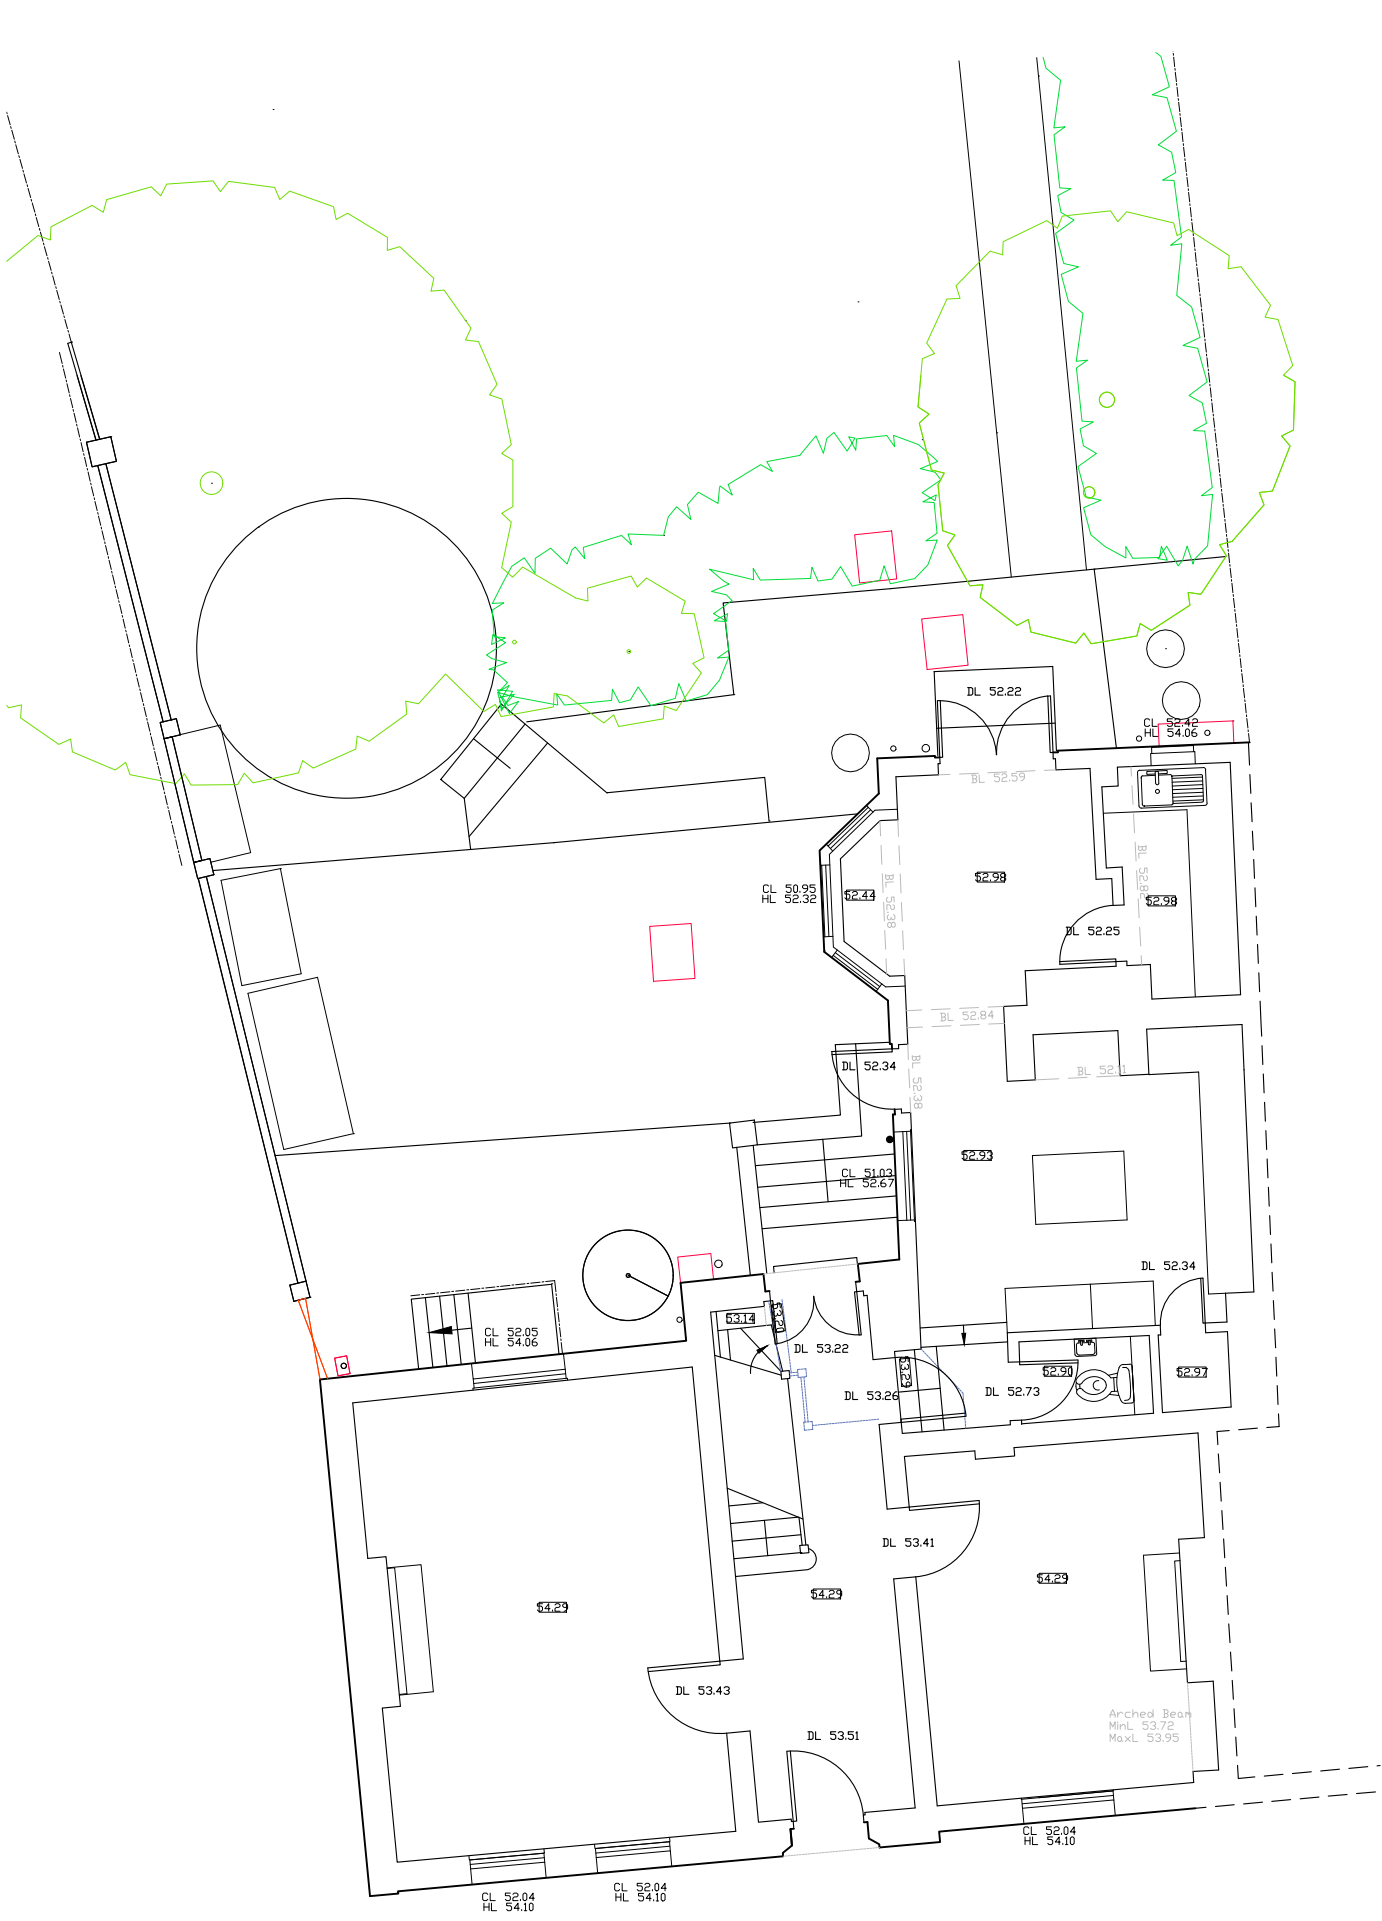


EXISTING GROUND FLOOR PLAN INC. PATIO AREA



EXISTING BASEMENT FLOOR PLAN

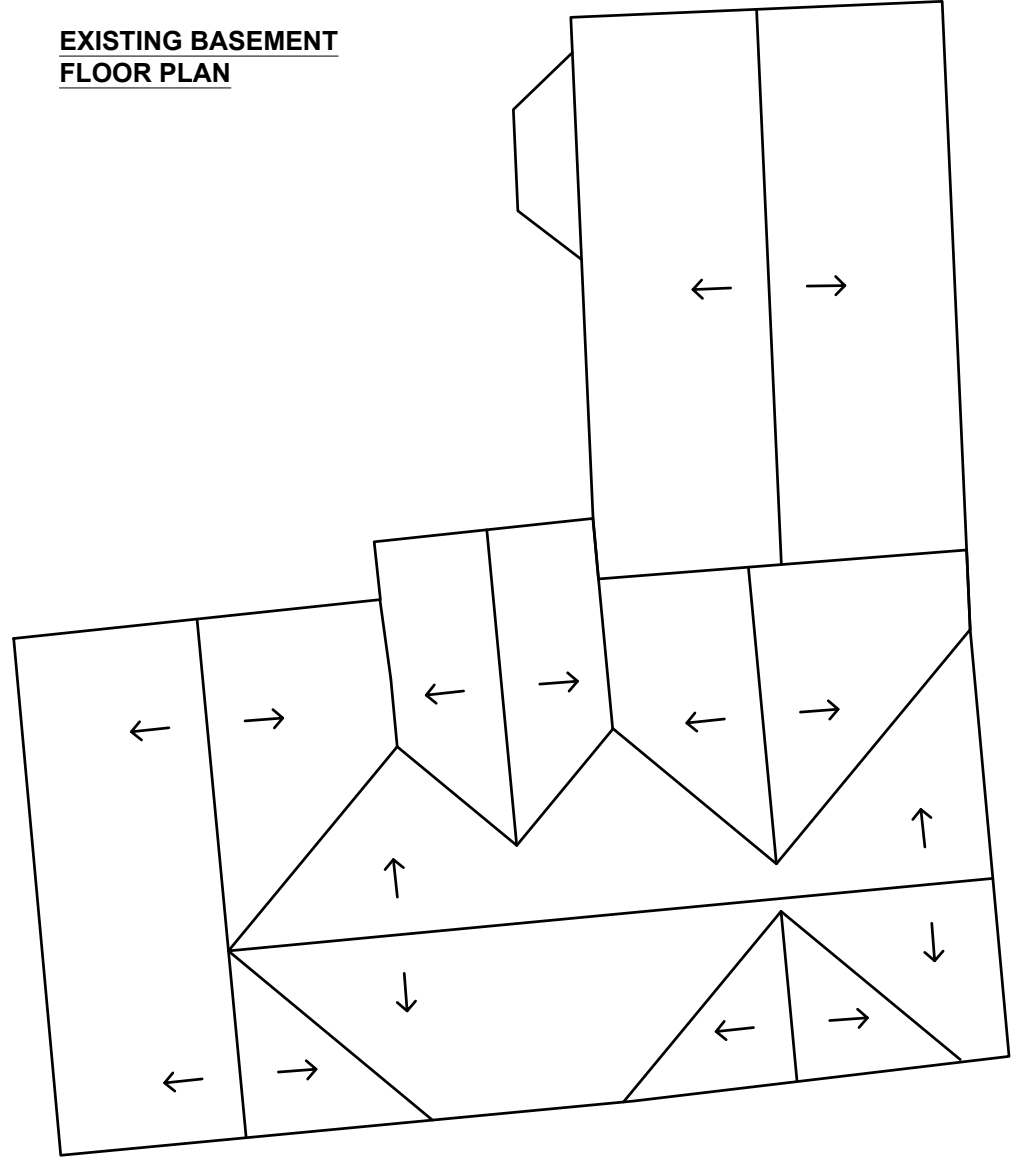

EXISTING ROOF PLAN

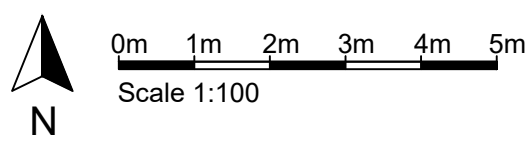

**Amy Moss
and Colin Eades**
amy@mosspropertydevelopment.co.uk
colinwkeades@gmail.com

Client: **Dr & Mrs Kendrick**

Project: **Single storey rear
extension and internal
alterations to London House,
High Street, Ashwell**

Drawing:
Existing Plans

Dwg no. **EK02** Date: **Aug
2025**

Drawn: **AM** Checked: **CE**

Scale: **1:100 @ A3**

Revisions:

The content of this drawing is the property of Colin Eades & Amy Moss and may not be copied in whole or part without formal consent.