

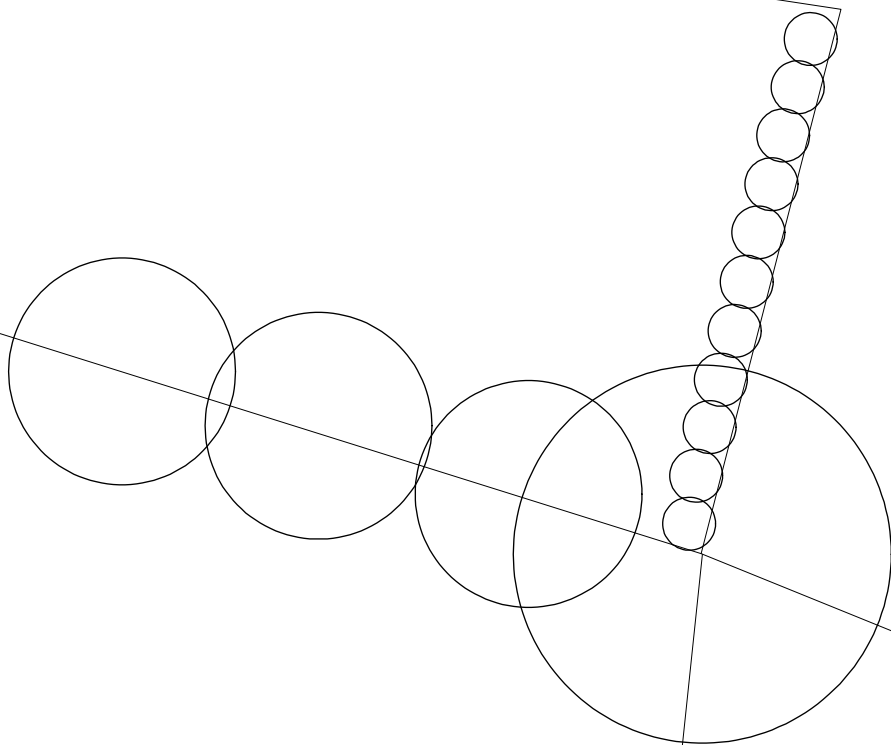
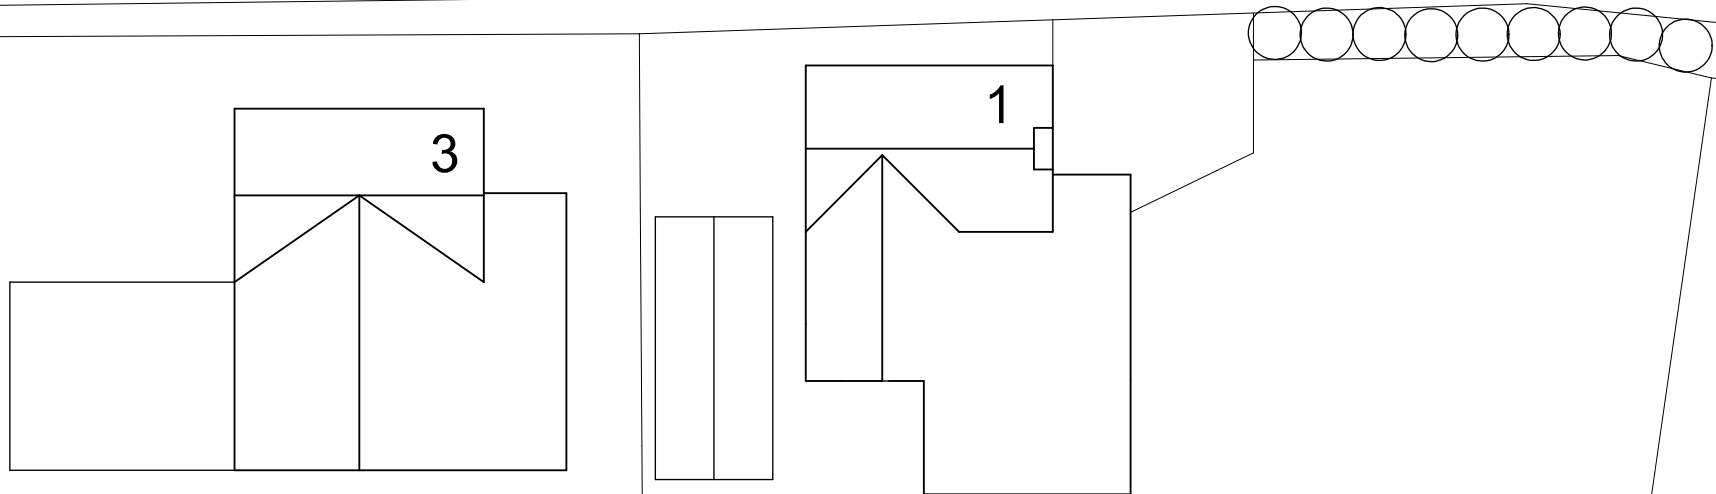


HIGH STREET

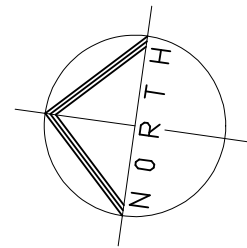

SITE PLAN 1:200

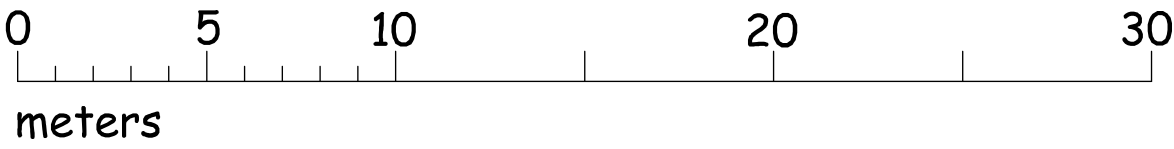

No.	Date	Revision	Initial

Project

PROPOSED DWELLING ON
LAND AT No 1 HIGH STREET,
GRAVELEY, HERTS SG4 7LE

Client

MR R ROGERS

Drawing

SITE PLAN

Scale 1:200 @ A2 Drawn C.R.

Checked Date April 25

Drawing No.

ROG/25/03

This drawing and design is copyright and must not
be reproduced in part or in whole without prior
written consent. Contractors must verify all
dimensions on site before commencing work