


This drawing is copyright and can not be copied or reproduced or altered, no extracts or any elements of this drawing or supporting information unless written consent has been obtained first.


DO NOT SCALE OFF THIS DRAWING, UNLESS FOR PLANNING PURPOSES

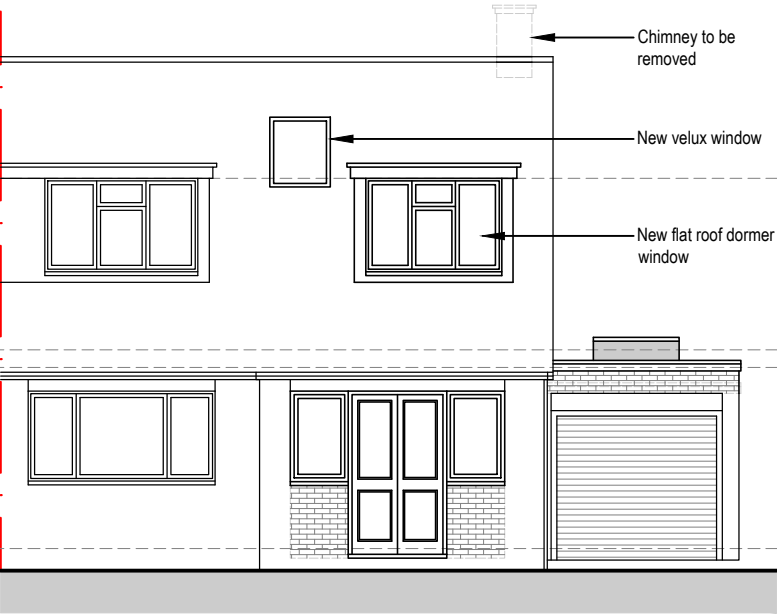


FRONT ELEVATION
SCALE 1:100




REAR ELEVATION
SCALE 1:100

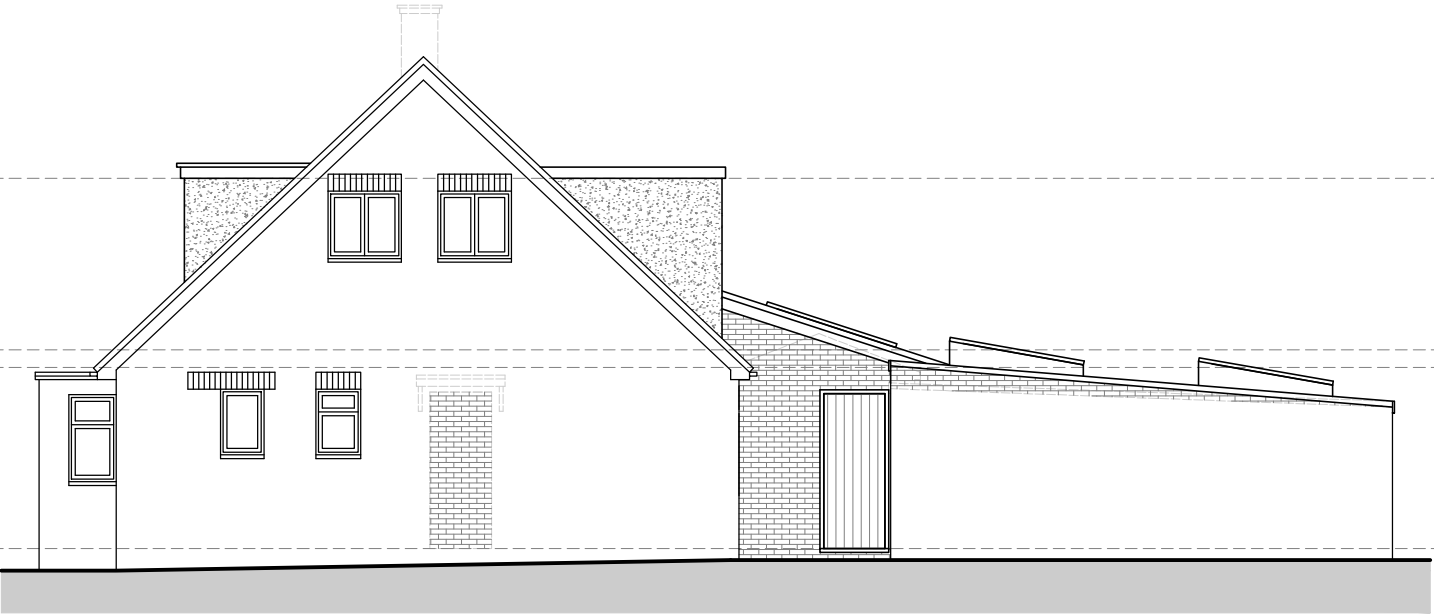


SIDE ELEVATION (1)
SCALE 1:100

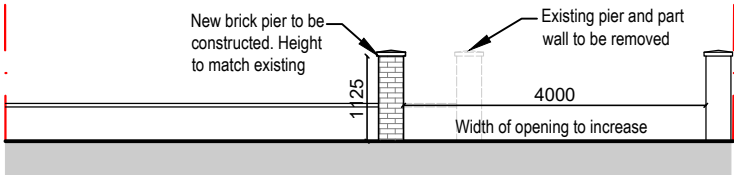


PROPOSED FRONT BOUNDARY WALL
SCALE 1:100

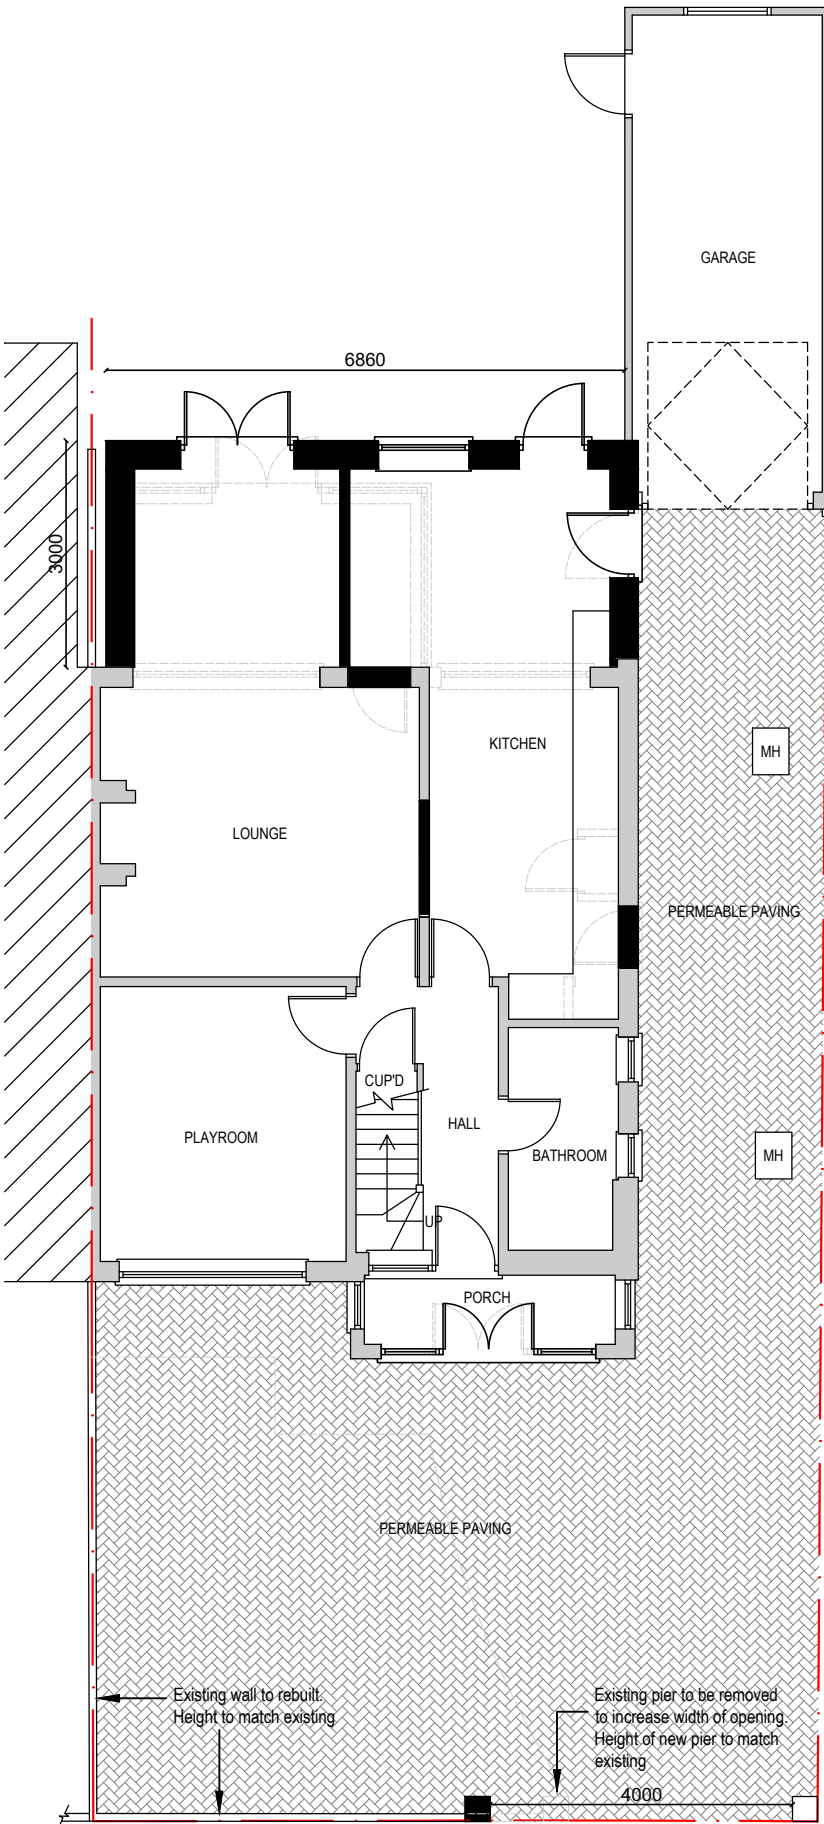


GROUND FLOOR PLAN
SCALE 1:100

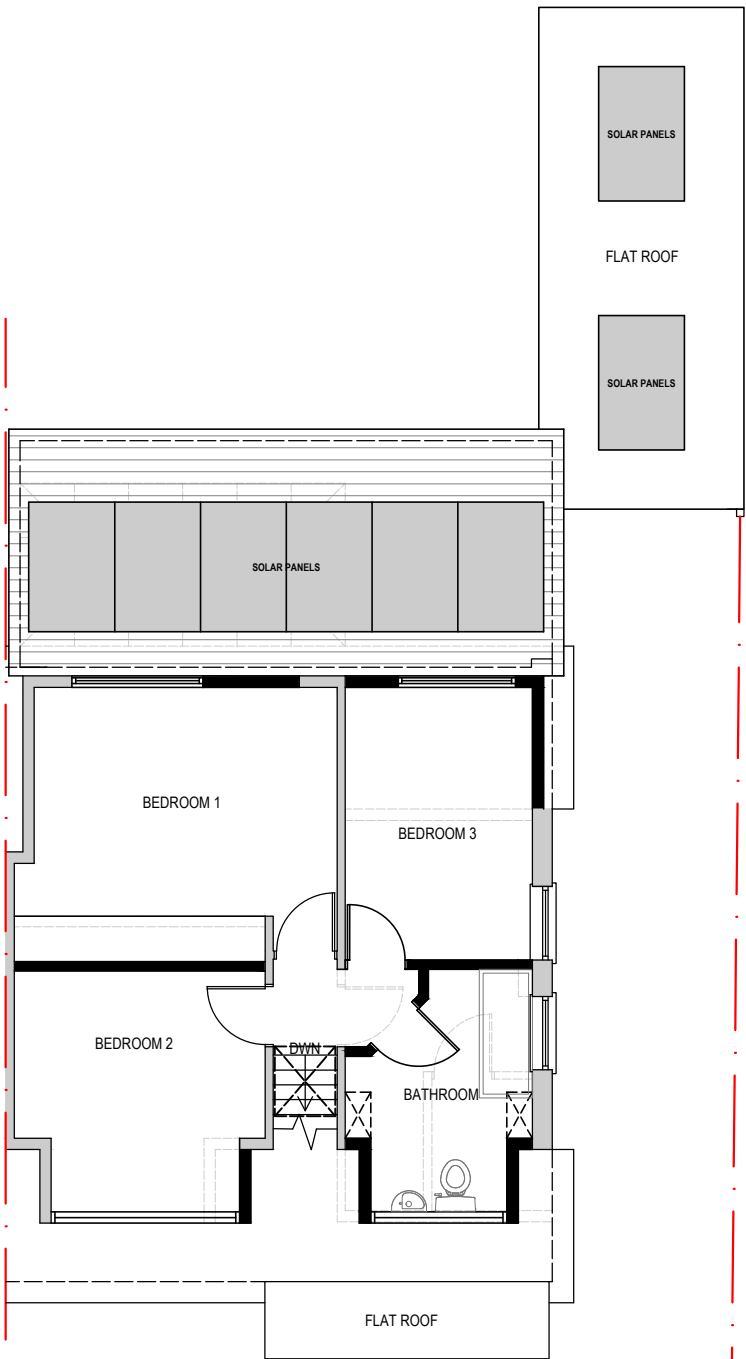


FIRST FLOOR PLAN
SCALE 1:100

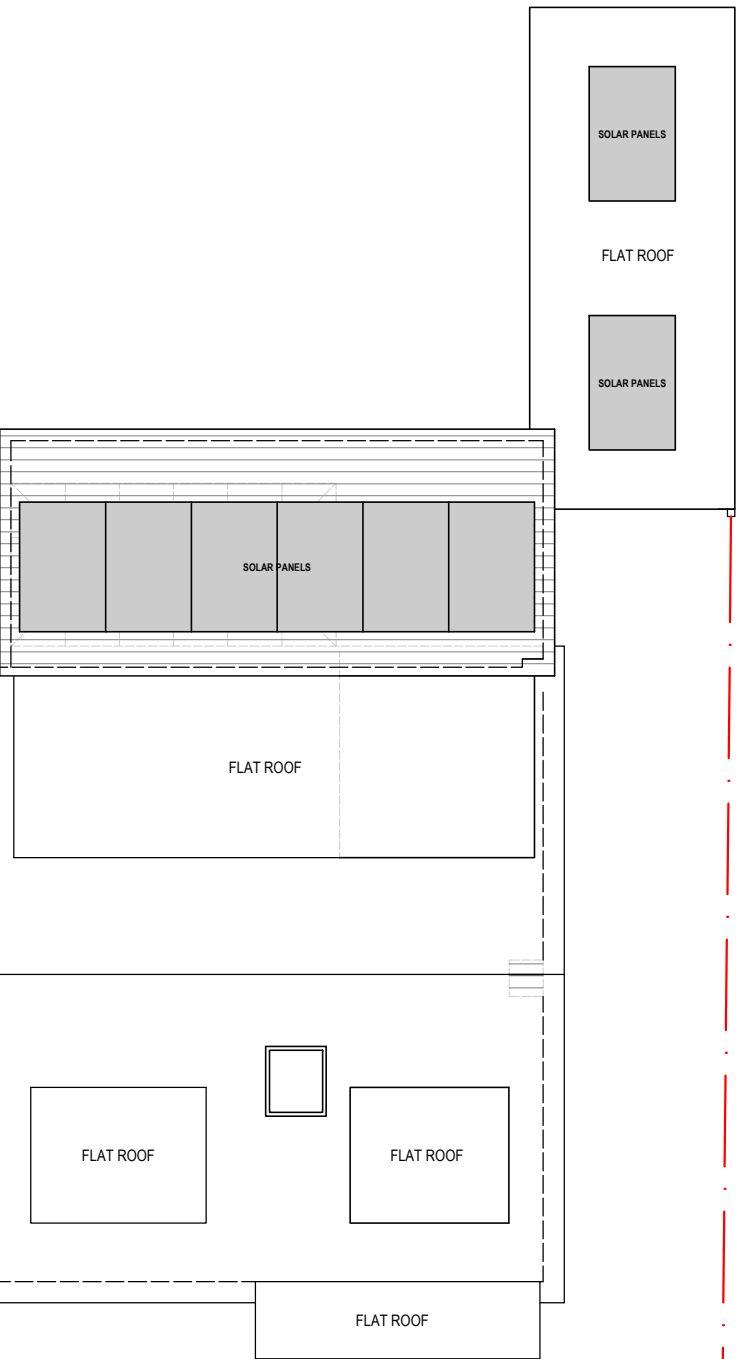

ROOF PLAN
SCALE 1:100

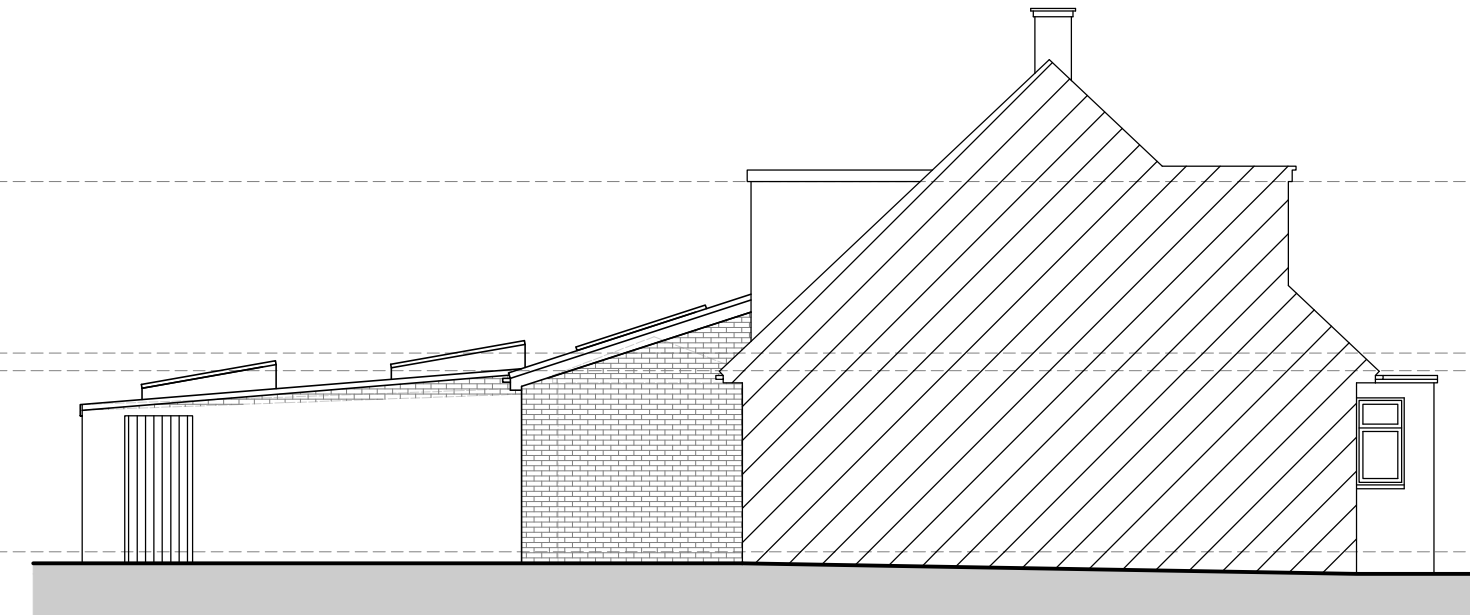


SIDE ELEVATION (2)
SCALE 1:100

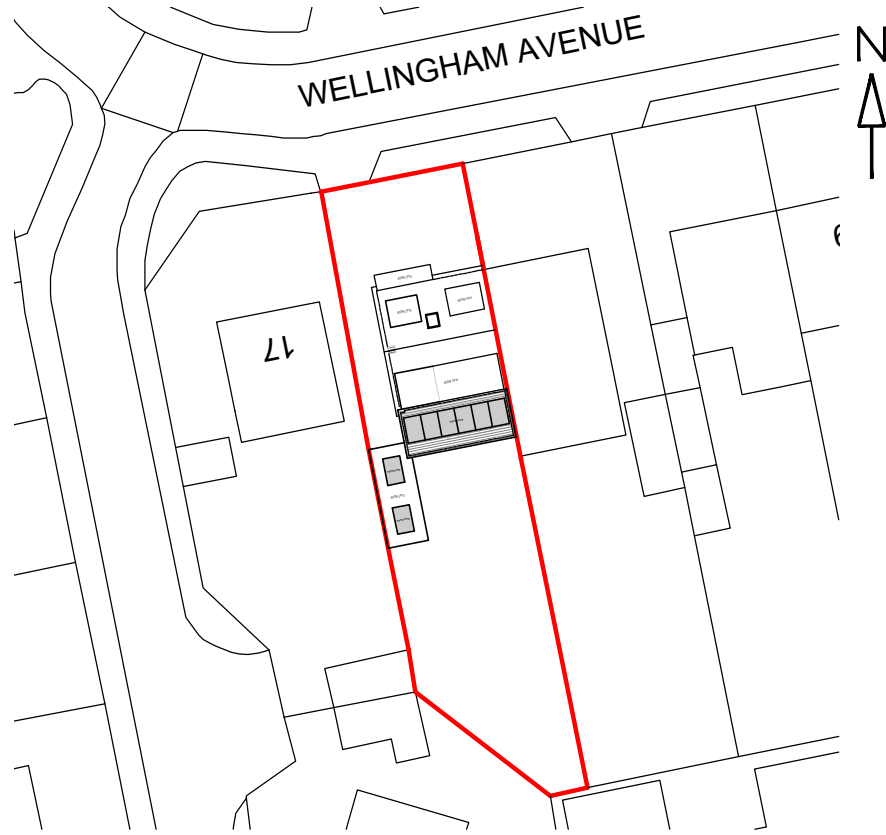

PROPOSED BLOCK PLAN
SCALE 1:500

Scale Bar 1:500

 

Scale Bar 1:100



C	25/02/25	FRONT BOUNDARY ELEVATION ADDED
B	09/01/25	MINOR AMENDMENTS
A	08/01/25	MINOR AMENDMENTS
REV	DATE	DESCRIPTION

RTMDesign
Architectural Services
Planning & Building Regulation Drawings
5 Prebendal Drive, Slip End, LU1 4JN
M 07979 575 456
E enquiries@rtmdesign.co.uk

CLIENT
MR G NUNN & MRS E SOMERS-SMITH

ADDRESS
15 WELLINGHAM AVENUE
HITCHIN
HERTFORDSHIRE
SG5 2UJ

TITLE
PLANNING APPLICATION
PROPOSED PLANS AND ELEVATIONS WITH
BLOCK PLAN

SCALE - 1:100 @ A2

DATE - JAN '25

JOB No.	DRAWING No.	REVISION
601	PL_02	C