




East (rear) elevation

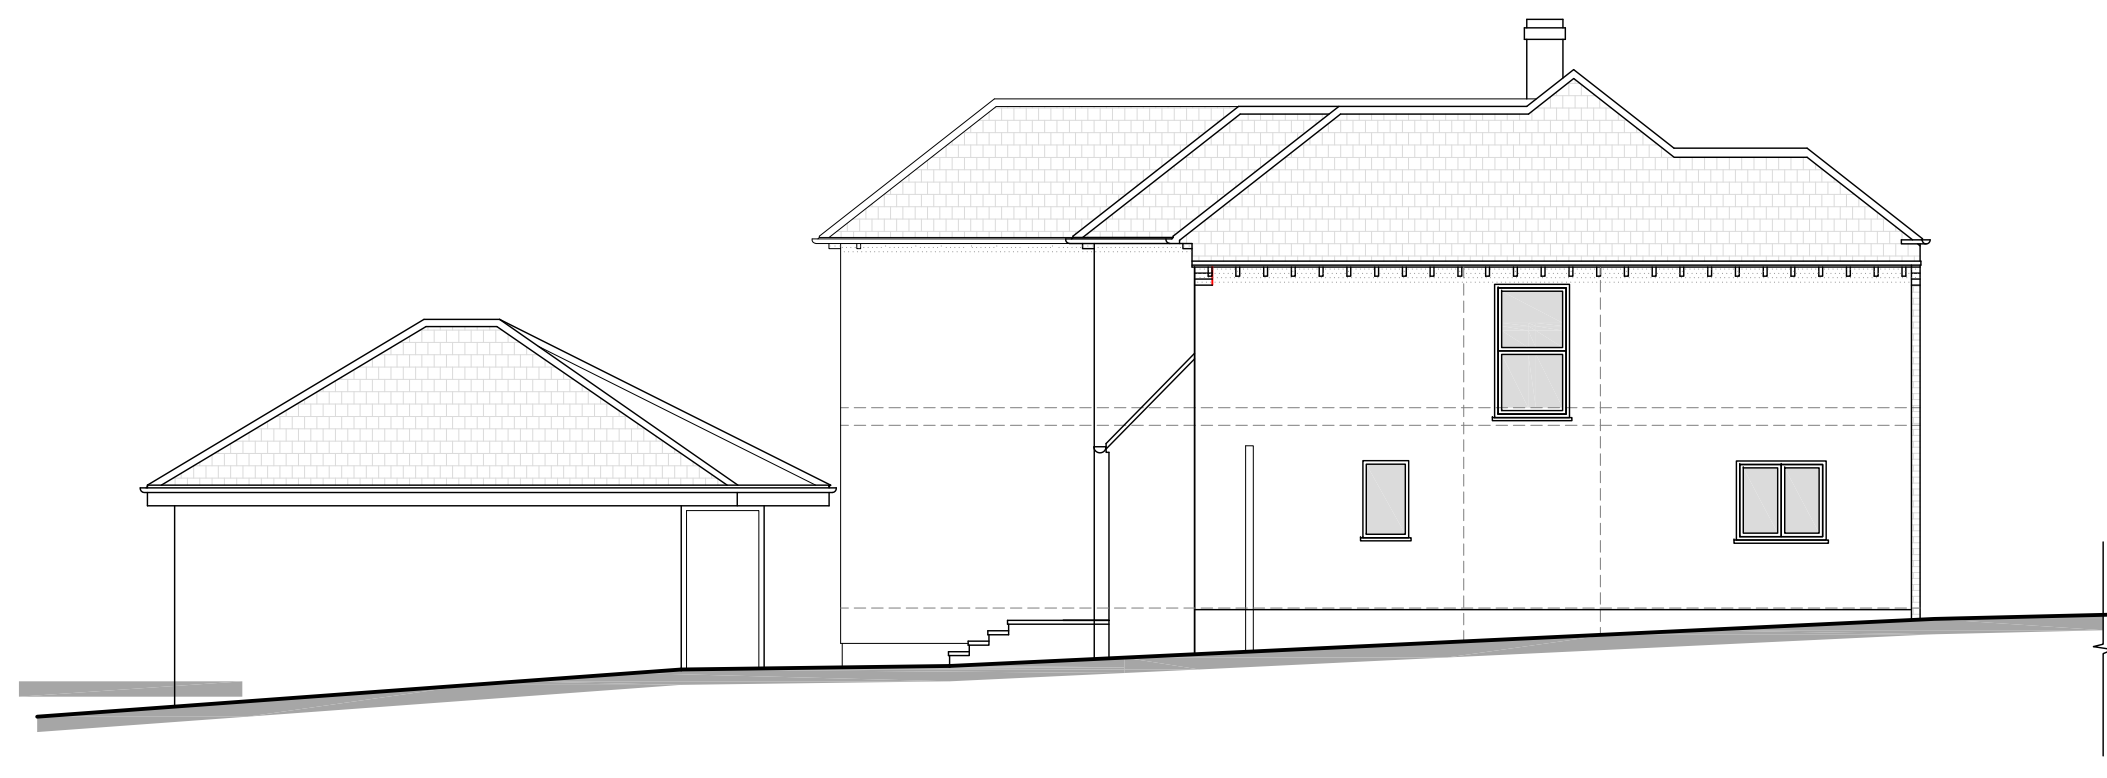


North elevation



South elevation




East (rear) elevation
with garage

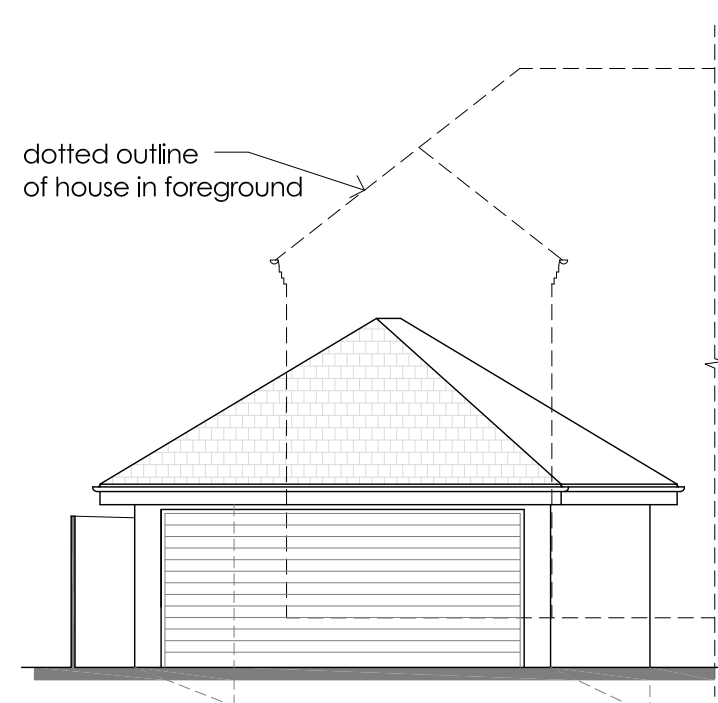


garage West
elevation




West elevation

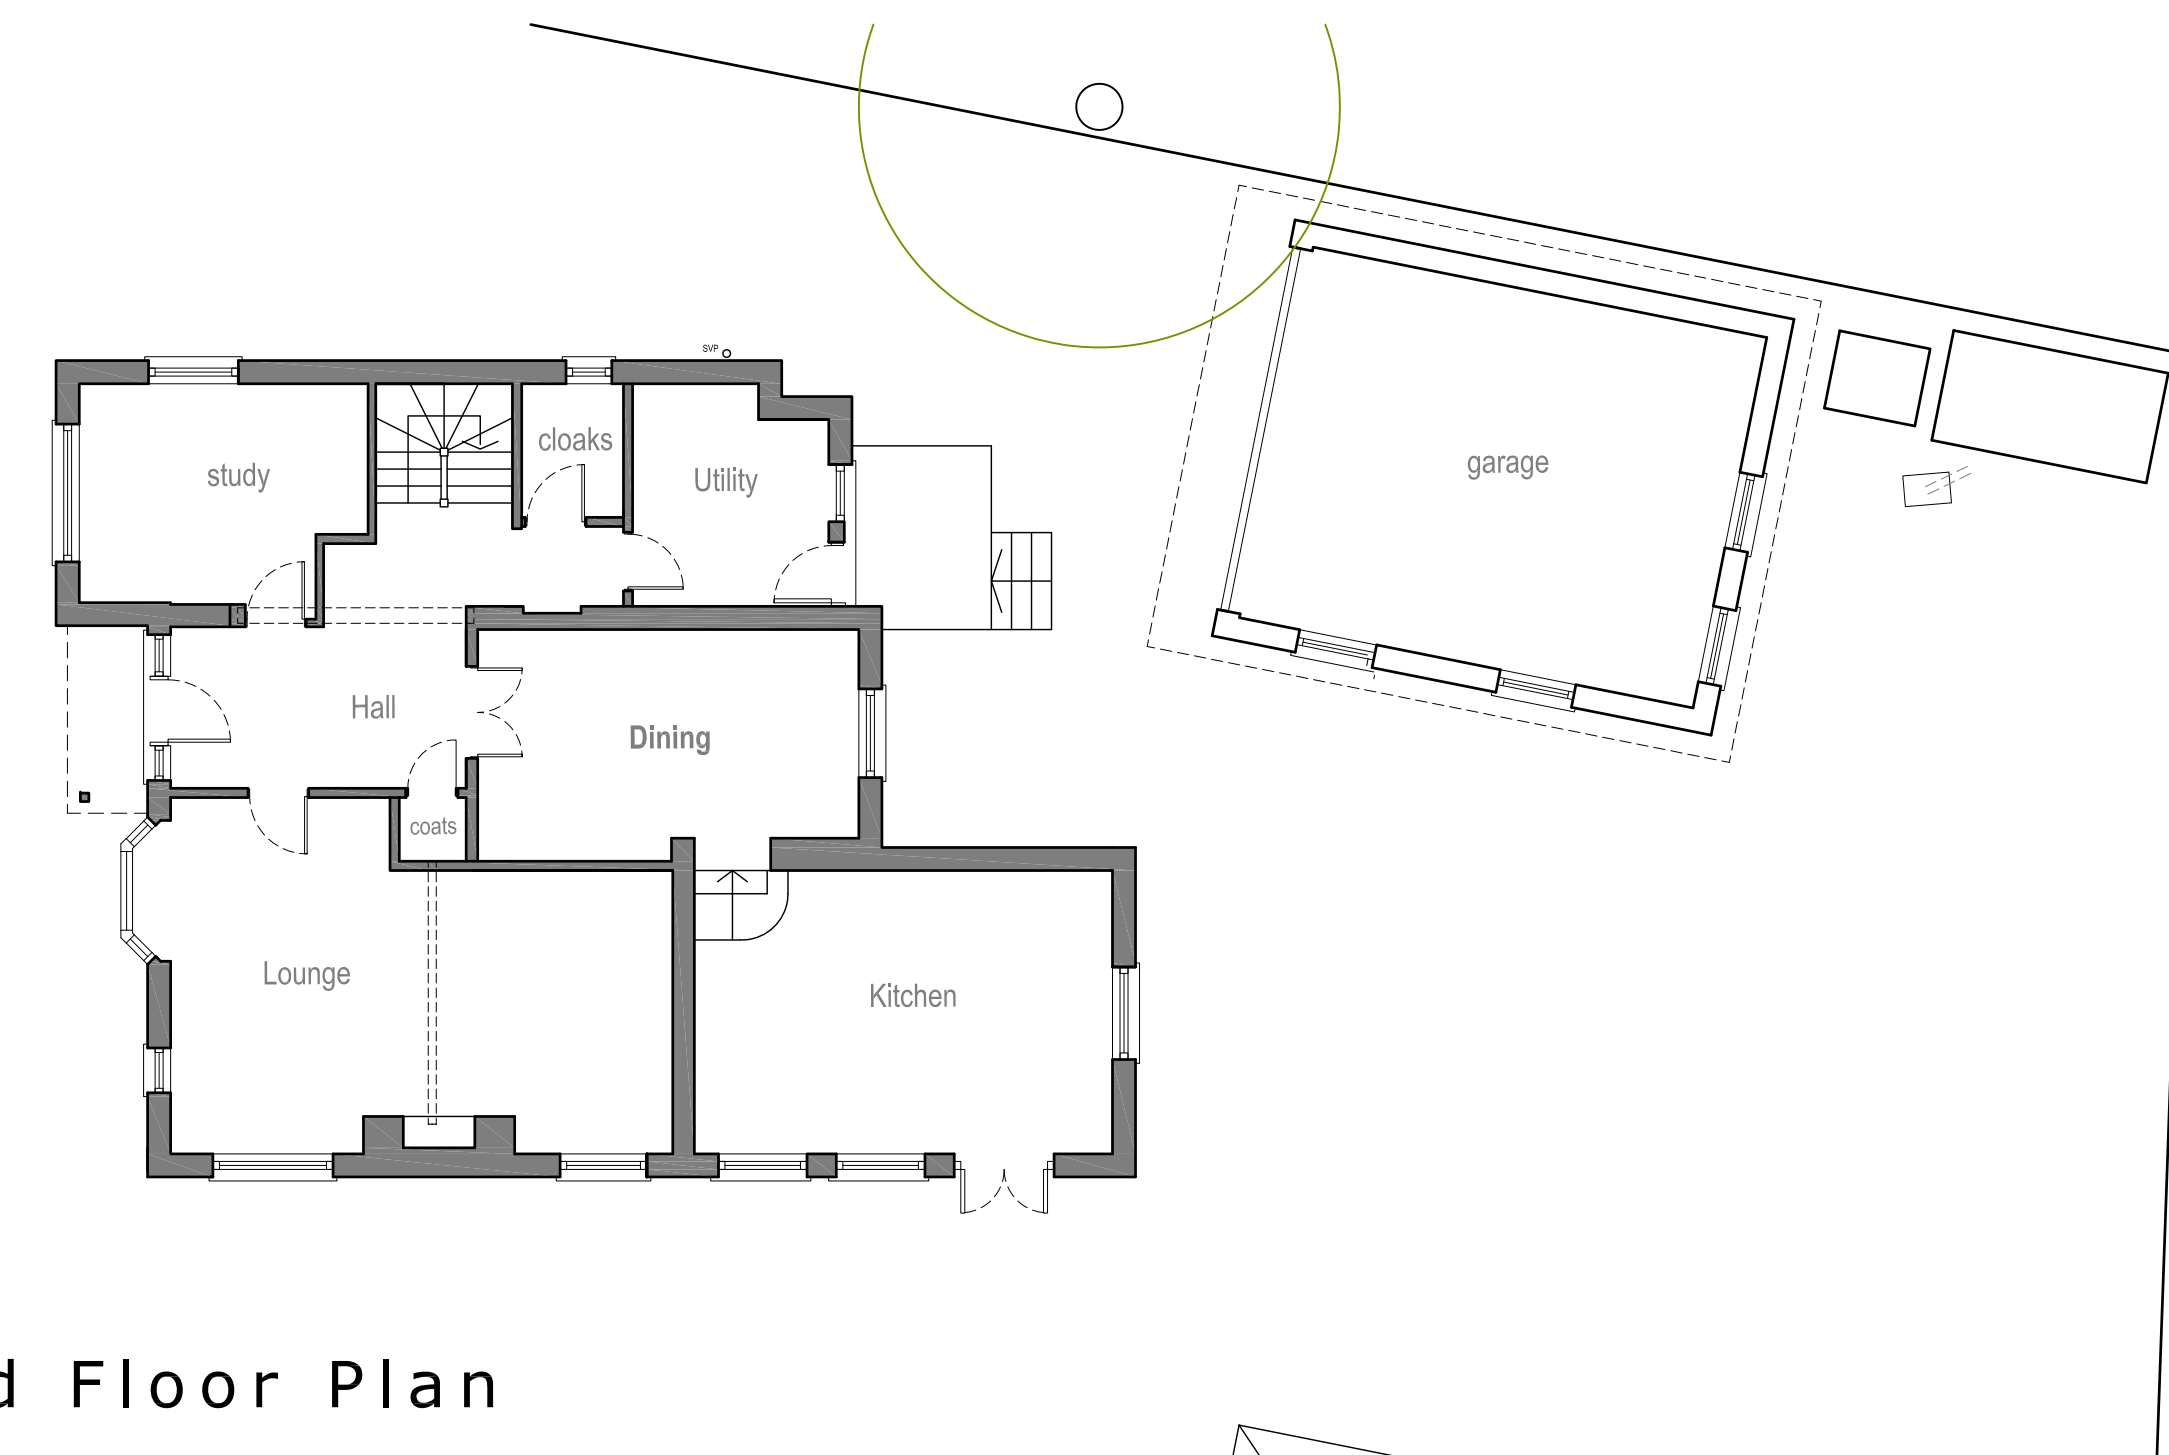


Ground Floor Plan

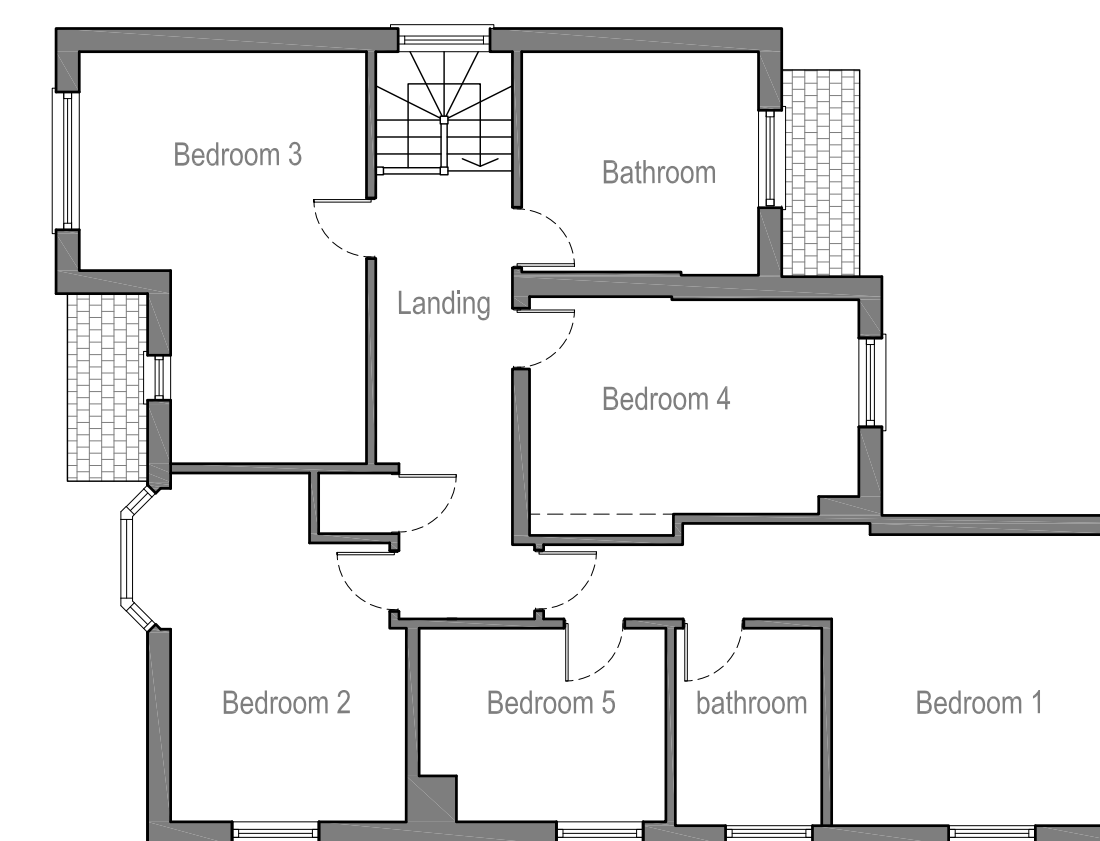

First Floor Plan

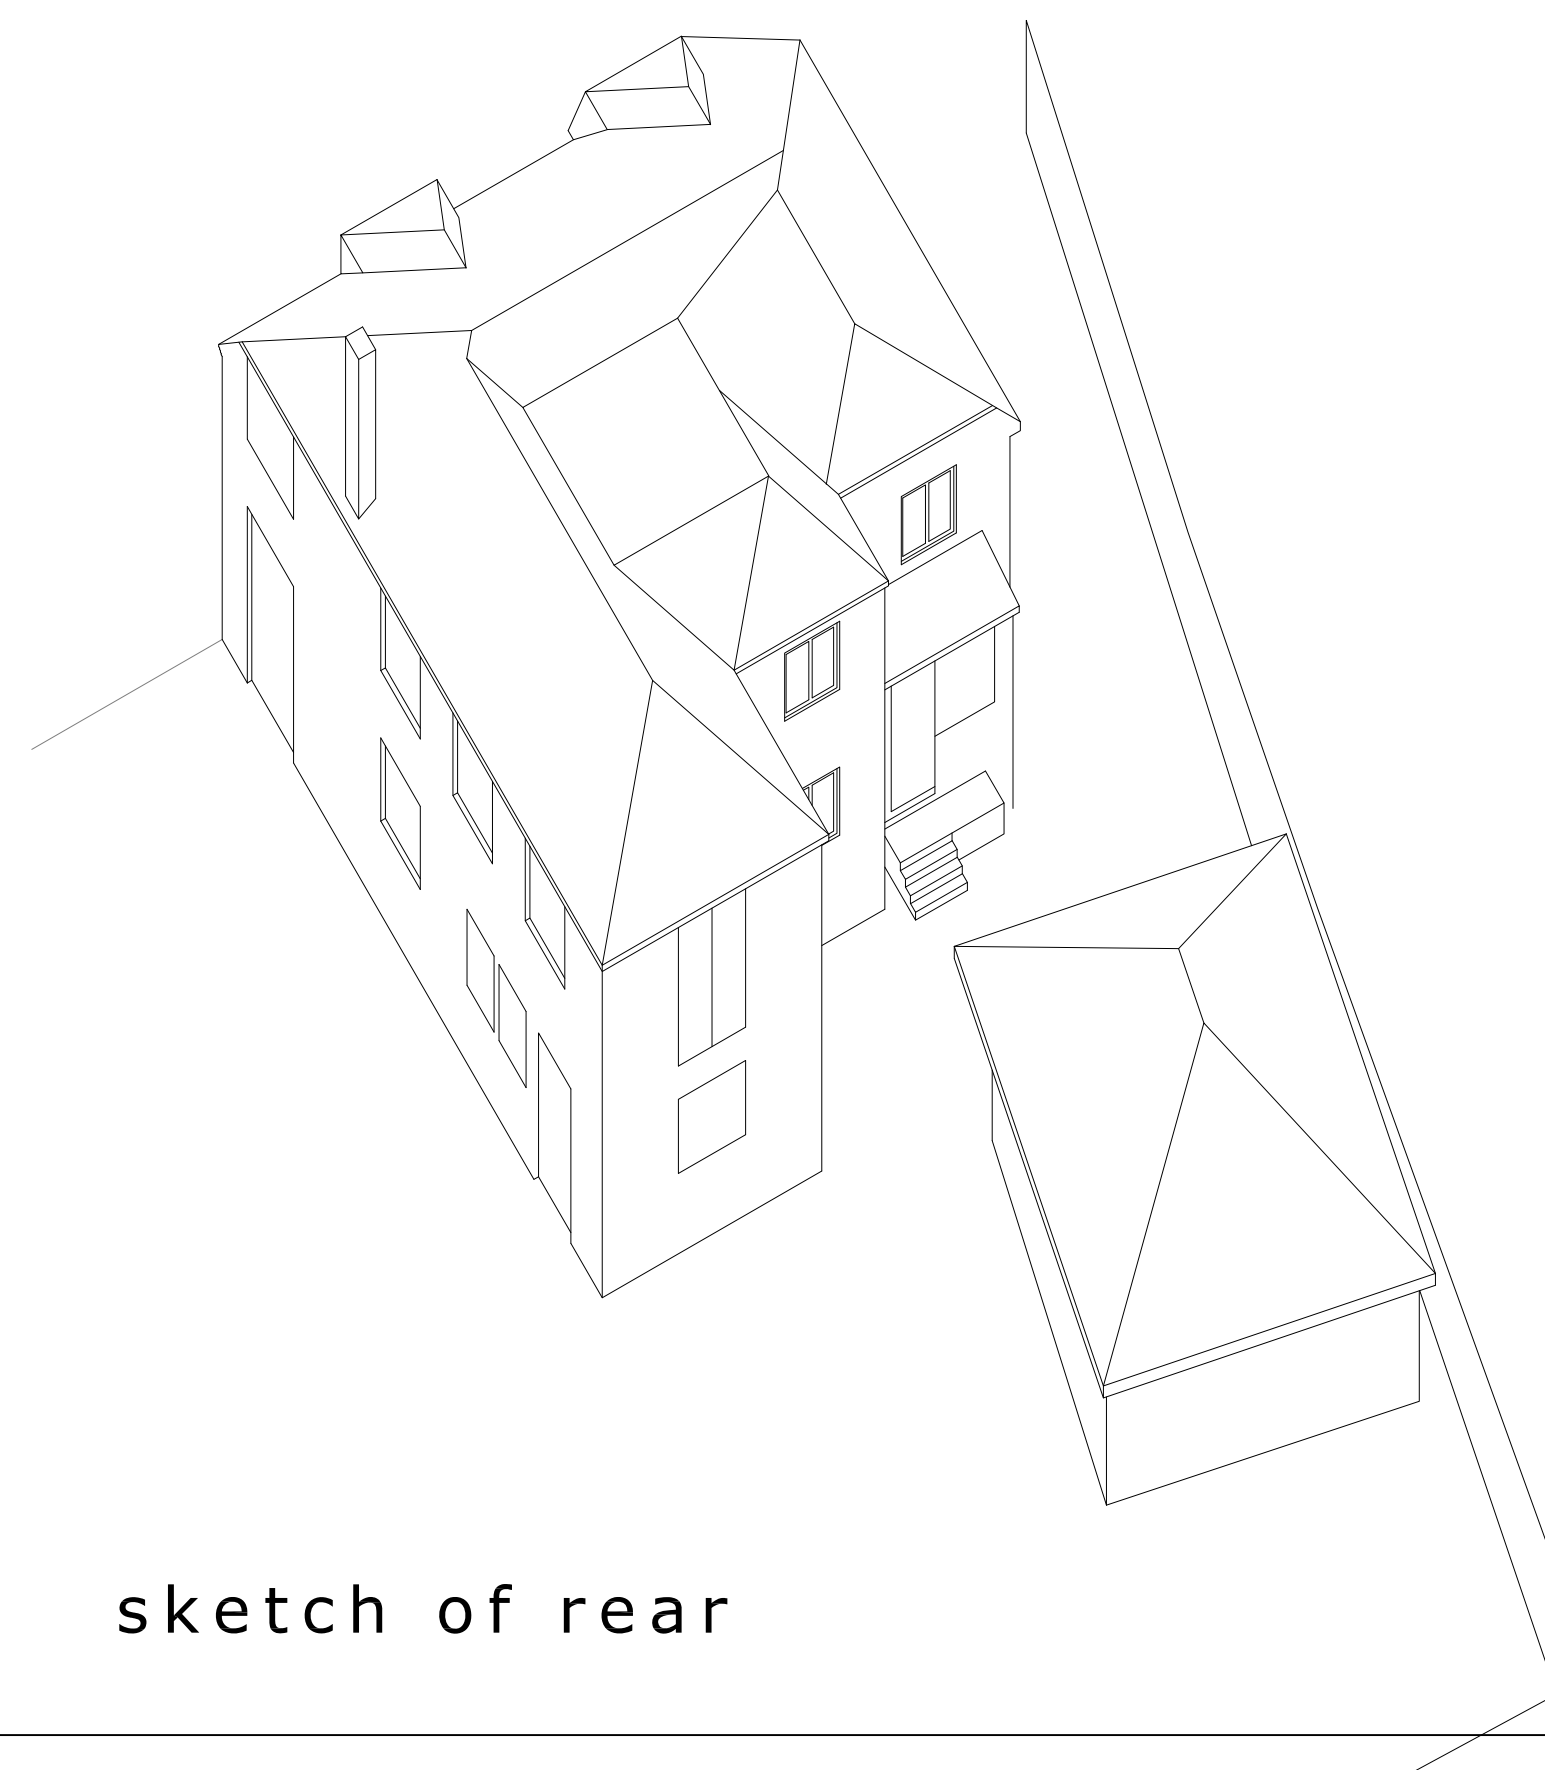


sketch of rear

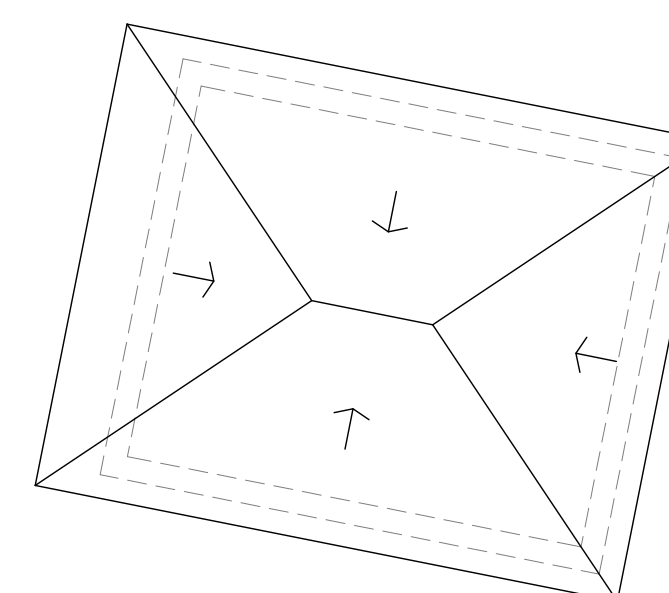

revisions:

A 21 July 2022 GARAGE WEST ELEVATION ADDED
B 31 August 2011 SKETCH VIEW AMENDED

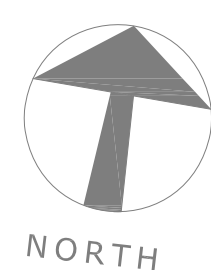

0 1 2 5
scale in metres

PLANNING APPLICATION

**GORDON
CURTIS**
ARCHITECTS
020 7483 0735
mail@gordoncurtis.com

'High Meadows' Preston Road, Hitchin, SG4 7QS

Floor Plans & Elevations as existing

scale: 1:50 @ A1, 1:100 @ A3

dwg no 2205 - 03 B