





East (rear) elevation

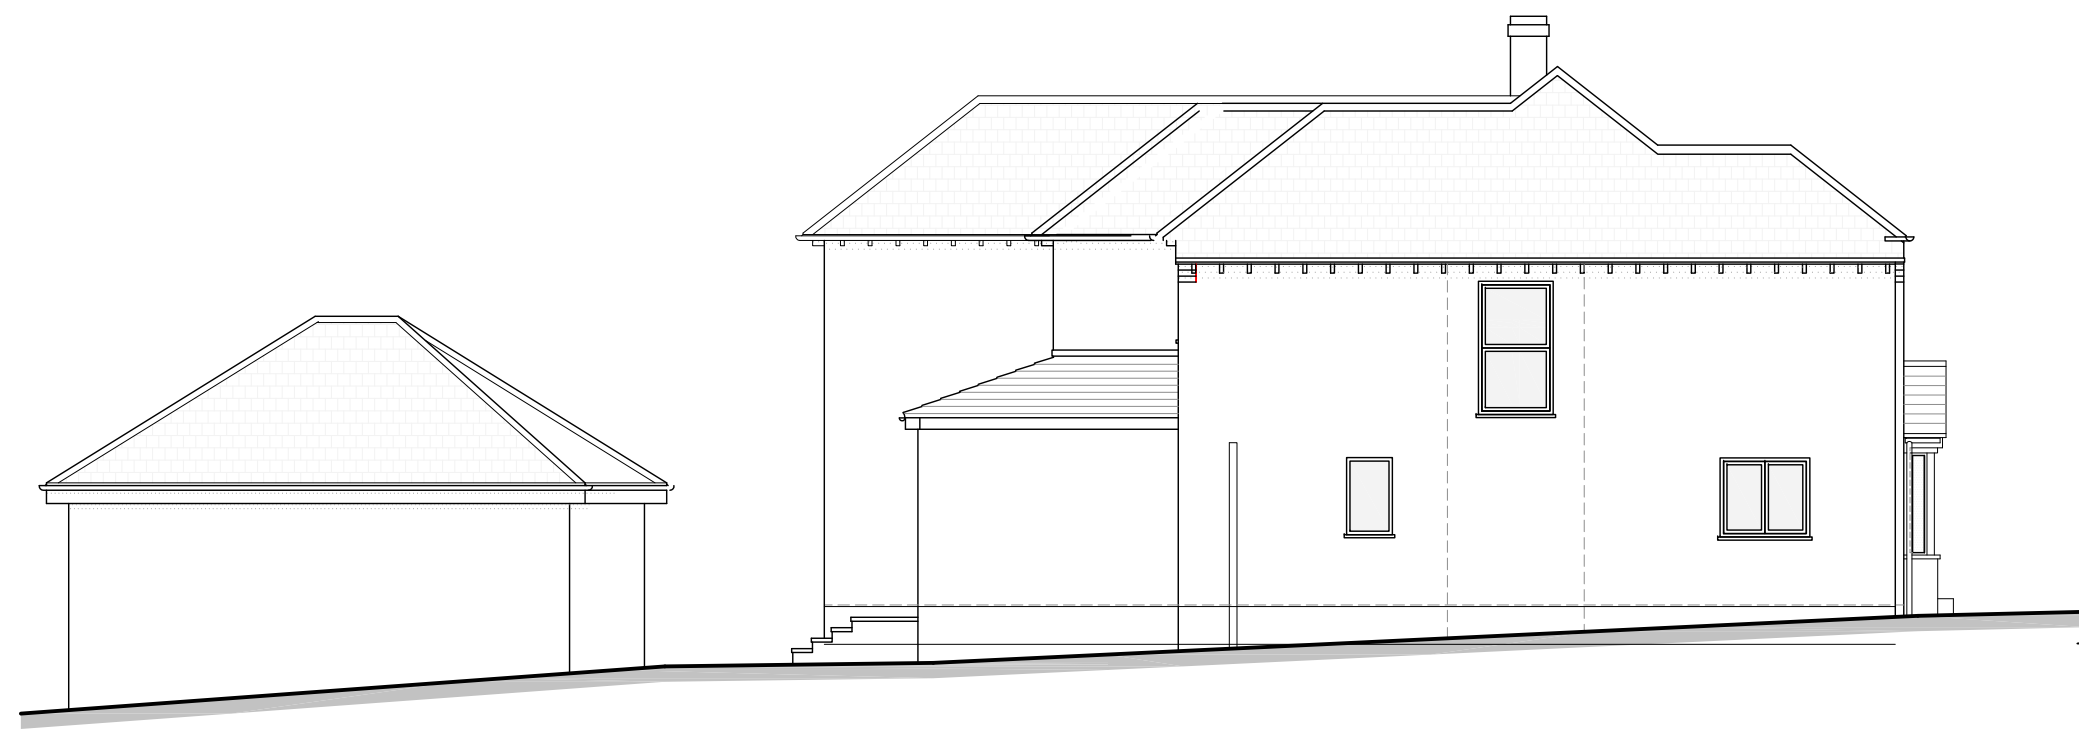


North elevation

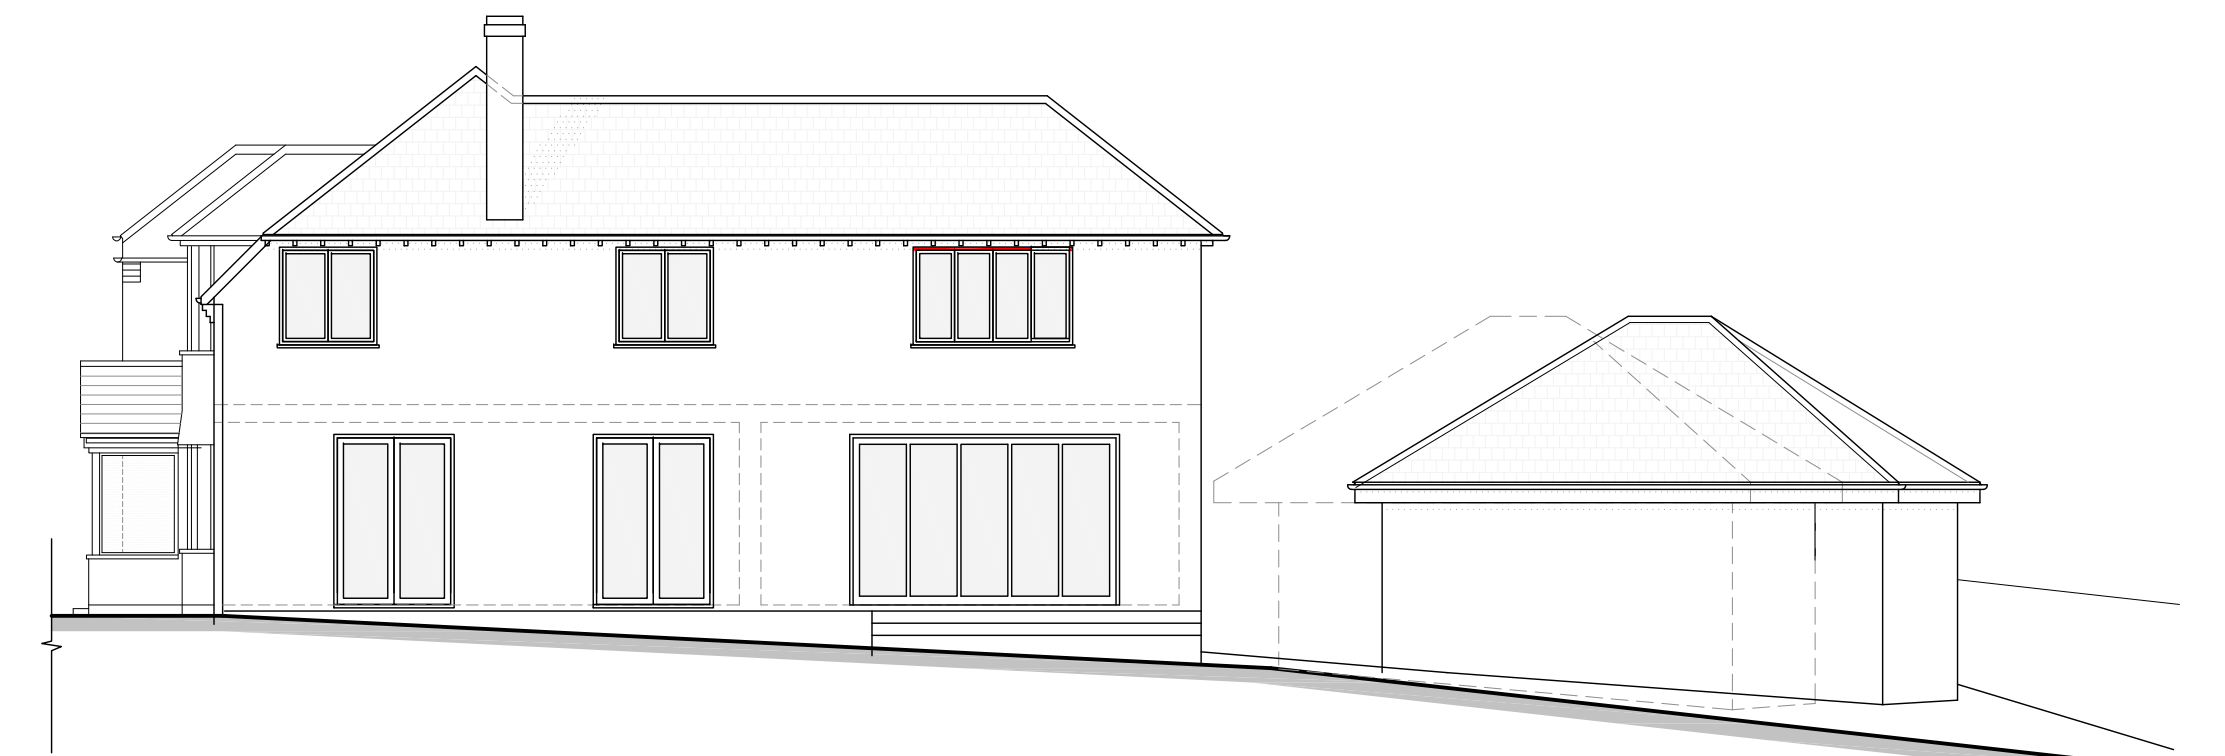

South elevation




East (rear) elevation
with garage

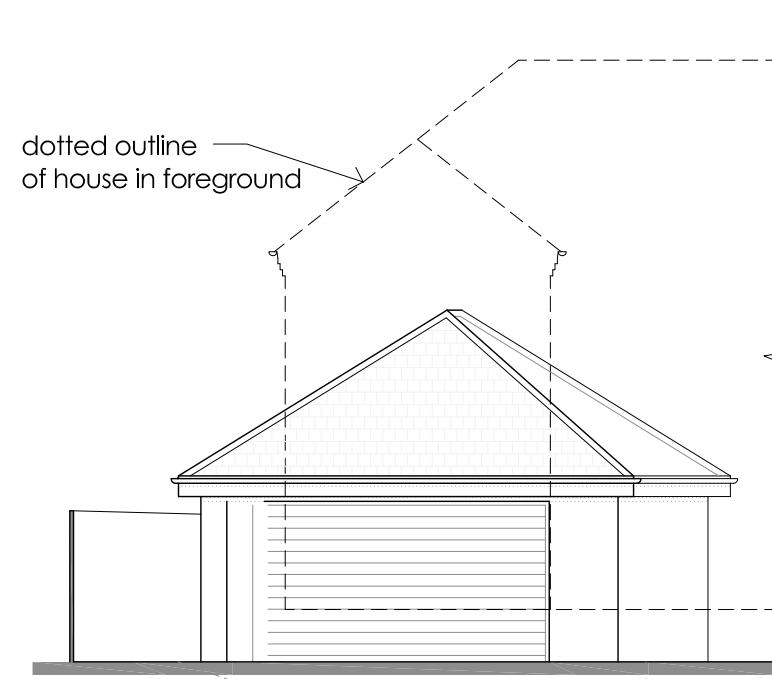


garage West
elevation



West (front) elevation

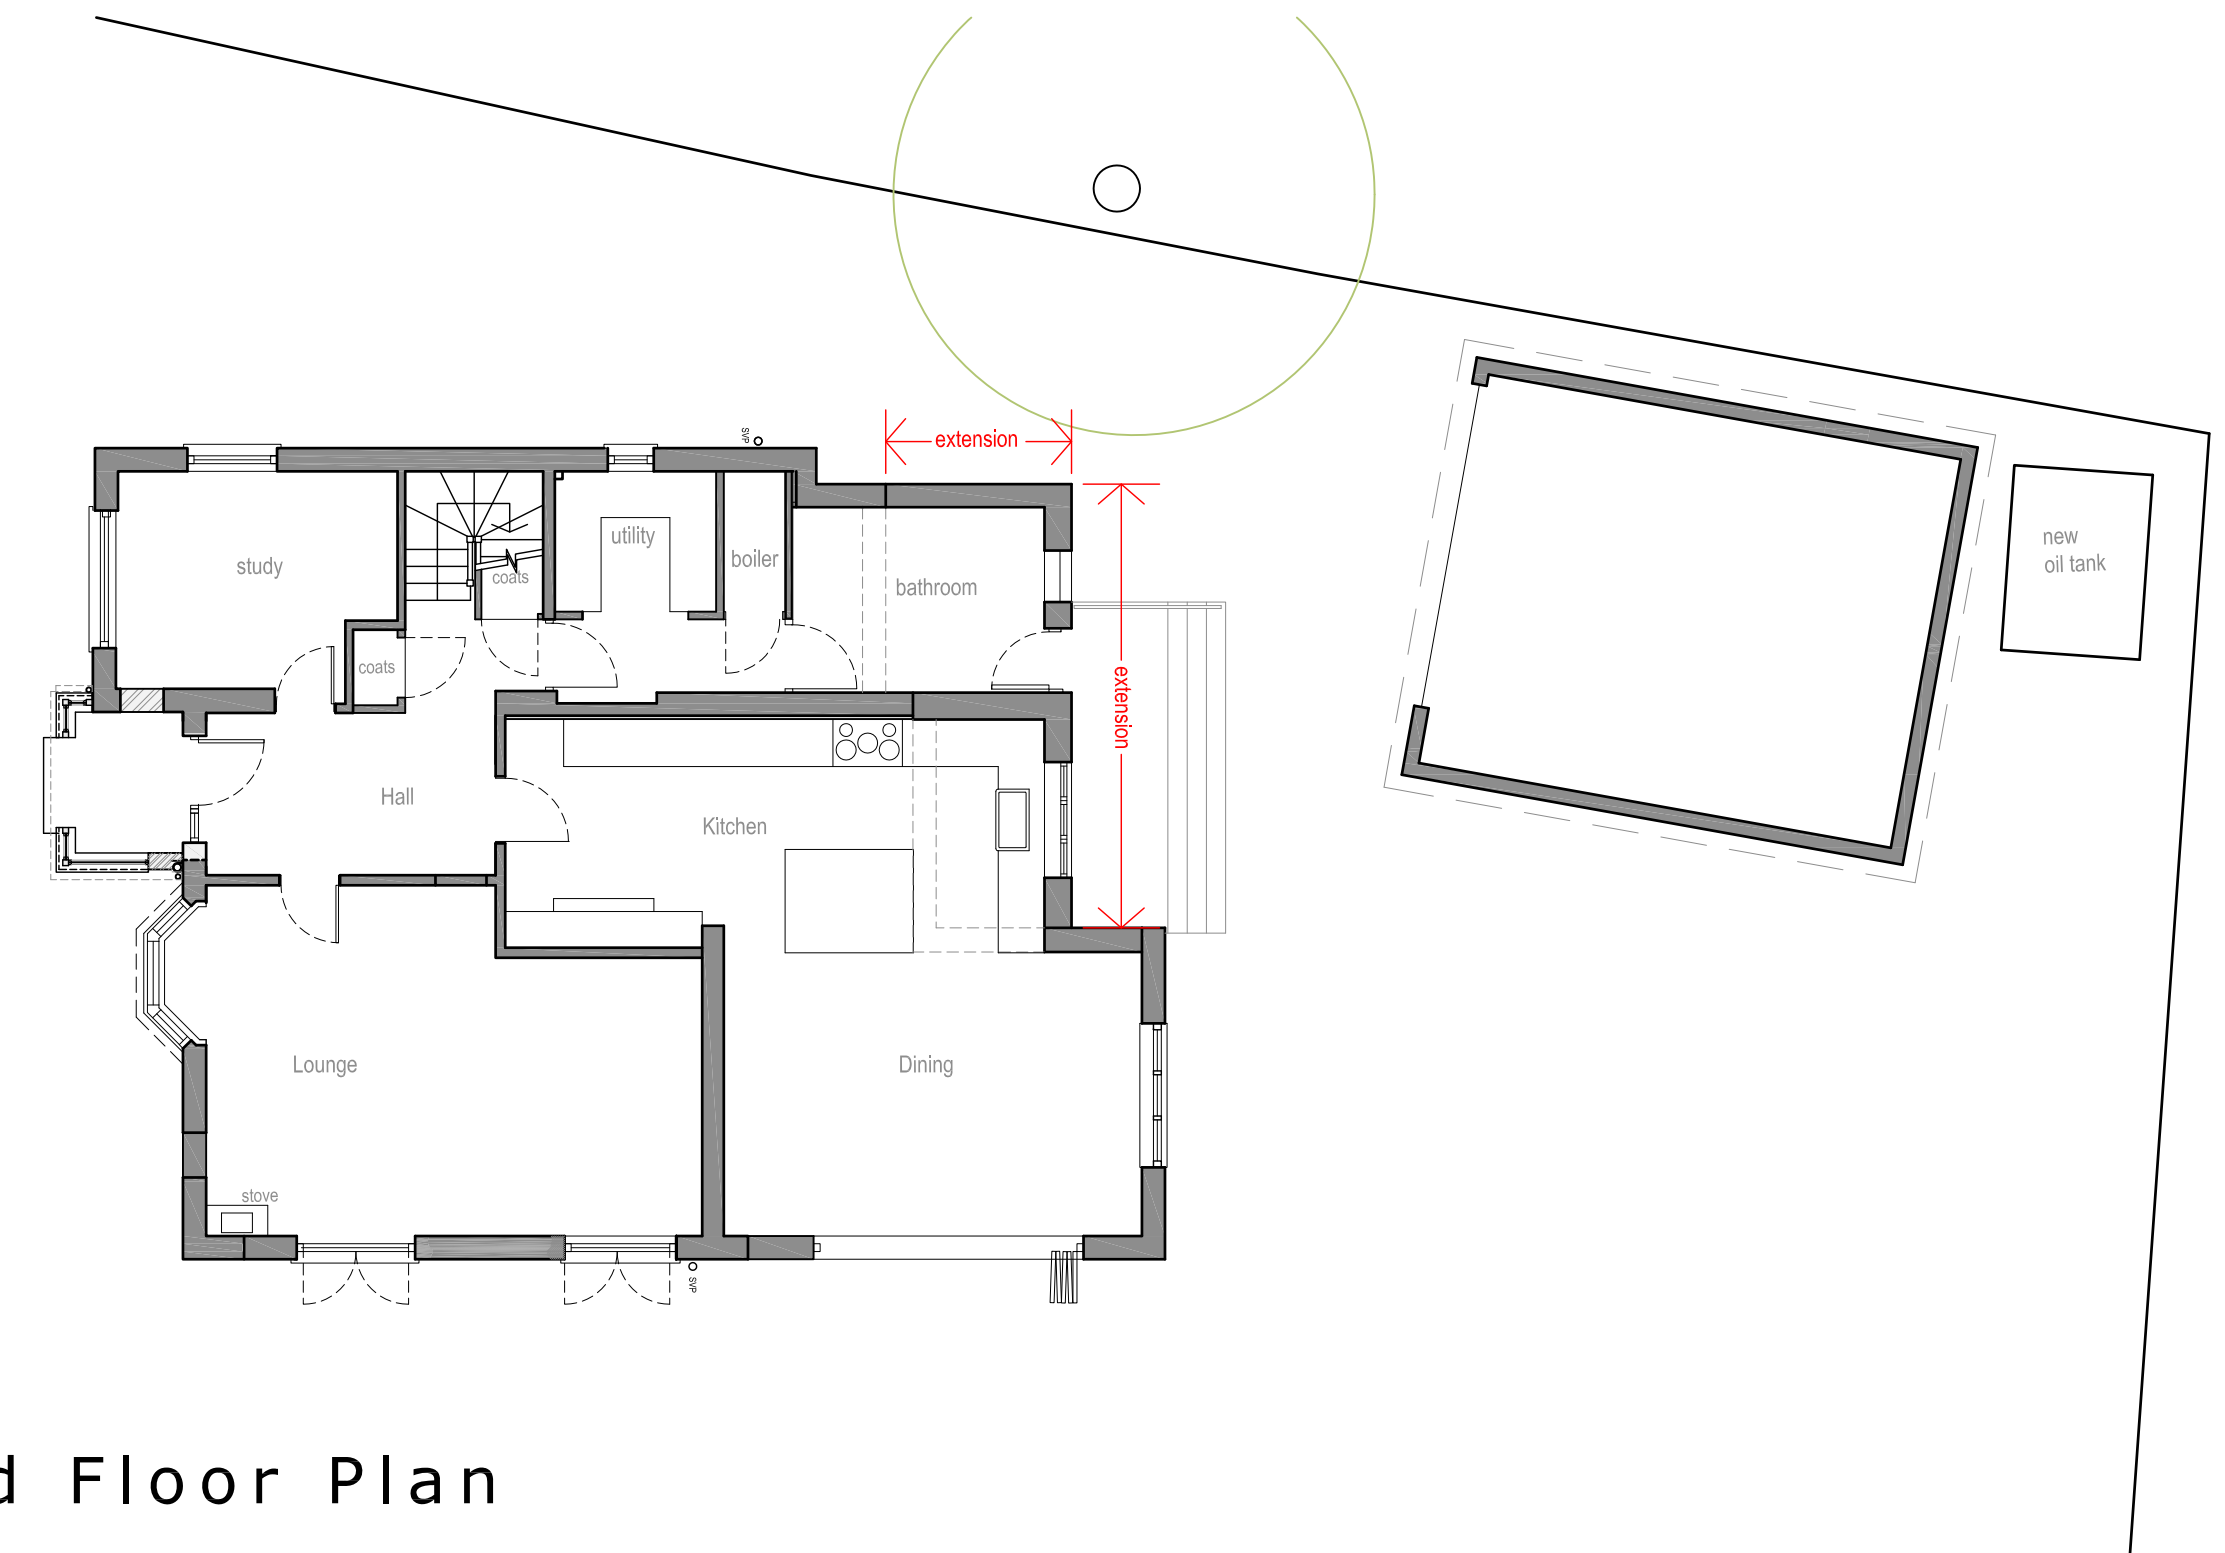


Ground Floor Plan

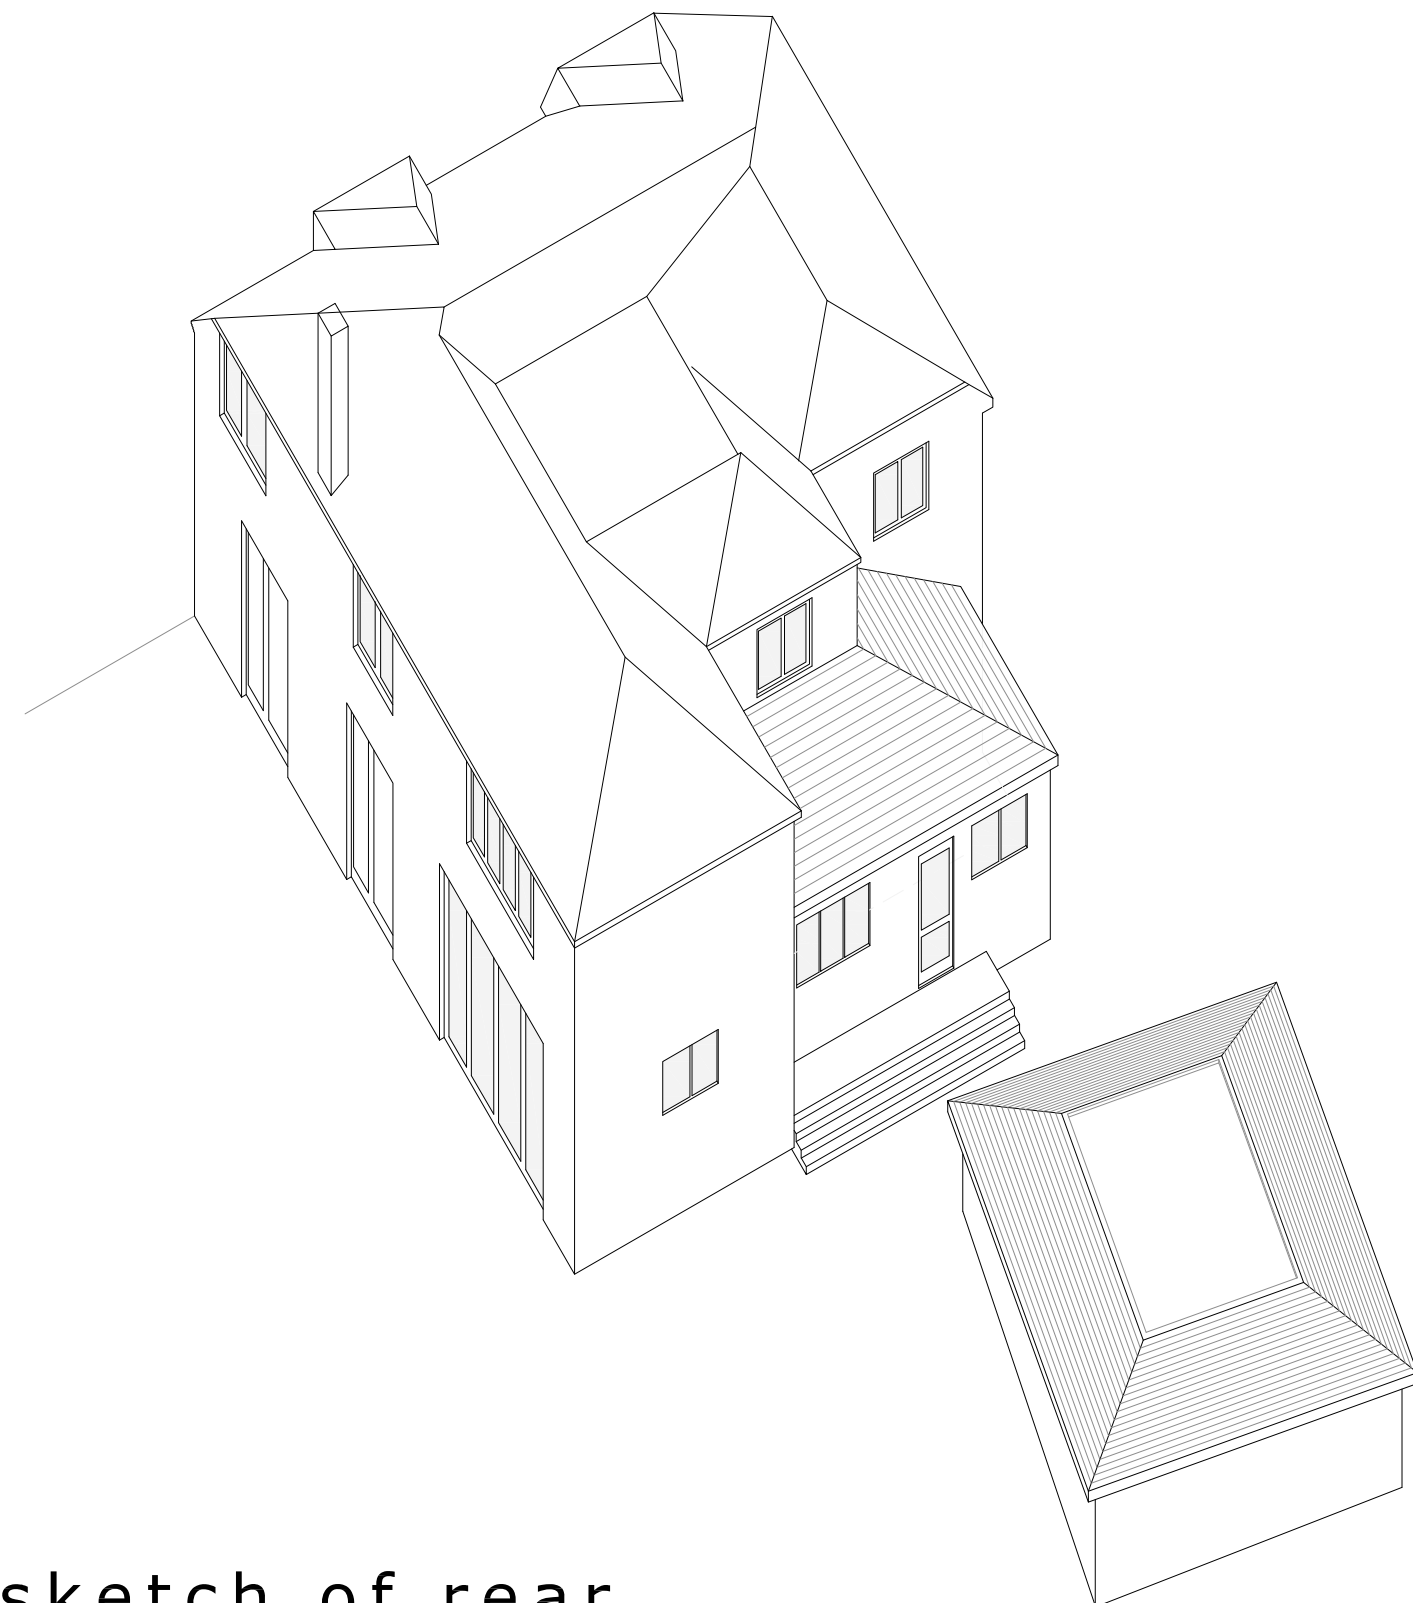



sketch of rear

proposed materials:

walls :	smooth render, finish & colour to match existing
windows :	white UPVC, clear glazing
fascia :	dark grey painted
pitched roofs :	terracotta coloured plain tiles
flat roofs :	lead or dark grey coloured membrane
rainwater goods :	black plastic
metalwork :	dark grey painted

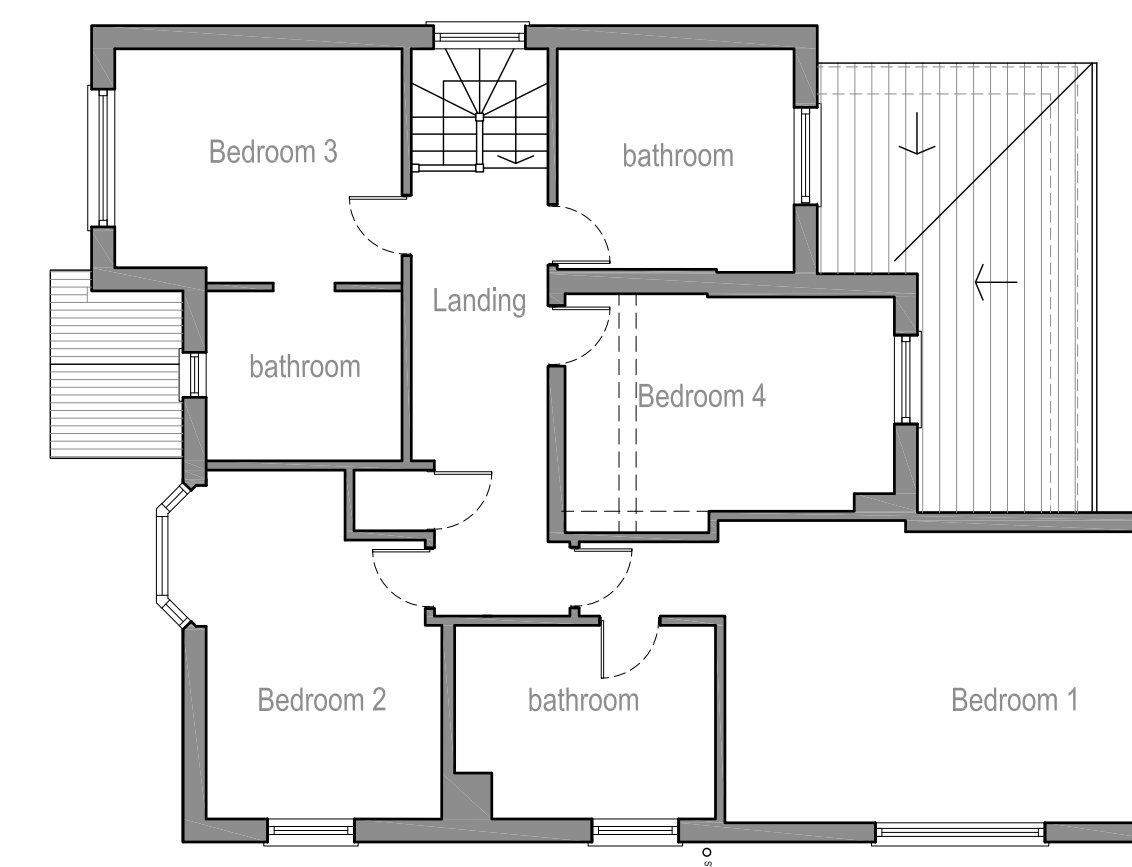

First Floor Plan

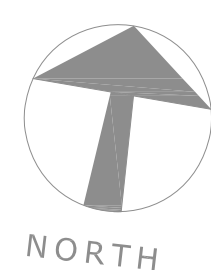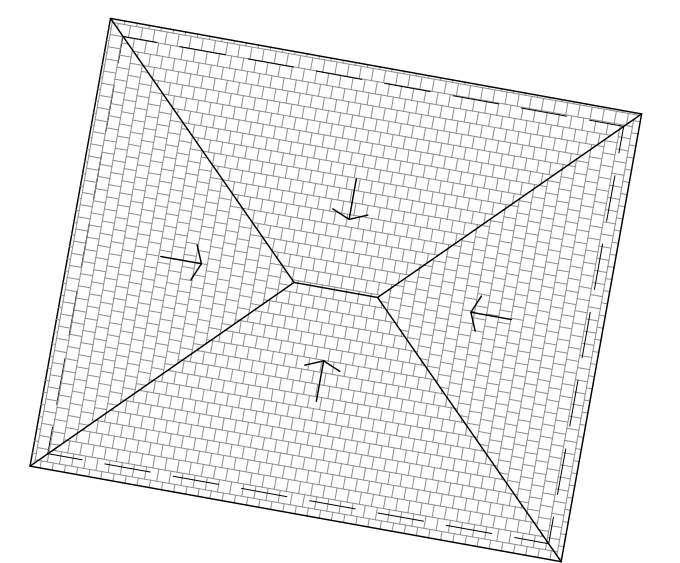

0 1 2 3 4 5
scale in metres

PLANNING APPLICATION

**GORDON
CURTIS**
ARCHITECTS
020 7483 0735
mail@gordoncurtis.com

'High Meadows' Preston Road, Hitchin, SG4 7QS

Floor Plans & Elevations as proposed

scale: 1:50 @ A1, 1:100 @ A3

dwg no 2205 - 05