

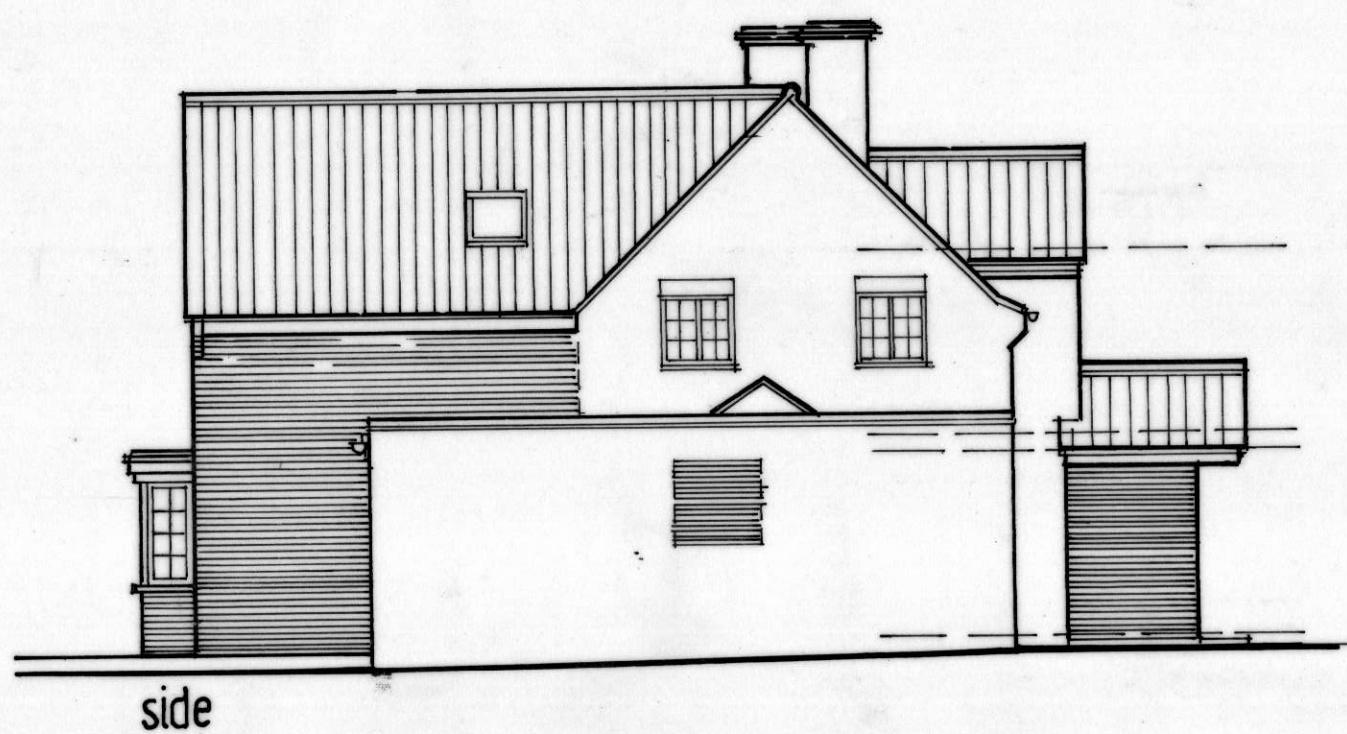
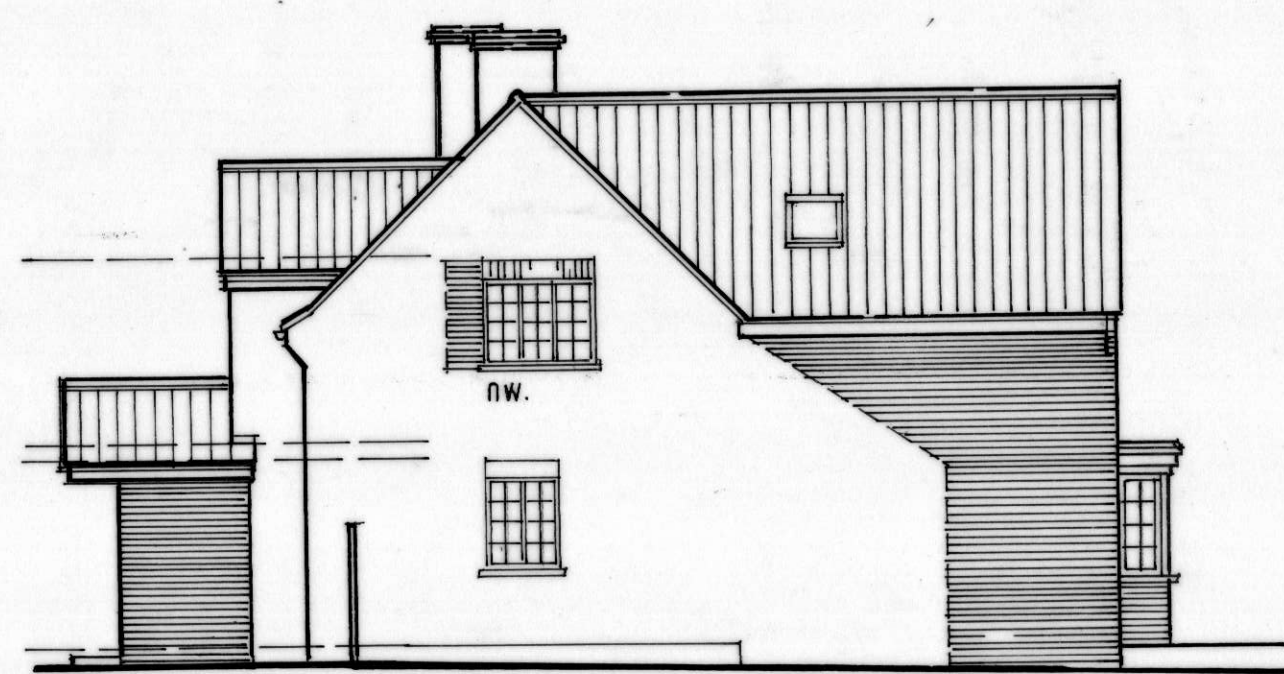
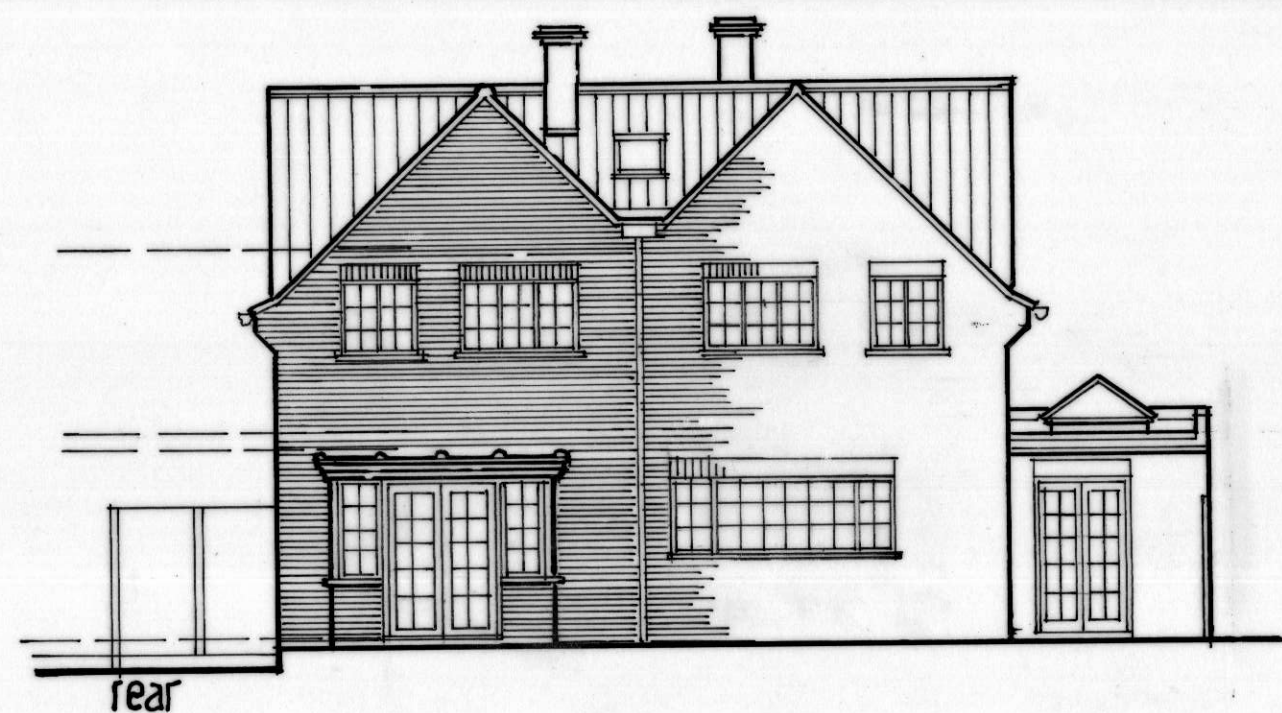
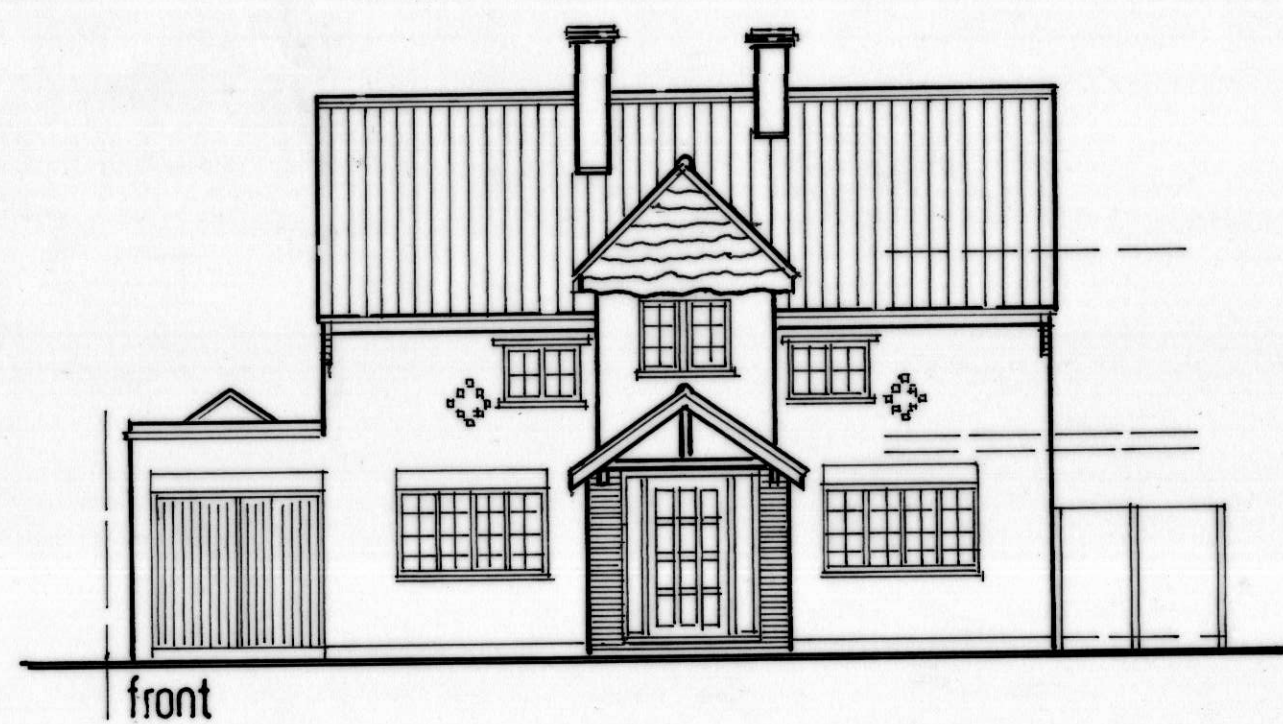



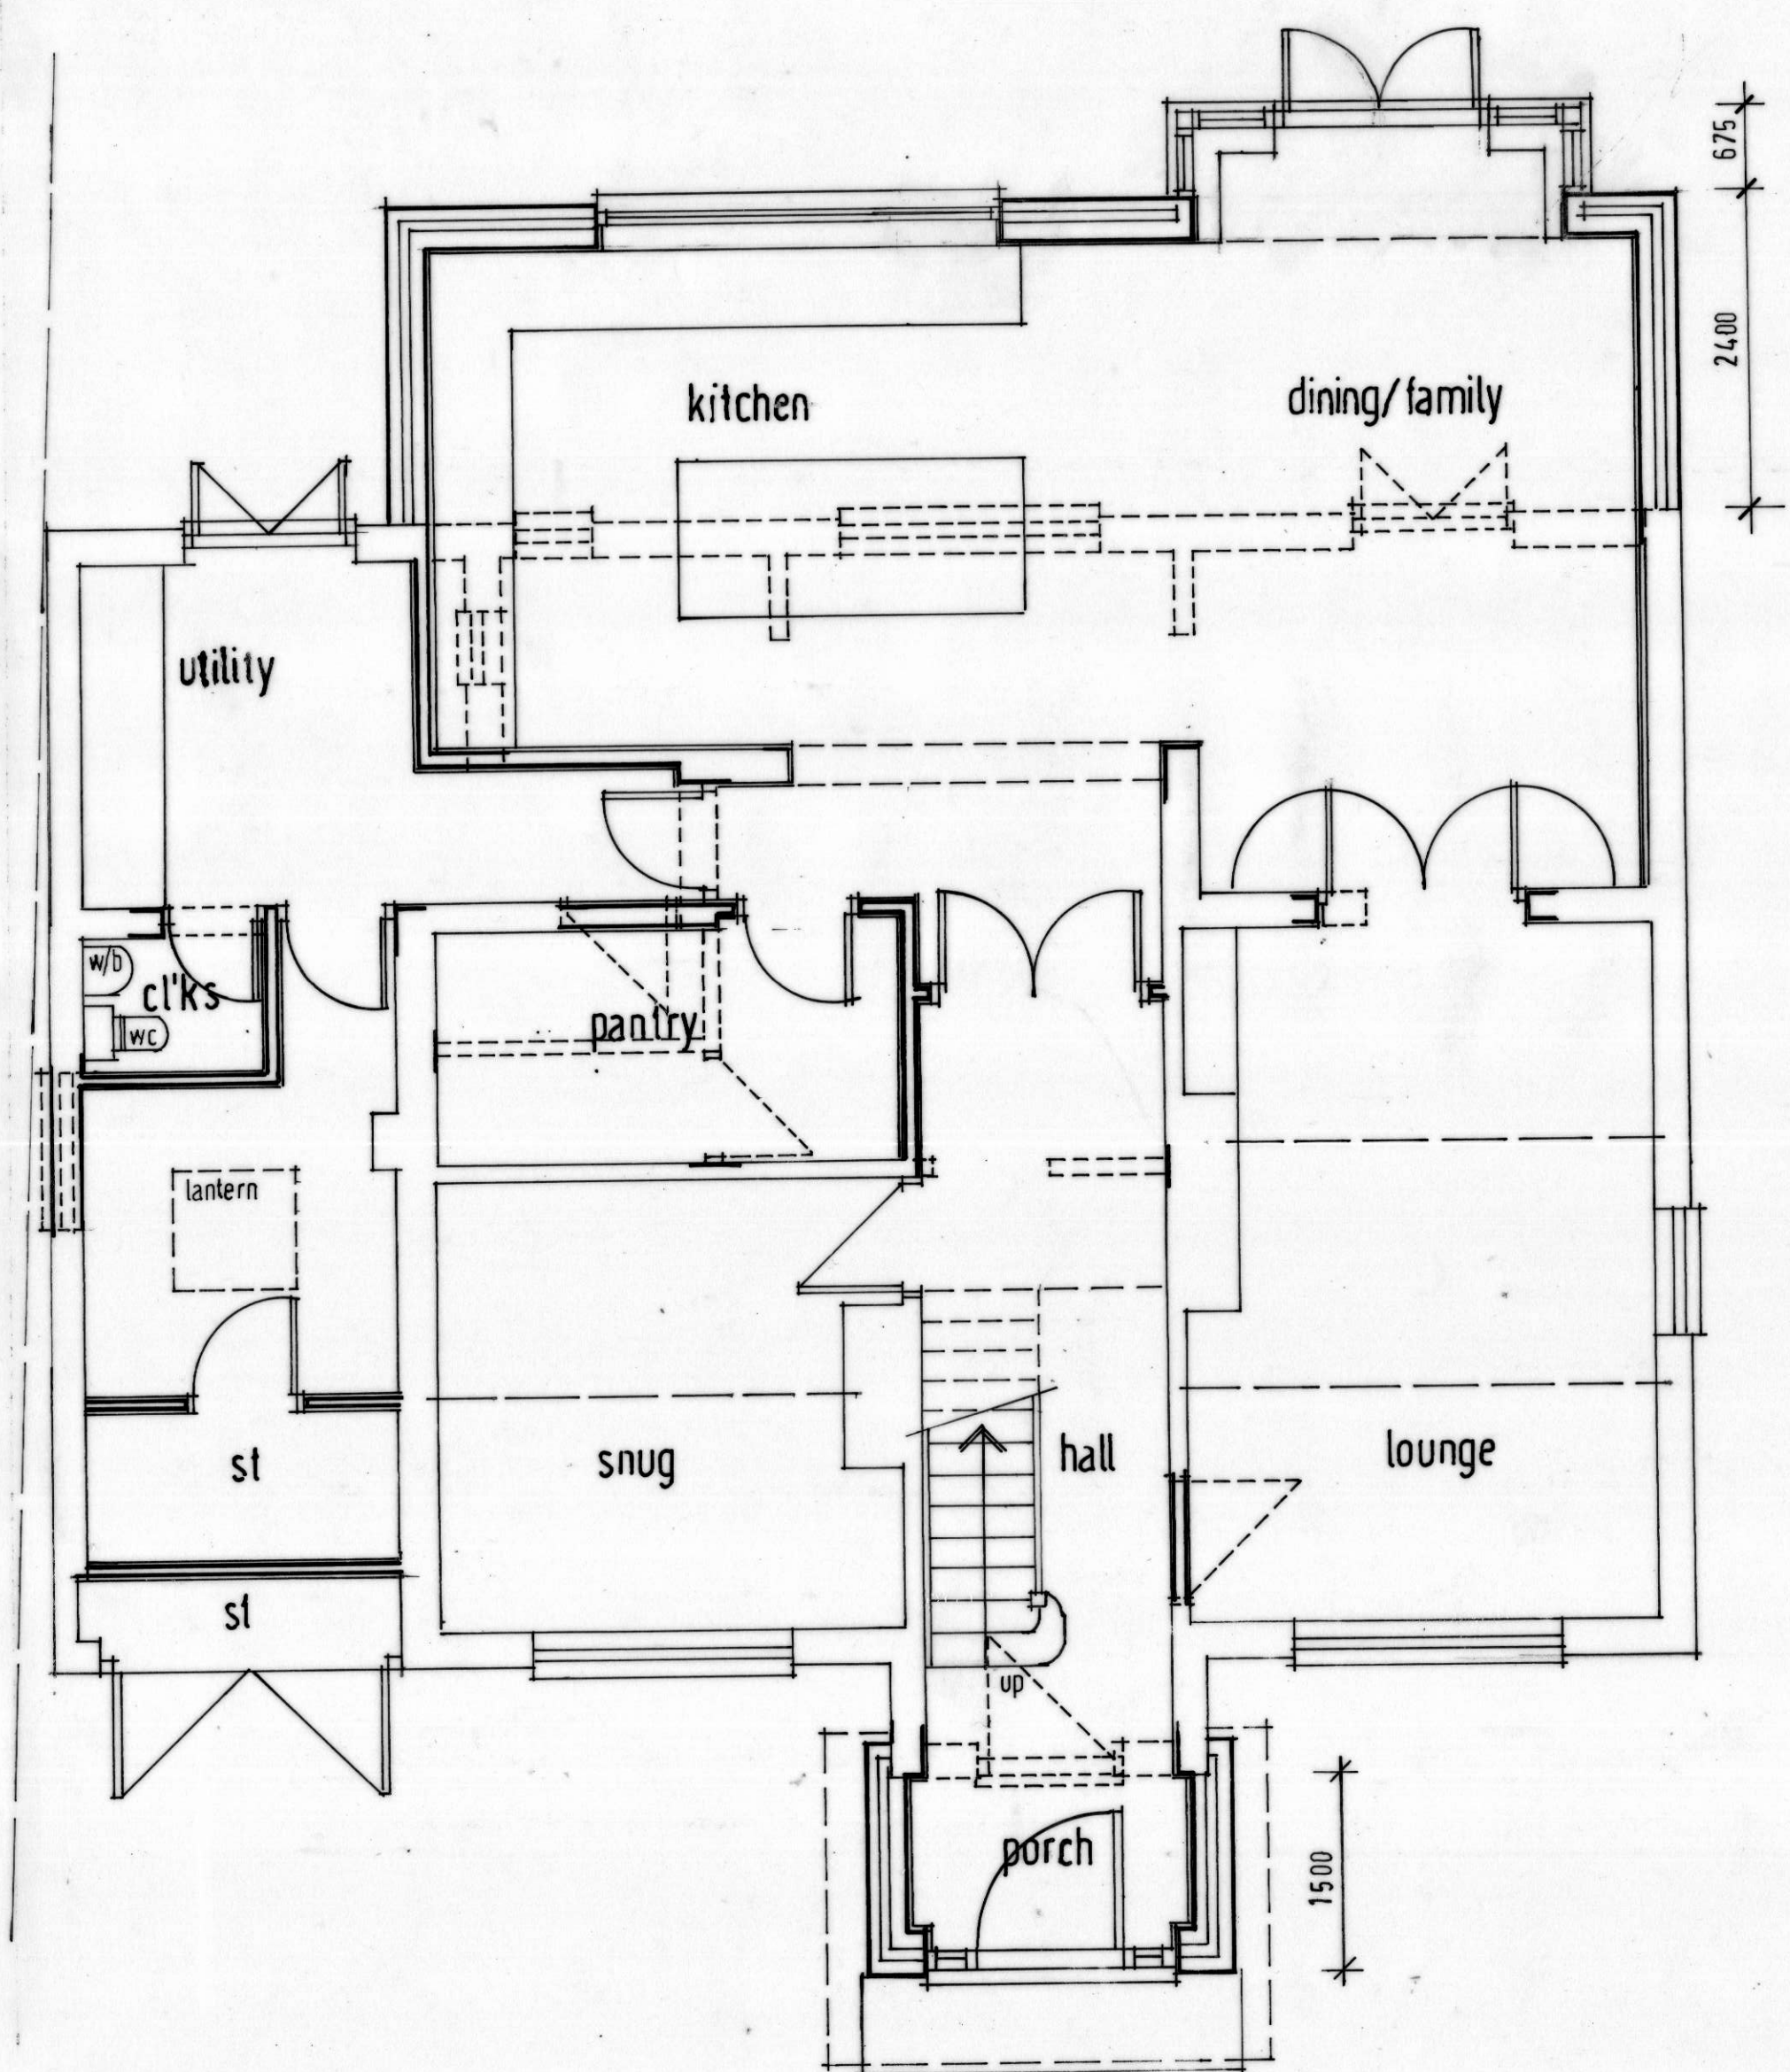


side PROPOSED ELEVATIONS



ALL NEW EXTERNAL FACING MATERIALS TO MATCH EXISTING

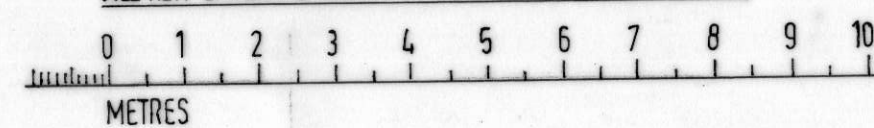

GROUND FLOOR PLAN

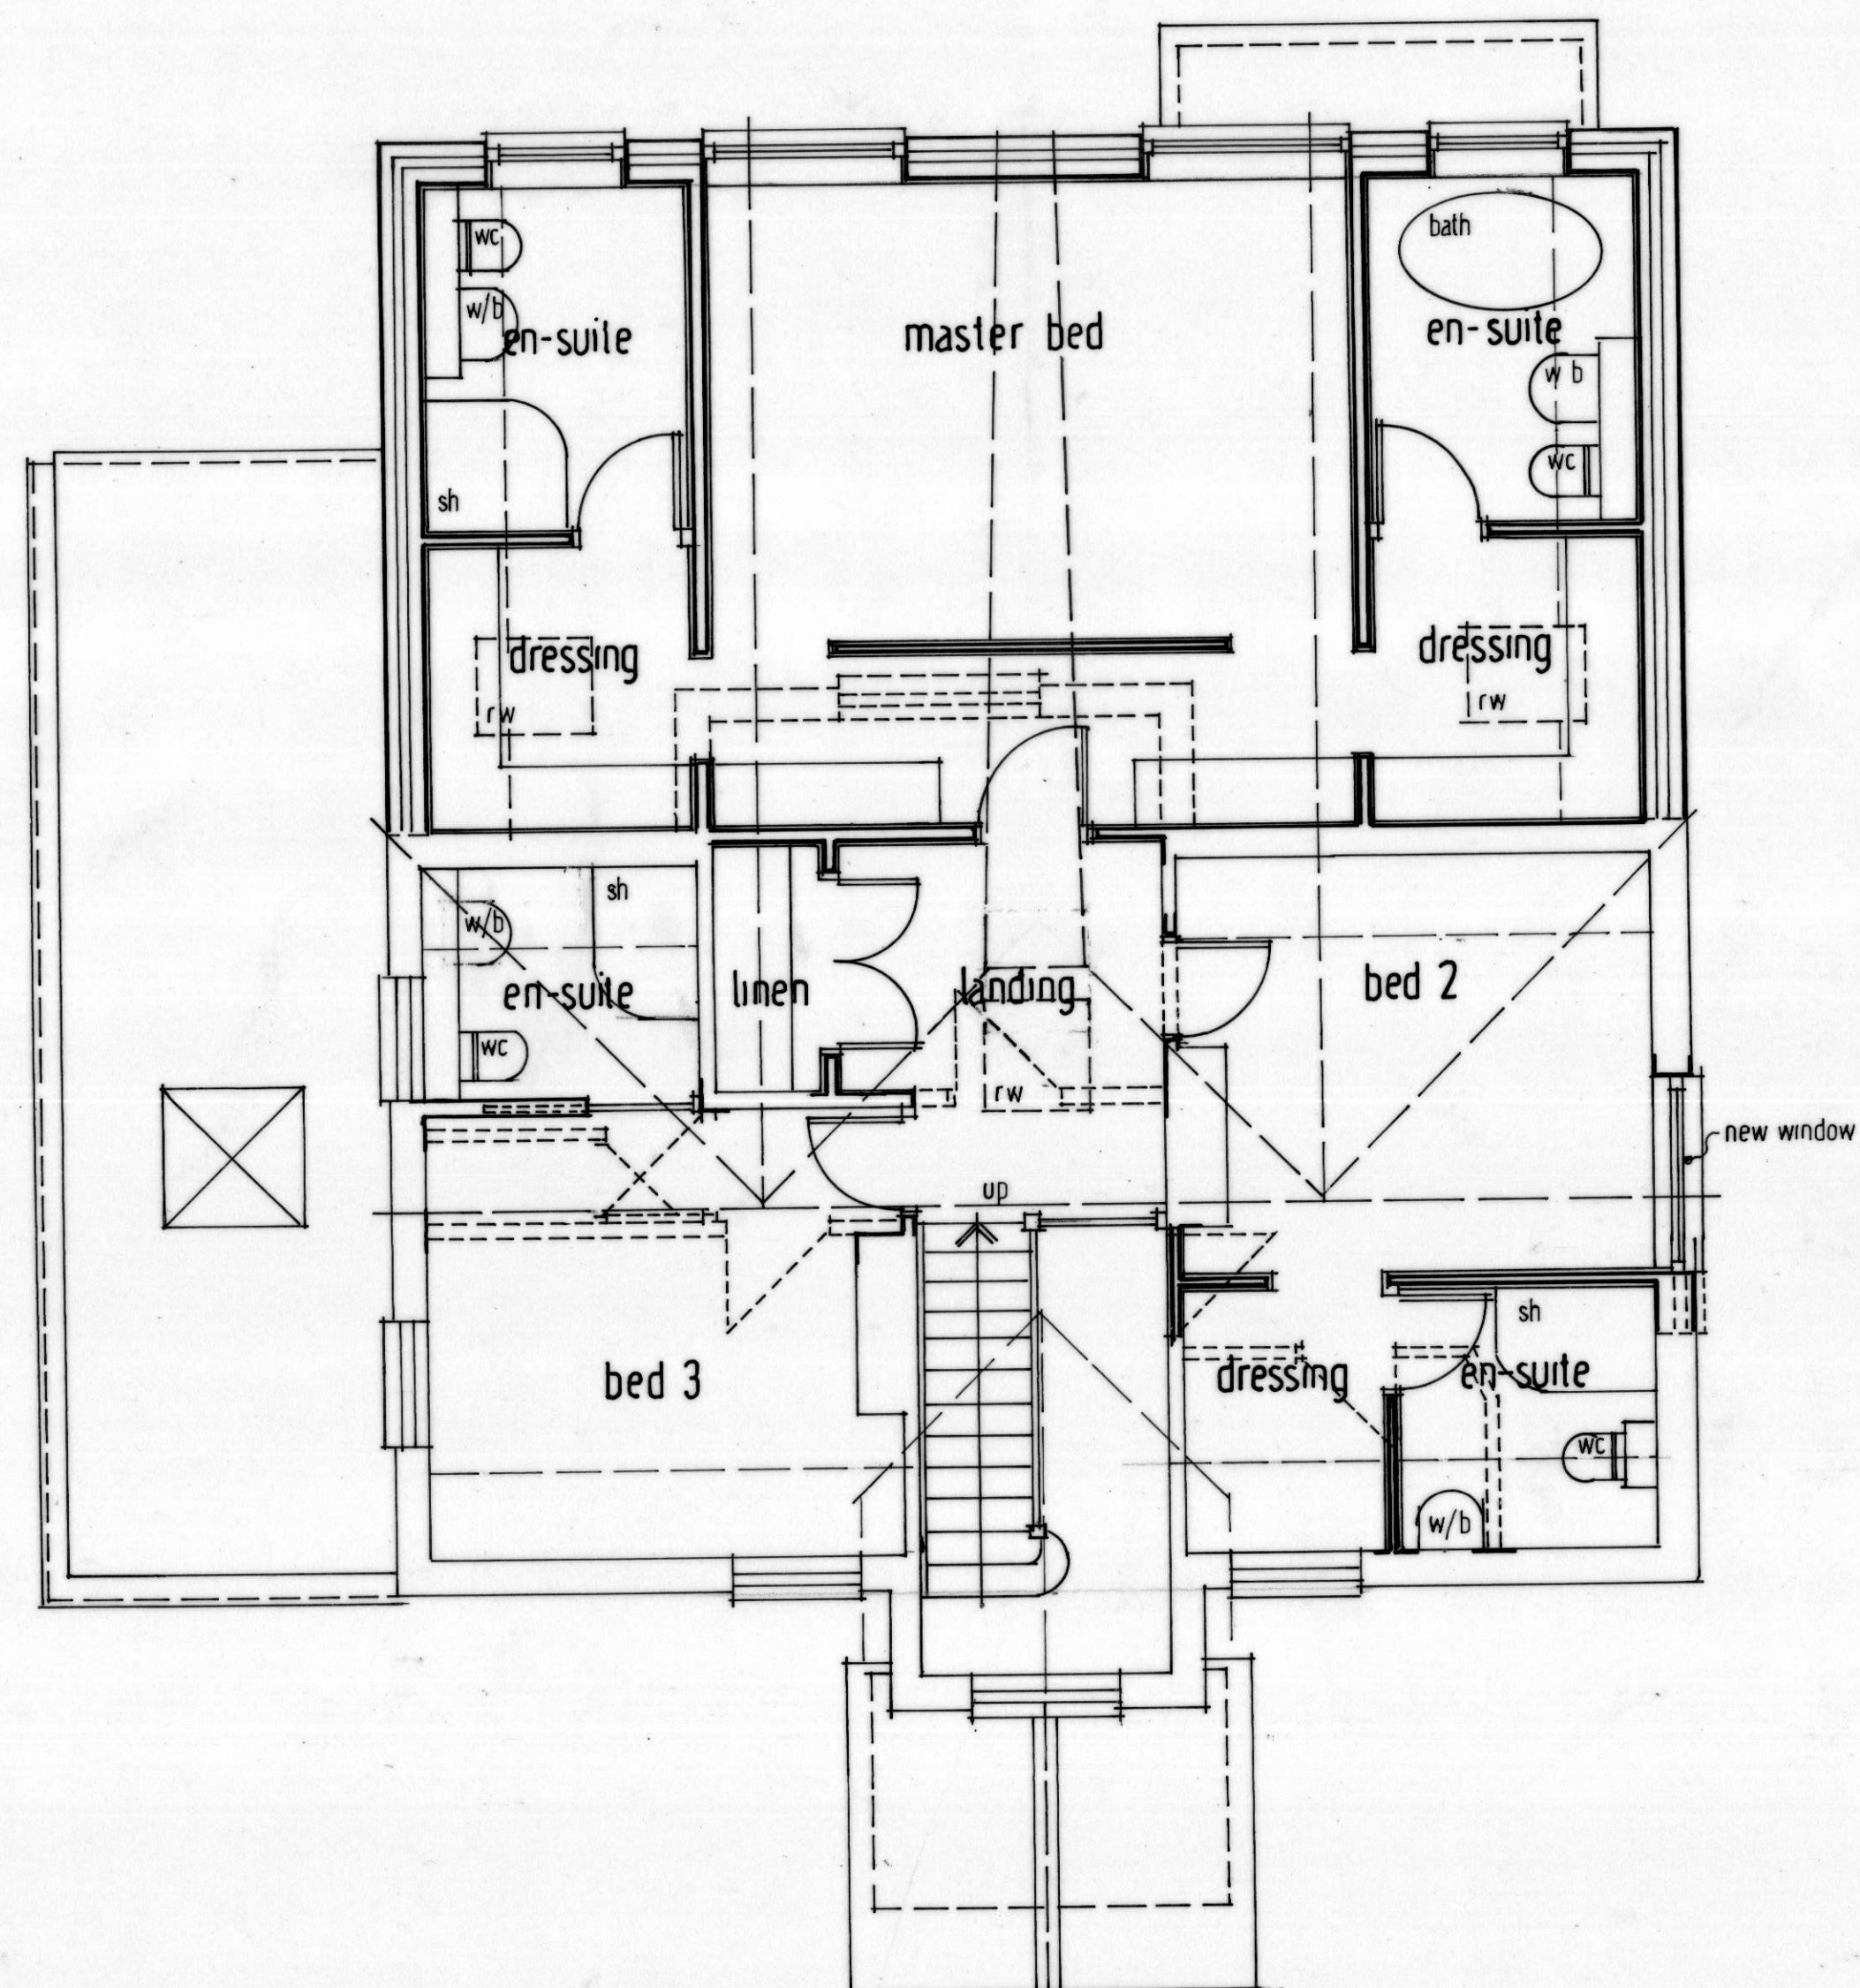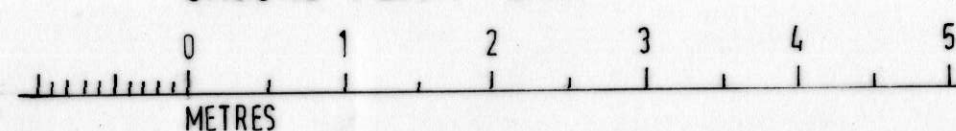

FIRST FLOOR PLAN

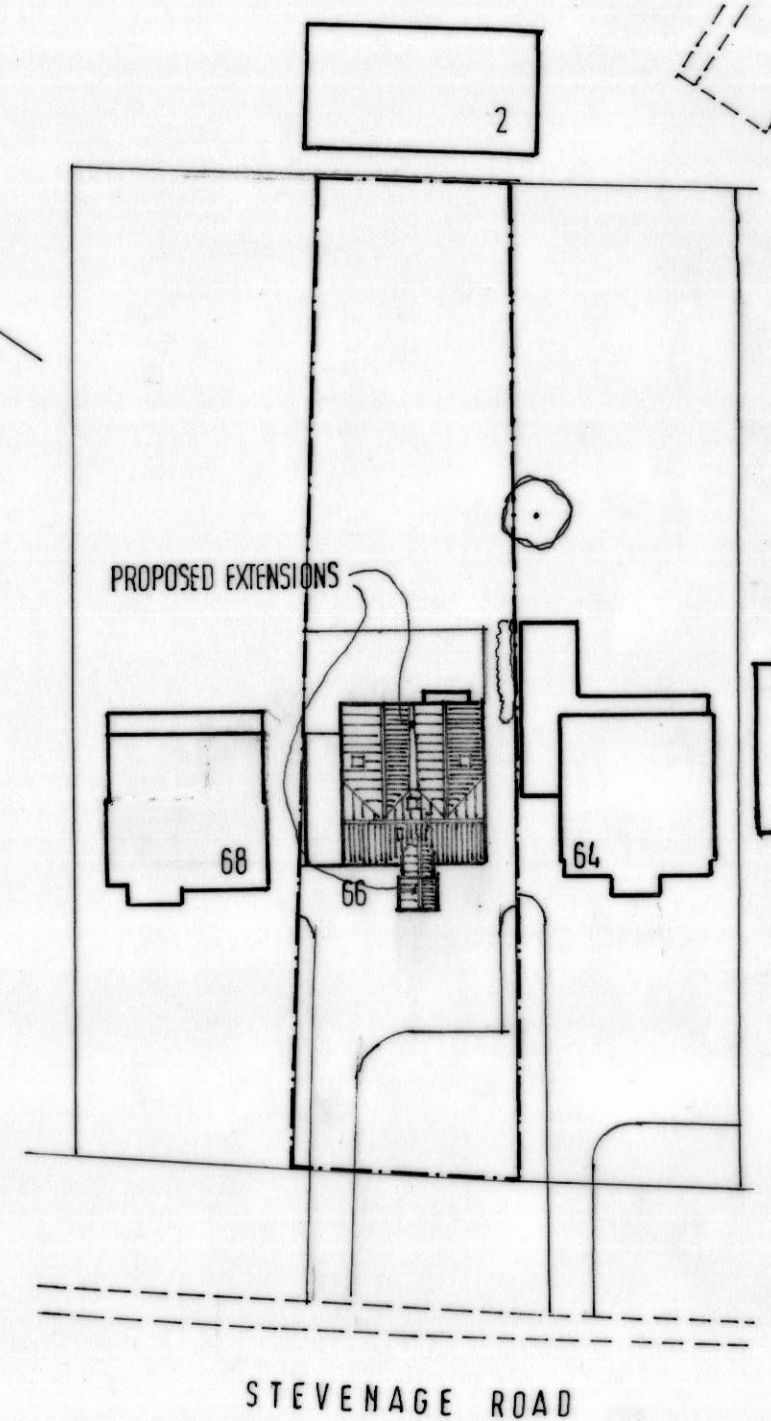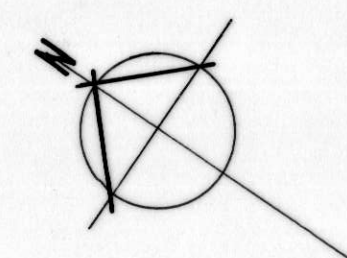

BLOCK AND ROOF PLAN 1:500 scale

REV A) KITCHEN WINDOW WIDTH INCREASED/
GLAZING BARS ADDED UON EQ. HM.

HEATHER MOVE B.Sc. Architectural Design Consultant
Corner House, 1 Balmoral Road,
Hitchin, Hertfordshire. SG5 1XG.
Tel 01462 459910

client
MR. MRS. R. HINDLE

job
PROPOSED EXTENSION AND ALTERATION AT
66 STEVENAGE ROAD KNEBWORTH HERTS

subject
PROPOSED PLANS AND ELEVATIONS
(A1 sheet size)

scale 1:50, 1:100, 1:500

date MAR. 2024 drawn HM

drawing no.
HM-24 649 - 03

rev.
A