




FRONT ELEVATION

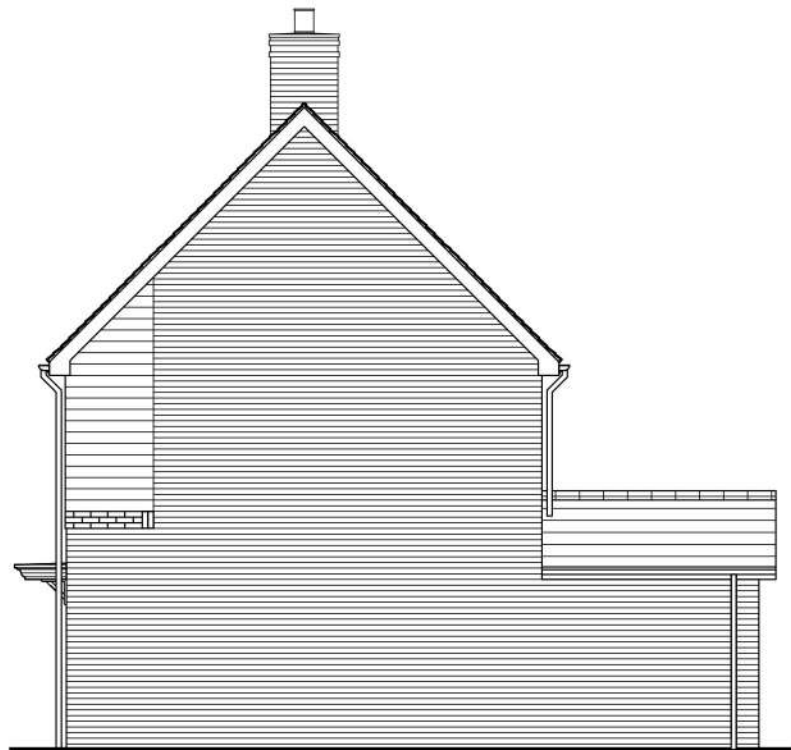

SIDE ELEVATION



KEY PLAN SCALE 1: 2500



REAR ELEVATION



SIDE ELEVATION

REV	DATE	DESCRIPTION




CALA HOMES CHILTERN
Gemini House Mercury Park,
Wooburn Green HP10 0HH
Tel: 01628 552300
E-mail: info@cala.co.uk


Land Off Crow Furlong, Hitchin

HT2
Floor Plans and Elevations


Plots 9, 17, 18, 19

 


Scale 1:100 @ A2	Dwg No. PLN.03
Date 27.09.2024	Rev
Drawn AW	

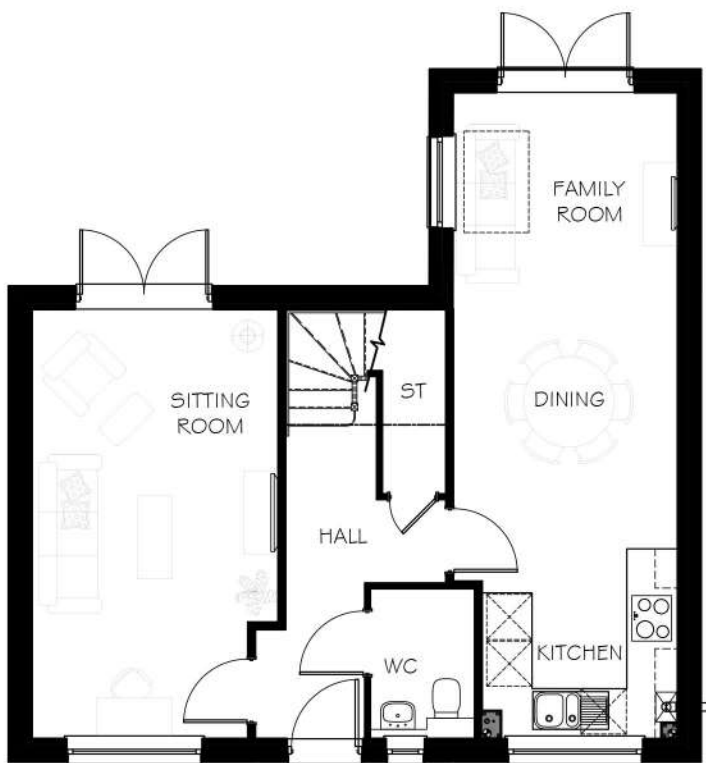

GROUND FLOOR

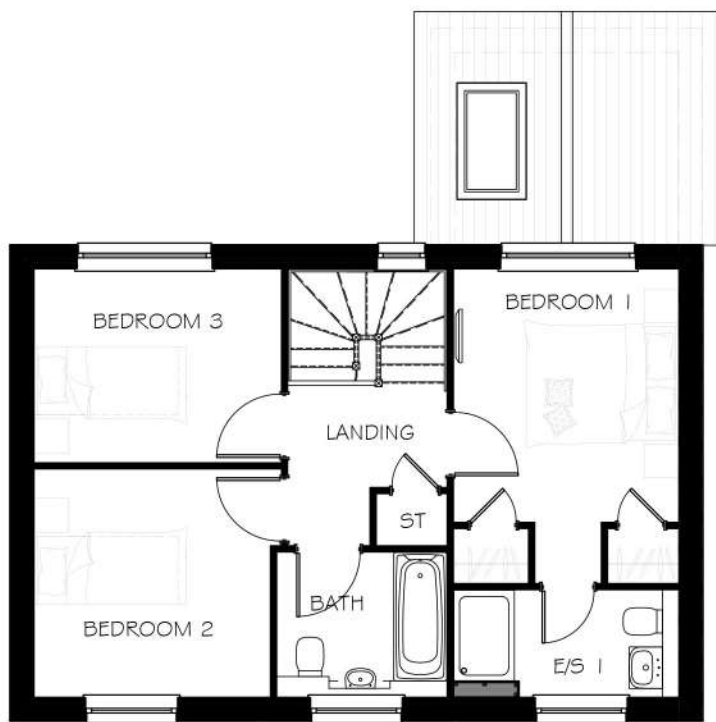

FIRST FLOOR

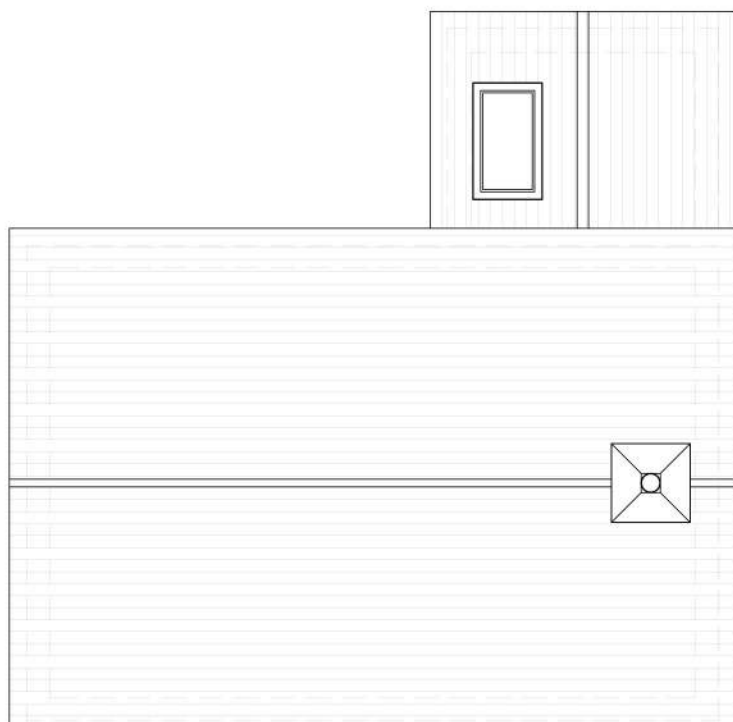

ROOF PLAN