



FRONT ELEVATION




SIDE ELEVATION



KEY PLAN SCALE 1: 2500



REAR ELEVATION

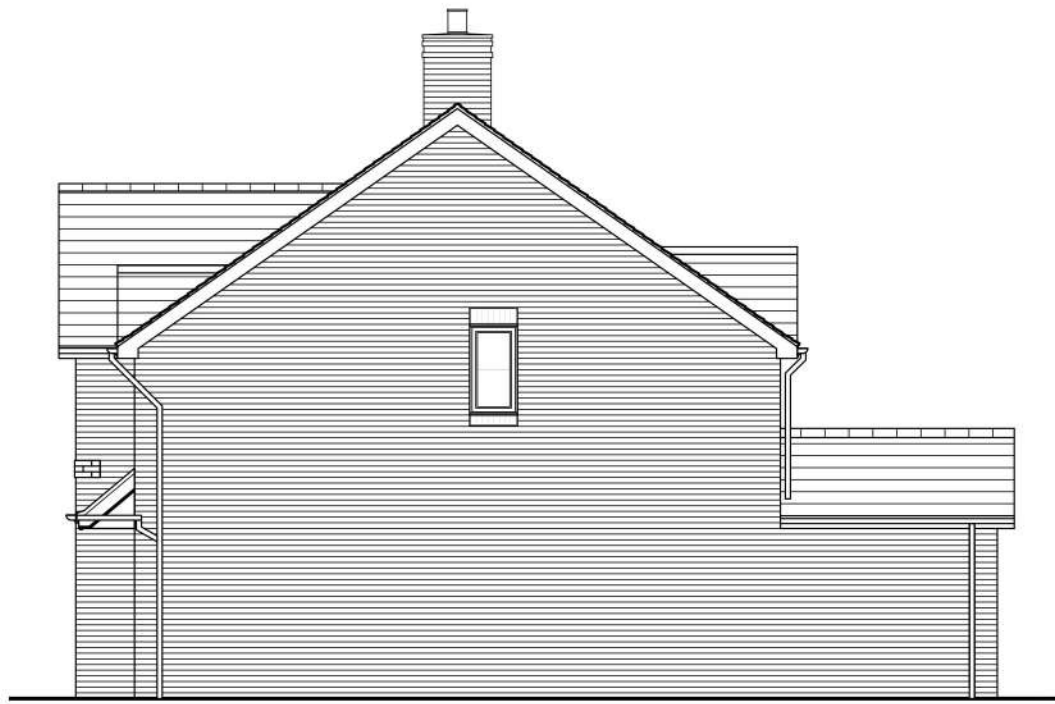

SIDE ELEVATION

REV	DATE	DESCRIPTION



CALA HOMES CHILTERN
Gemini House Mercury Park,
Wooburn Green HP10 0HH
Tel: 01628 552300
E-mail: info@cala.co.uk

Land Off Crow Furlong, Hitchin

HT3
Floor Plans and Elevations

1:100 0 2m 4m 6m

Plot 11

Scale
1:100 @ A2


Date
27.09.2024

Drawn
AW

Dwg No.

PLN.05


Rev

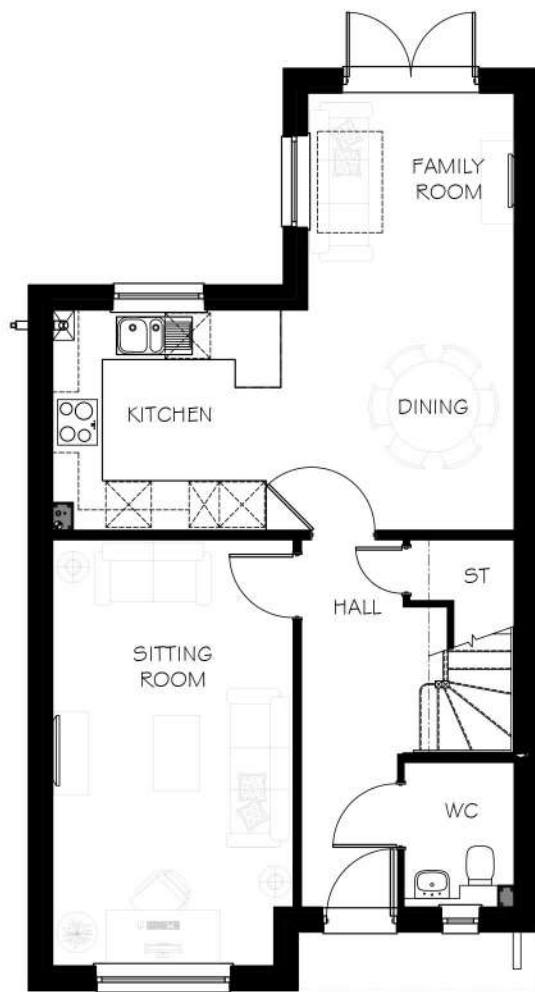

GROUND FLOOR



FIRST FLOOR

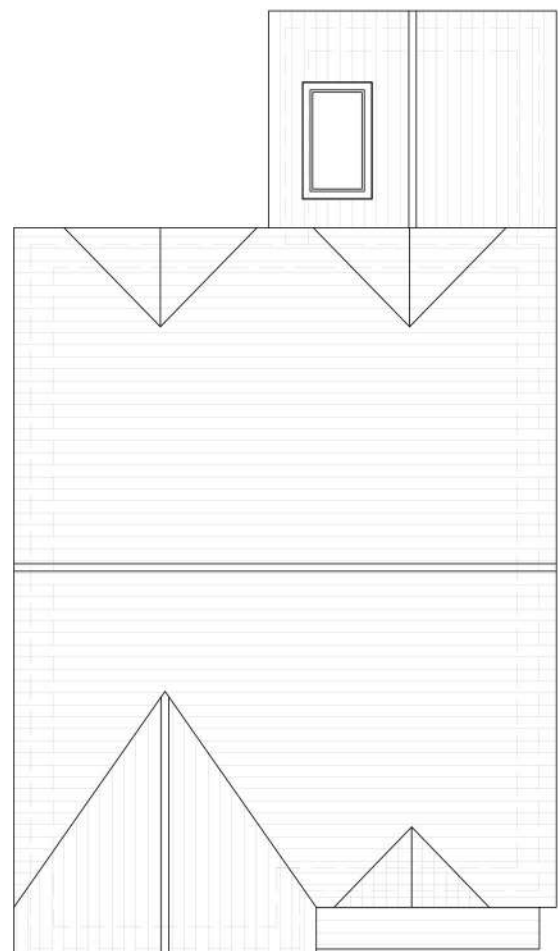

SECOND FLOOR