




FRONT ELEVATION

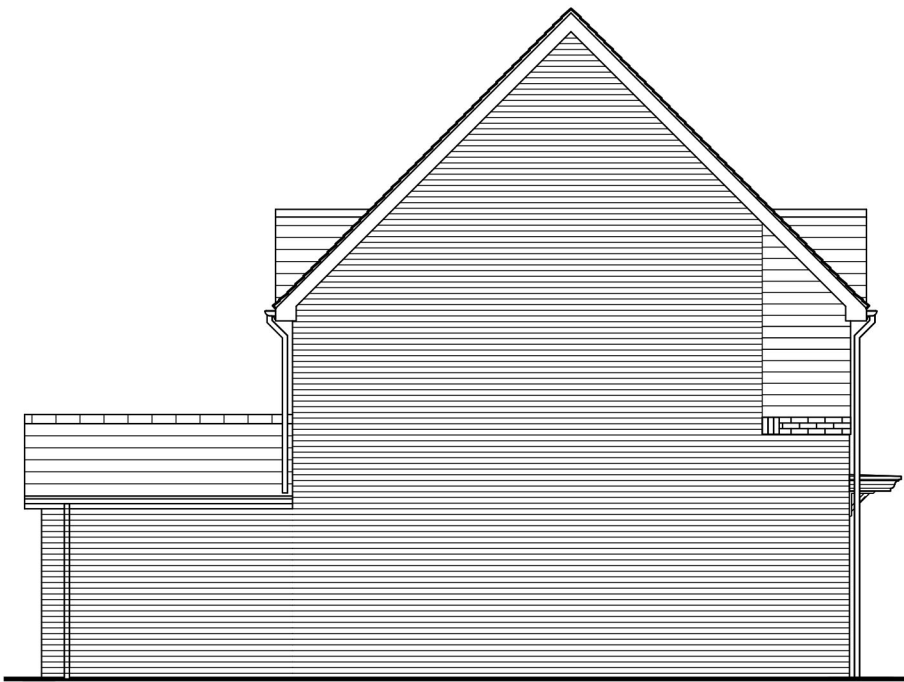

SIDE ELEVATION




KEY PLAN SCALE 1: 2500




REAR ELEVATION




SIDE ELEVATION

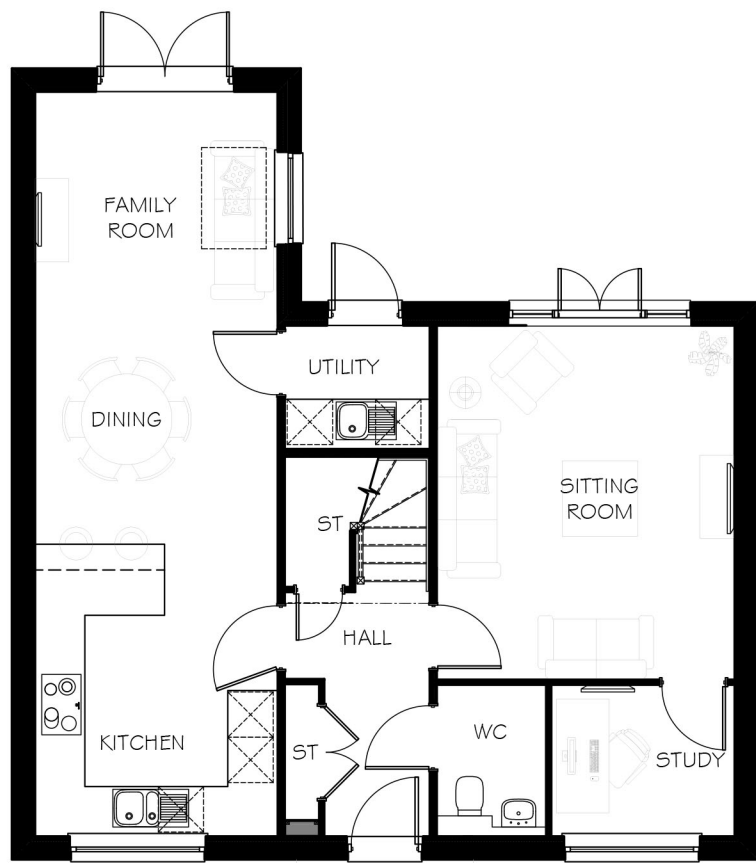

GROUND FLOOR

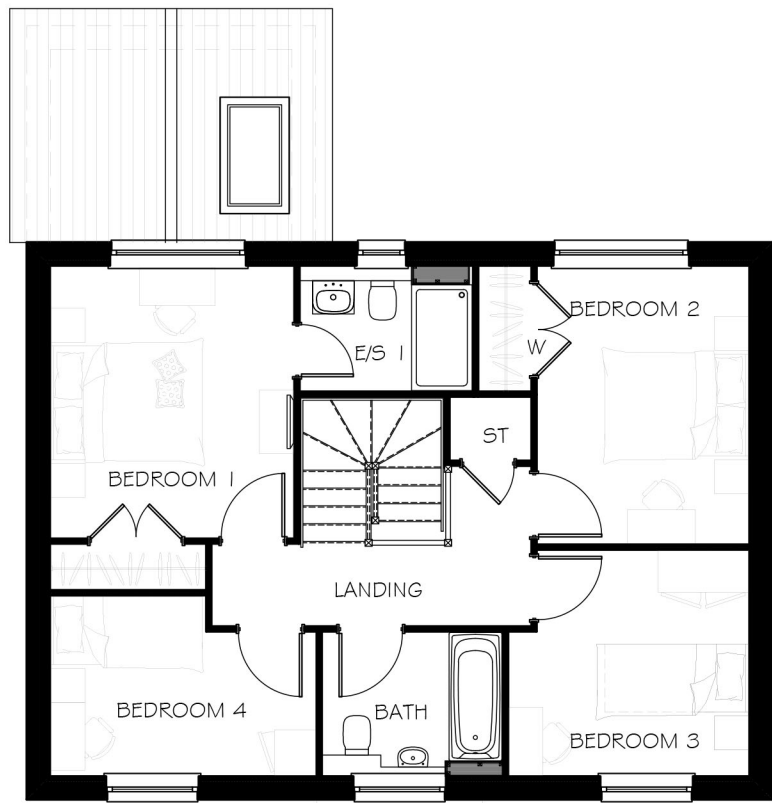

FIRST FLOOR

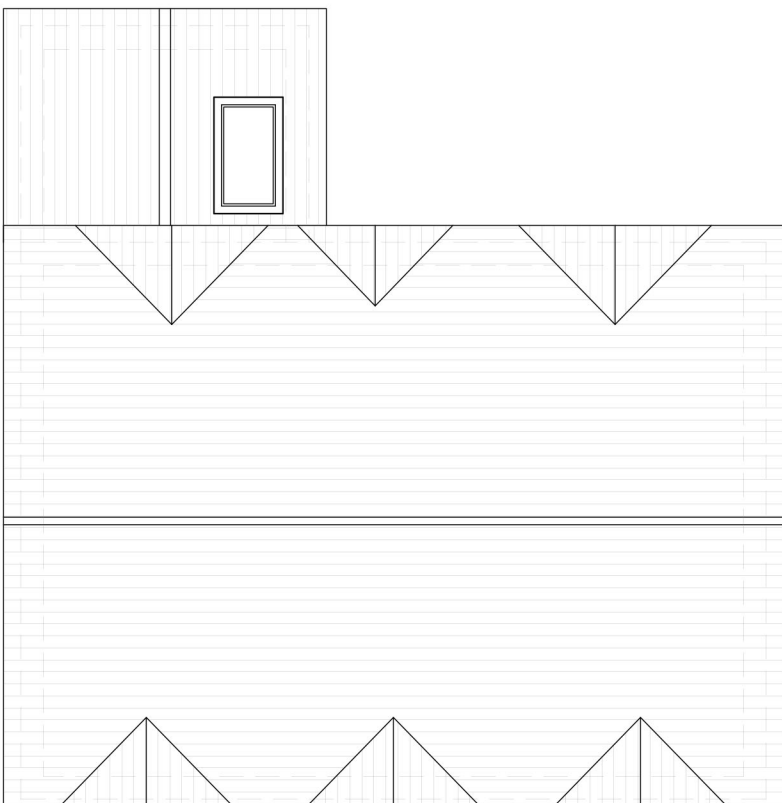

SECOND FLOOR

REV	DATE	DESCRIPTION



CALA HOMES CHILTERN
Gemini House Mercury Park,
Woburn Green HP10 0HH
Tel: 01628 552300
E-mail: info@cala.co.uk

Land Off Crow Furlong, Hitchin

HT4
Floor Plans and Elevations

1:100 0 2m 4m 6m

Plot 10

Scale 1:100 @ A2	Dwg No. PLN.07
Date 27.09.2024	Rev
Drawn AW	