



FRONT ELEVATION



SIDE ELEVATION



KEY PLAN SCALE 1: 2500



REAR ELEVATION



SIDE ELEVATION

| REV | DATE | DESCRIPTION |
|-----|------|-------------|
|     |      |             |
|     |      |             |
CALA HOMES CHILTERN  
Gemini House Mercury Park,  
Woodburn Green HP10 0HH  
Tel: 01628 552300  
E-mail: info@cala.co.uk

Gray's Lane, Hitchin

HT5  
Floor Plans and Elevations



Plot 8

Scale  
1:100 @ A2


Date  
27.09.2024

Drawn  
AW


Dwg No.

PLN.10


Rev

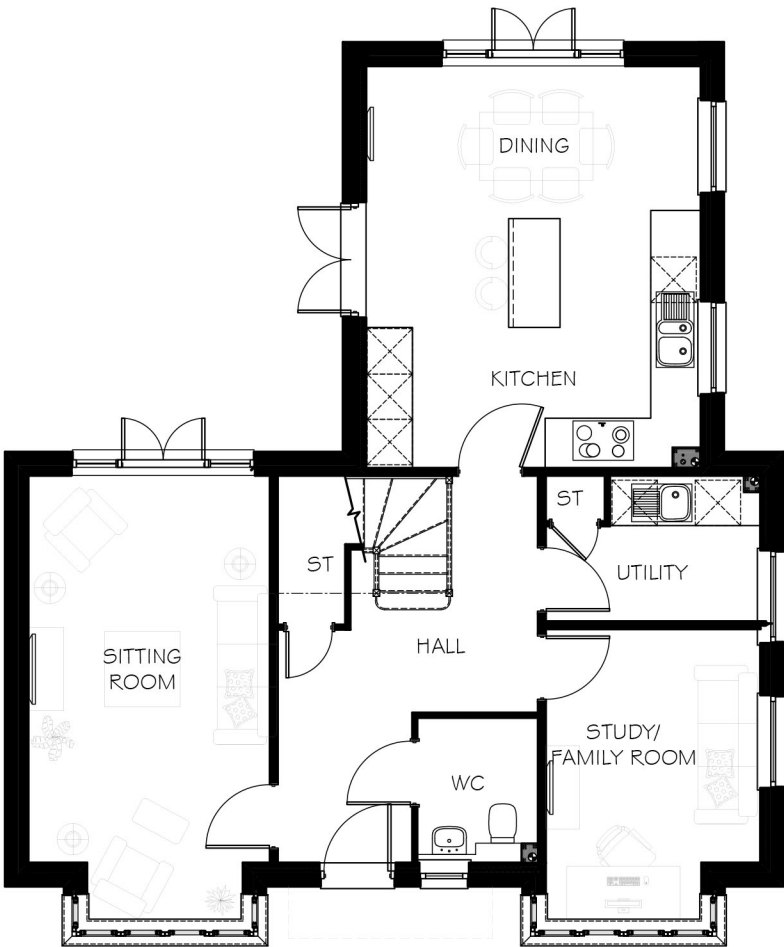

GROUND FLOOR

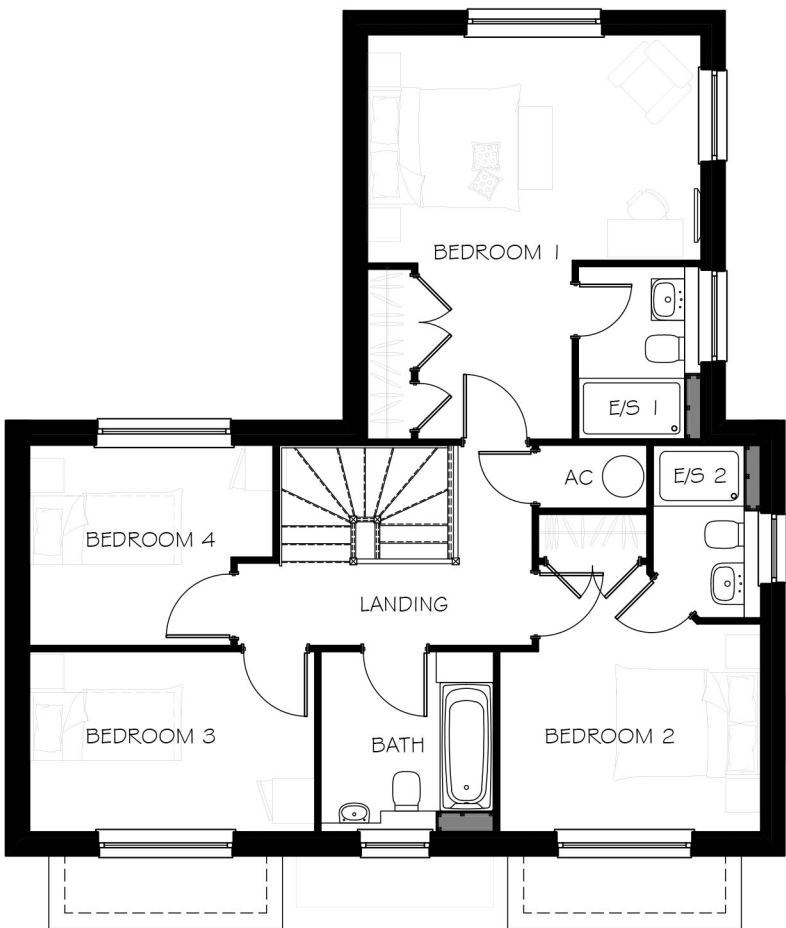

FIRST FLOOR

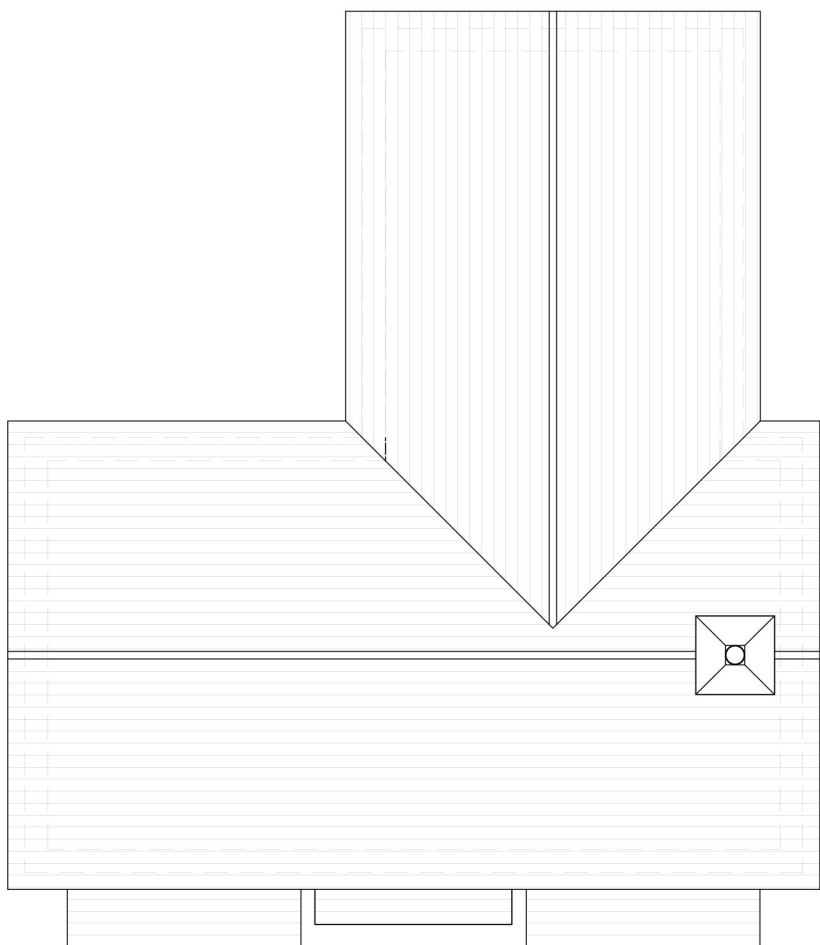

ROOF FLOOR