


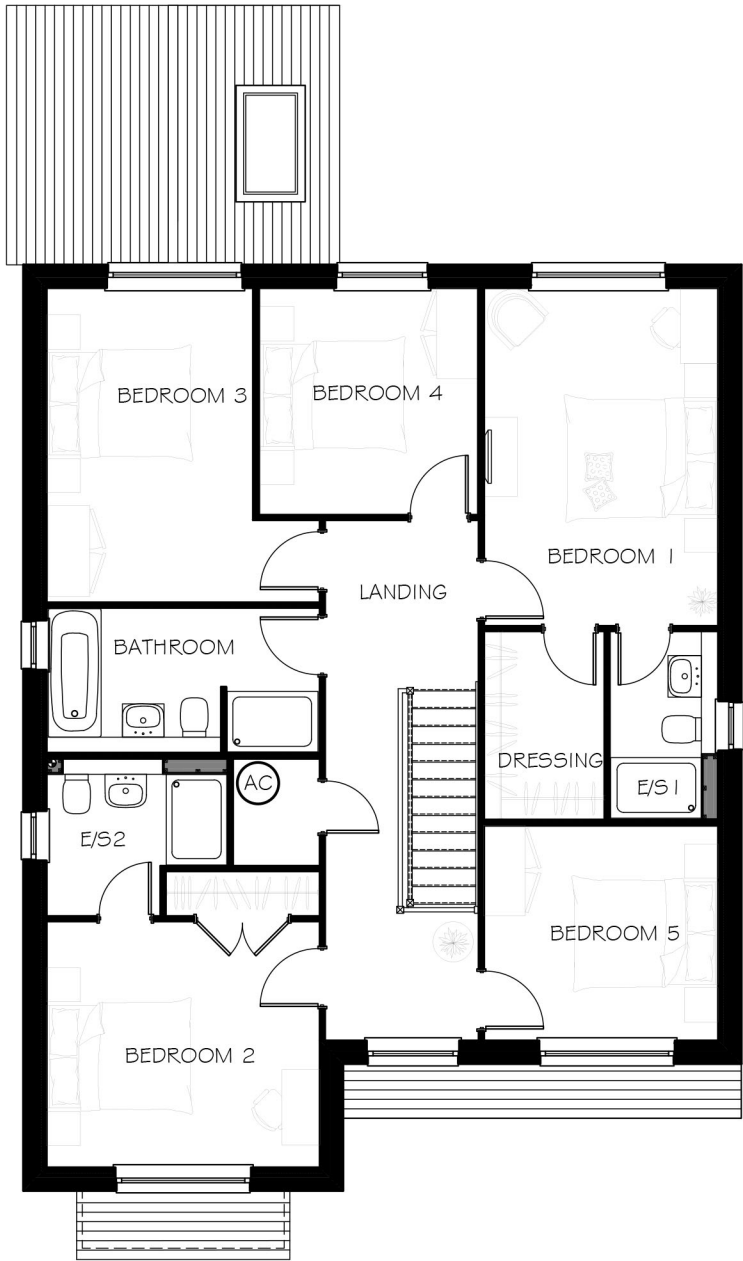

FIRST FLOOR



FRONT ELEVATION



REAR ELEVATION




KEY PLAN SCALE 1: 2500




SIDE ELEVATION



SIDE ELEVATION

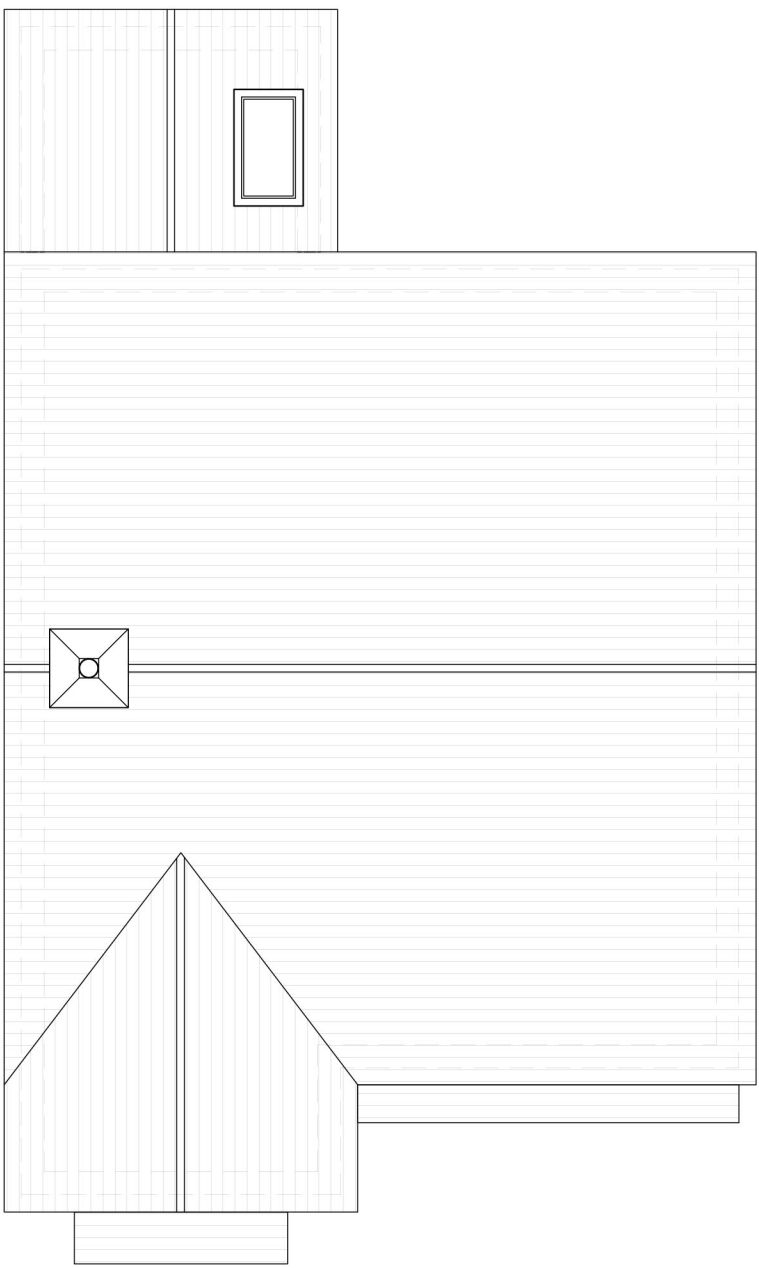

ROOF PLAN

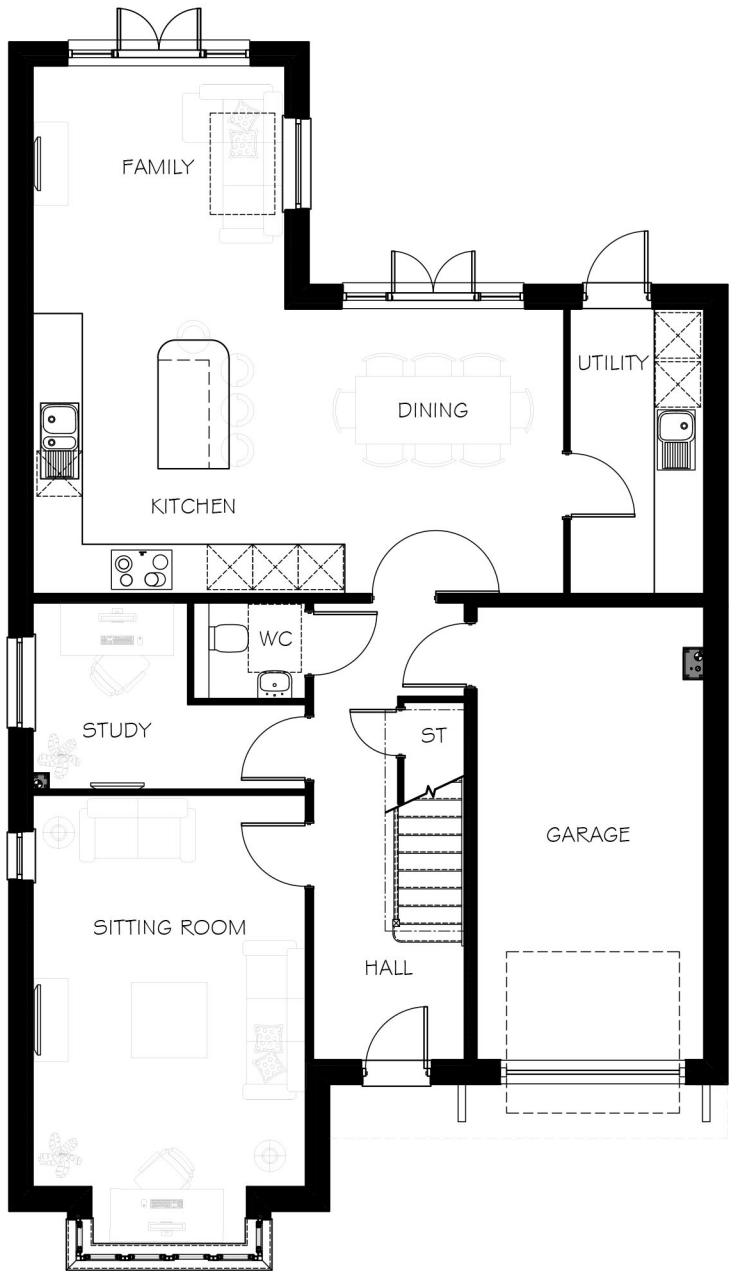

GROUND FLOOR

REV	DATE	DESCRIPTION



CALA HOMES CHILTERN
Gemini House Mercury Park,
Wooburn Green HP10 0HH
Tel: 01628 552300
E-mail: info@cala.co.uk

Gray's Lane, Hitchin

HT6
Floor Plans and Elevations

1:100 0 2m 4m 6m

Plots 7, 37 and Plot 1 (mirrored)

Scale 1:100 @ A2	Dwg No. PLN.11
Date 27.09.2024	Rev
Drawn AW	