




FRONT ELEVATION

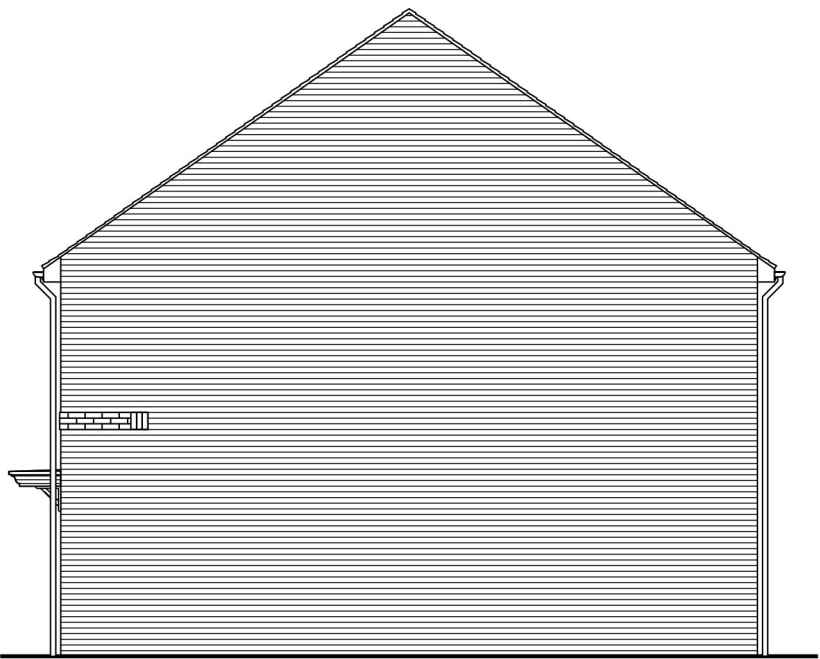


SIDE ELEVATION




KEY PLAN SCALE 1: 2500




REAR ELEVATION

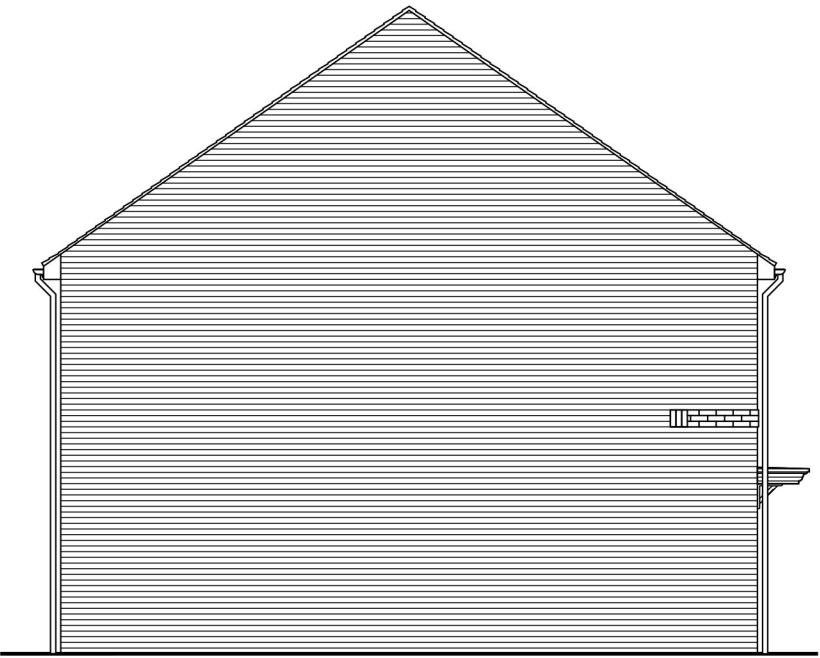


SIDE ELEVATION

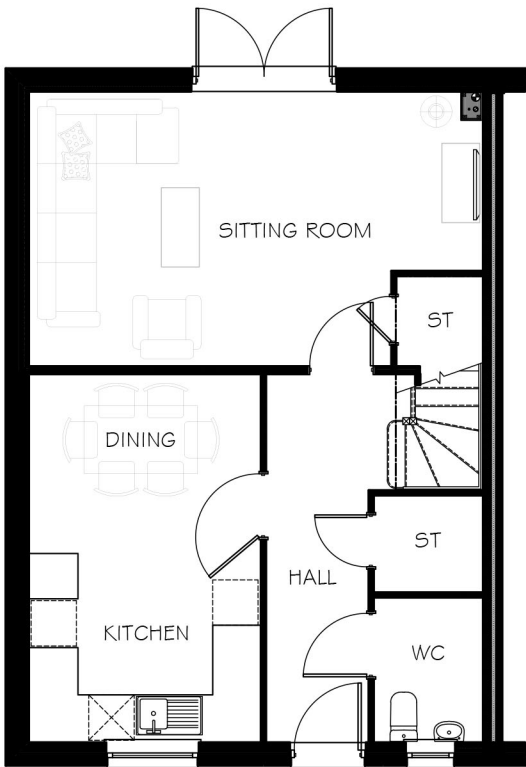

GROUND FLOOR

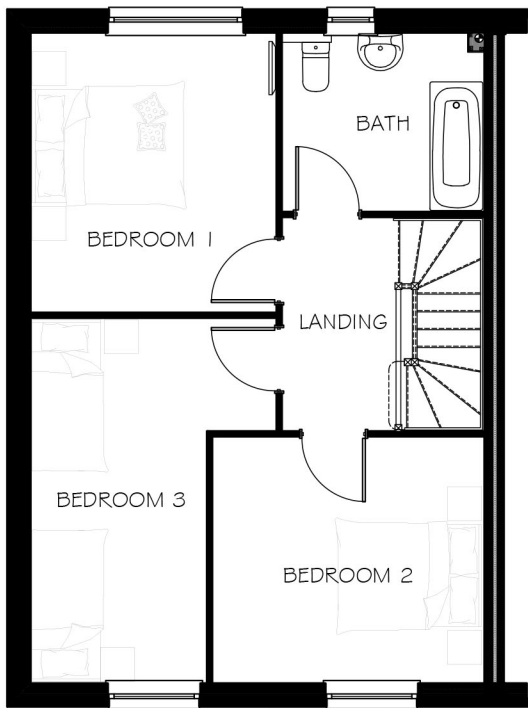

FIRST FLOOR

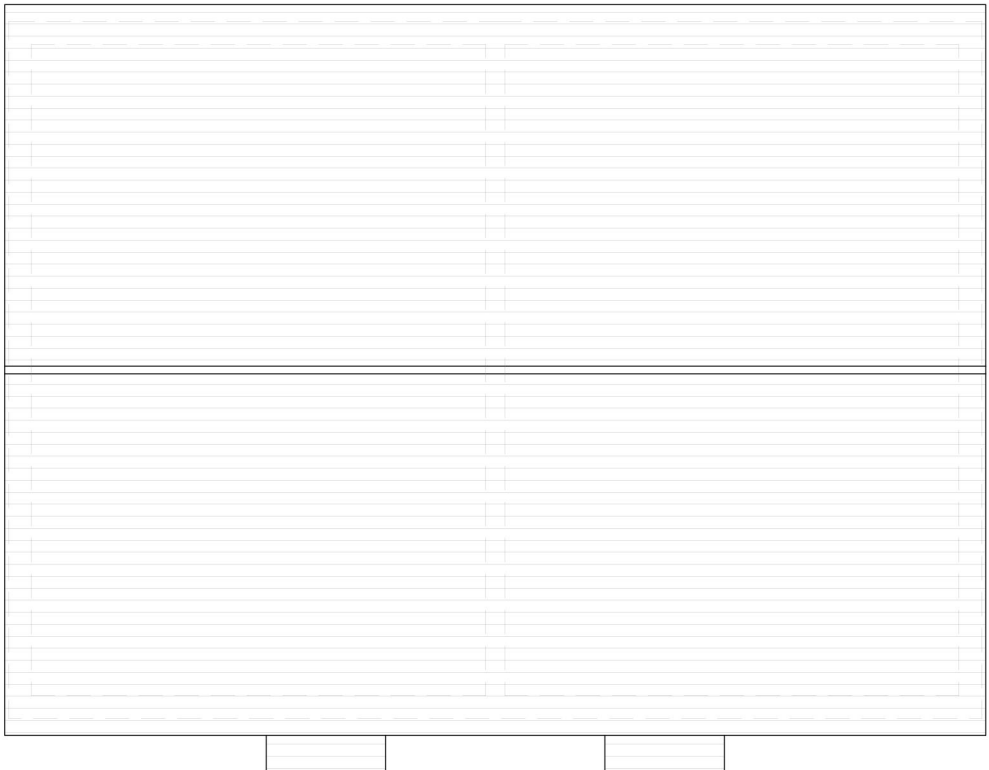

ROOF PLAN

REV	DATE	DESCRIPTION



CALA HOMES CHILTERN
Gemini House Mercury Park,
Woburn Green HP10 0HH
Tel: 01628 552300
E-mail: info@cala.co.uk

Land Off Crow Furlong, Hitchin

HT8
Floor Plans and Elevations

1:100 0 2m 4m 6m

Plots 21, 25 and Plots 20, 24 (mirrored)

Scale 1:100 @ A2	Dwg No. PLN.13
Date 27.09.2024	Rev
Drawn AW	