




FRONT ELEVATION

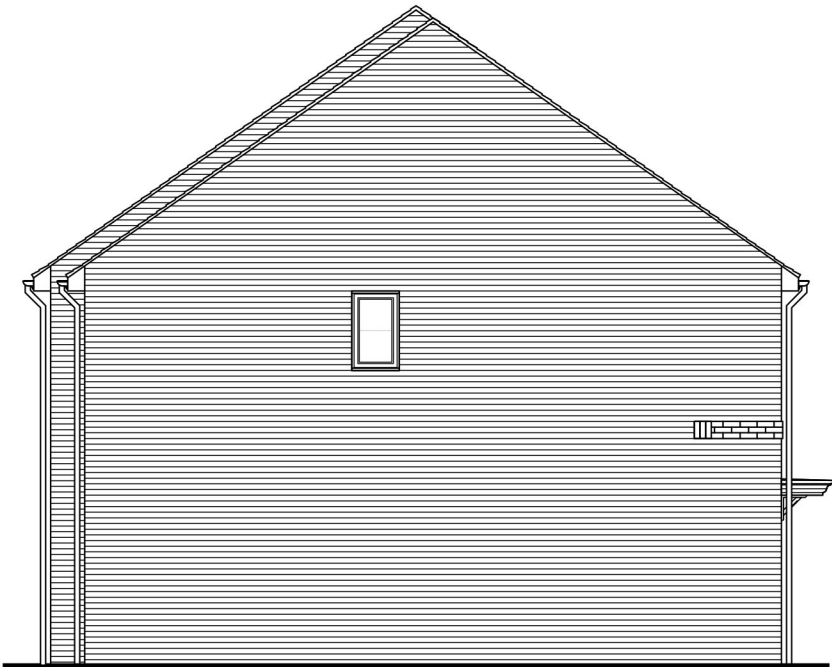


SIDE ELEVATION



KEY PLAN SCALE 1: 2500



REAR ELEVATION

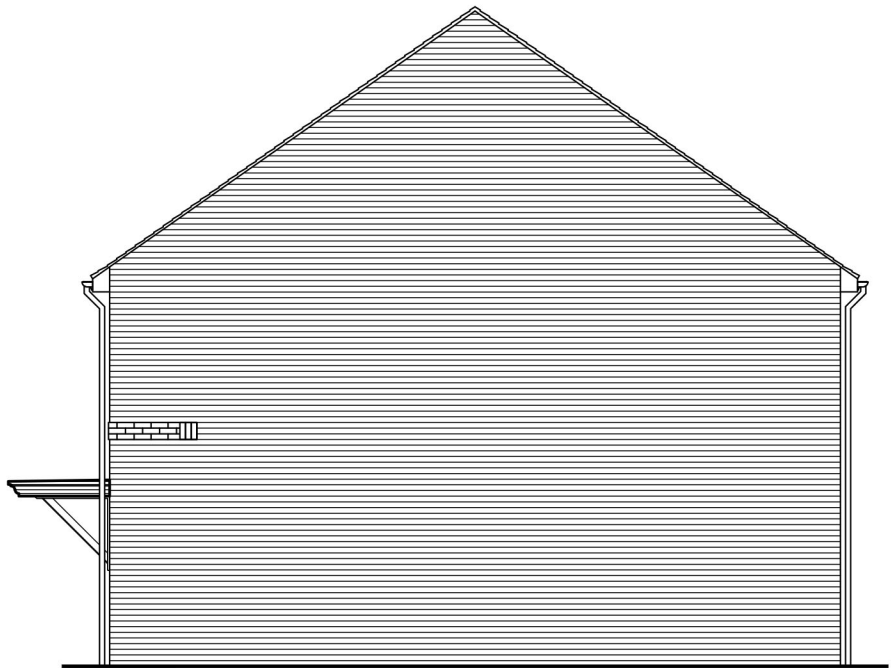

SIDE ELEVATION

| REV | DATE | DESCRIPTION |
|-----|------|-------------|
|     |      |             |
|     |      |             |
|     |      |             |
|     |      |             |
|     |      |             |



CALA HOMES CHILTERN  
Gemini House Mercury Park,  
Woodburn Green HP10 0HH  
Tel: 01628 552300  
E-mail: info@cala.co.uk

Land Off Crow Furlong, Hitchin

HT7 + HT9  
Floor Plans and Elevations


Plots 41, 42




|                     |                   |
|---------------------|-------------------|
| Scale<br>1:100 @ A2 | Dwg No.<br>PLN.14 |
| Date<br>27.09.2024  | Rev               |
| Drawn<br>AW         |                   |



GROUND FLOOR

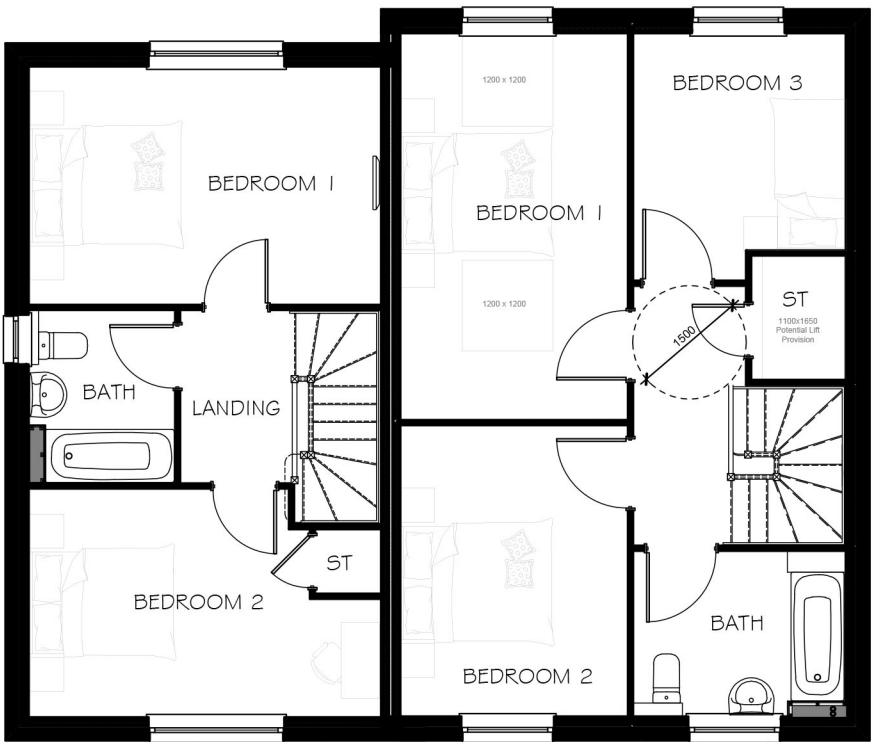

FIRST FLOOR

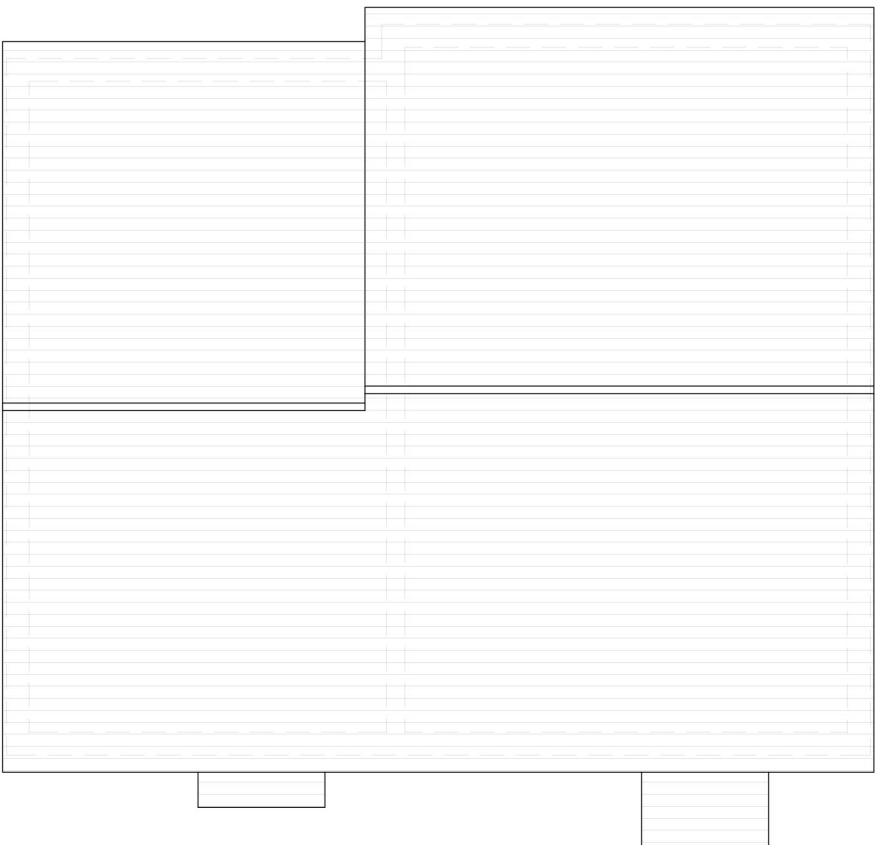

ROOF PLAN