





FRONT ELEVATION

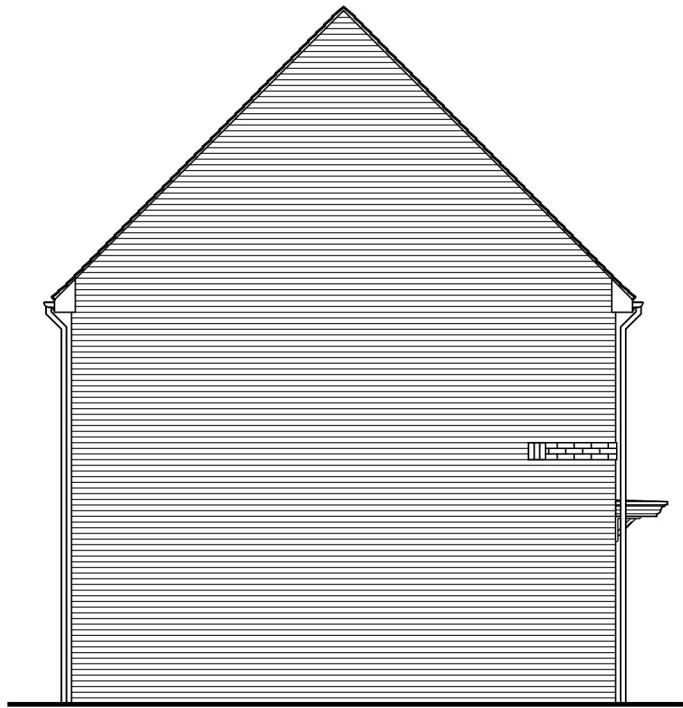


SIDE ELEVATION



KEY PLAN SCALE 1: 2500

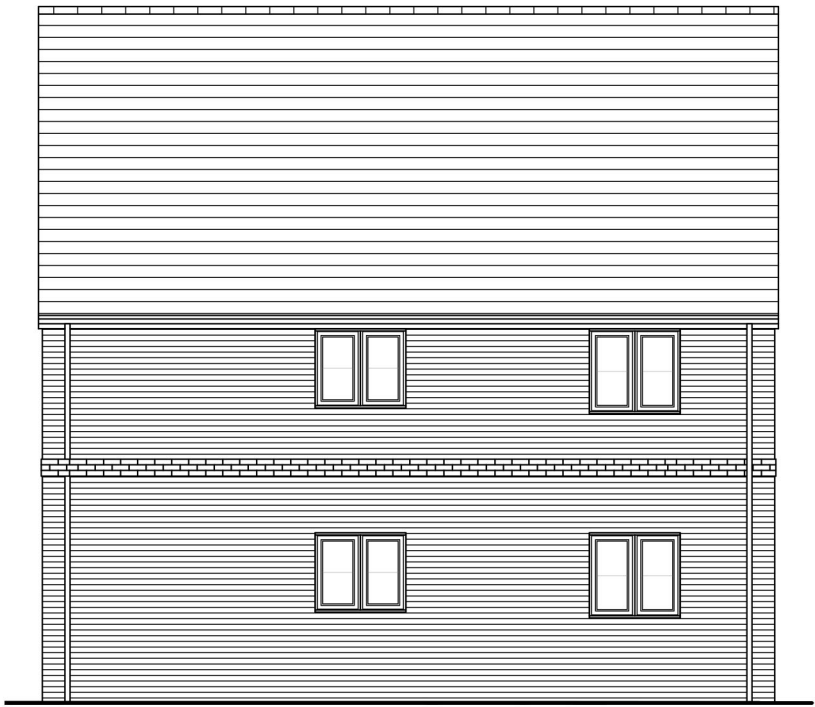

REAR ELEVATION

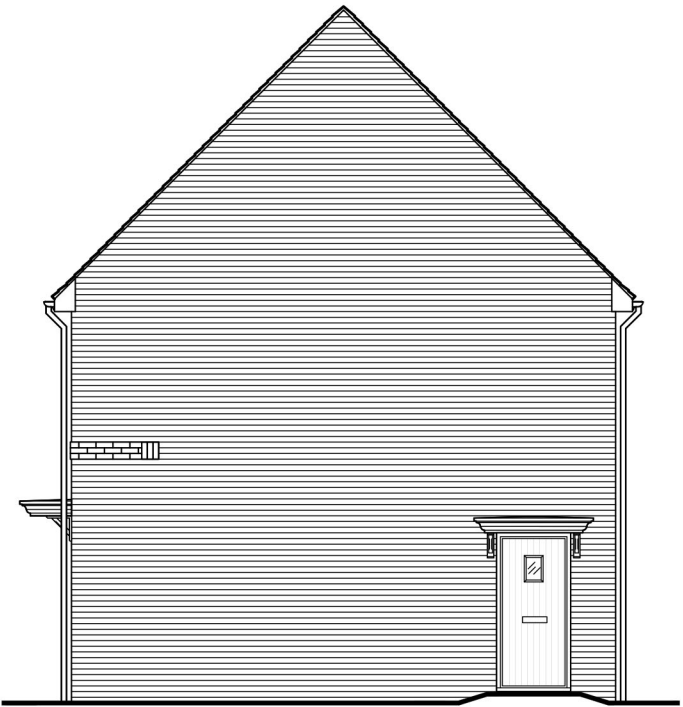

SIDE ELEVATION

REV	DATE	DESCRIPTION



CALA HOMES CHILTERN
Gemini House Mercury Park,
Woburn Green HP10 0HH
Tel: 01628 552300
E-mail: info@cala.co.uk


Land Off Crow Furlong, Hitchin

Maisonettes
Floor Plans and Elevations


Plots 33, 34



Scale 1:100 @ A2	Dwg No. PLN.16
Date 27.09.2024	Rev
Drawn AW	

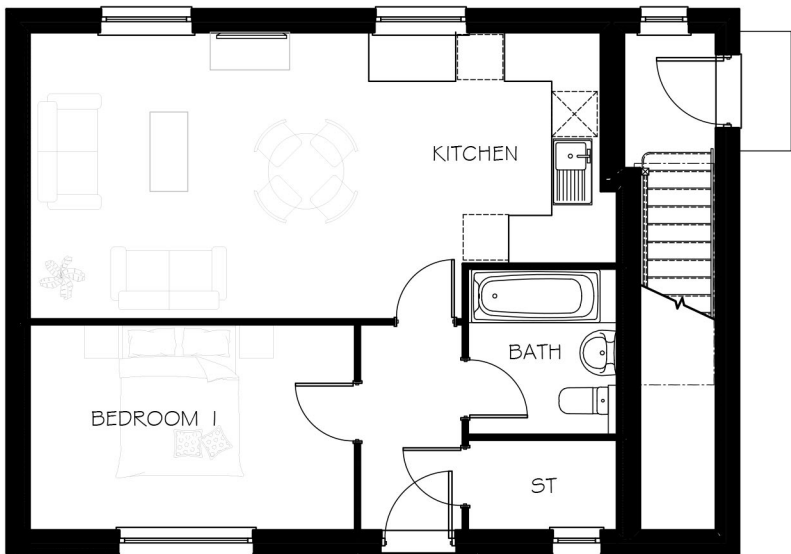

GROUND FLOOR

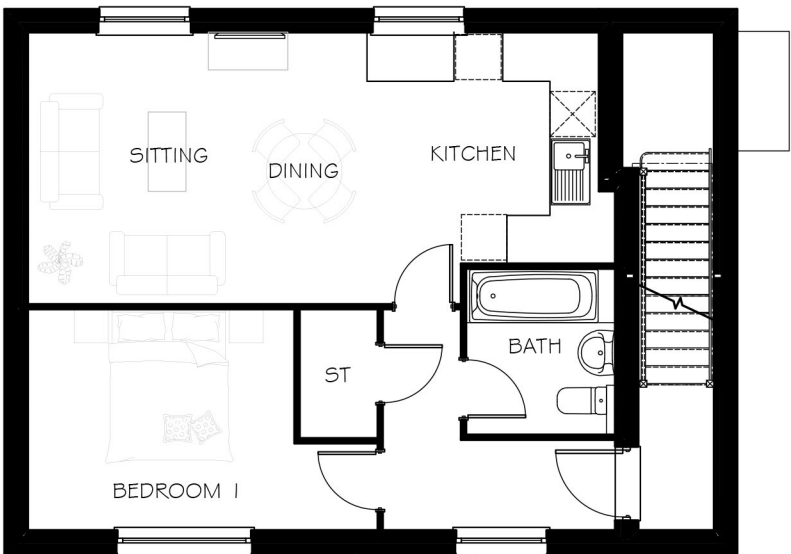

FIRST FLOOR



SECOND FLOOR