


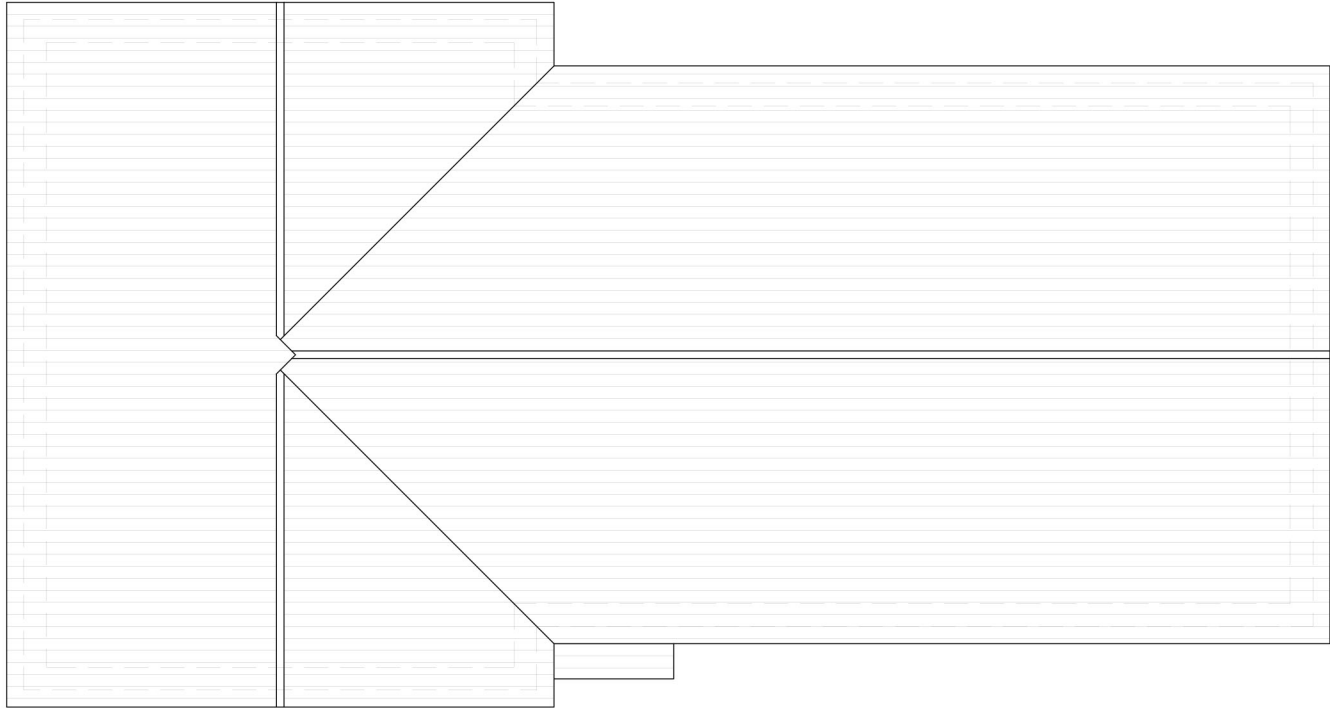


ROOF PLAN



FRONT ELEVATION



KEY PLAN SCALE 1: 2500

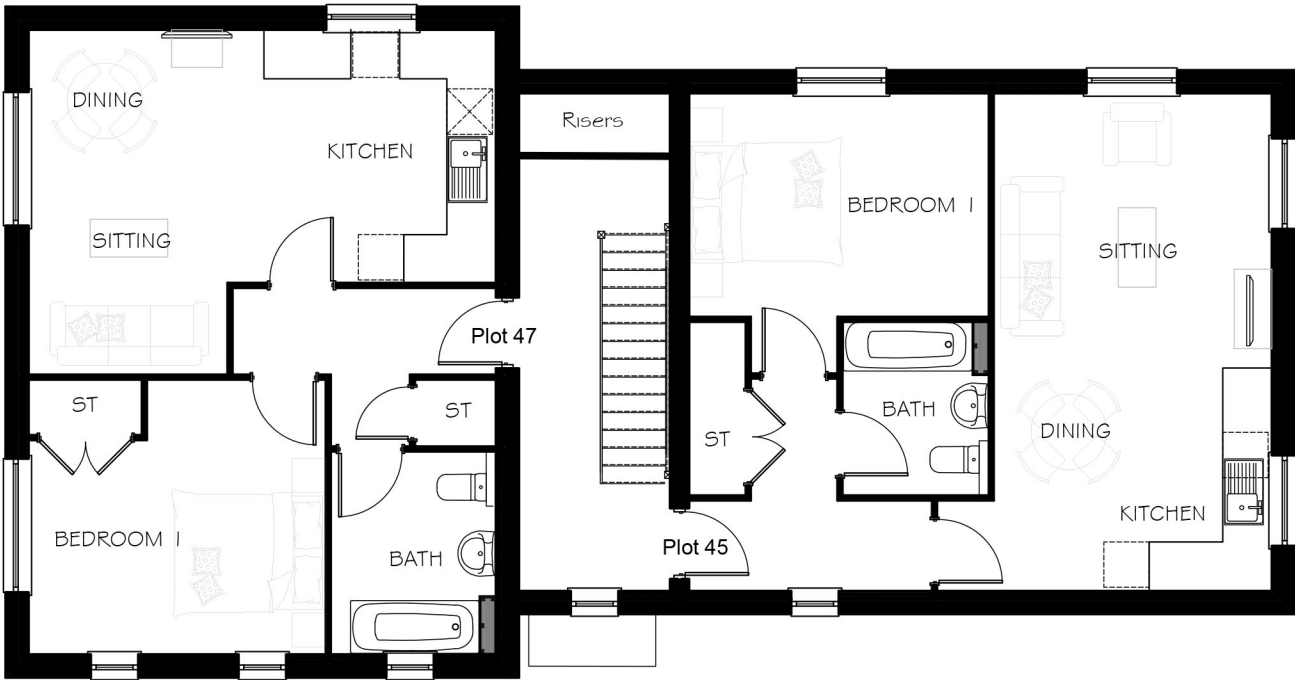

FIRST FLOOR



SIDE/ FRONT ELEVATION



SIDE ELEVATION

REV	DATE	DESCRIPTION




CALA HOMES CHILTERN
Gemini House Mercury Park,
Wooburn Green HP10 0HH
Tel: 01628 552300
E-mail: info@cala.co.uk


Land Off Crow Furlong, Hitchin

Block of Flats
Floor Plans and Elevations

Plots 44 - 47

 

Scale 1:100 @ A2	Dwg No. PLN.17
Date 27.09.2024	Rev
Drawn AW	

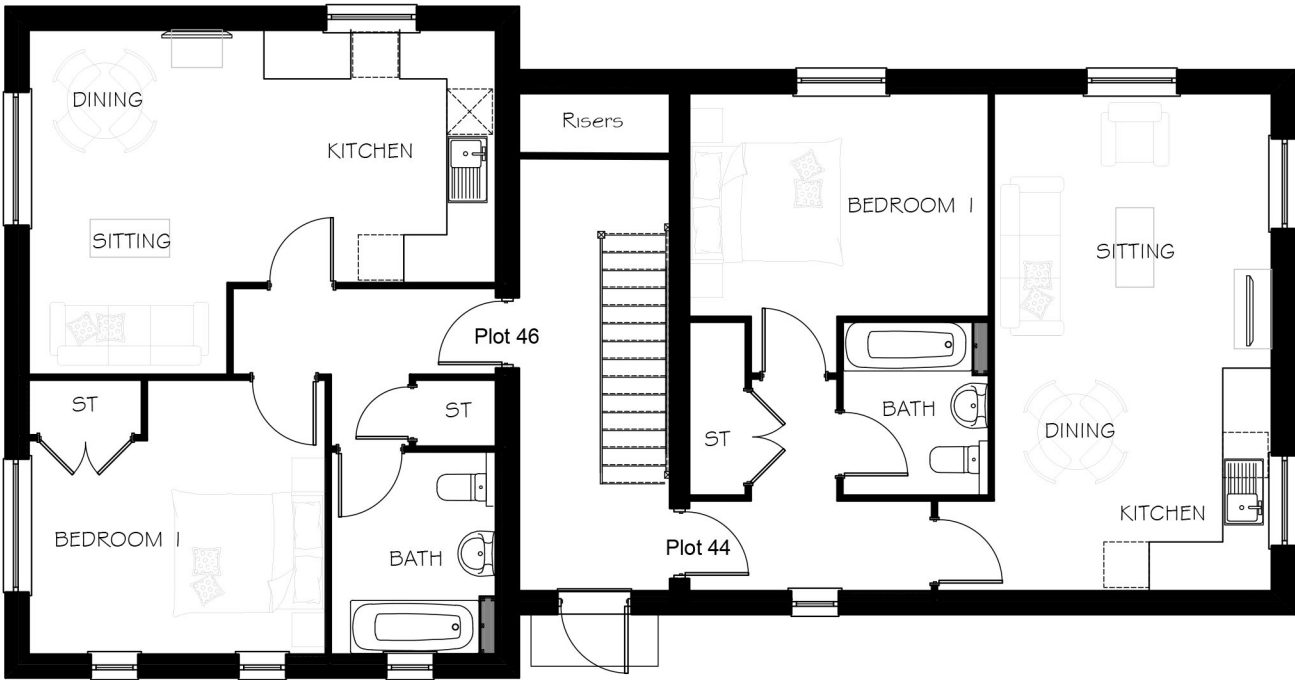

GROUND FLOOR



REAR ELEVATION