




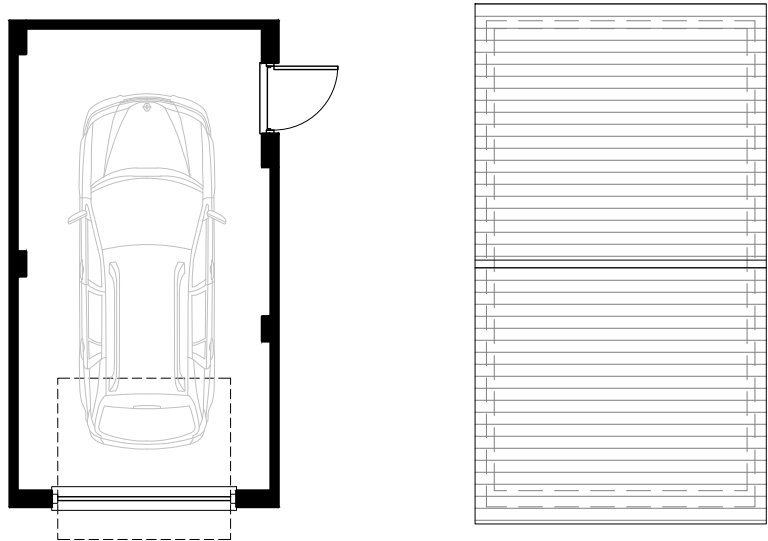


FLOOR PLAN, PLOTS 10, 26, 30, 36, 40

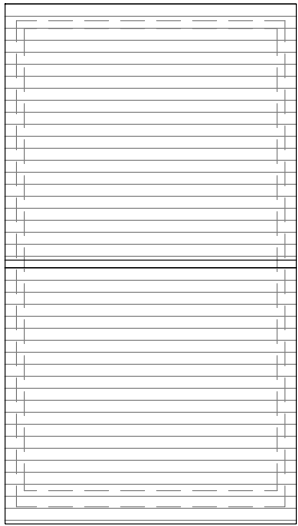


ROOF PLAN

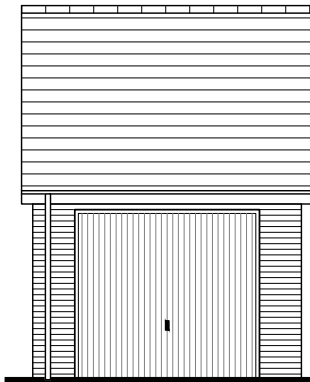


FRONT ELEVATION

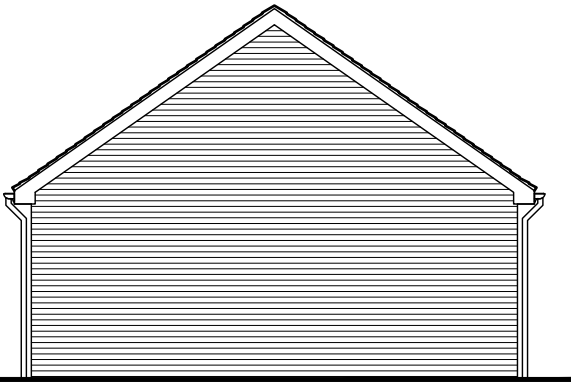


SIDE ELEVATION

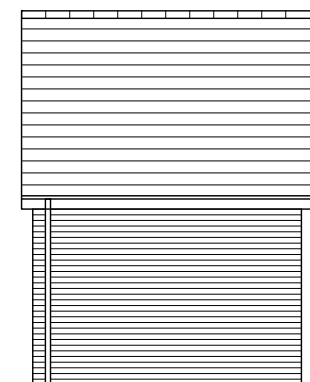


REAR ELEVATION

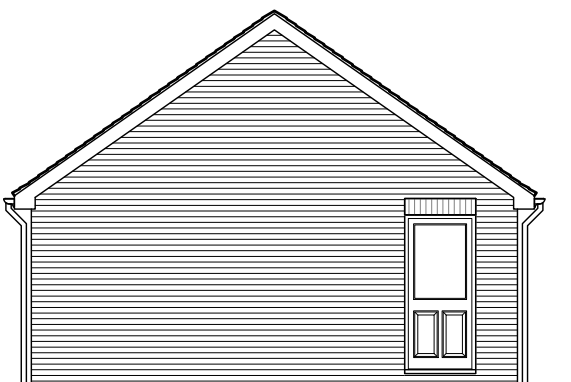


SIDE ELEVATION

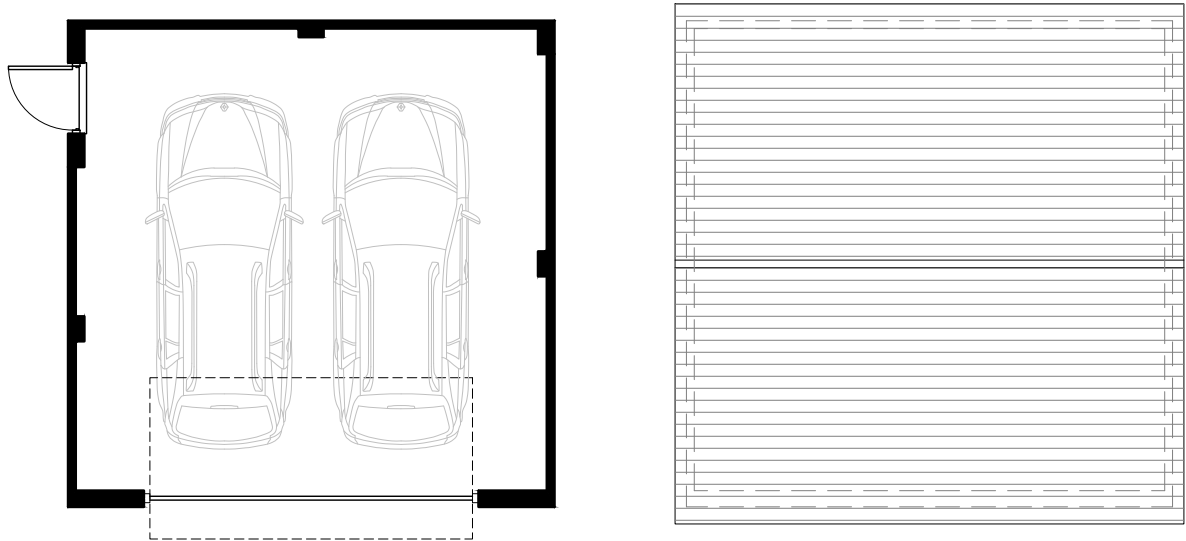


FLOOR PLAN, PLOT 2

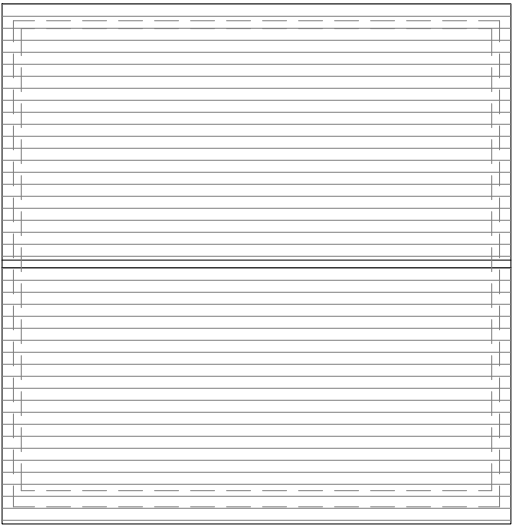


ROOF PLAN

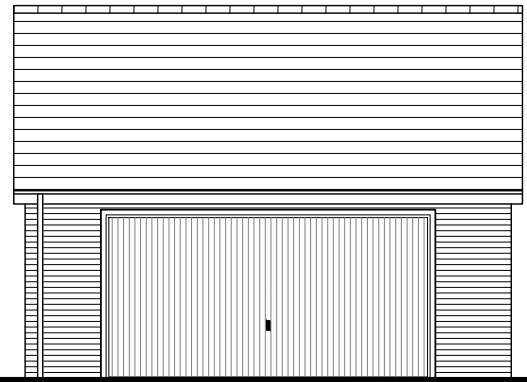


FRONT ELEVATION

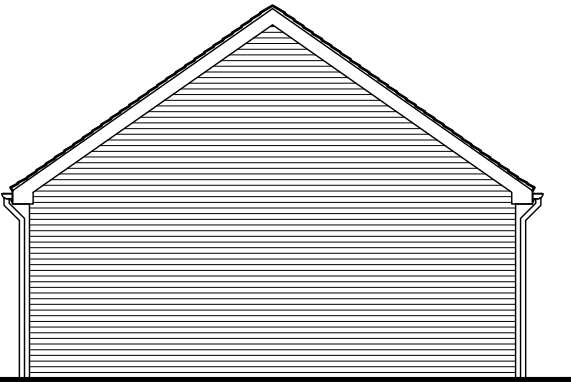


SIDE ELEVATION

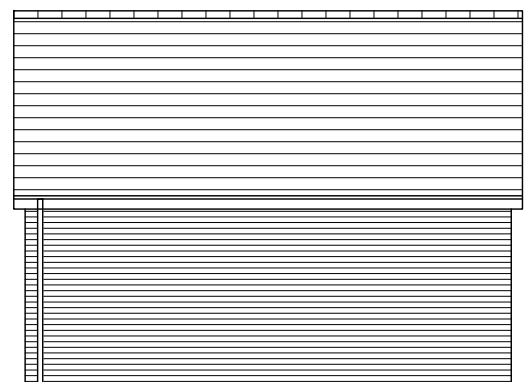


REAR ELEVATION

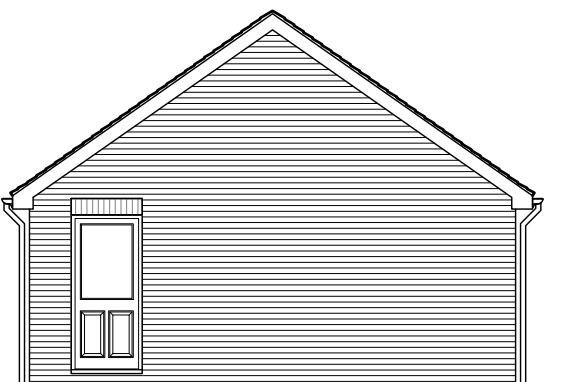


SIDE ELEVATION

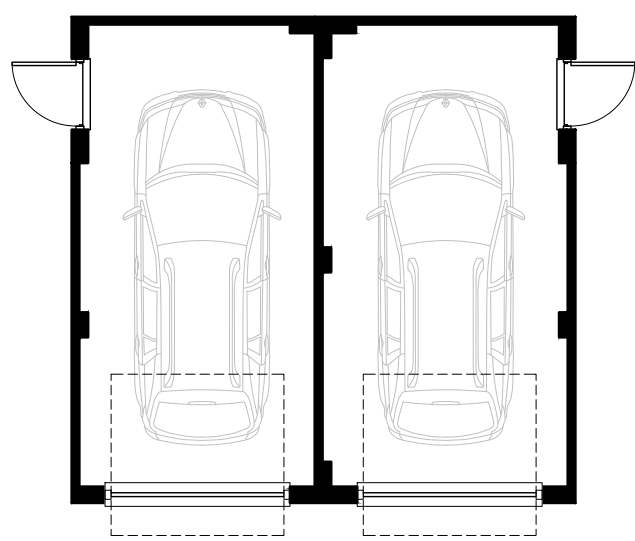


FLOOR PLAN, PLOTS 8, 9, 14, 15

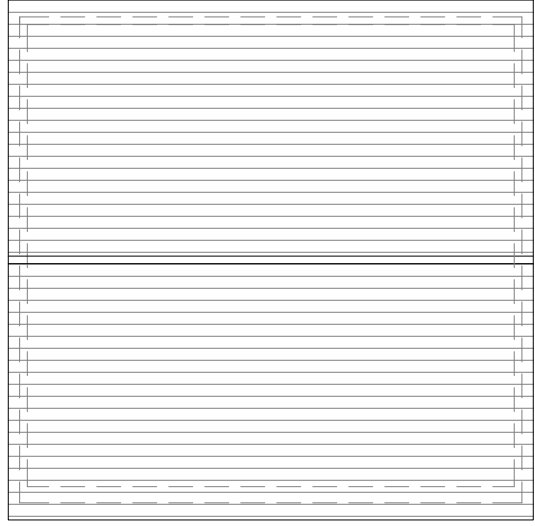


ROOF PLAN

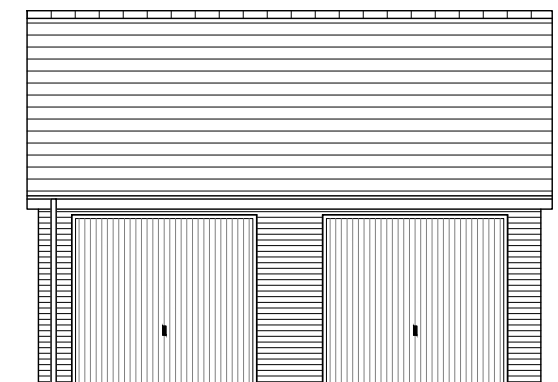


FRONT ELEVATION

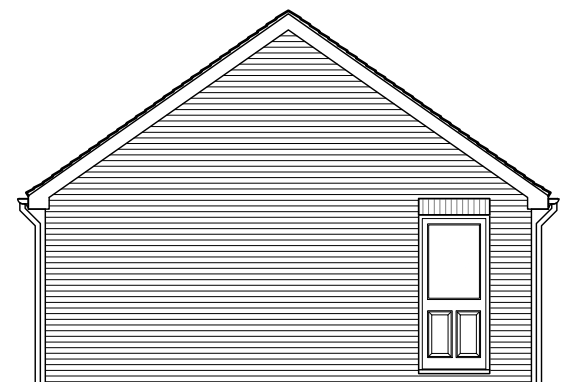

SIDE ELEVATION

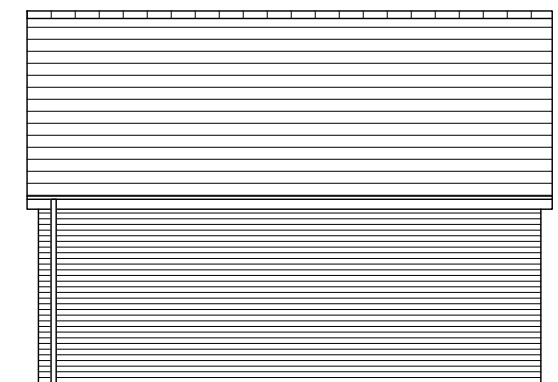

REAR ELEVATION

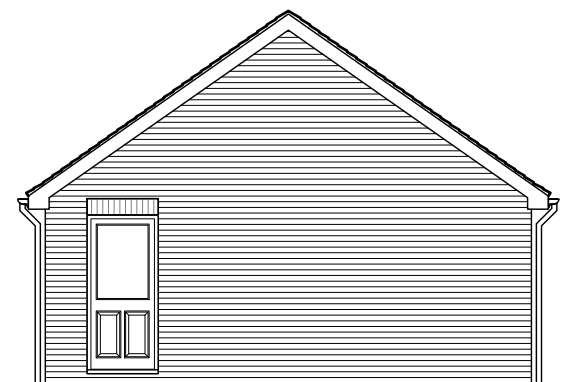

SIDE ELEVATION


REV	DATE	DESCRIPTION



CALA HOMES CHILTERN
Gemini House Mercury Park,
Wooburn Green HP10 0HH
Tel: 01628 552300
E-mail: info@cala.co.uk

Land Off Crow Furlong, Hitchin

Garages
Floor Plans and Elevations

 

Scale 1:100 @ A2	Dwg No. PLN.18
Date 27.09.2024	Rev
Drawn AW	