


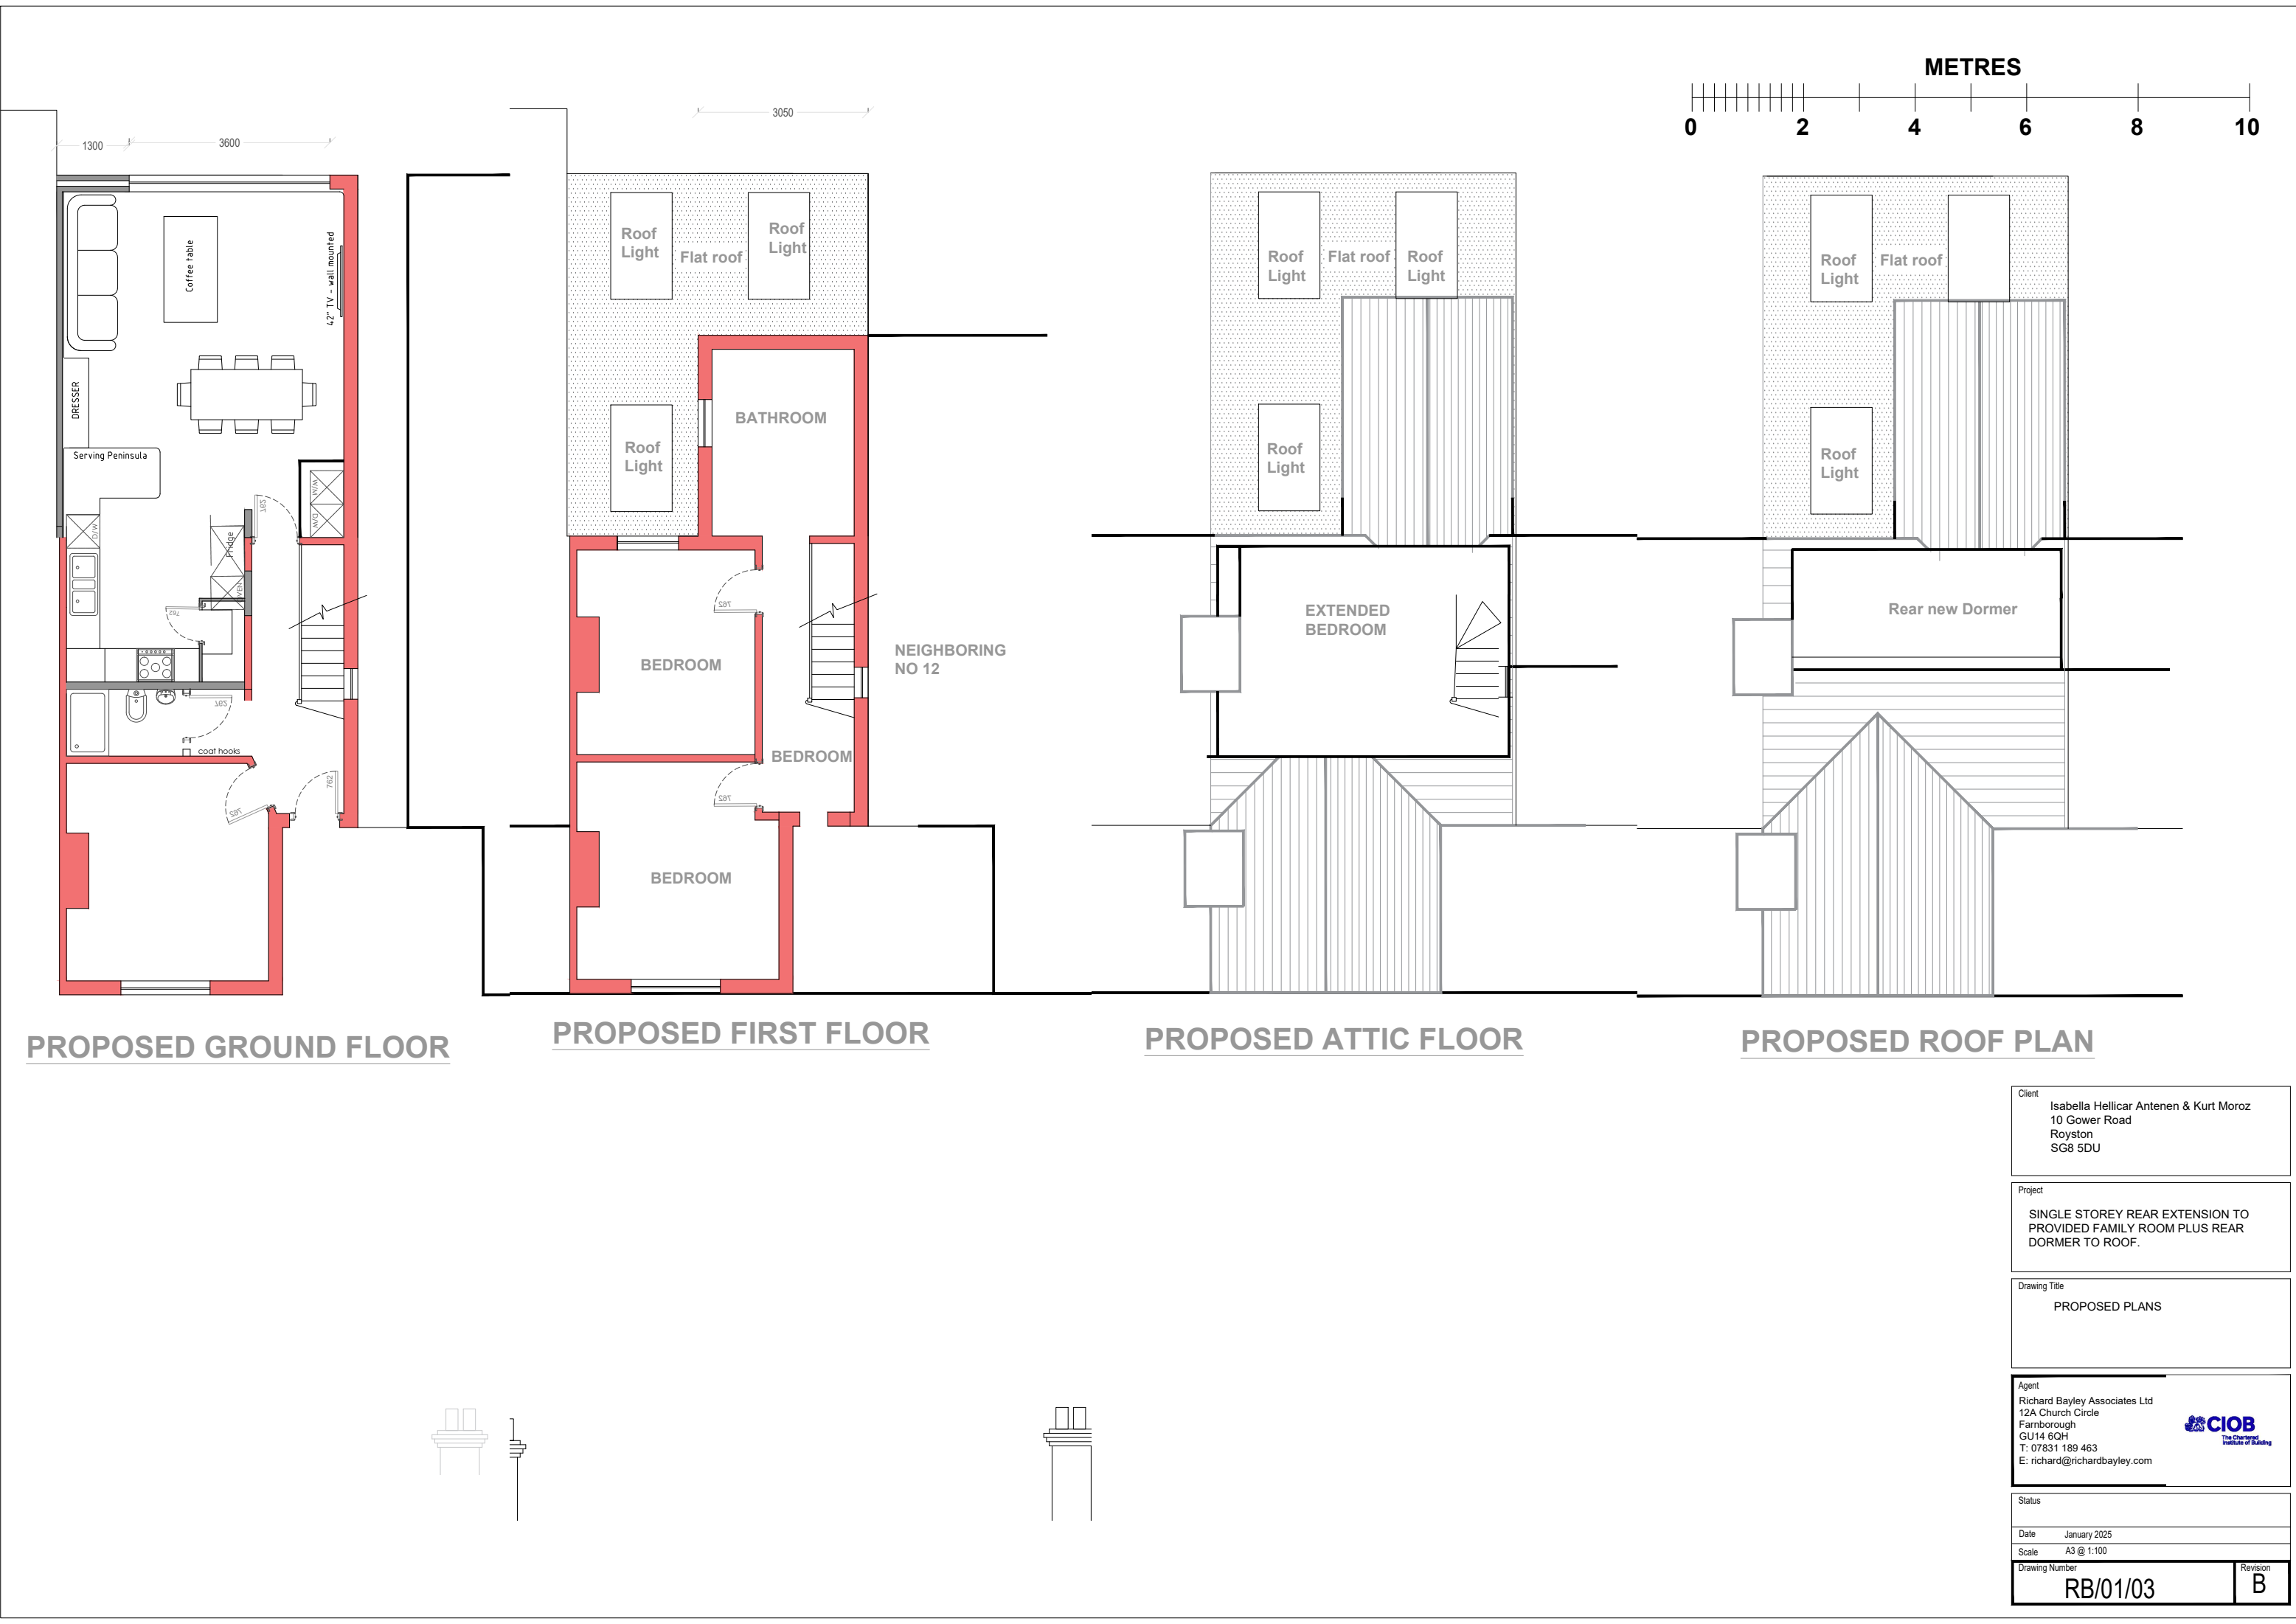

PROPOSED GROUND FLOOR PROPOSED FIRST FLOOR PROPOSED ATTIC FLOOR PROPOSED ROOF PLAN

Client		Isabella Hellicar Antenen & Kurt Moroz 10 Gower Road Royston SG8 5DU
Project		SINGLE STOREY REAR EXTENSION TO PROVIDED FAMILY ROOM PLUS REAR DORMER TO ROOF.
Drawing Title		PROPOSED PLANS
Agent		Richard Bayley Associates Ltd 12A Church Circle Farnborough GU14 6QH T: 07831 189 463 E: richard@richardbayley.com
Status		
Date		January 2025
Scale		A3 @ 1:100
Drawing Number		RB/01/03
Revision		B

