

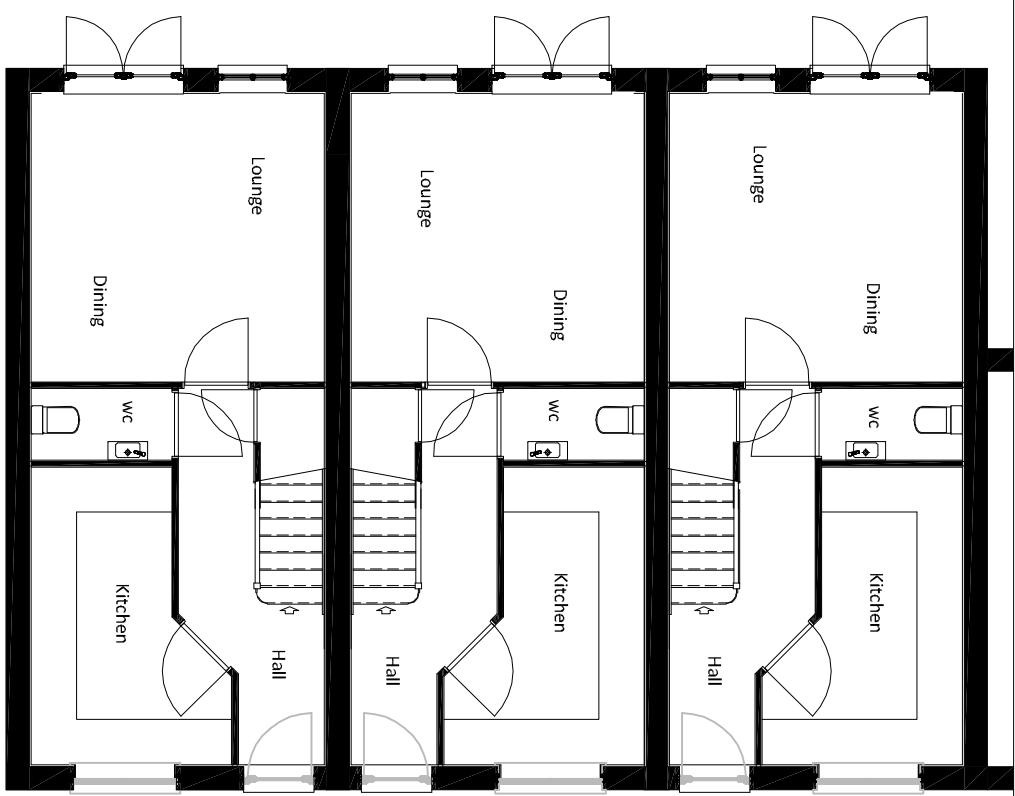




date	revision	by	no.

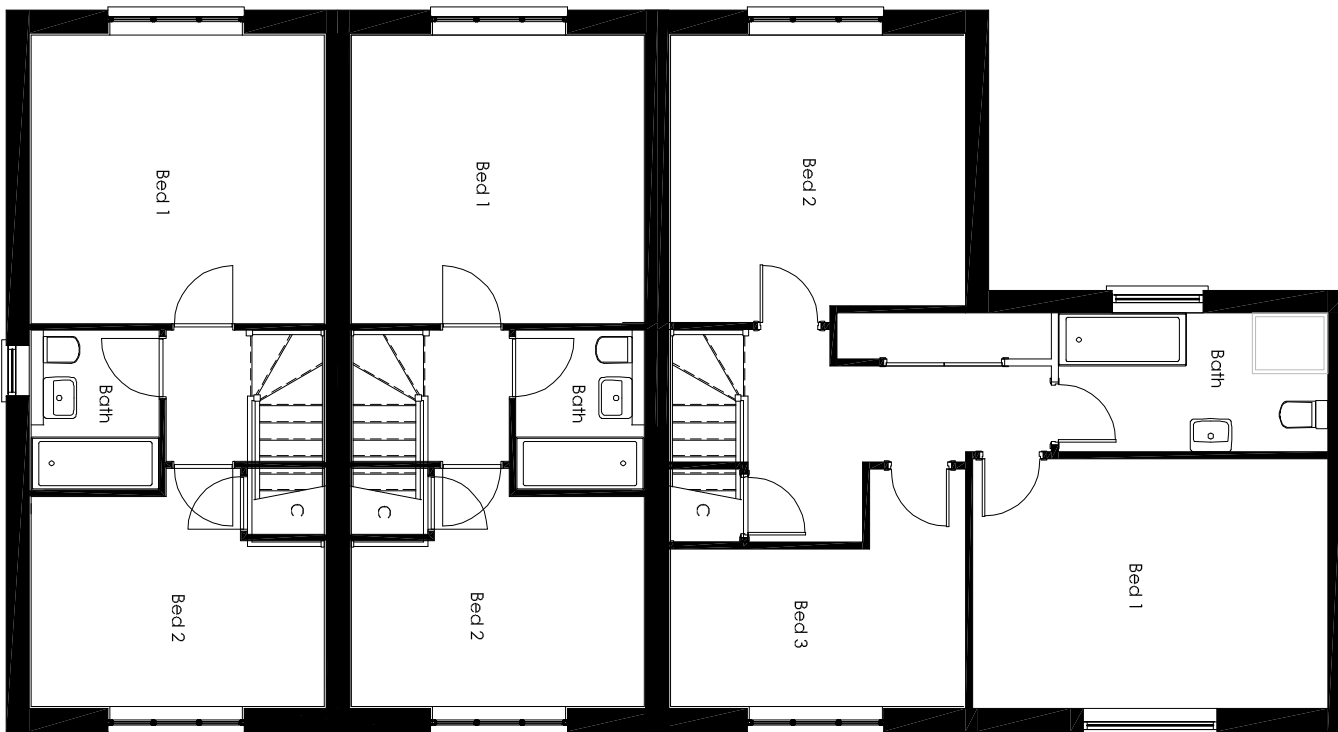

Ground floor plan

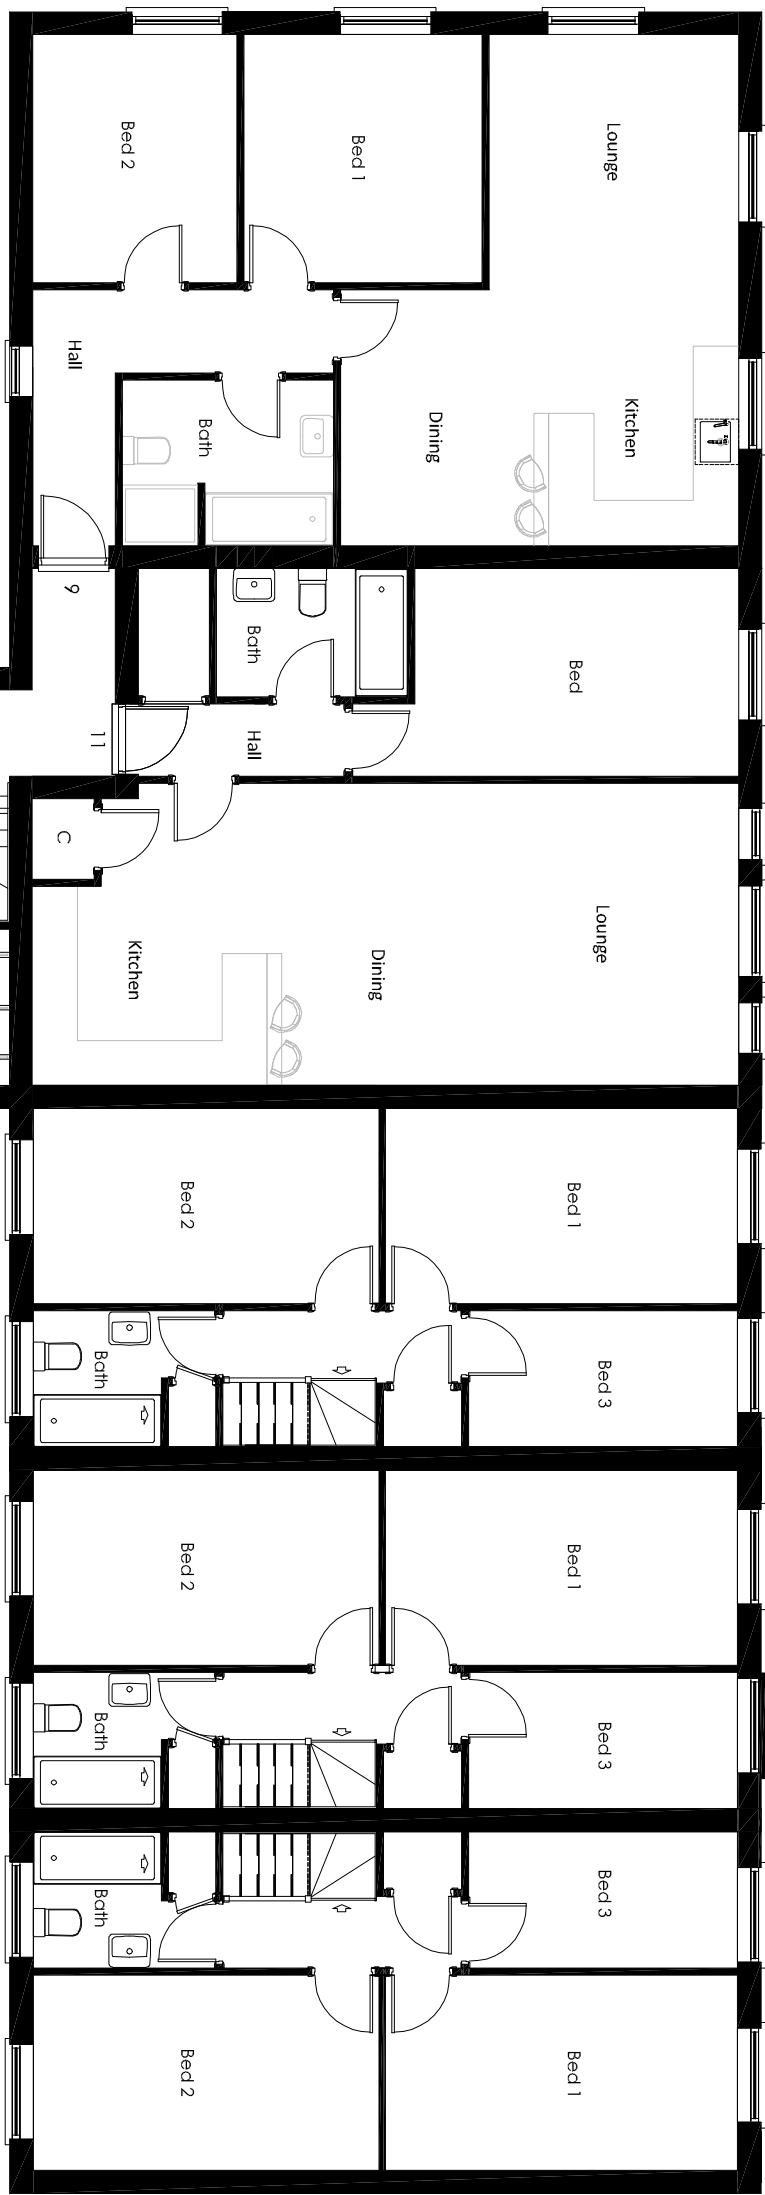

First floor plan

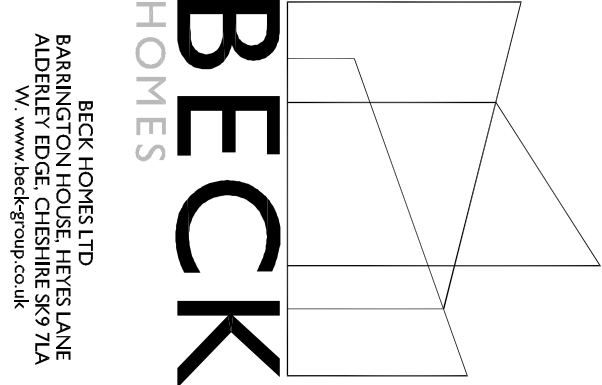 

BECK HOMES LTD
BARNHARTT LANE
ALDERLEY EDGE, CHESHIRE SK9 7LA
W: www.beckgroup.co.uk

Station Road, Ashwell

PLOTS 5-14 FLOOR PLANS

JS Planning

DATE: JULY 2025
SCALE: 1:500 @ A1
REF NO: 28-167-P04