

date	revision	by	no.




West elevation



South elevation



East elevation

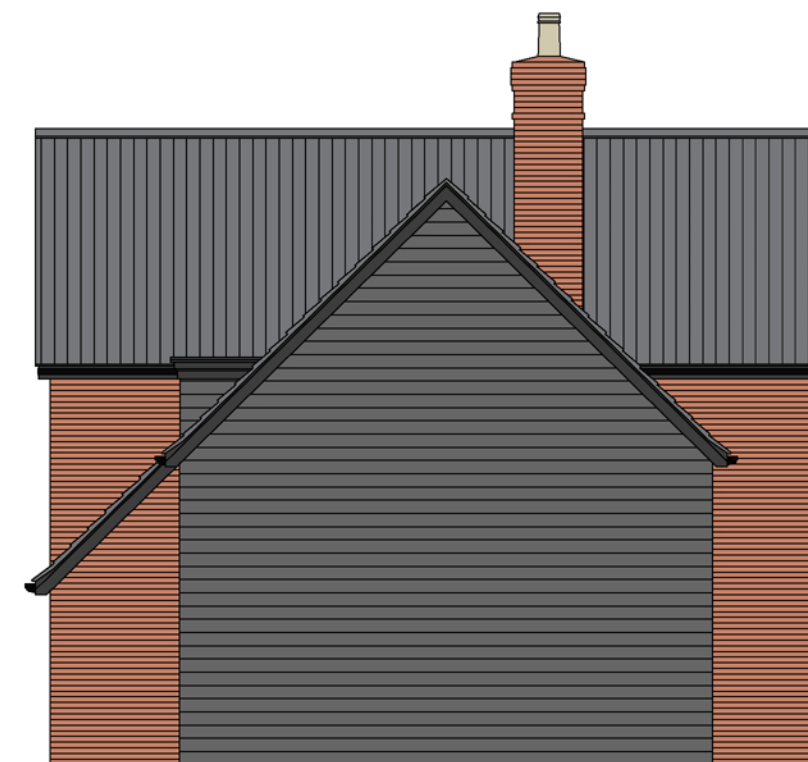

North elevation



BECK HOMES LTD
BARRINGTON HOUSE, HEYES LANE
ALDERLEY EDGE, CHESHIRE SK9 7LA
W. www.beckgroup.co.uk

JOB Station Road, Ashwell			
DRAWING PLOT 28 ELEVATIONS			
DESIGN JS	DATE Planning	DWG NO. 25-167-P33	REV -
DATE AUG 2025	SCALE 1:100 @ A3		

