

date	revision	by	no.



WEST ELEVATION




SOUTH ELEVATION



EAST ELEVATION



NORTH ELEVATION

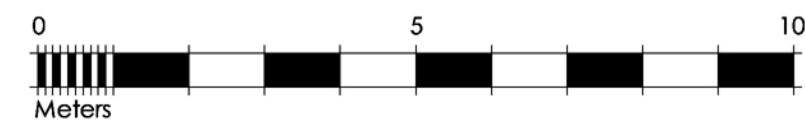

BECK HOMES LTD
BARRINGTON HOUSE, HEYES LANE
ALDERLEY EDGE, CHESHIRE SK9 7LA
W: www.beckgroup.co.uk

JOB Station Road, Ashwell			
DRAWING PLOT 27 ELEVATIONS			
DESIGN JS	STATUS Planning		
DATE AUG 2025	SCALE 1:100 @ A3	DWG NO. 25-167-P31	REV -