

date	revision	by	no.




SOUTH ELEVATION



EAST ELEVATION



NORTH ELEVATION

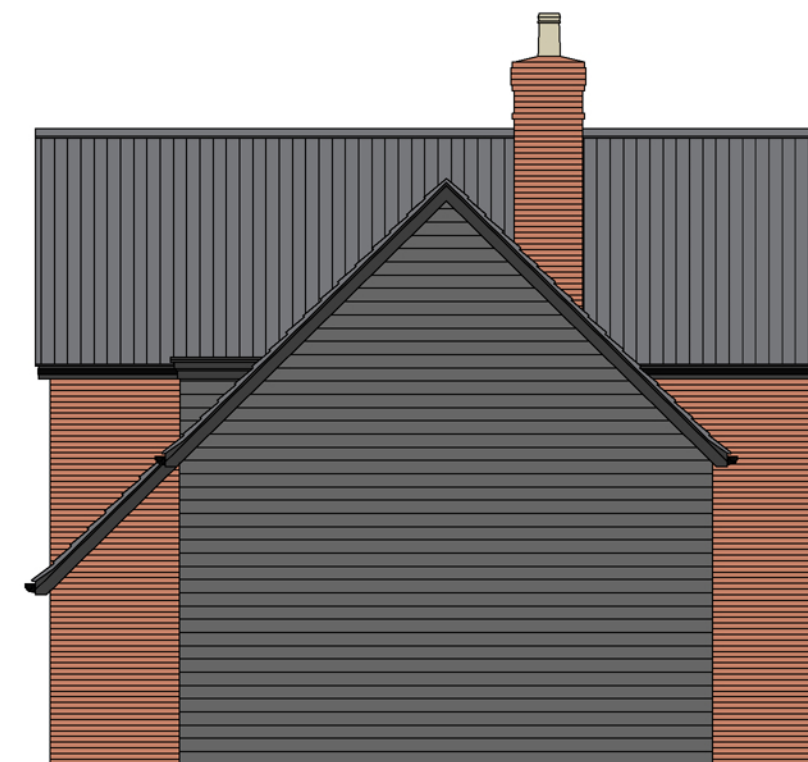

WEST ELEVATION



BECK HOMES LTD
BARRINGTON HOUSE, HEYES LANE
ALDERLEY EDGE, CHESHIRE SK9 7LA
W: www.beckgroup.co.uk

JOB Station Road, Ashwell			
DRAWING PLOT 26 ELEVATIONS			
DESIGN JS	DATE Planning	DWG NO. 25-167-P29	REV -
DATE AUG 2025	SCALE 1:100 @ A3		

