



DOBSONJAMES.COM
Studio@dobsonjames.com
London, UK | Dubai, UAE

PROJECT NO: 0059

PROJECT ADDRESS:
GREENLEAS, BYGRAVE ROAD,
BALDOCK, HERTFORDSHIRE,
SG& 5DS

LOCATION: BALDOCK, UK

NOTES:
1. PRINT DRAWINGS IN COLOUR.


05.
04.
03.
02.
01. 16/08/2024 JVN
ISSUE: DATE: DRAWN BY:

DRAWING TITLE:
TYPICAL UNIT ELEVATIONS
PROPOSED

SCALE: 1:100 @ A3
STATUS: PLANNING
SHEET NUMBER:

DR-A-300

DRAWN: JVN
CHECKED: JJD

 


FRONT ELEVATION
SOUTH EAST



SIDE ELEVATION
NORTH EAST



REAR ELEVATION
NORTH WEST

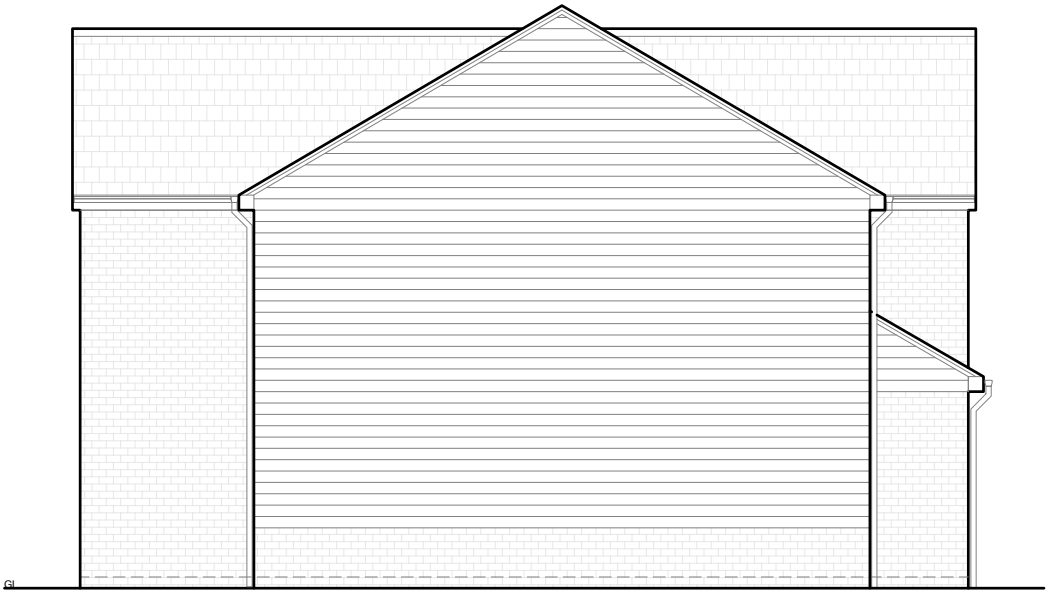

SIDE ELEVATION
SOUTH WEST