



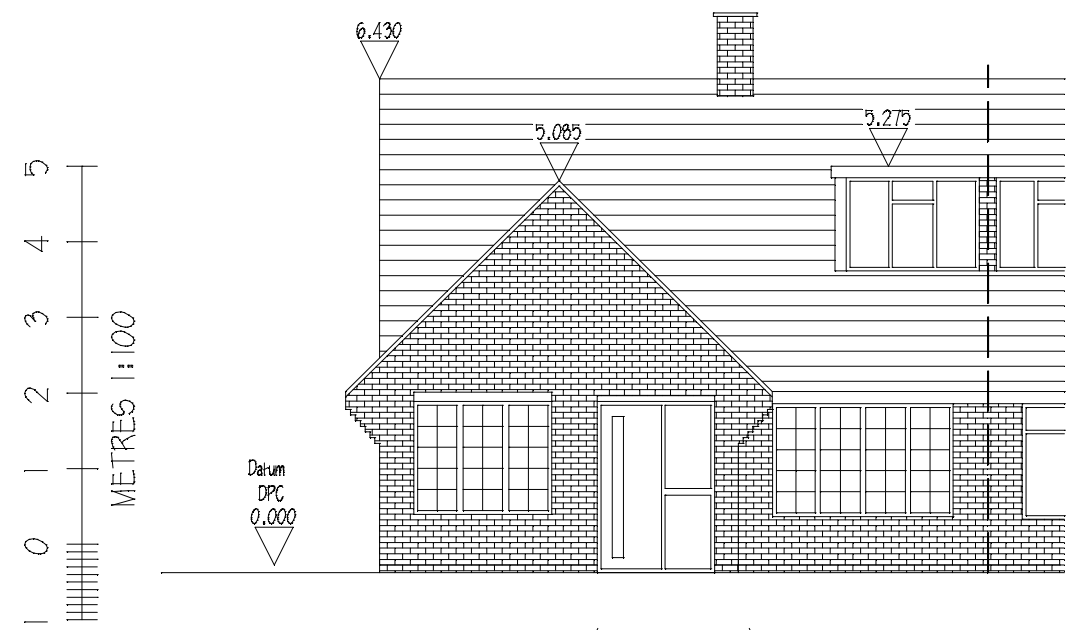


Front Elevation (North West)

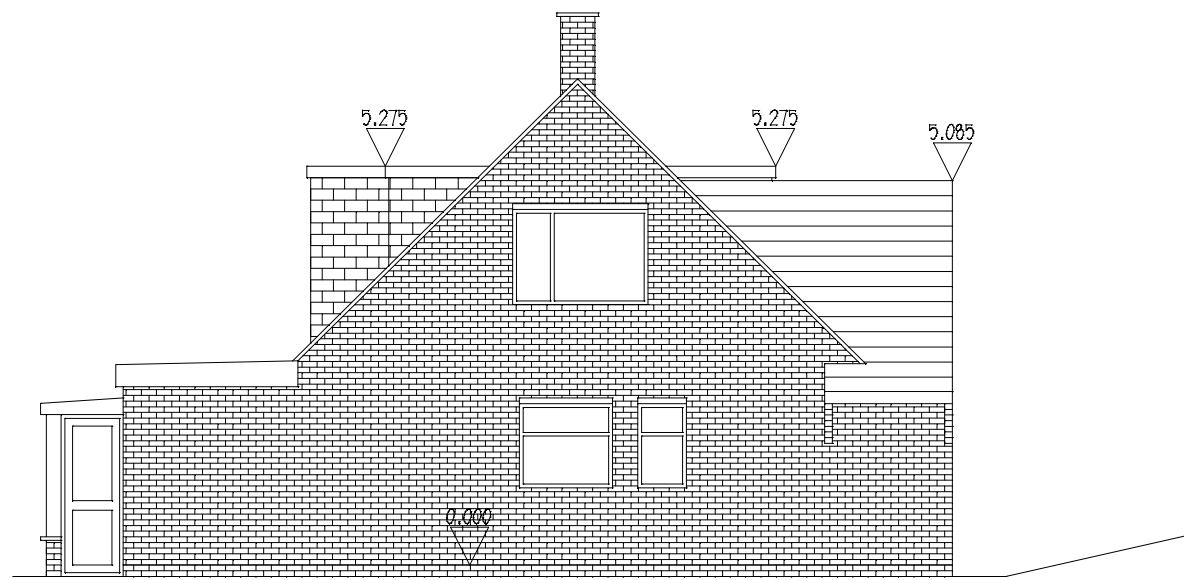


Side Elevation (North East)




Rear Elevation (South East)

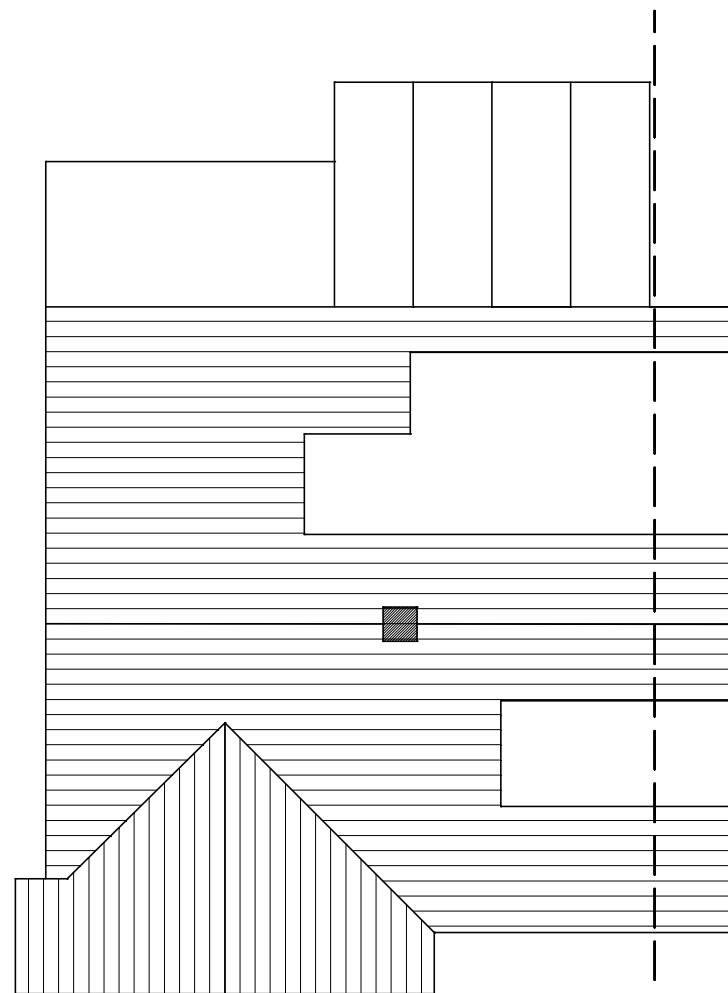

Roof Plan 1:100

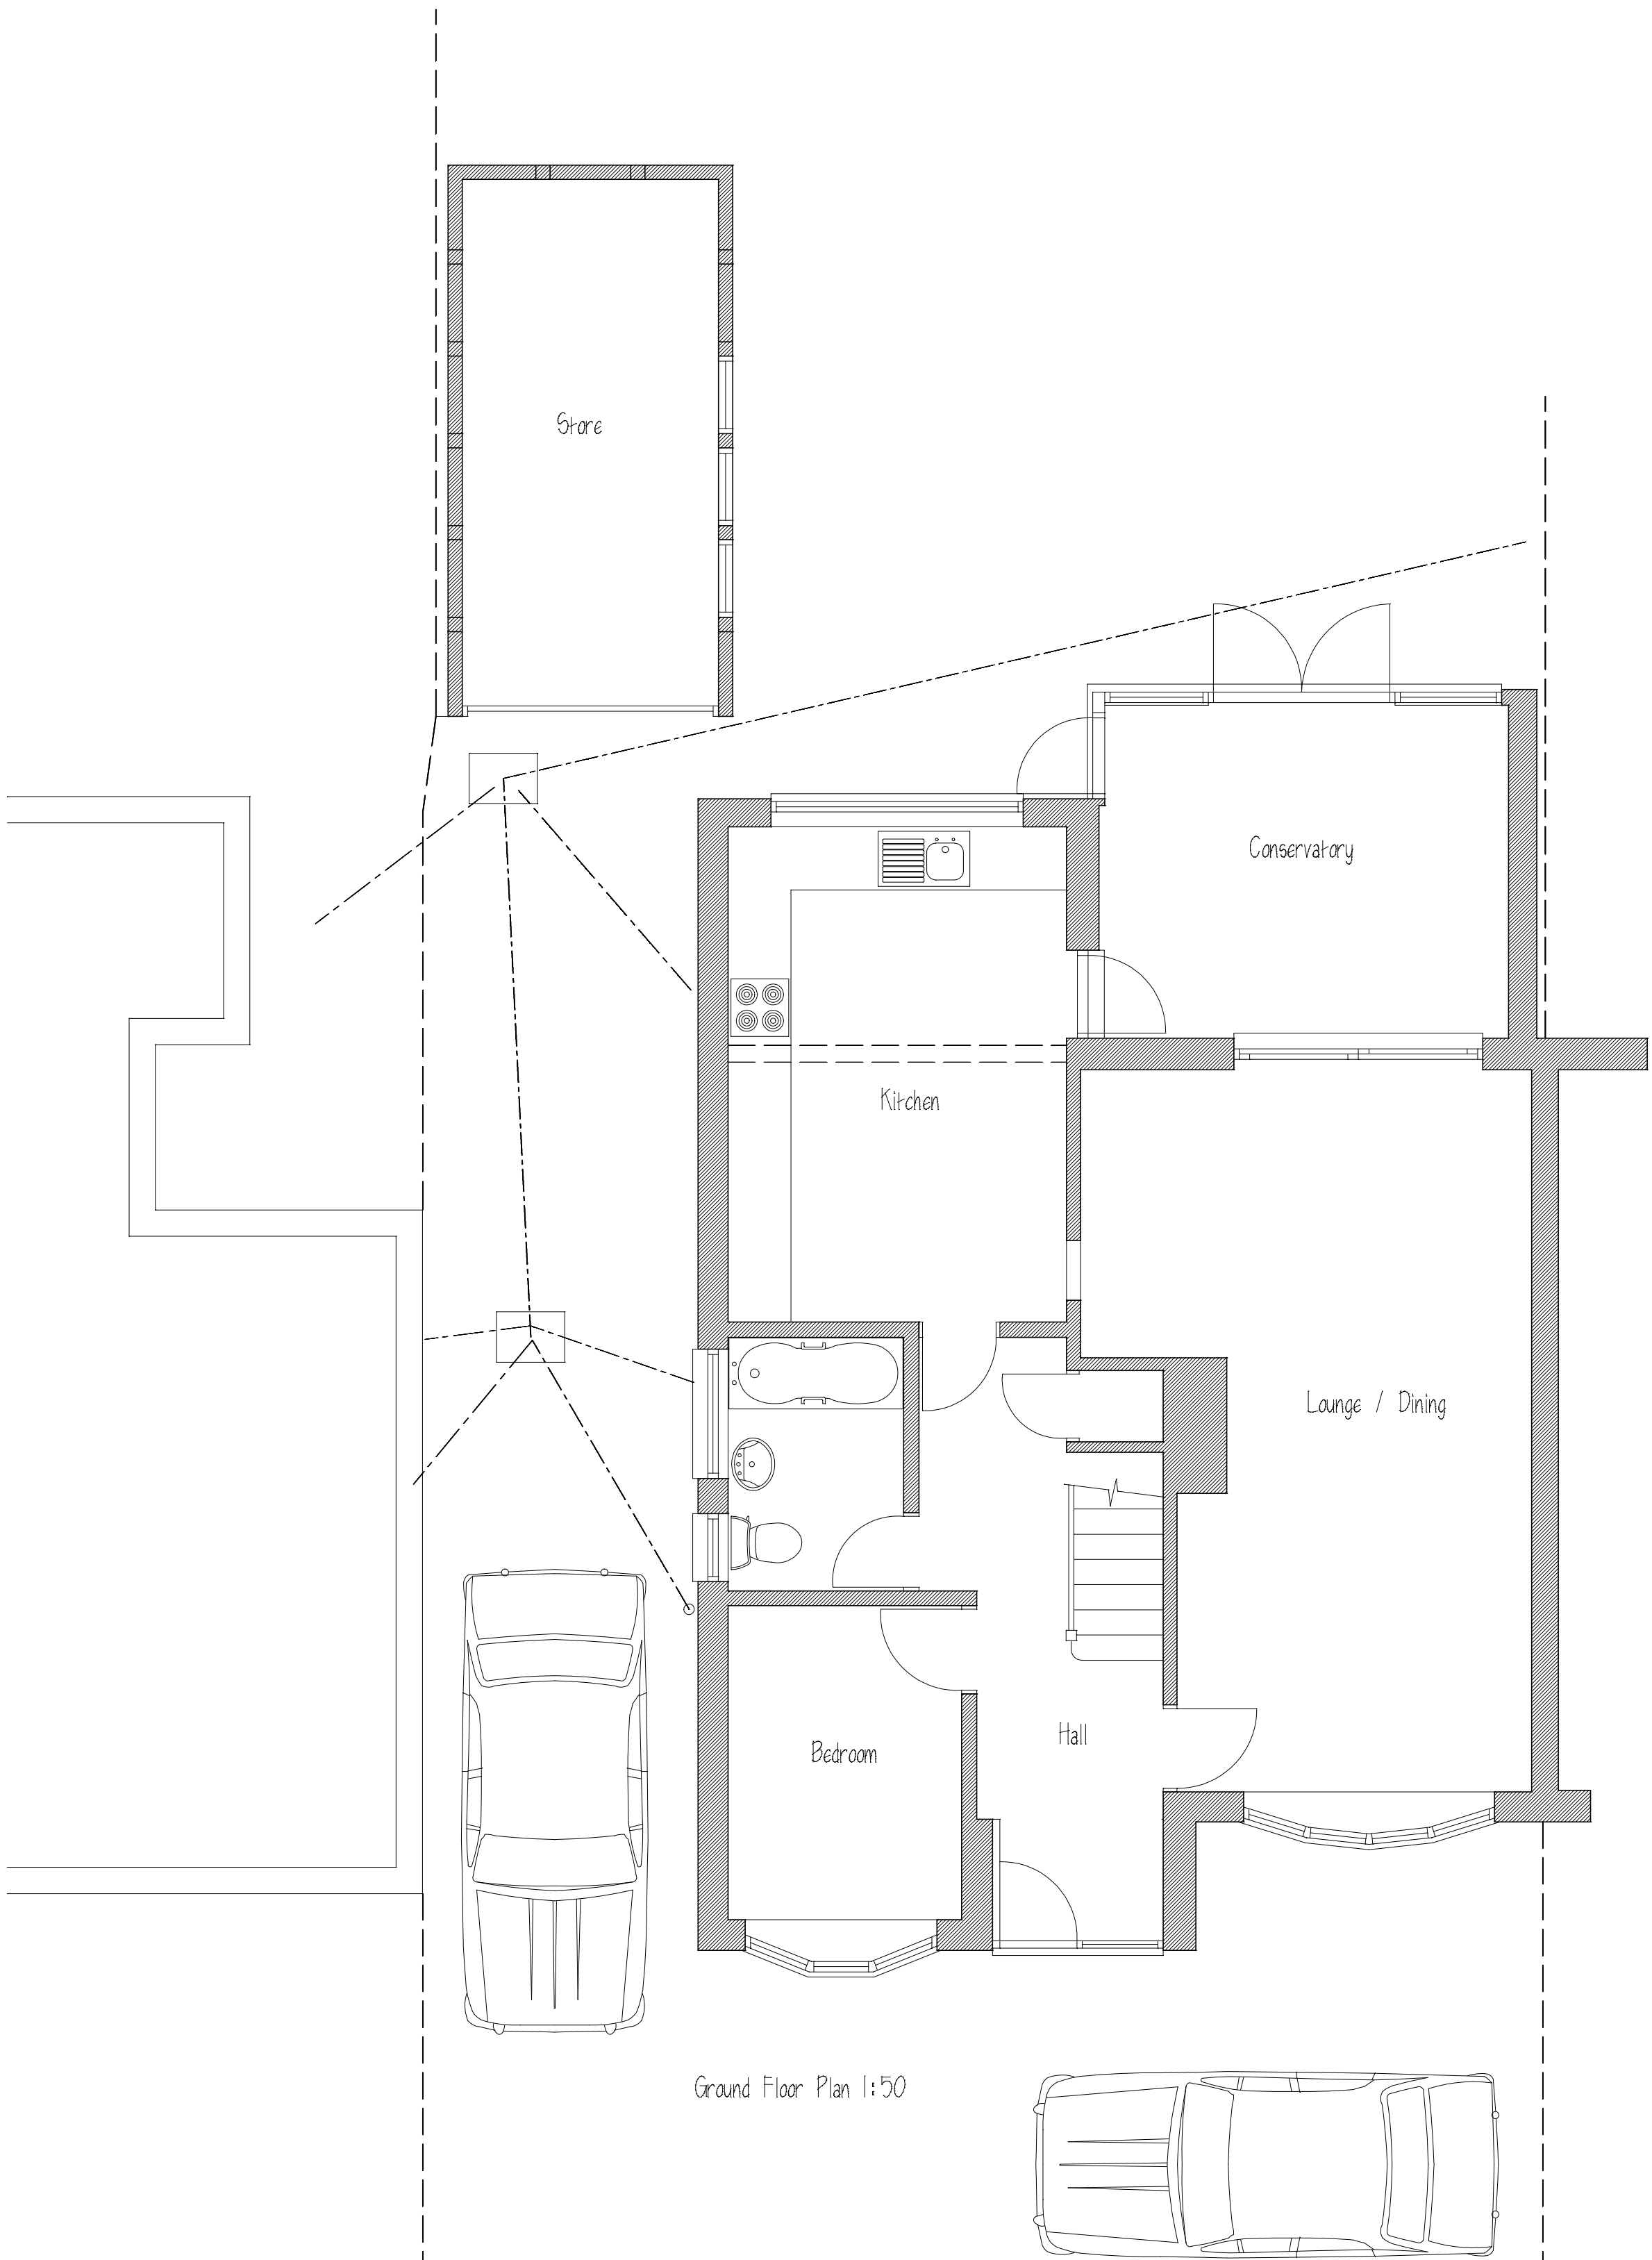

Ground Floor Plan 1:50

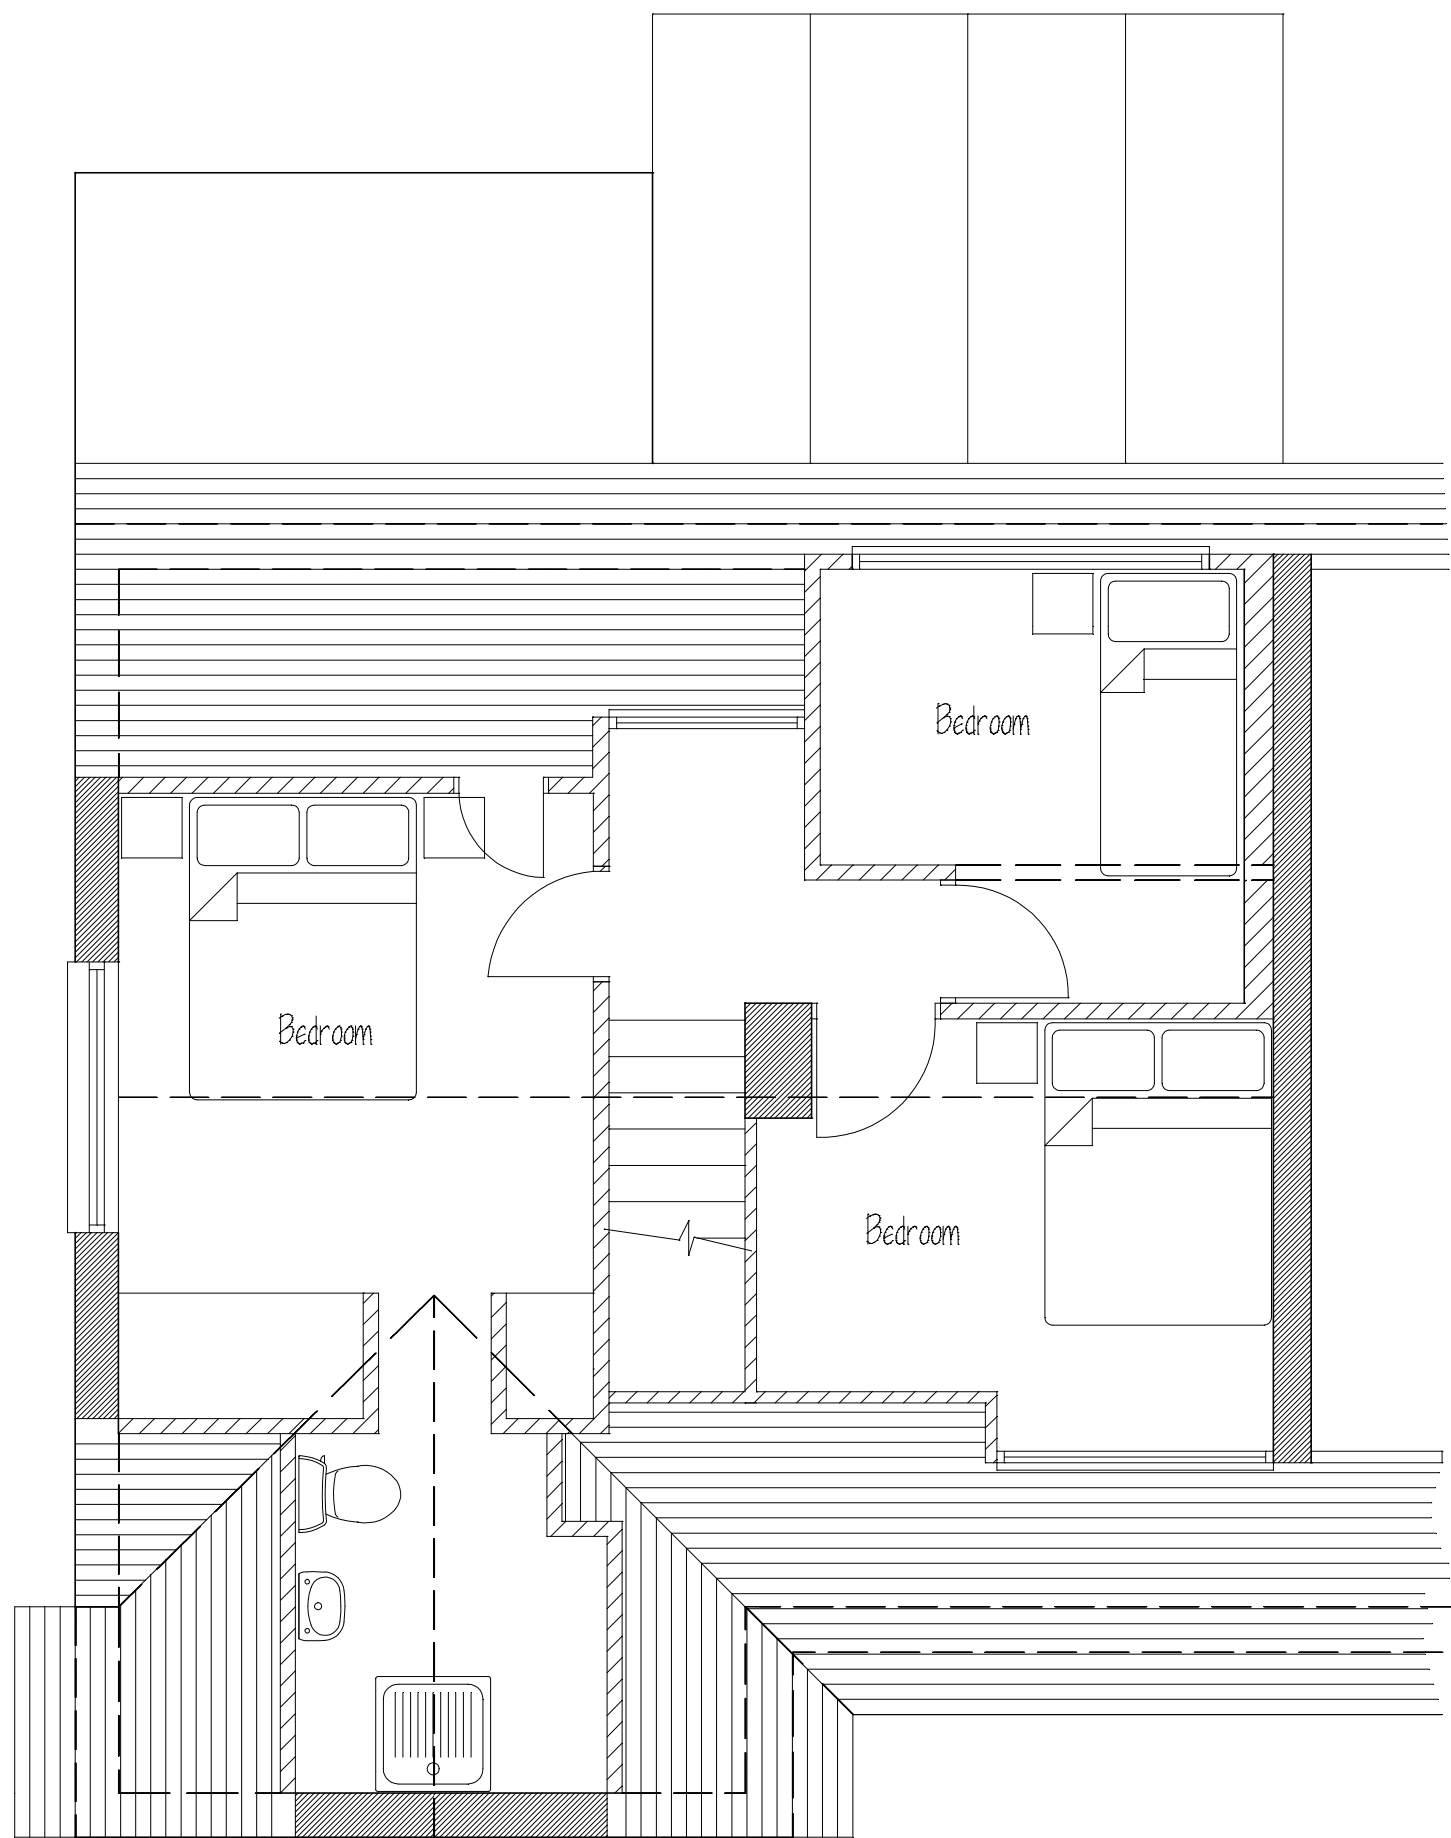

First Floor Plan 1:50




METRES 1:50

ALL DIMENSIONS & INFORMATION FOUND ON THESE DRAWINGS ARE TO BE CHECKED BY THE CONTRACTOR PRIOR TO COMMENCEMENT OF ANY WORKS ON SITE. ANY DISCREPANCIES FOUND ARE TO BE DISCUSSED WITH 'ARIA DESIGN'. IF IN DOUBT - 'ASK'. DO NOT SCALE FROM THESE DRAWINGS EXCEPT FOR PLANNING PURPOSES ONLY.

REVISIONS:- Rev A 26.06.25 Road Name Added To Location Plan



NOTES:- Location Plan 1:1250 Ordnance Survey Licence No 463900

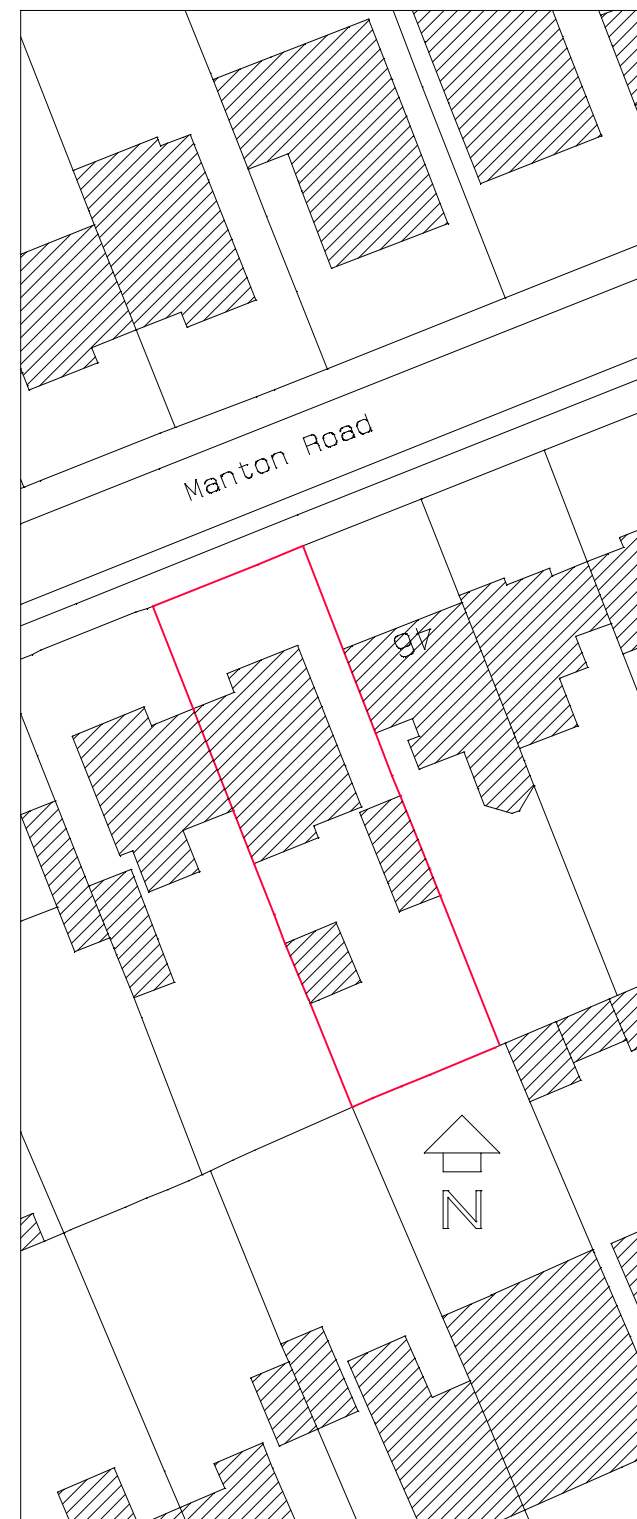

Site Plan 1:500 Ordnance Survey Licence No 463900

PROJECT:-
44 Manton Road
Hitchin
Herts

TITLE:-
Plans and Elevations
as Existing

SCALE:- 1:50, 1:100 (A1) JOB/DRG. No:-
DATE:- March 2025 1568:01A

Aria Design
ARCHITECTURAL DESIGNS AND SURVEYS
90 Chertsey Rise
Stevenage
Hertfordshire SG2 9JL
Tel (01438) 231641 Mob 07780 928317