




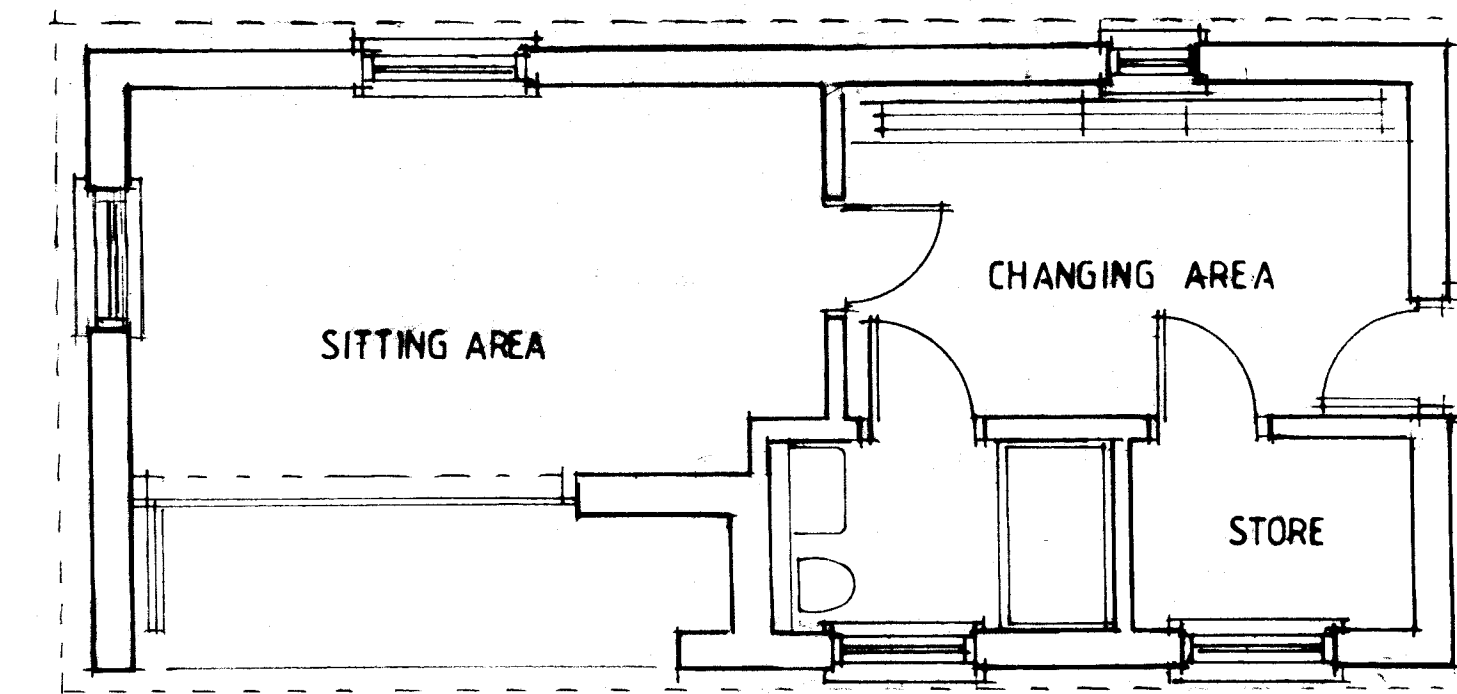


Proposed Floor Plan. 1 : 50.

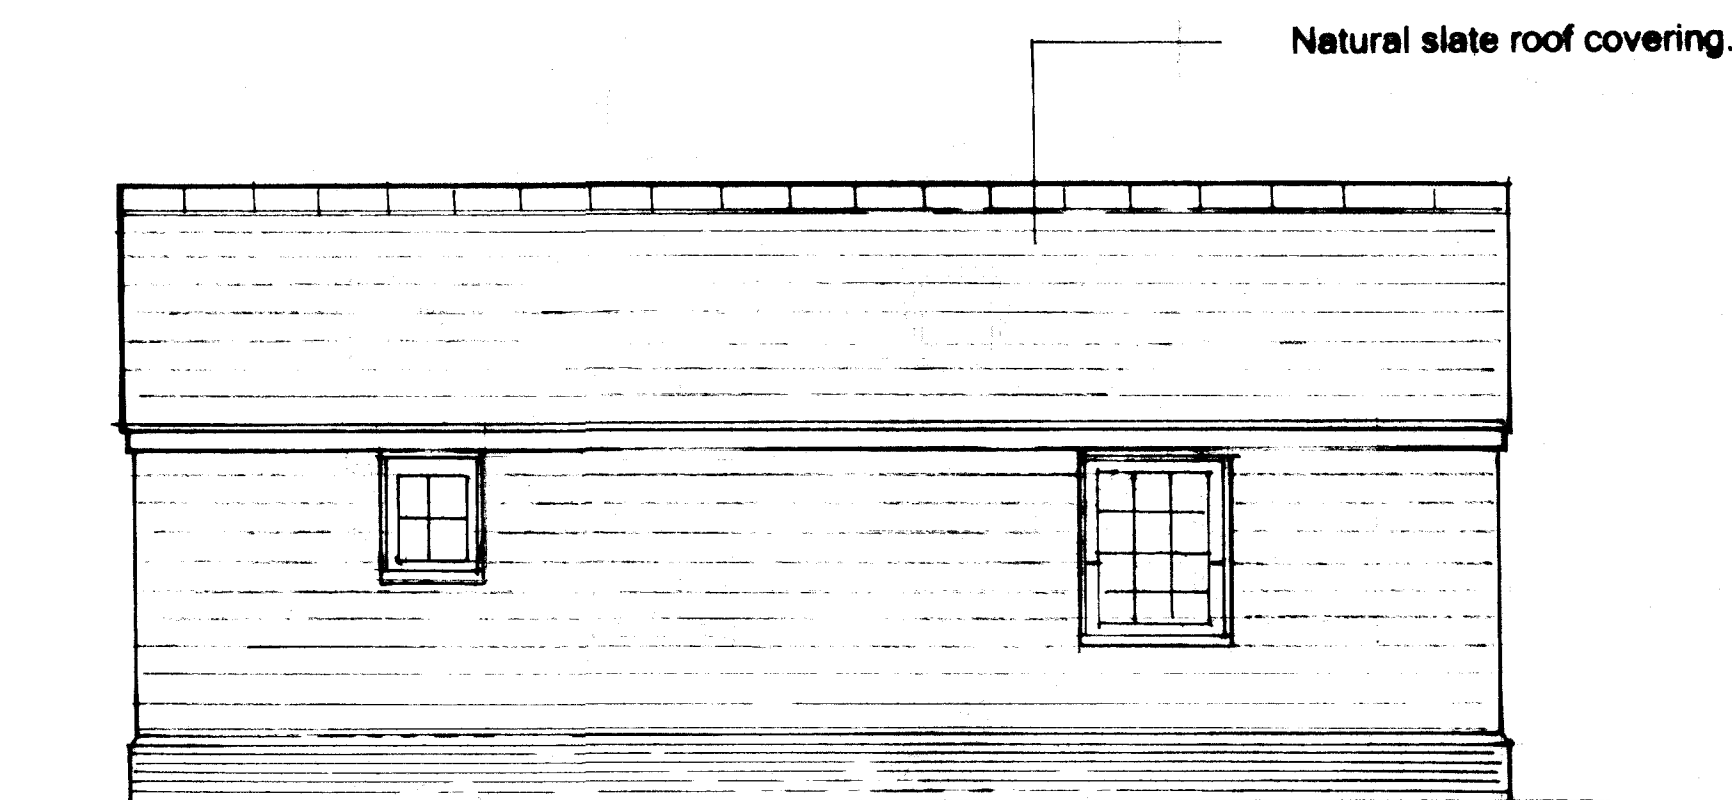

Proposed Elevation Facing North.

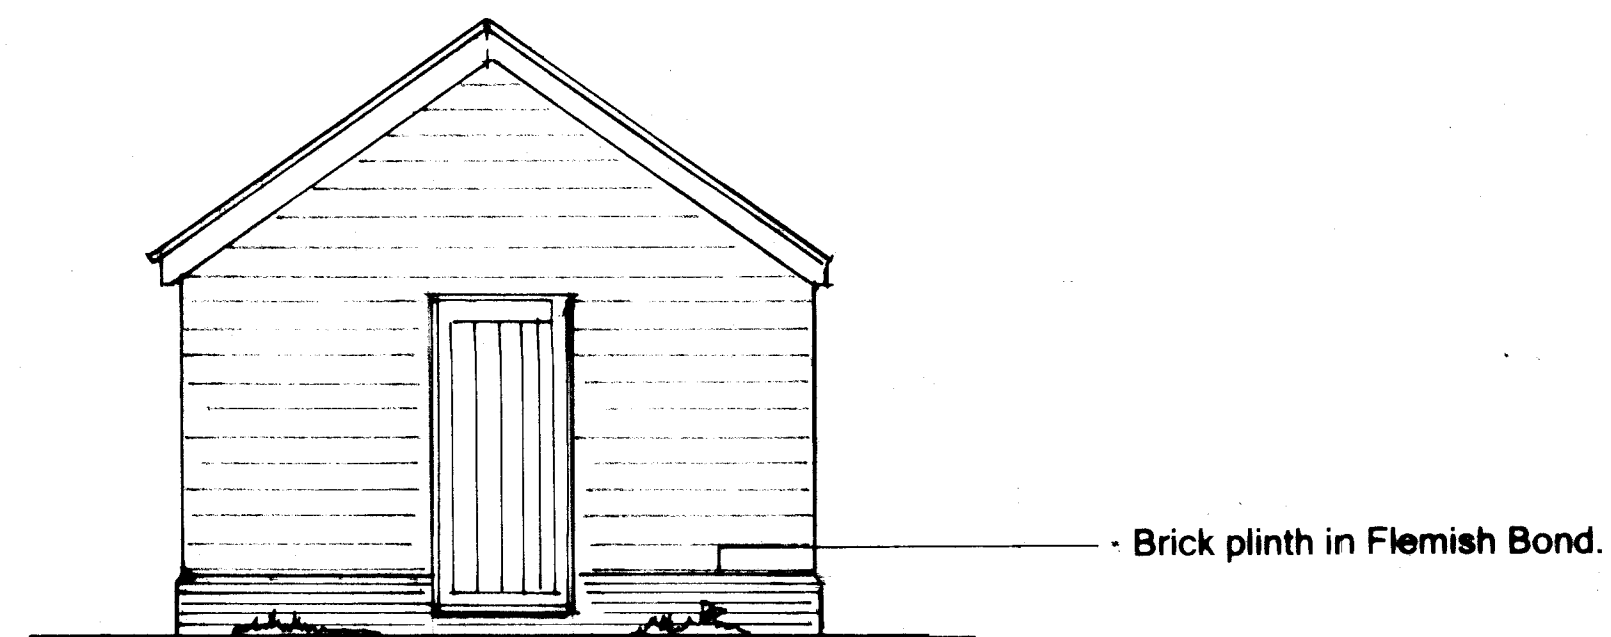

Proposed Elevation Facing East.

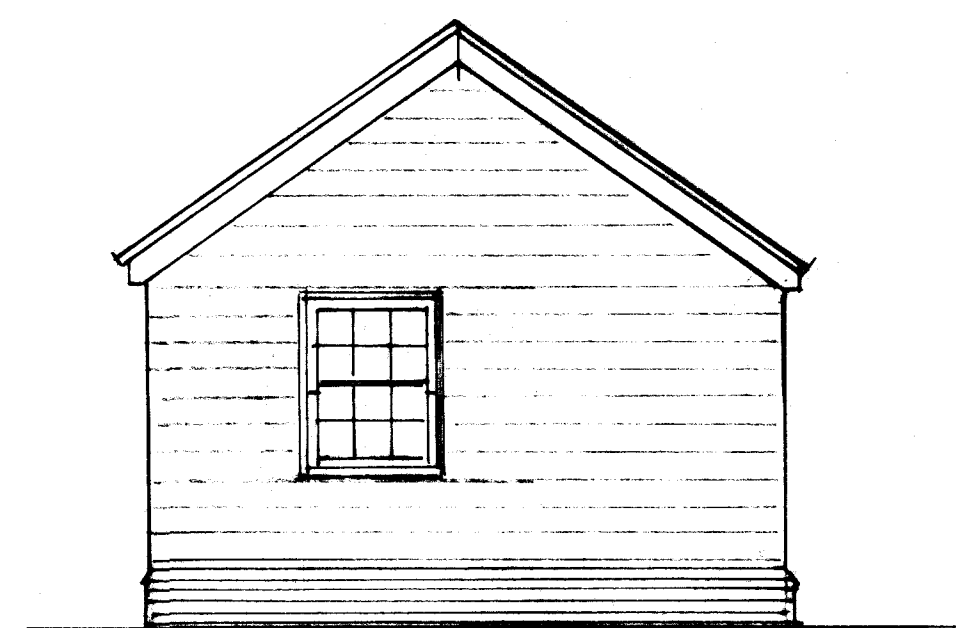

Proposed Elevation Facing West.



Proposed Elevation Facing South.

Project. Townsend House. High Street. Barkway. Royston. Herts.	JOHN GUEST. BSc. Architectural Designer. 1. Water Lane. Melbourn. Royston. SG8 6AX Tel: 07801 752897. enquiries@johnquestarchitectural.co.uk
Client. Mr. and Mrs. Carl Rowland.	Drawing Title: Garden / Pool Room.
Date. March 2026	Drawing No. 914/26/03
Scale. 1 : 50	Revision: