



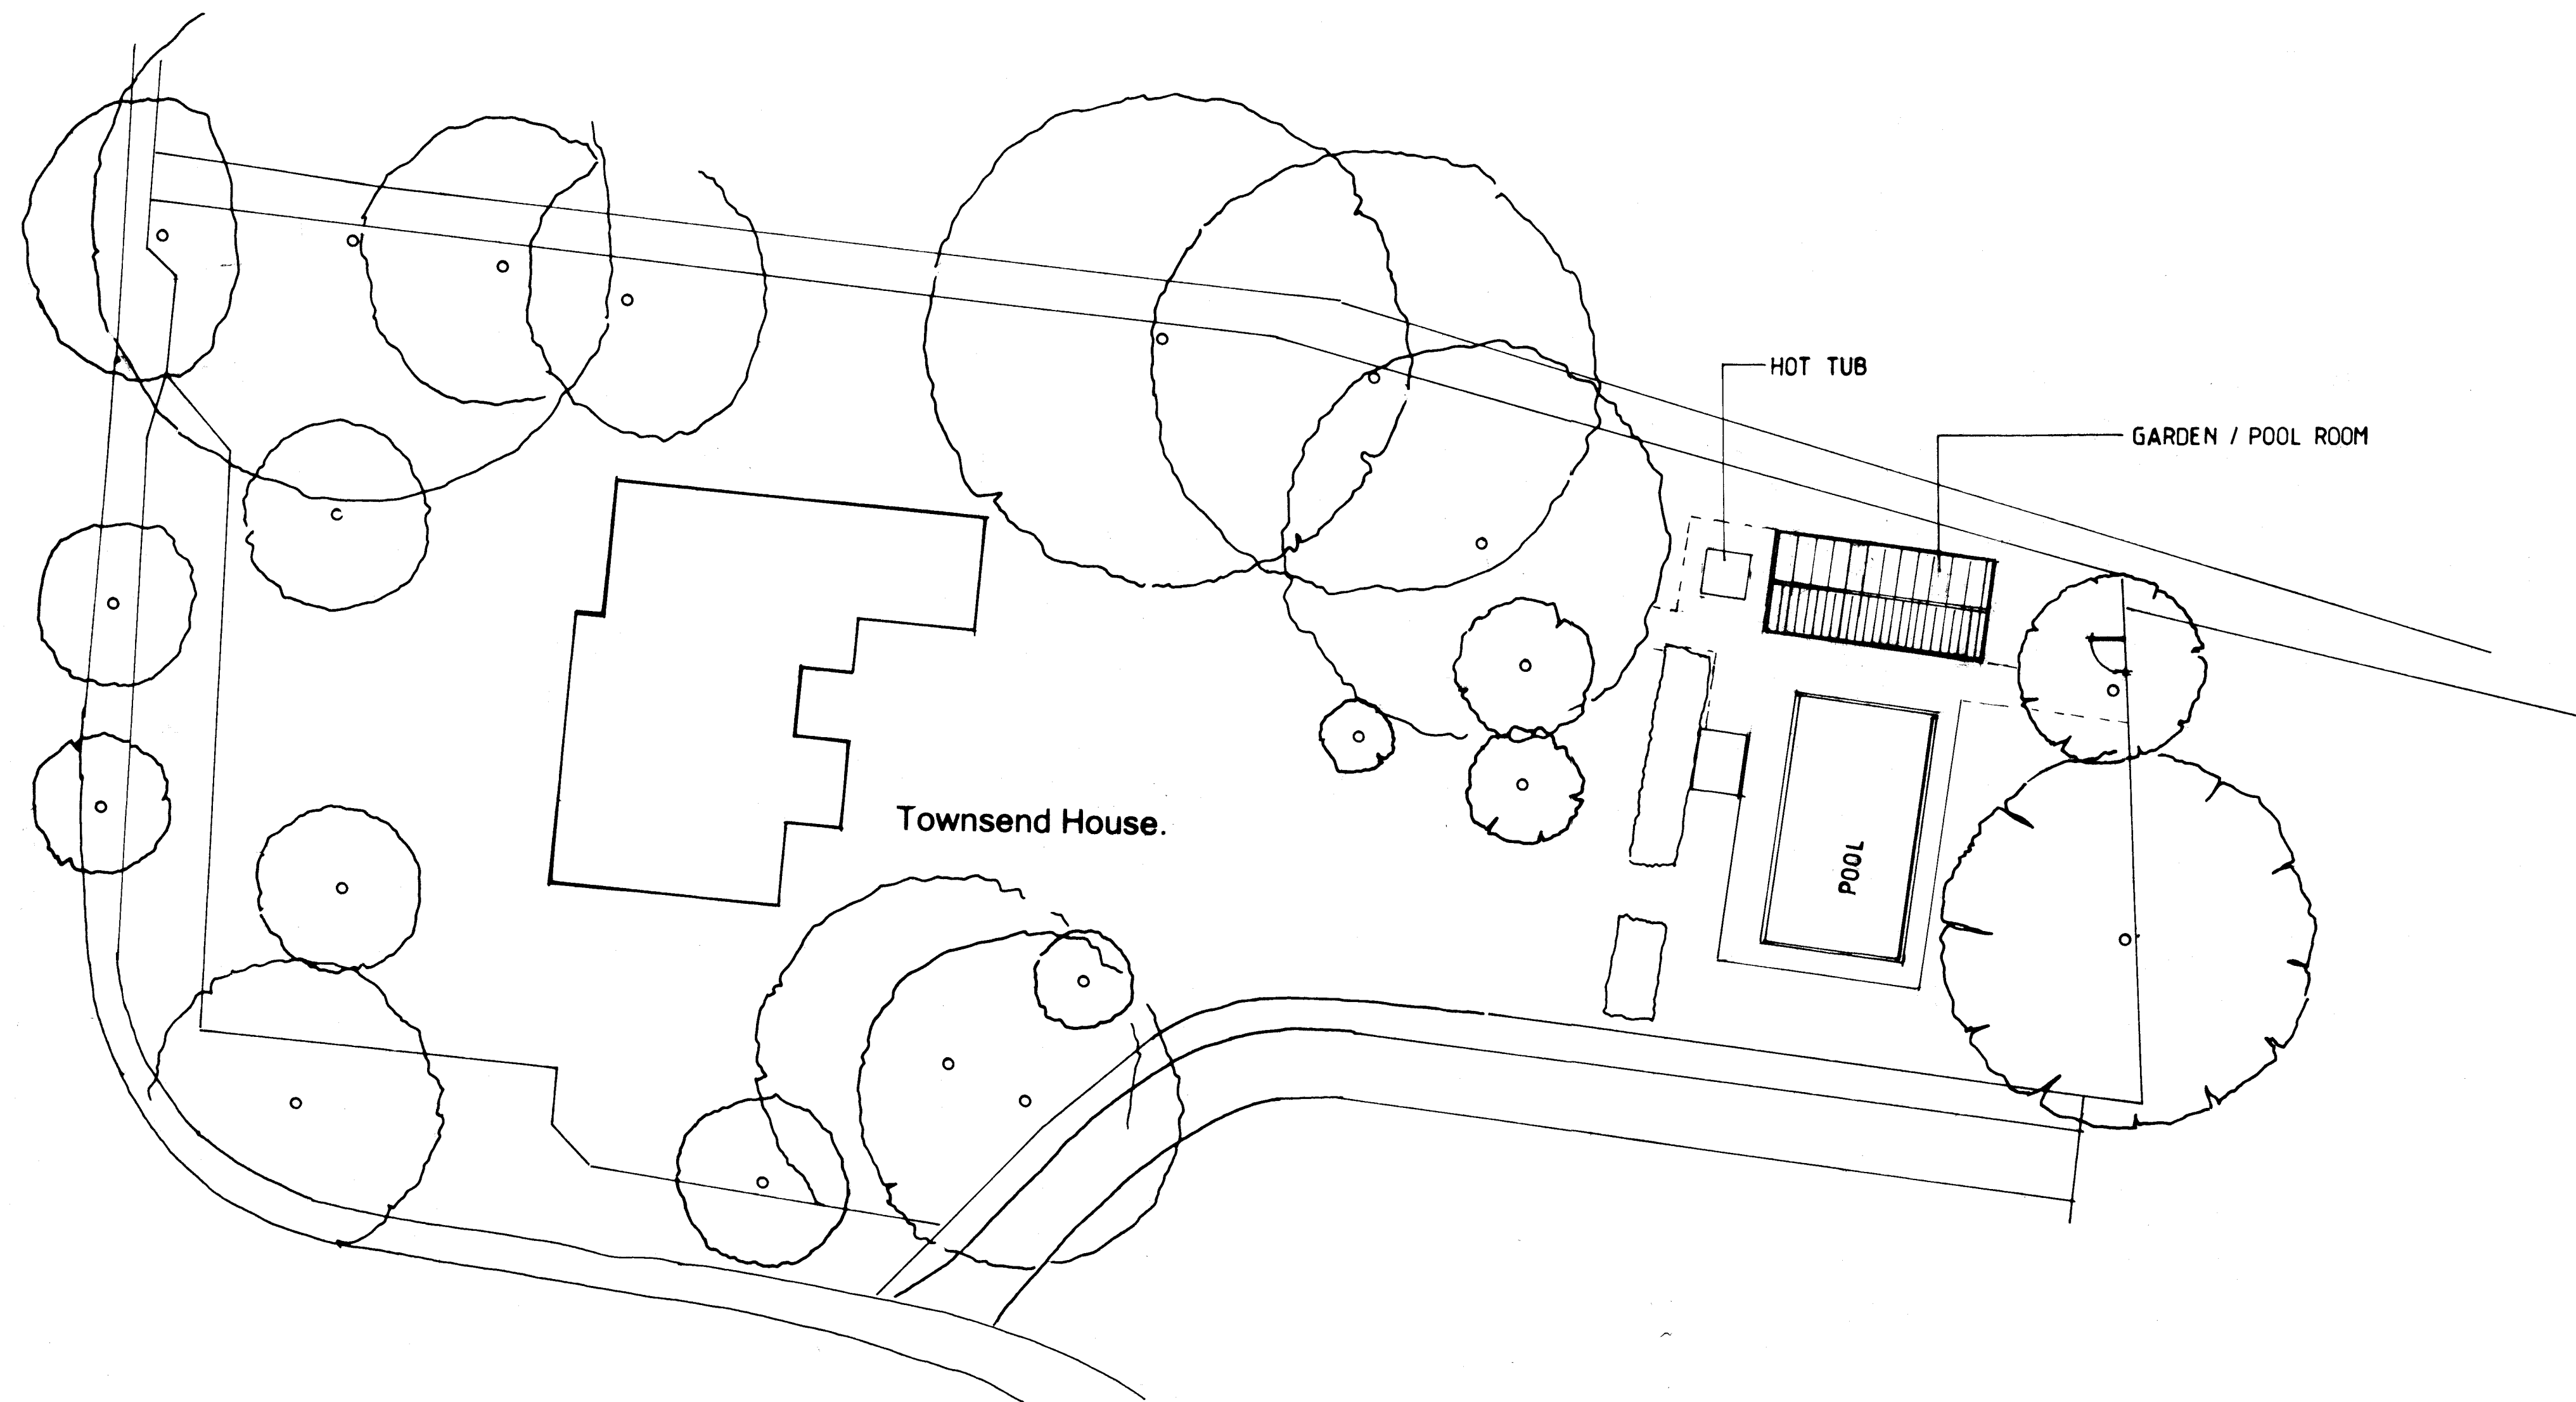

Proposed Site Plan. 1 : 200.

 

Project. Townsend House. High Street. Barkway. Royston. Herts.	JOHN GUEST. BSc. Architectural Designer. 1. Water Lane. Melbourn. Royston. SG8 6AX Tel: 07801 752897. enquiries@johnguestarchitectural.co.uk
Client. Mr. and Mrs. Carl Rowland.	Drawing Title: Proposed Site Plan.
Date. March 2026	Drawing No. 914/26/02
Scale. 1 : 200	Revision: