


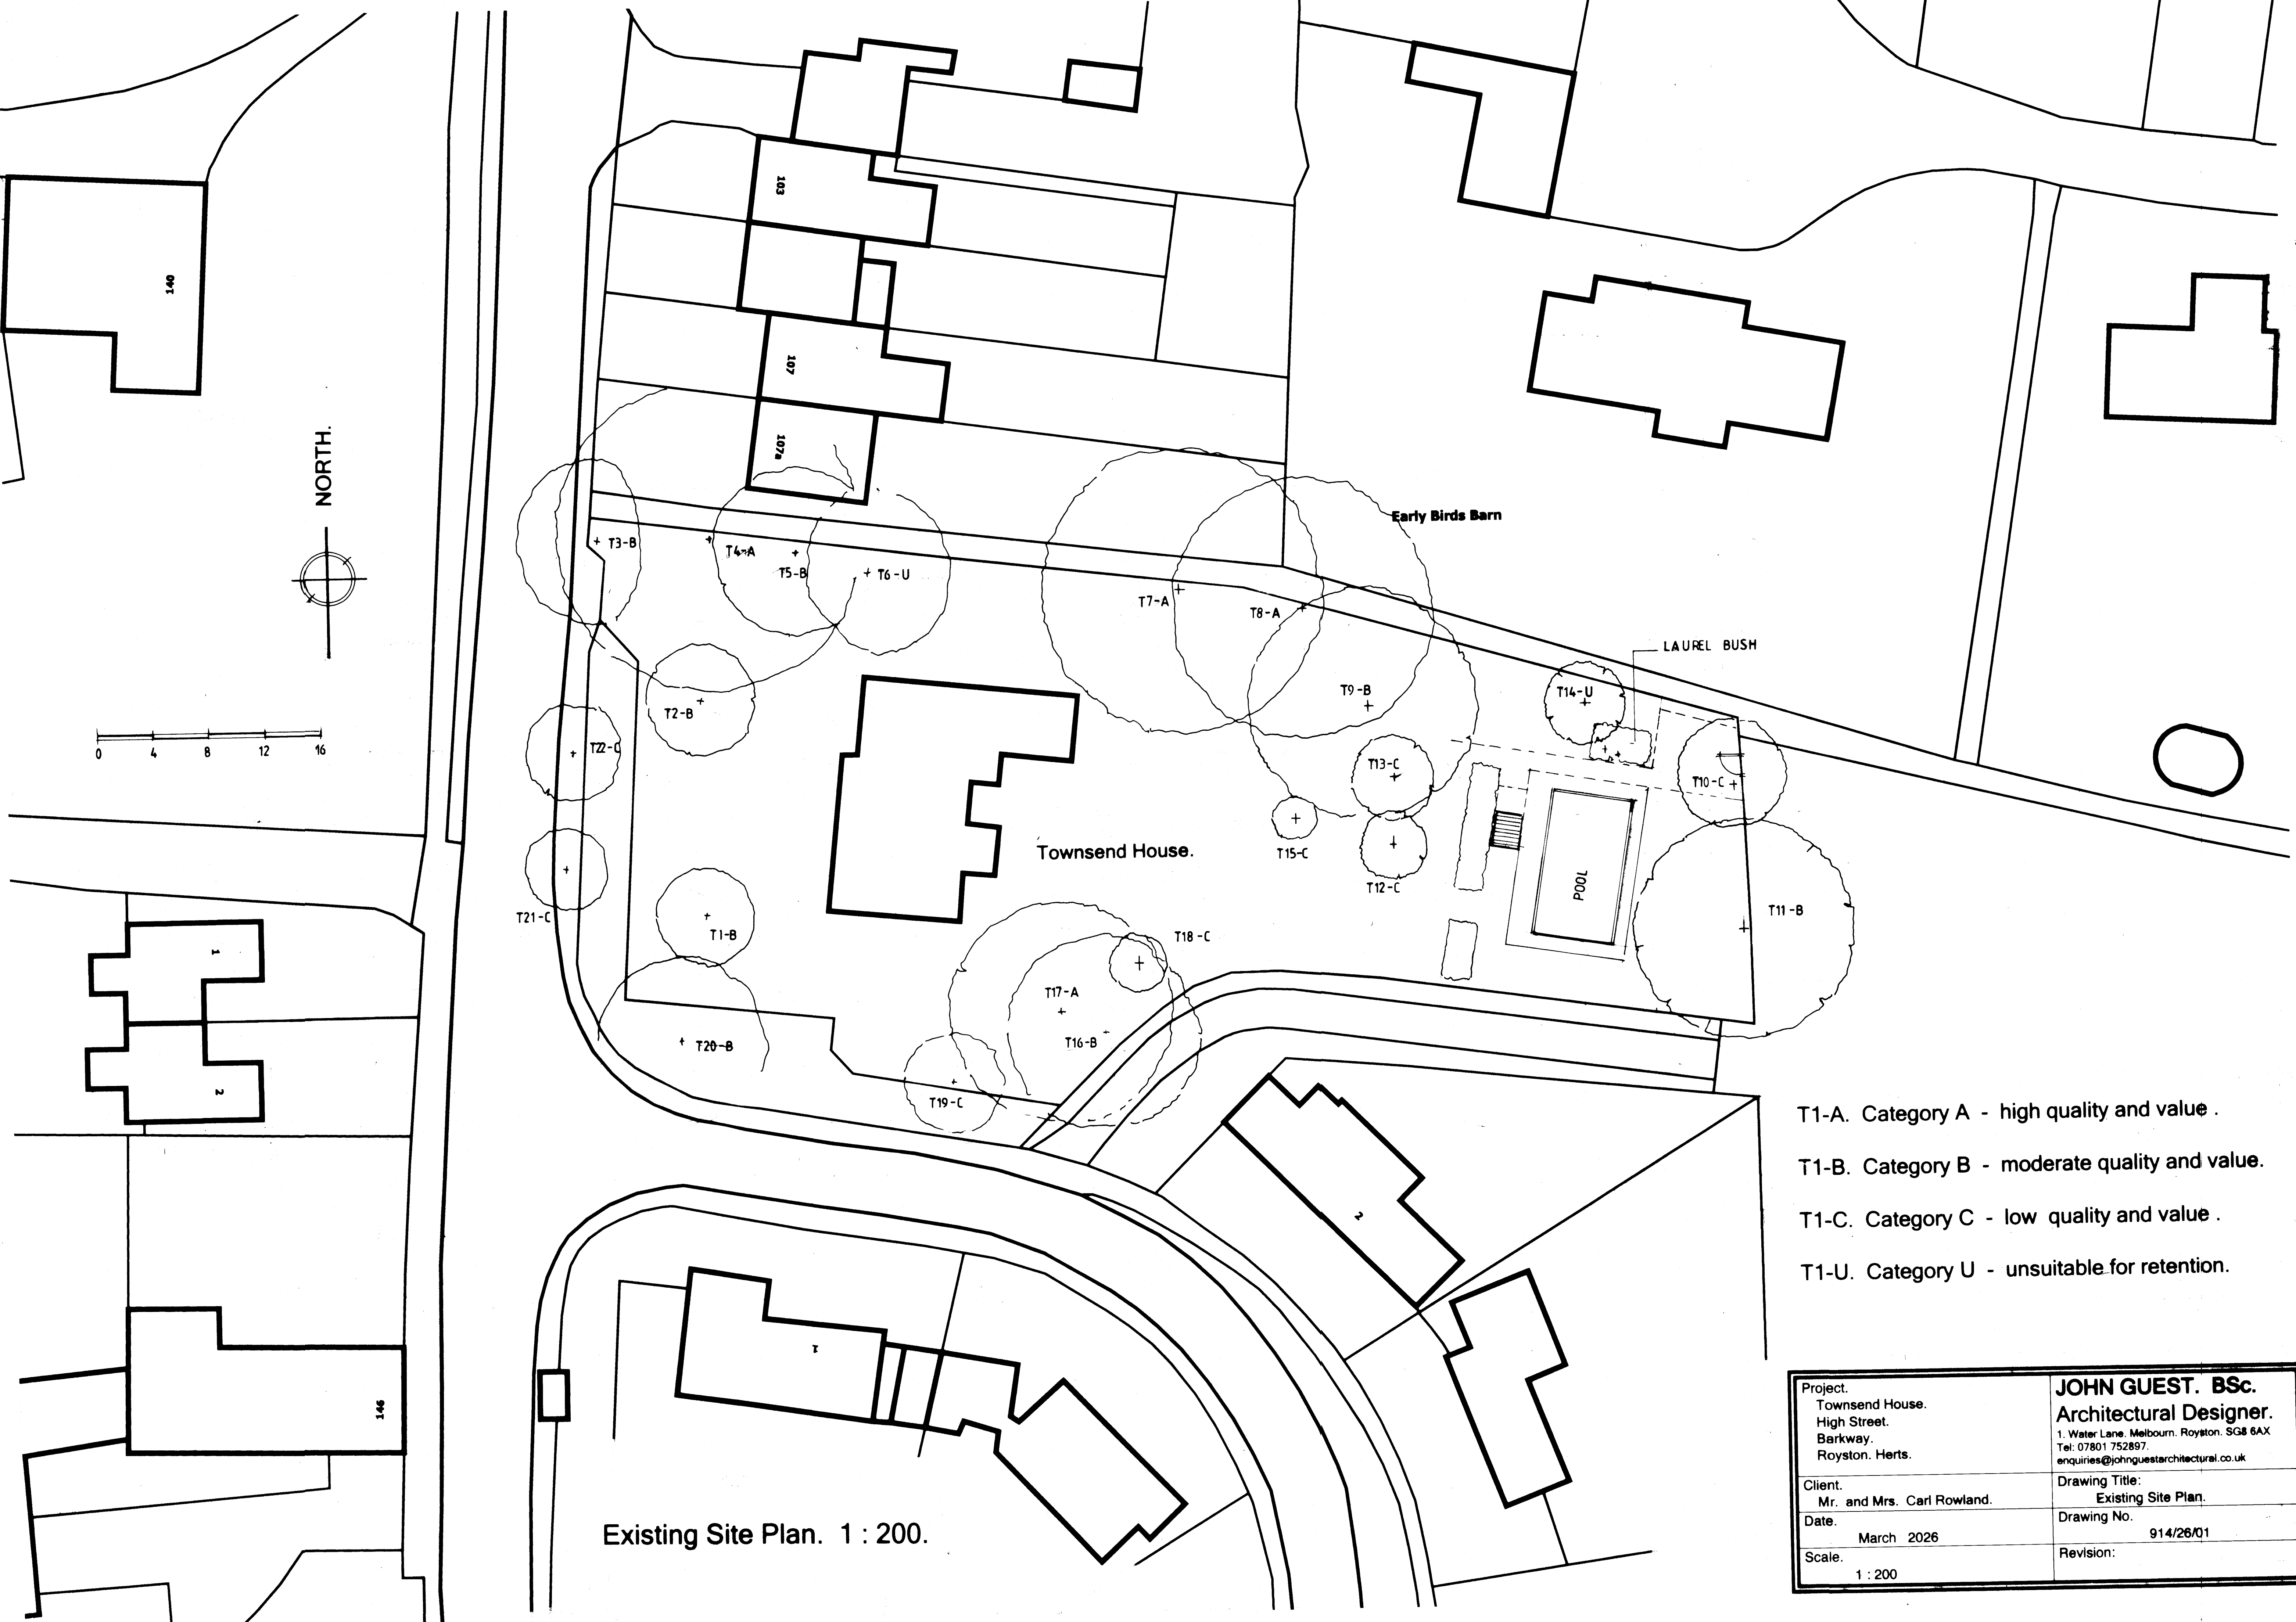

Existing Site Plan. 1 : 200.

- T1-A. Category A - high quality and value .
- T1-B. Category B - moderate quality and value.
- T1-C. Category C - low quality and value .
- T1-U. Category U - unsuitable for retention.

Project. Townsend House. High Street. Barkway. Royston. Herts.		JOHN GUEST. BSc. Architectural Designer. 1. Water Lane. Melbourn. Royston. SG8 6AX Tel: 07801 752897. enquiries@johnquestarchitectural.co.uk	
Client. Mr. and Mrs. Carl Rowland.		Drawing Title: Existing Site Plan.	
Date. March 2026		Drawing No. 914/26/01	
Scale. 1 : 200		Revision:	