





Internal feature wall

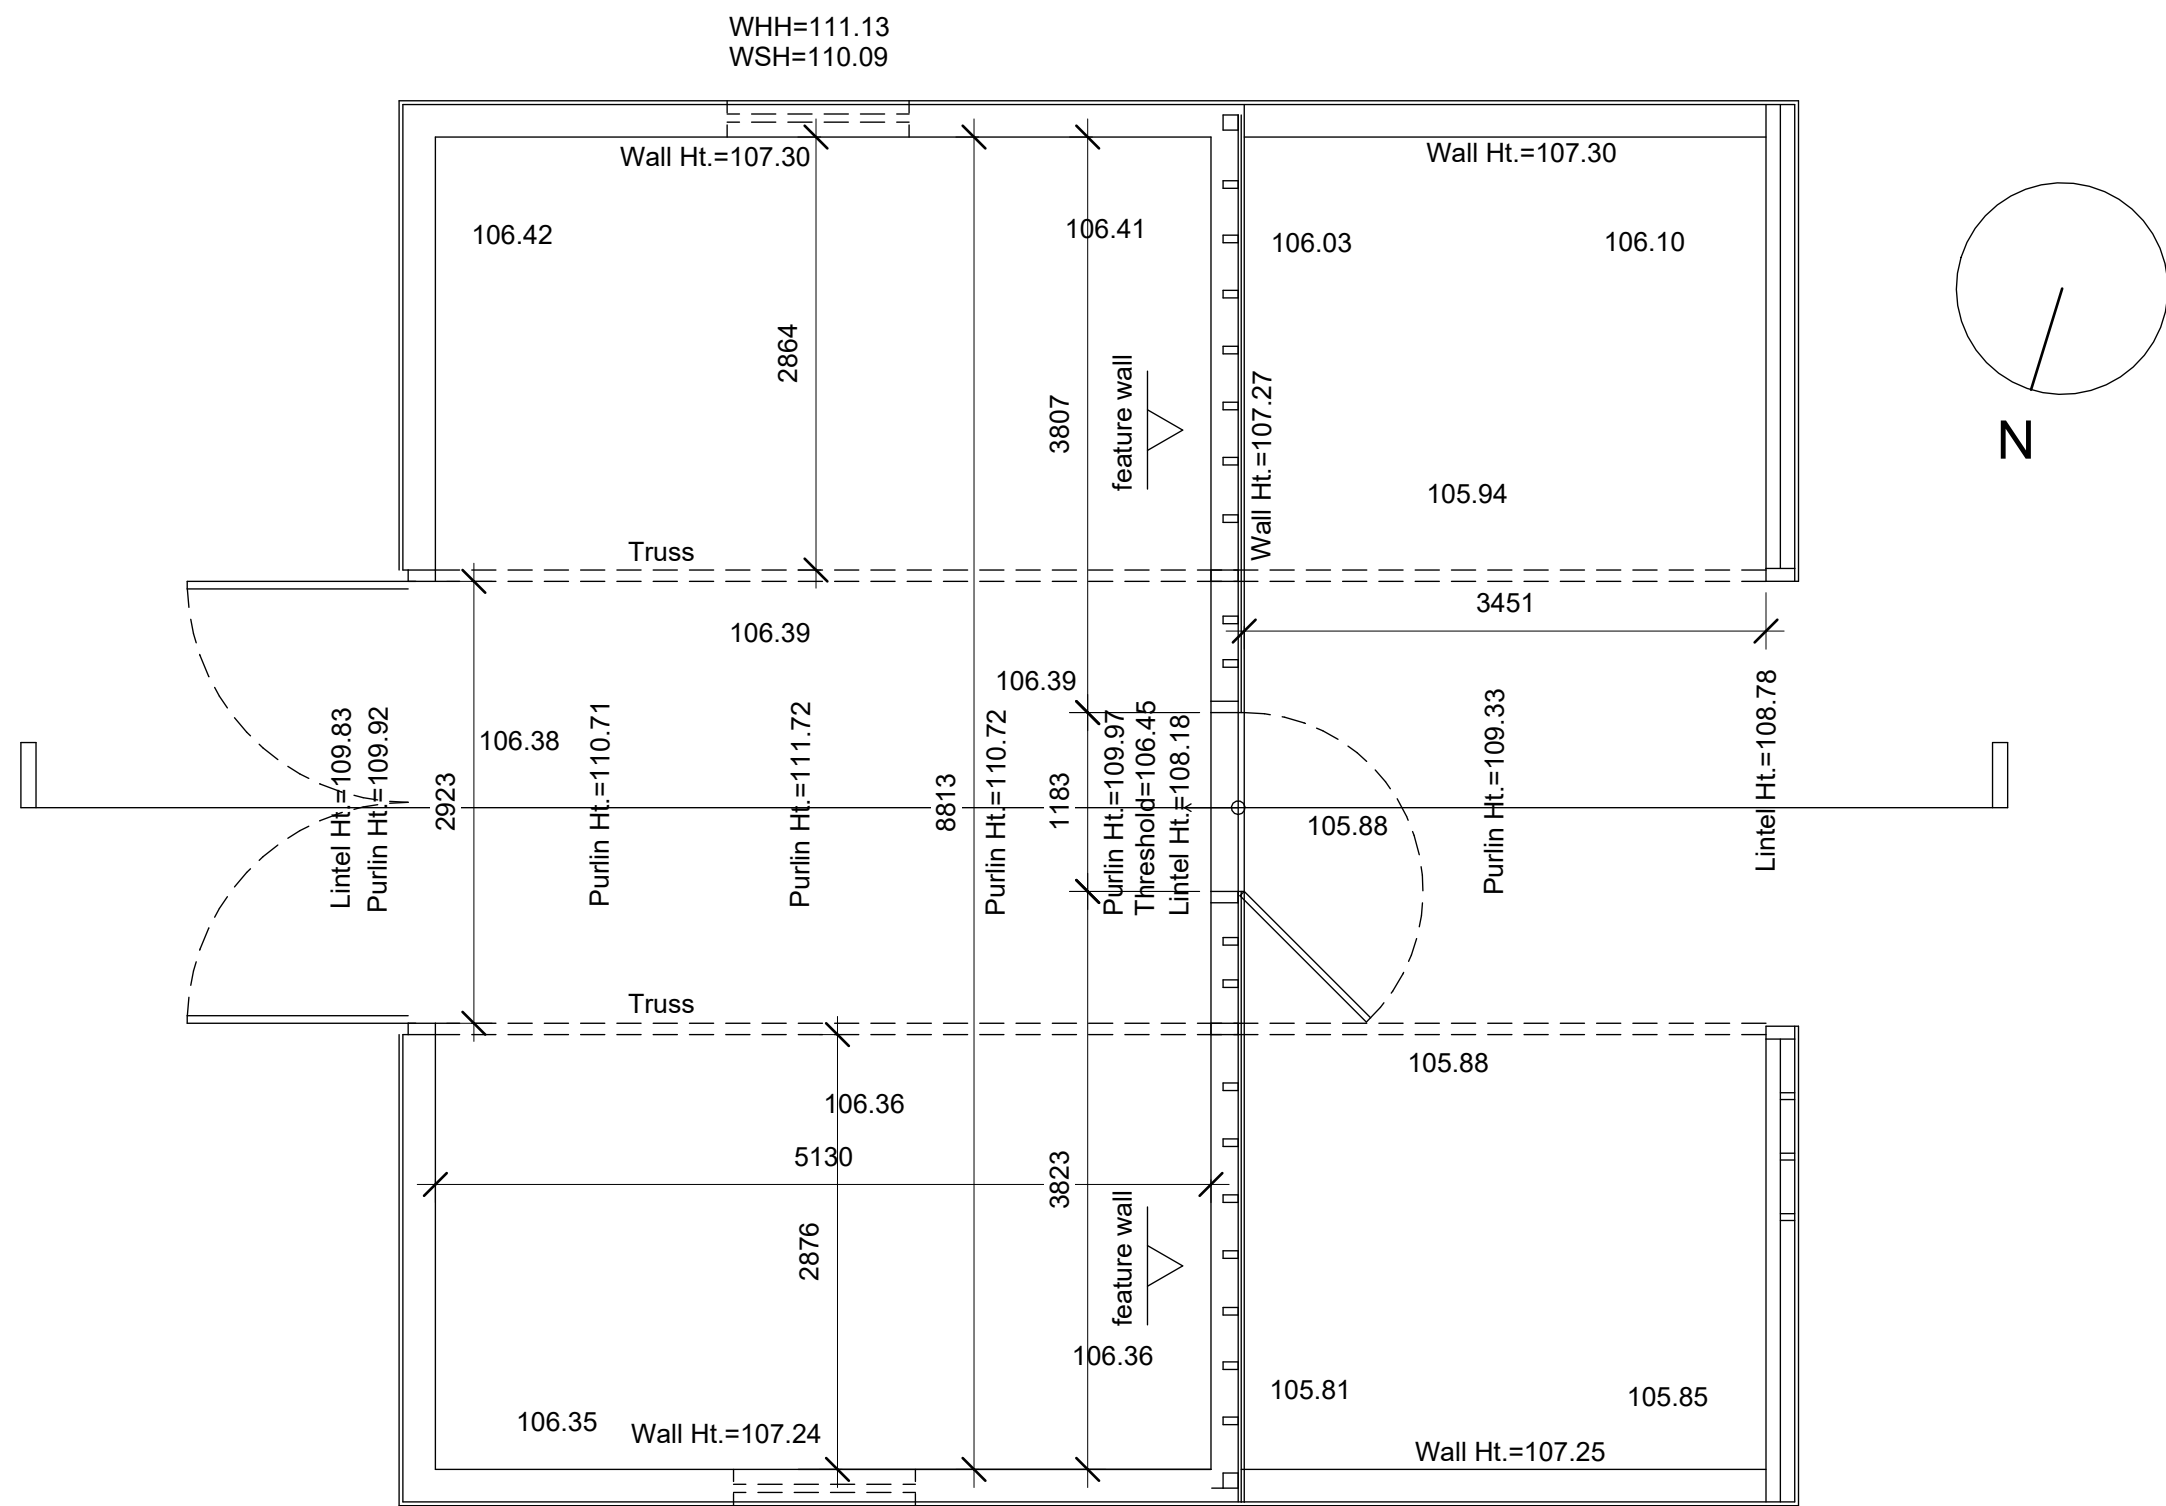

Floor plan
Footprint = 86.7m²
Gross internal area = 79.4m²

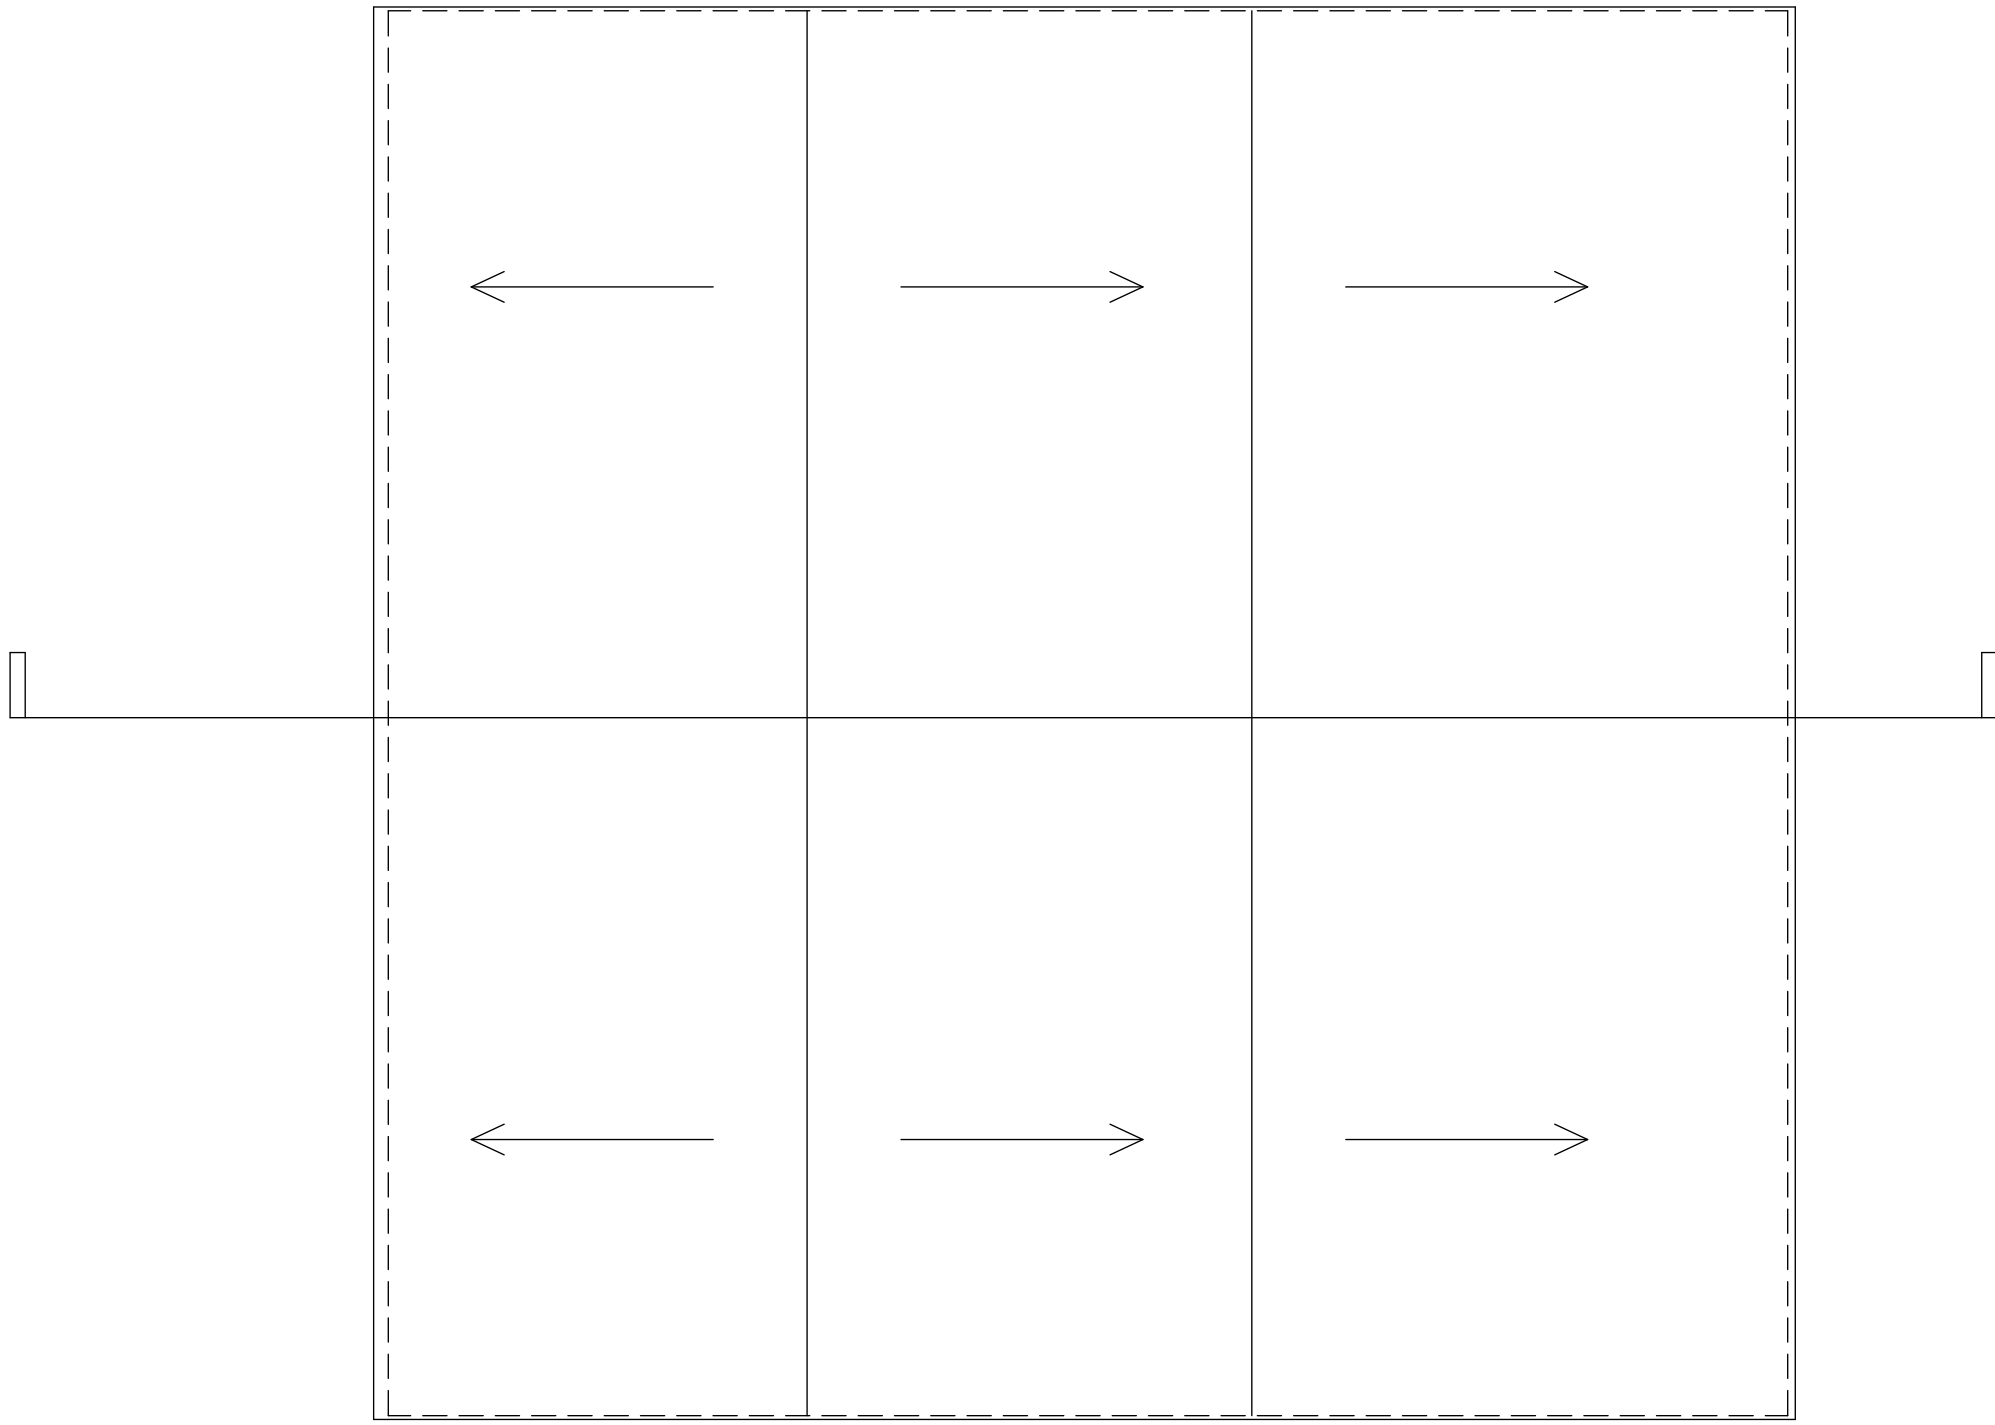


Roof plan




Roof truss



Internal feature wall

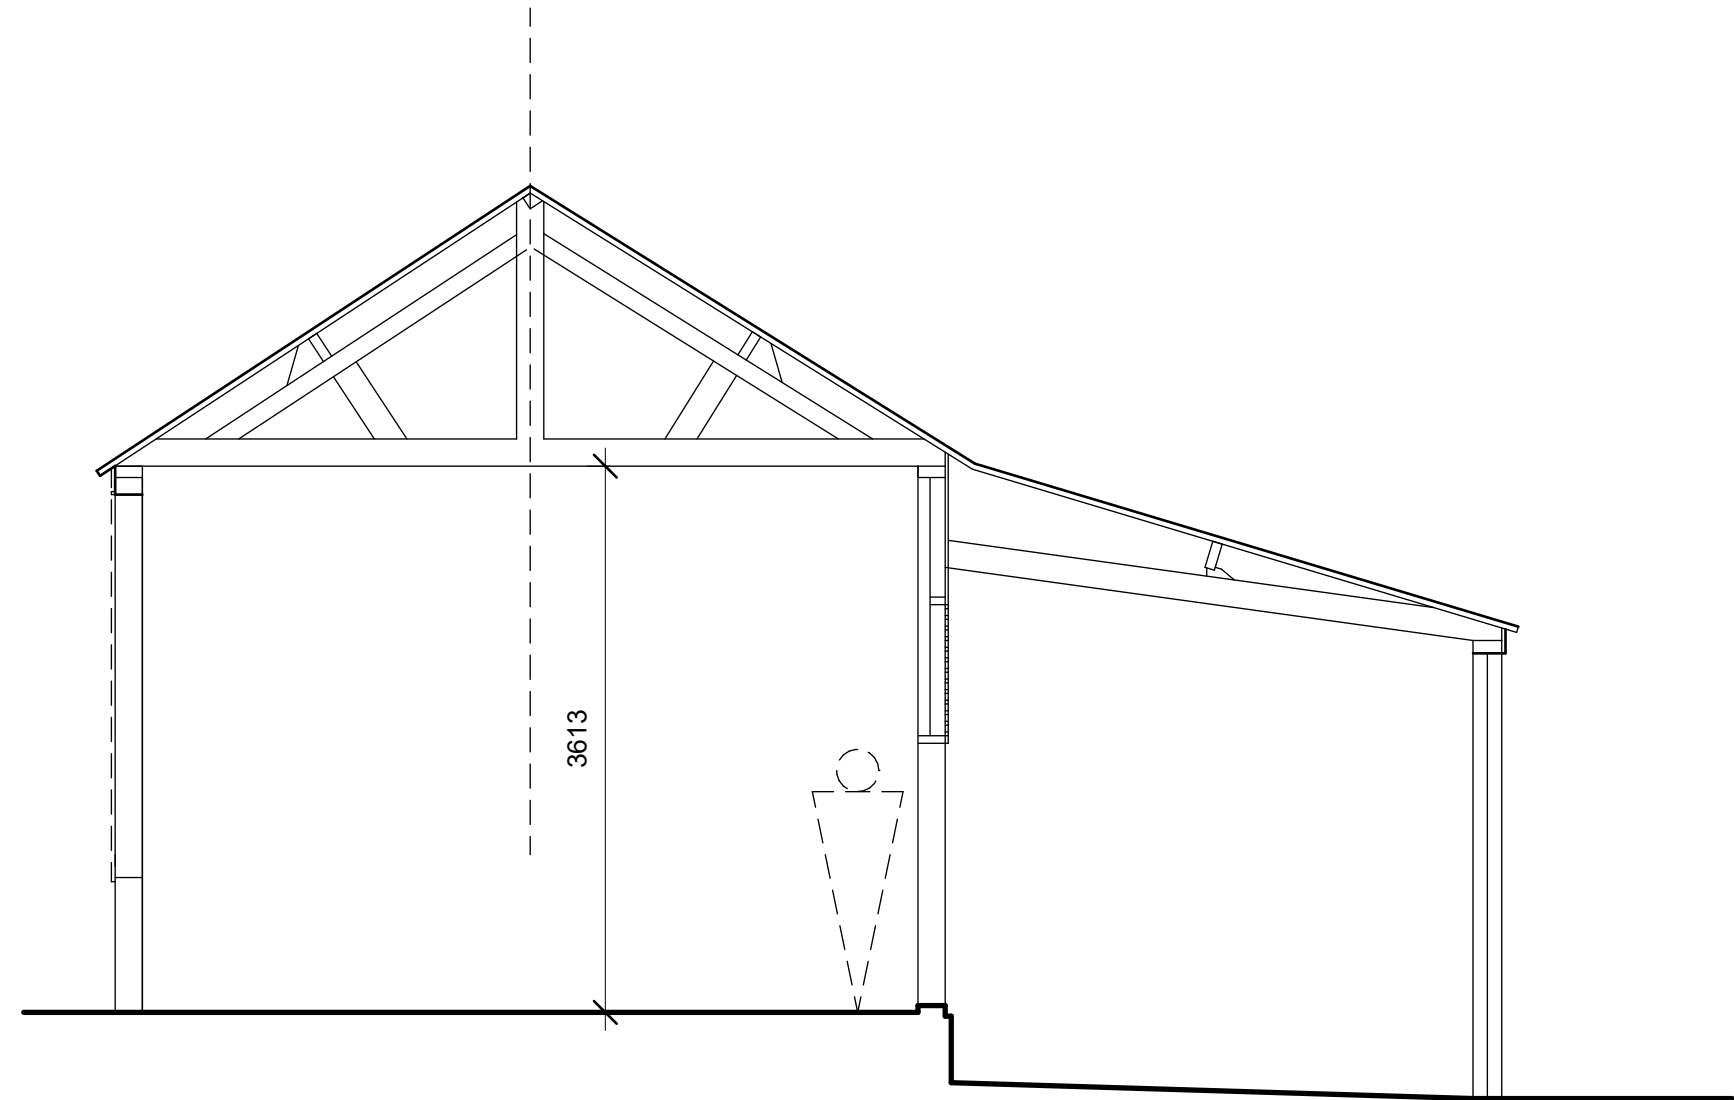

Section

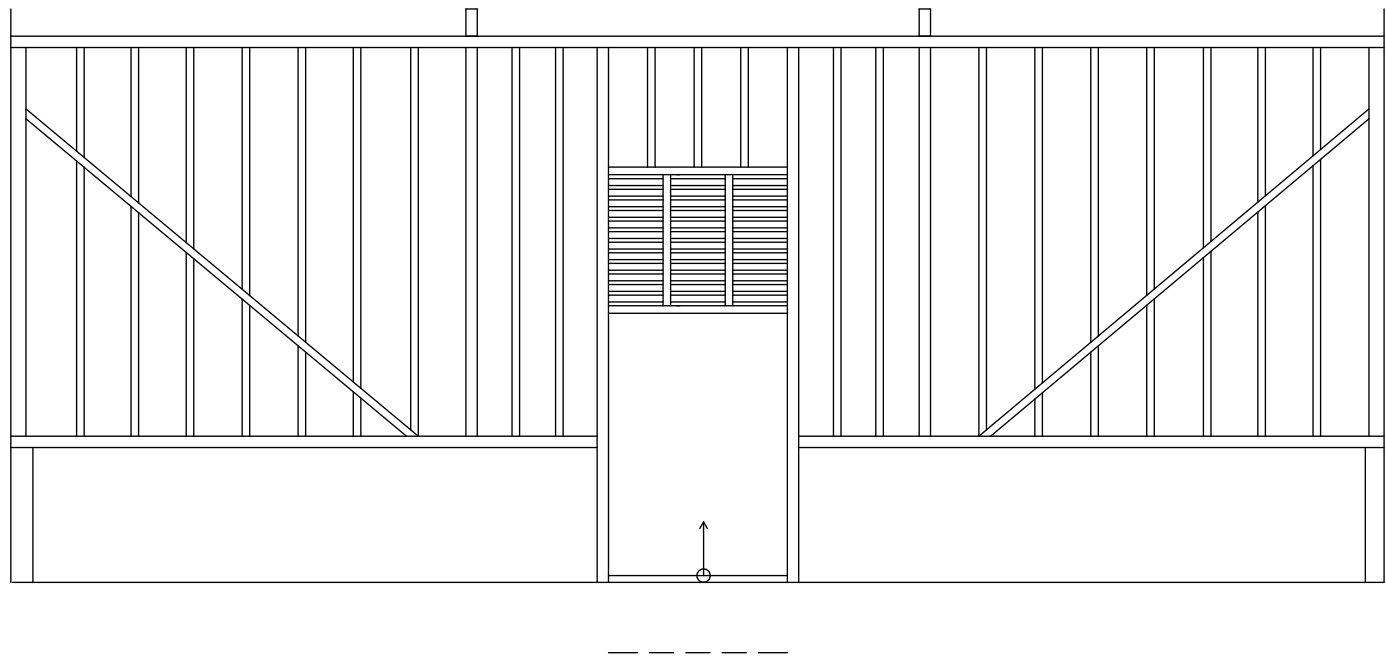

Internal feature wall



					--
rev.	date	description		Issued by	

NOTES
All dimensions to be checked on site.
All drawings to be read in conjunction with other contract documentation.
Any discrepancies to be reported to the Contract Administrator before any work commences.
© Copyright Bidwells LLP

client: Victoria Carter
project: Barn at Deadman's Hill, Sandon, Hertfordshire SG9 0RJ
dwg title: Existing plans and sections
discipline: ARCHITECTURE
project no. JB94501
dwg no. DR-A-1001
drawn TH
chk'd --
date: 11/29/24
status: Planning

BIDWELLS
Trumpington Road
Cambridge CB2 9LD
t: 01223 841841
f: 01223 845150
bidwells.co.uk