




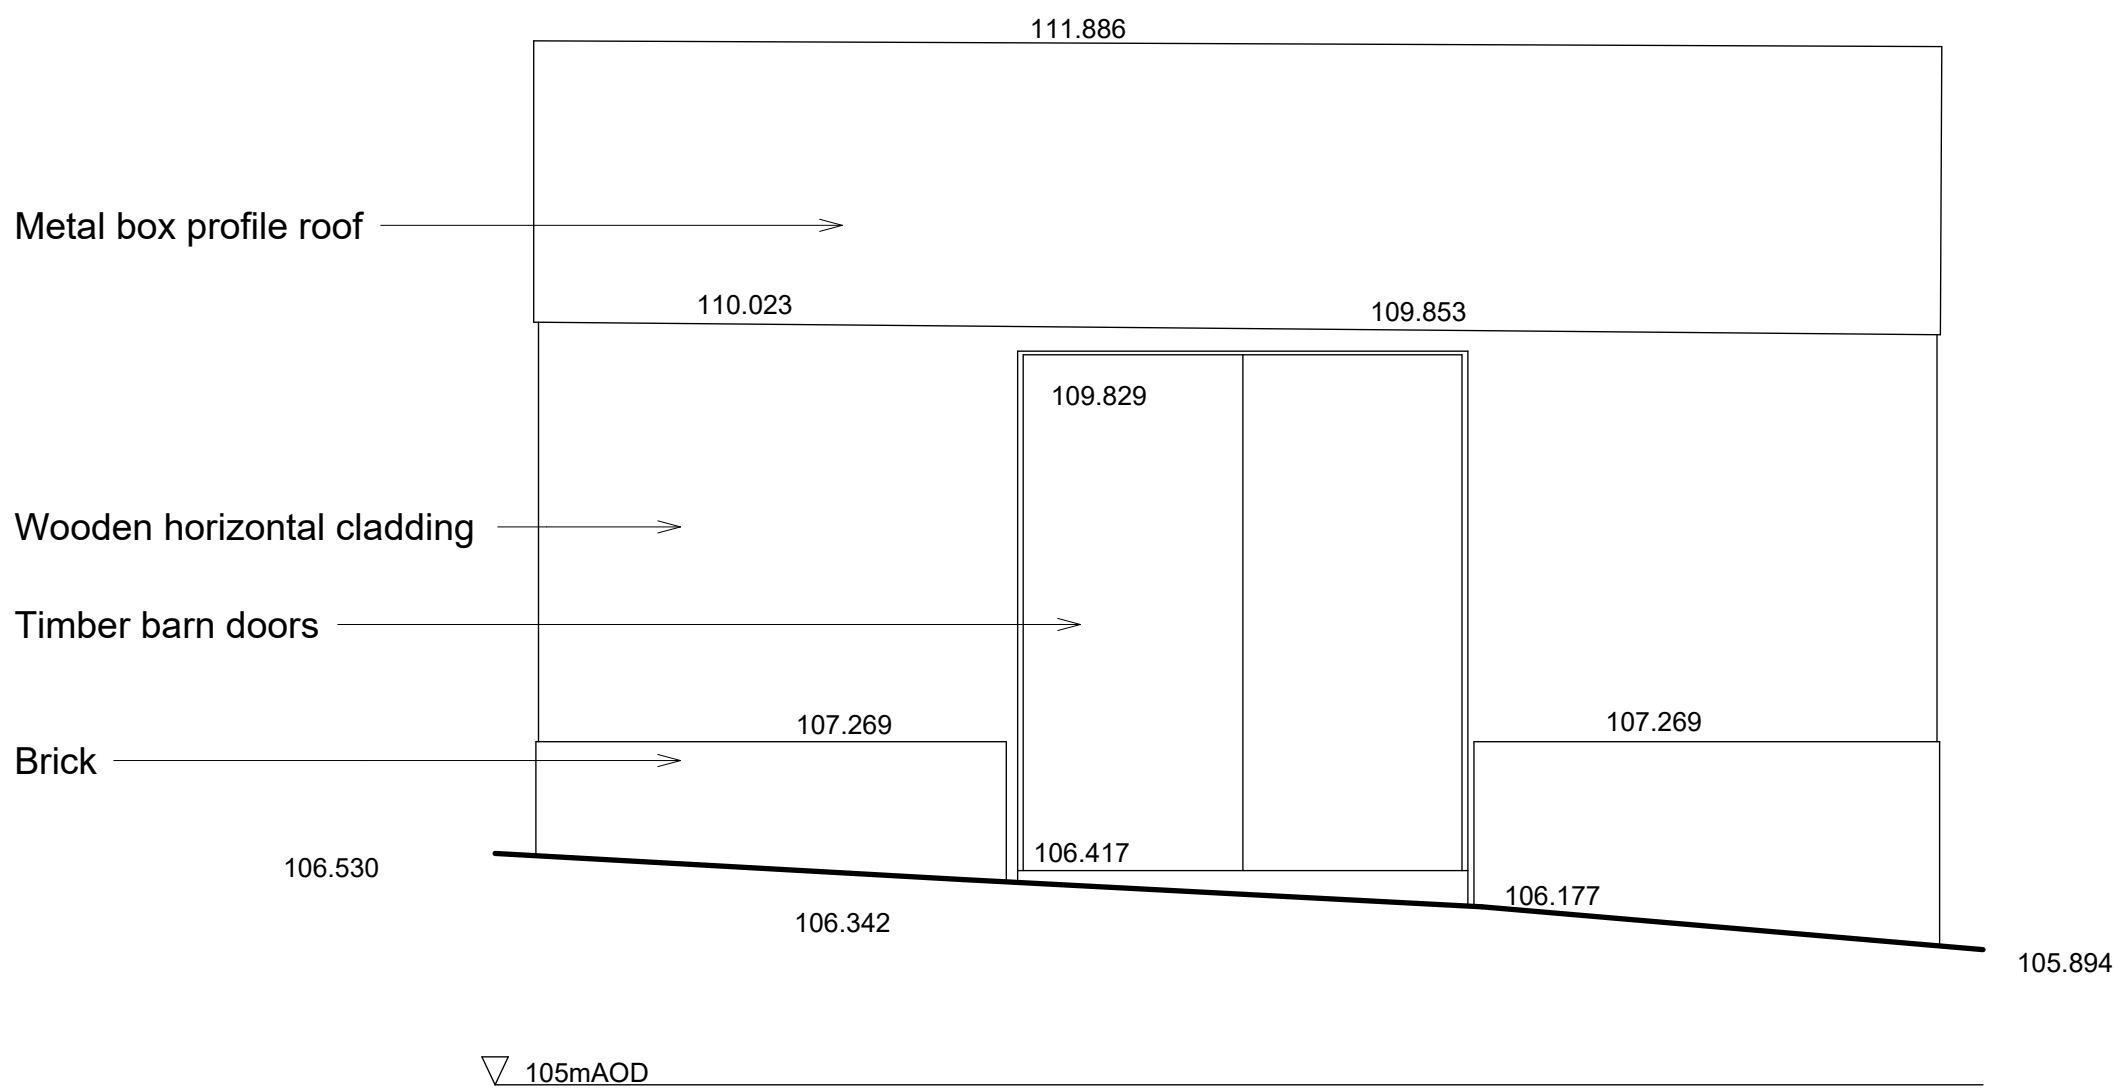


East elevation

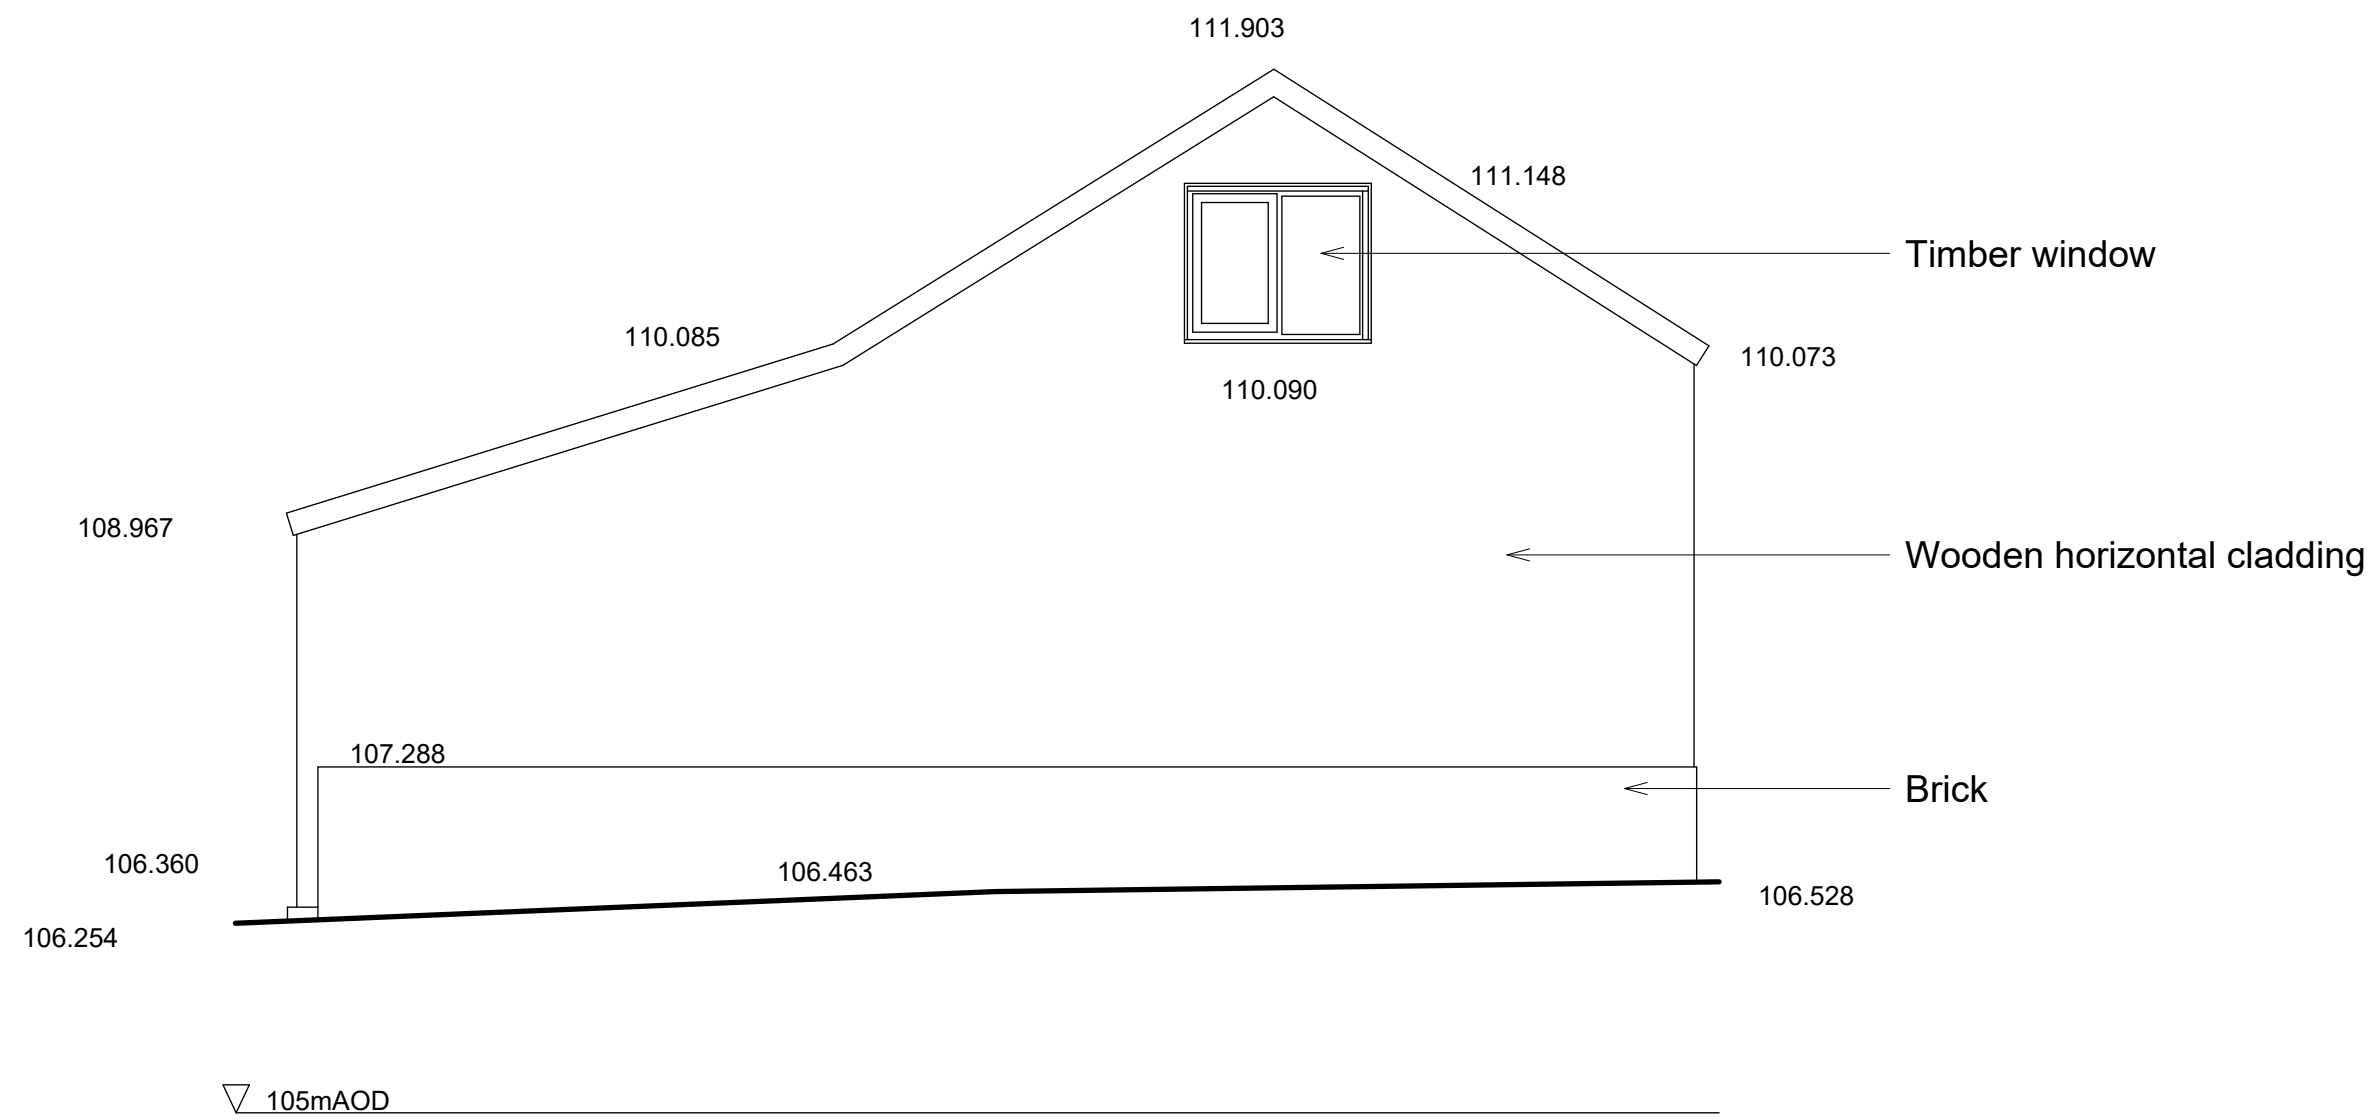

South elevation

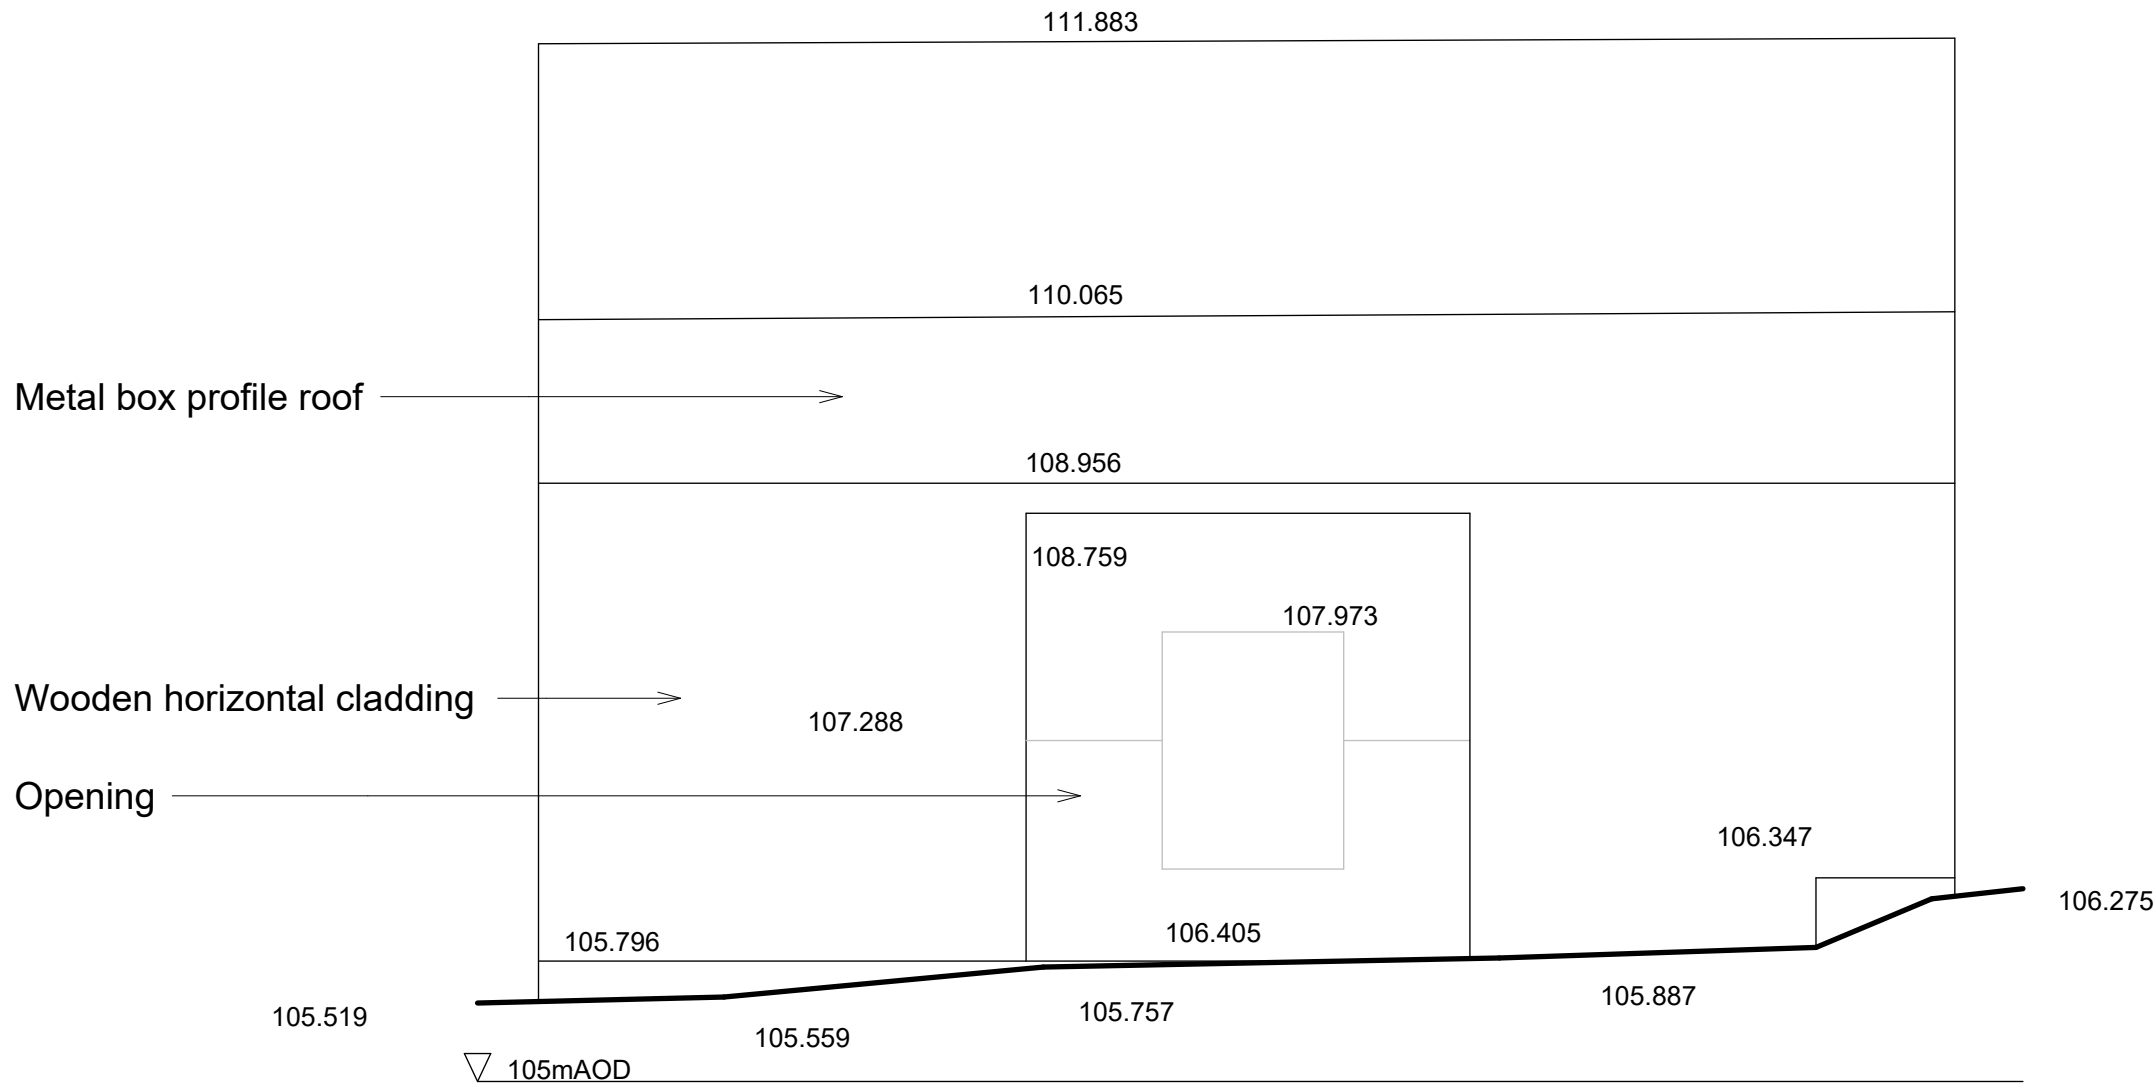

West elevation

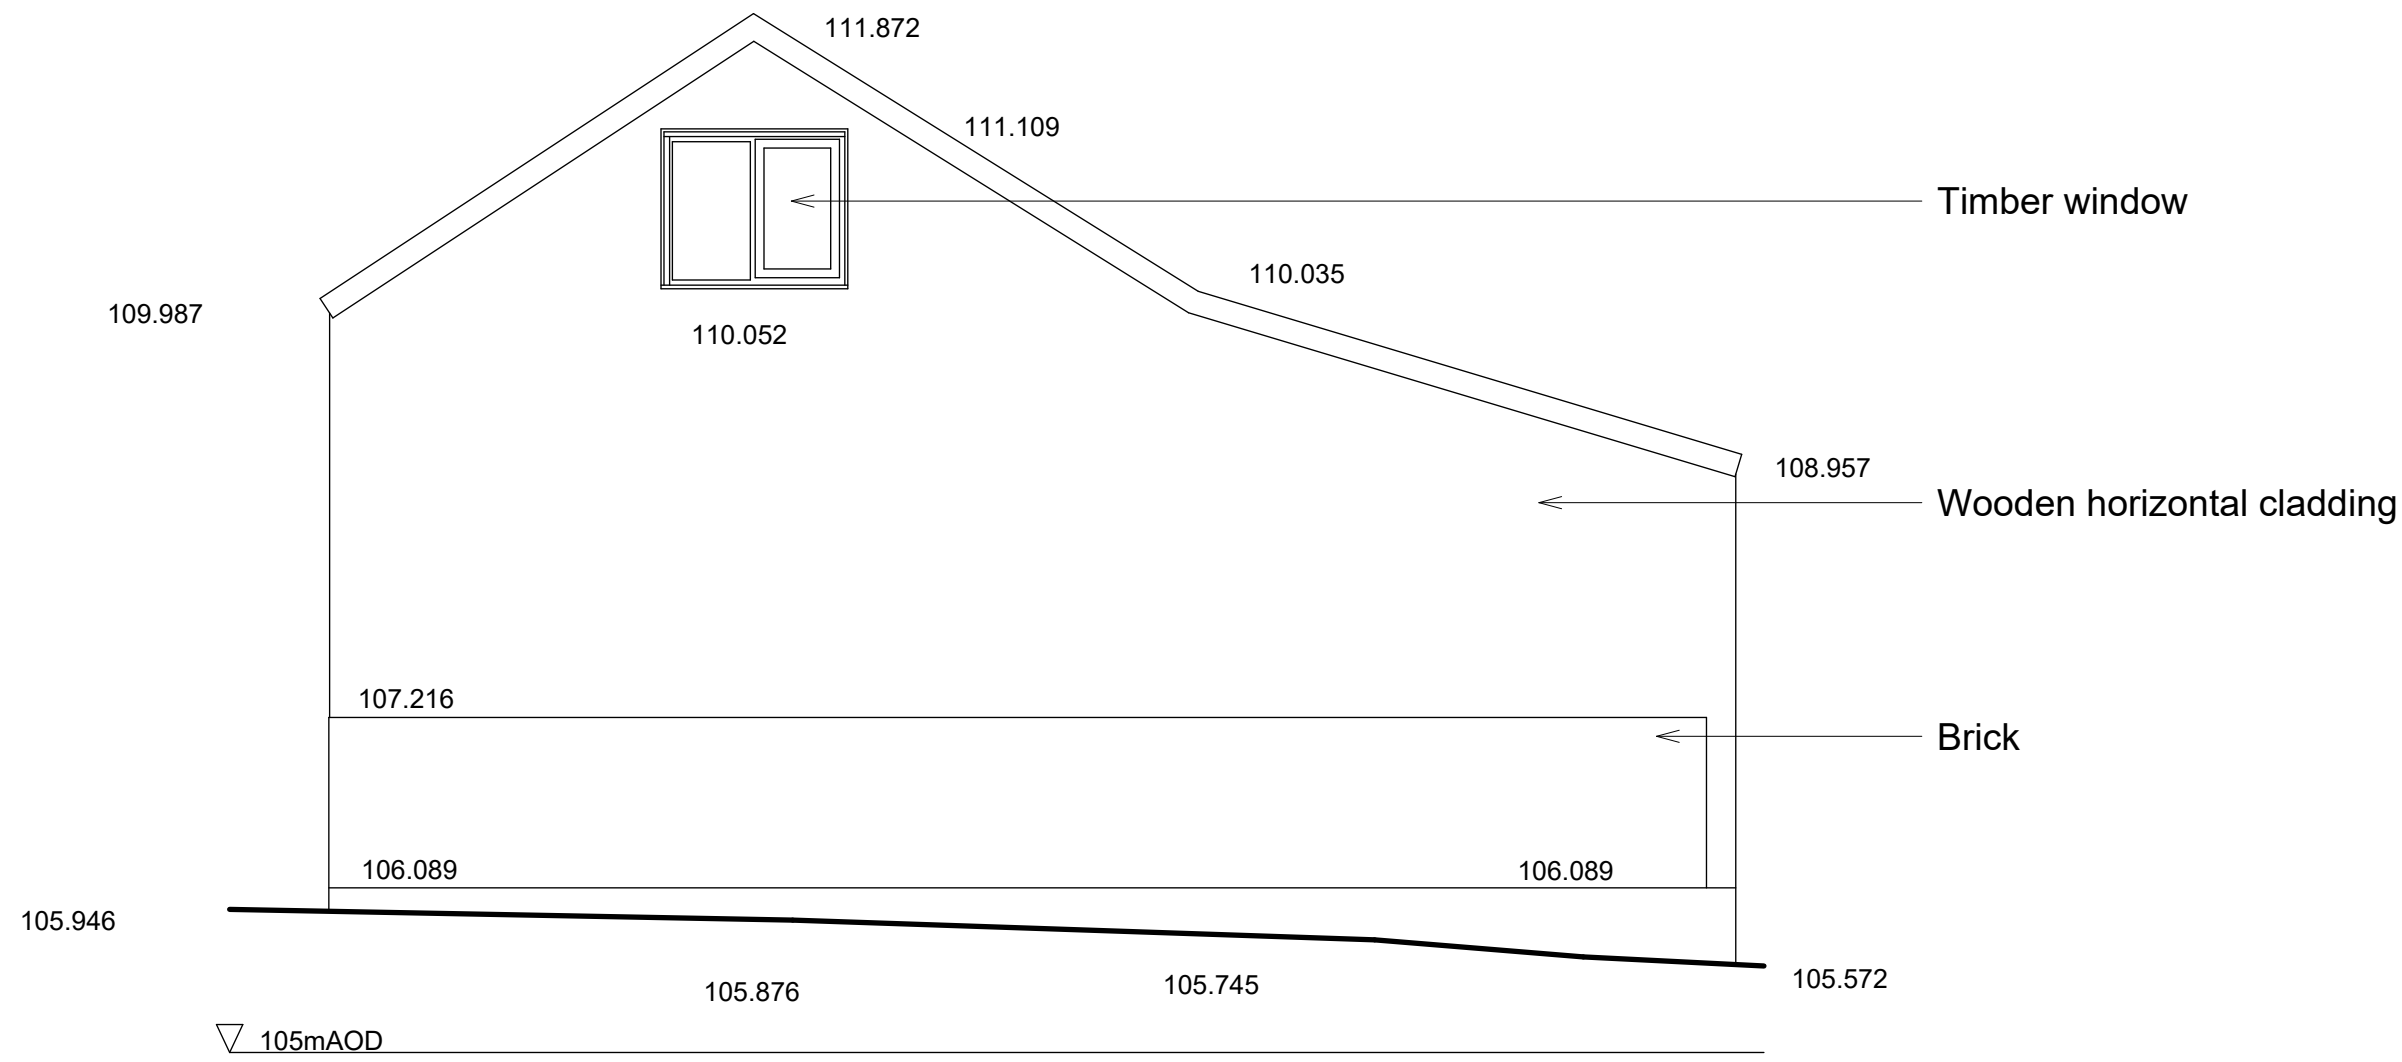

North elevation



rev.		date	description		Issued by	chk'd
					GM	

NOTES
All dimensions to be checked on site.
All drawings to be read in conjunction with other contract documentation.
Any discrepancies to be reported to the Contract Administrator before any work commences.
© Copyright Bidwells LLP

client: Victoria Carter
project: Barn at Deadman's Hill, Sandon, Hertfordshire SG9 0RJ

dwg title: Existing Elevations

discipline:		drawn	chk'd	date:	scale @ A1
ARCHITECTURE		TH	GM	01/16/25	1 : 50
project no.		dwg no.	rev.	status.	
JB94501		DR-A-1002		Planning	

BIDWELLS
Trumpington Road
Cambridge CB2 9LD
t: 01223 841841
f: 01223 845150
bidwells.co.uk