

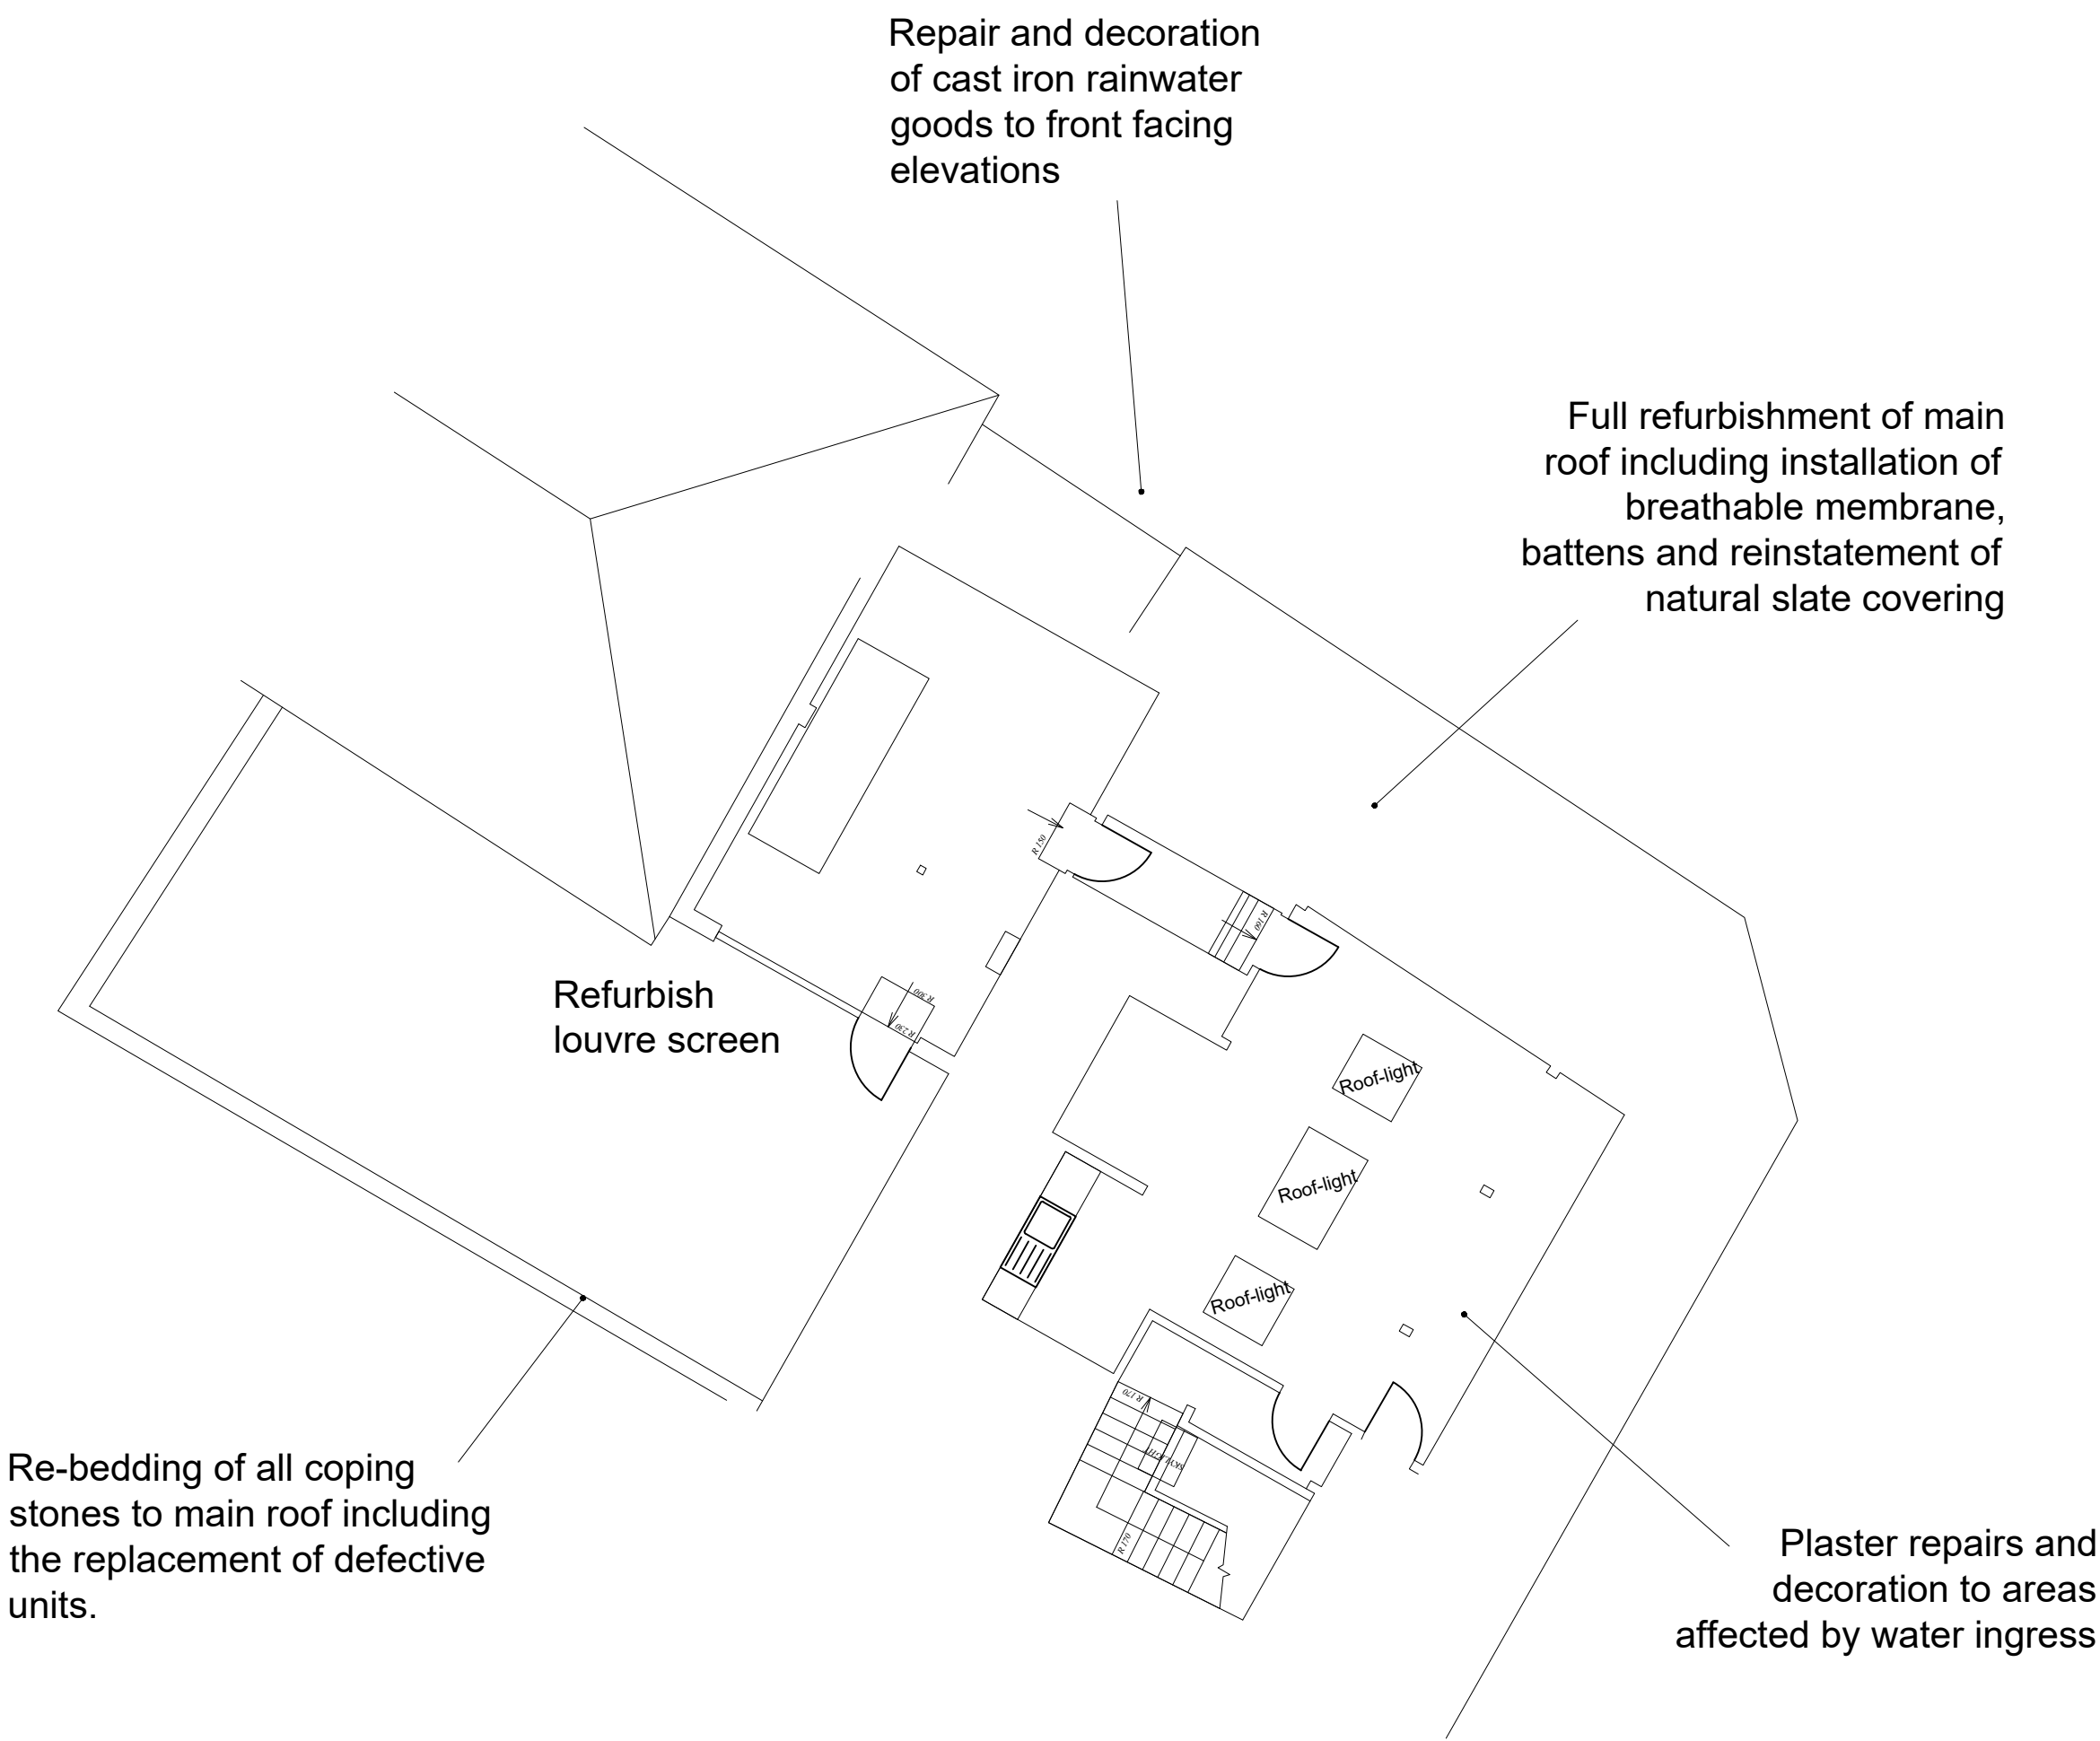
 
 
 


It is recommended that clients and builders use a JCT small works contract. Note that building control can change details on site so that the build conforms to the building regulations. These notes are general purpose construction notes for building regulation approval and are in no way detailed to specification standard. The clients attention is drawn to the Party Wall Act 1998 with regards to works being done near adjoining owners land and buildings. It is the Building owners responsibility that the act is complied with. This plan should not be scaled and careful check measurements should be made on site by the contractor with any major discrepancies being reported to the client or his building surveyor before the start of works. Any changes in the design are at the clients and contractors own risk. Oswicks Property Professionals holds no responsibility for any mis-measurements on site as these should be checked before the start of works by the contractor or in the case of any changes in design.

 

Existing and proposed second floor plan

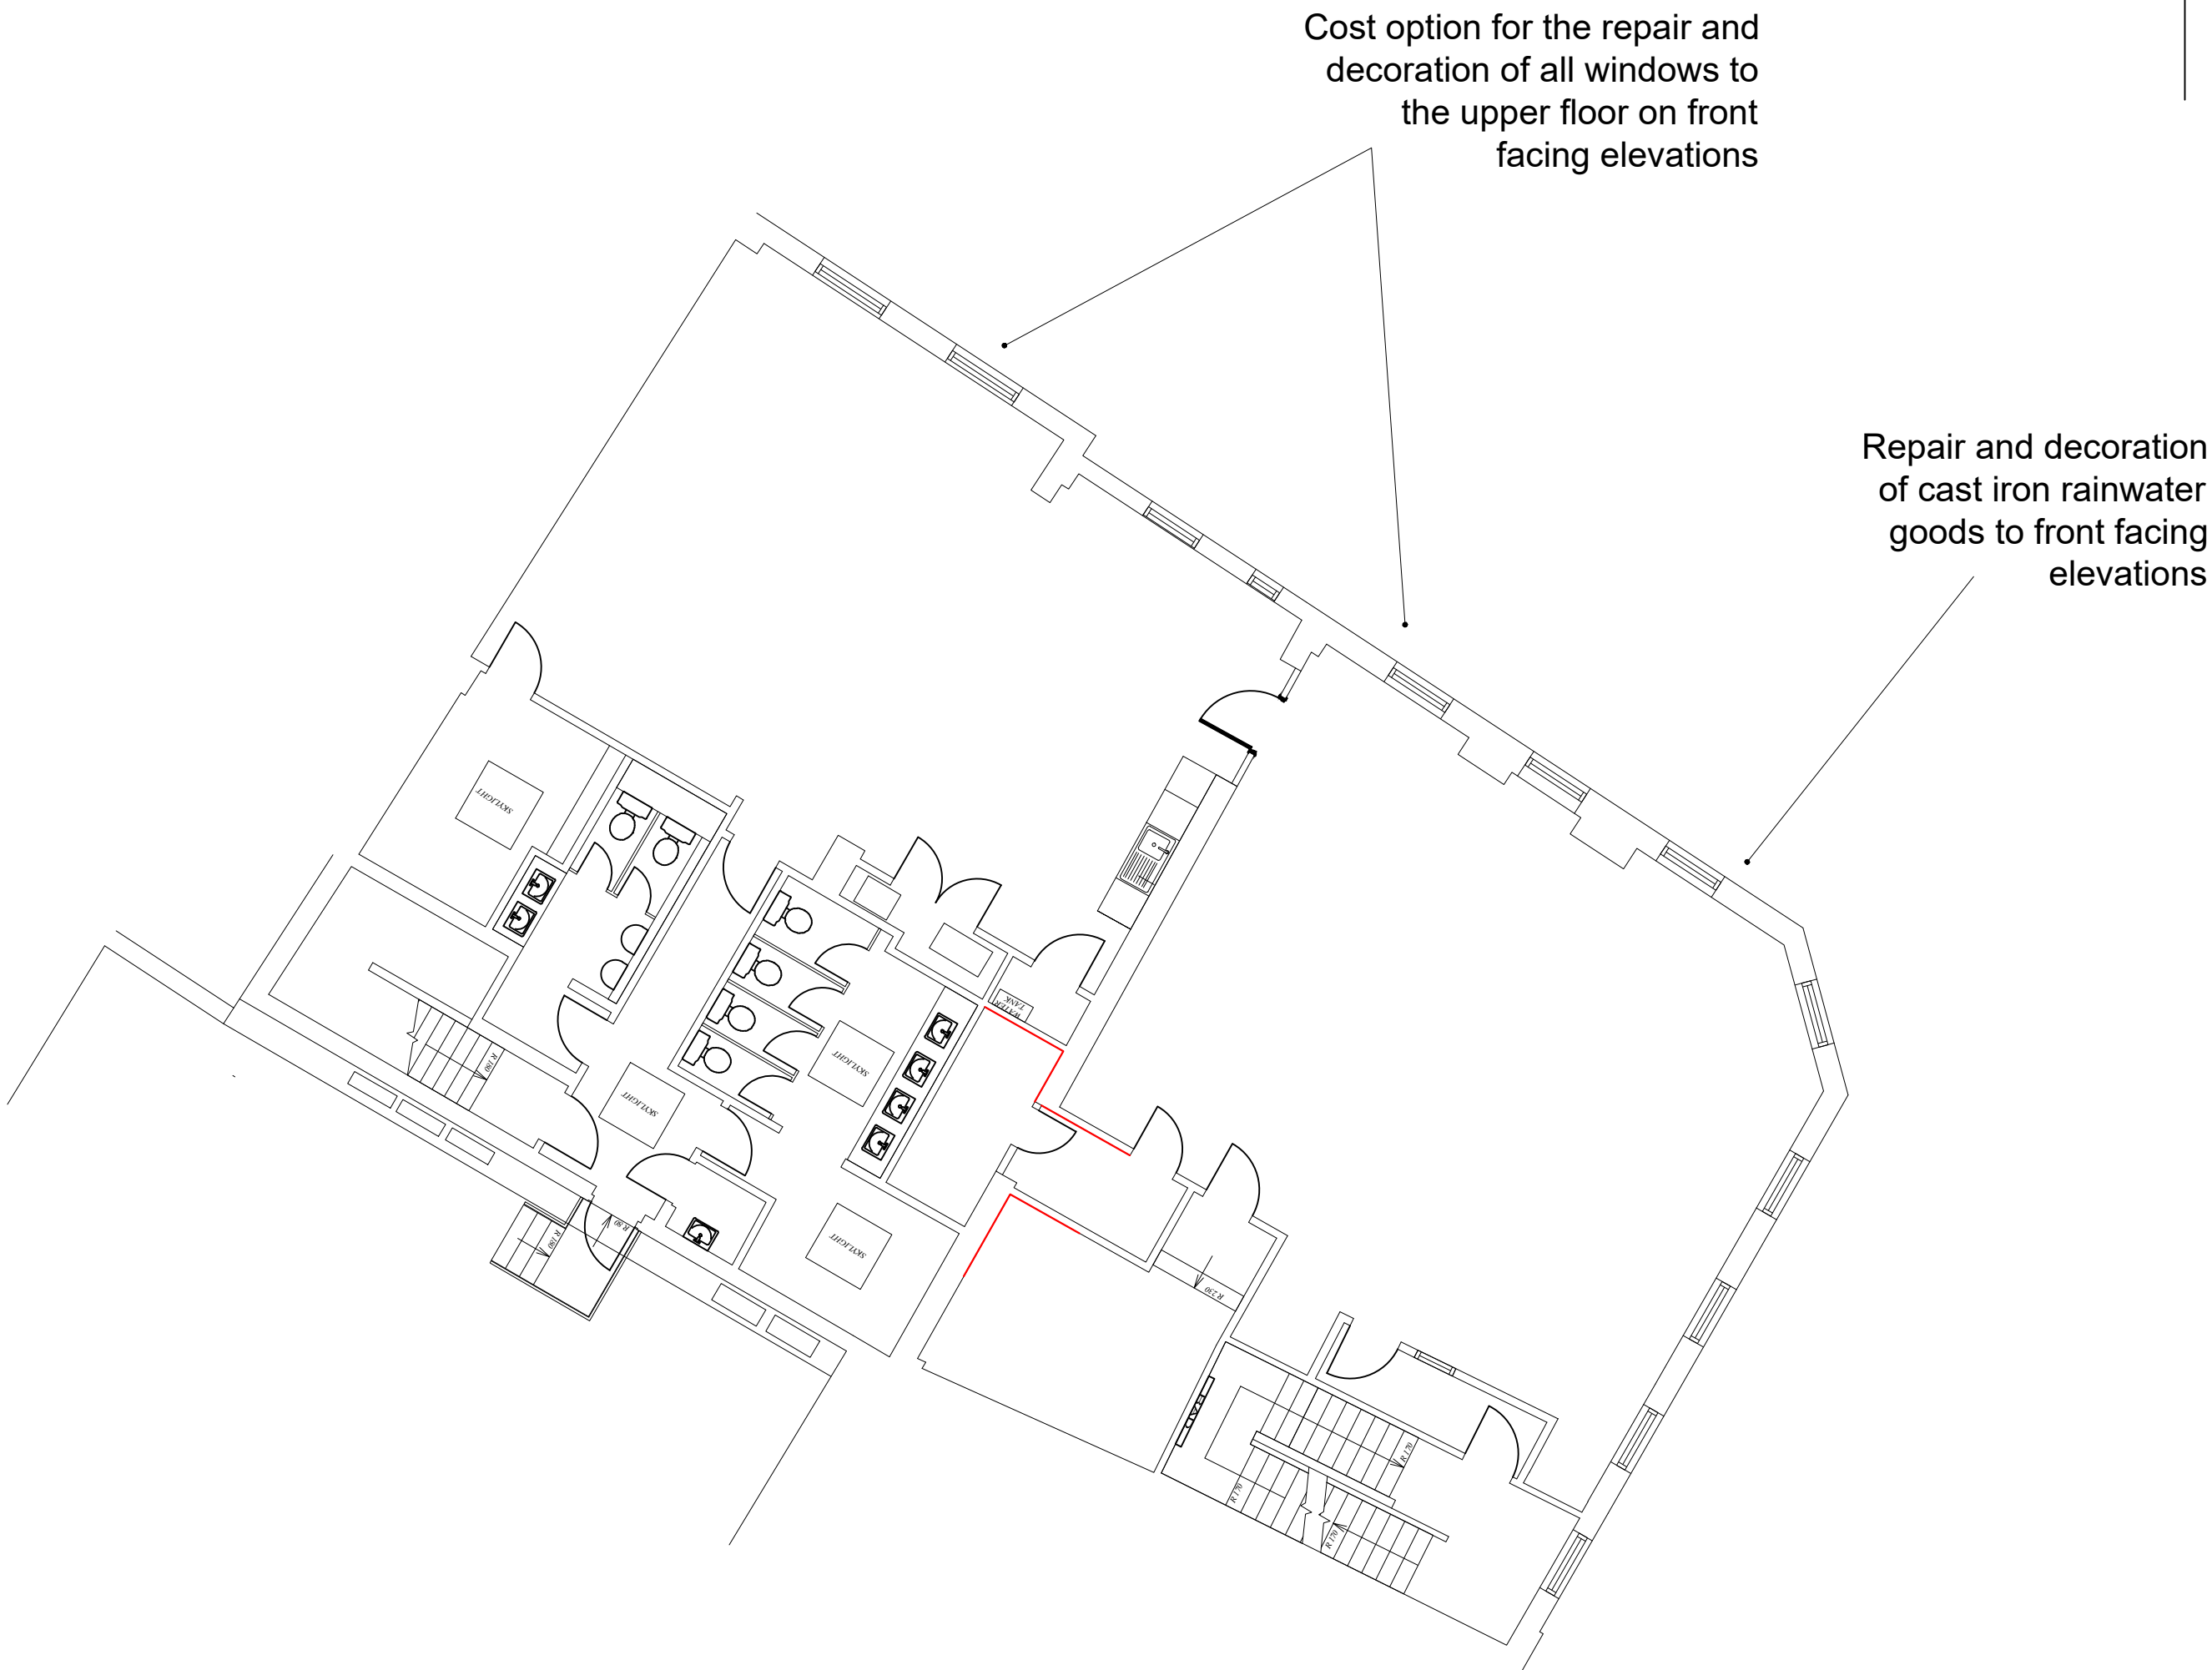

Existing and proposed first floor plan

LEGEND

— Areas of cracking that require making good and monitoring.

Oswicks Ltd (Head Office)
5/7 Head Street, Halstead
Essex, CO9 2AT



Tel: 01787 477559
Email: info@oswick.co.uk
Web: www.oswicks.co.uk

Client :- NATWEST PLC
Site :- NATWEST HITCHIN, 12 HIGH STREET, HITCHIN
HERTFORDSHIRE, SG5 1BH

Plan Type :- PP
Start Date :- 20-04-2026
Drawn By :- DC/PW

Paper Size :- A1
Revision :- -
Note :- -
Scale :- 1:50
Updated :- -

Project :- PROPOSED EXTERNAL MAINTENANCE WORKS

Detail Shown :- EXISTING & PROPOSED FLOOR PLANS Plan No. :- 26-035-BS-02