




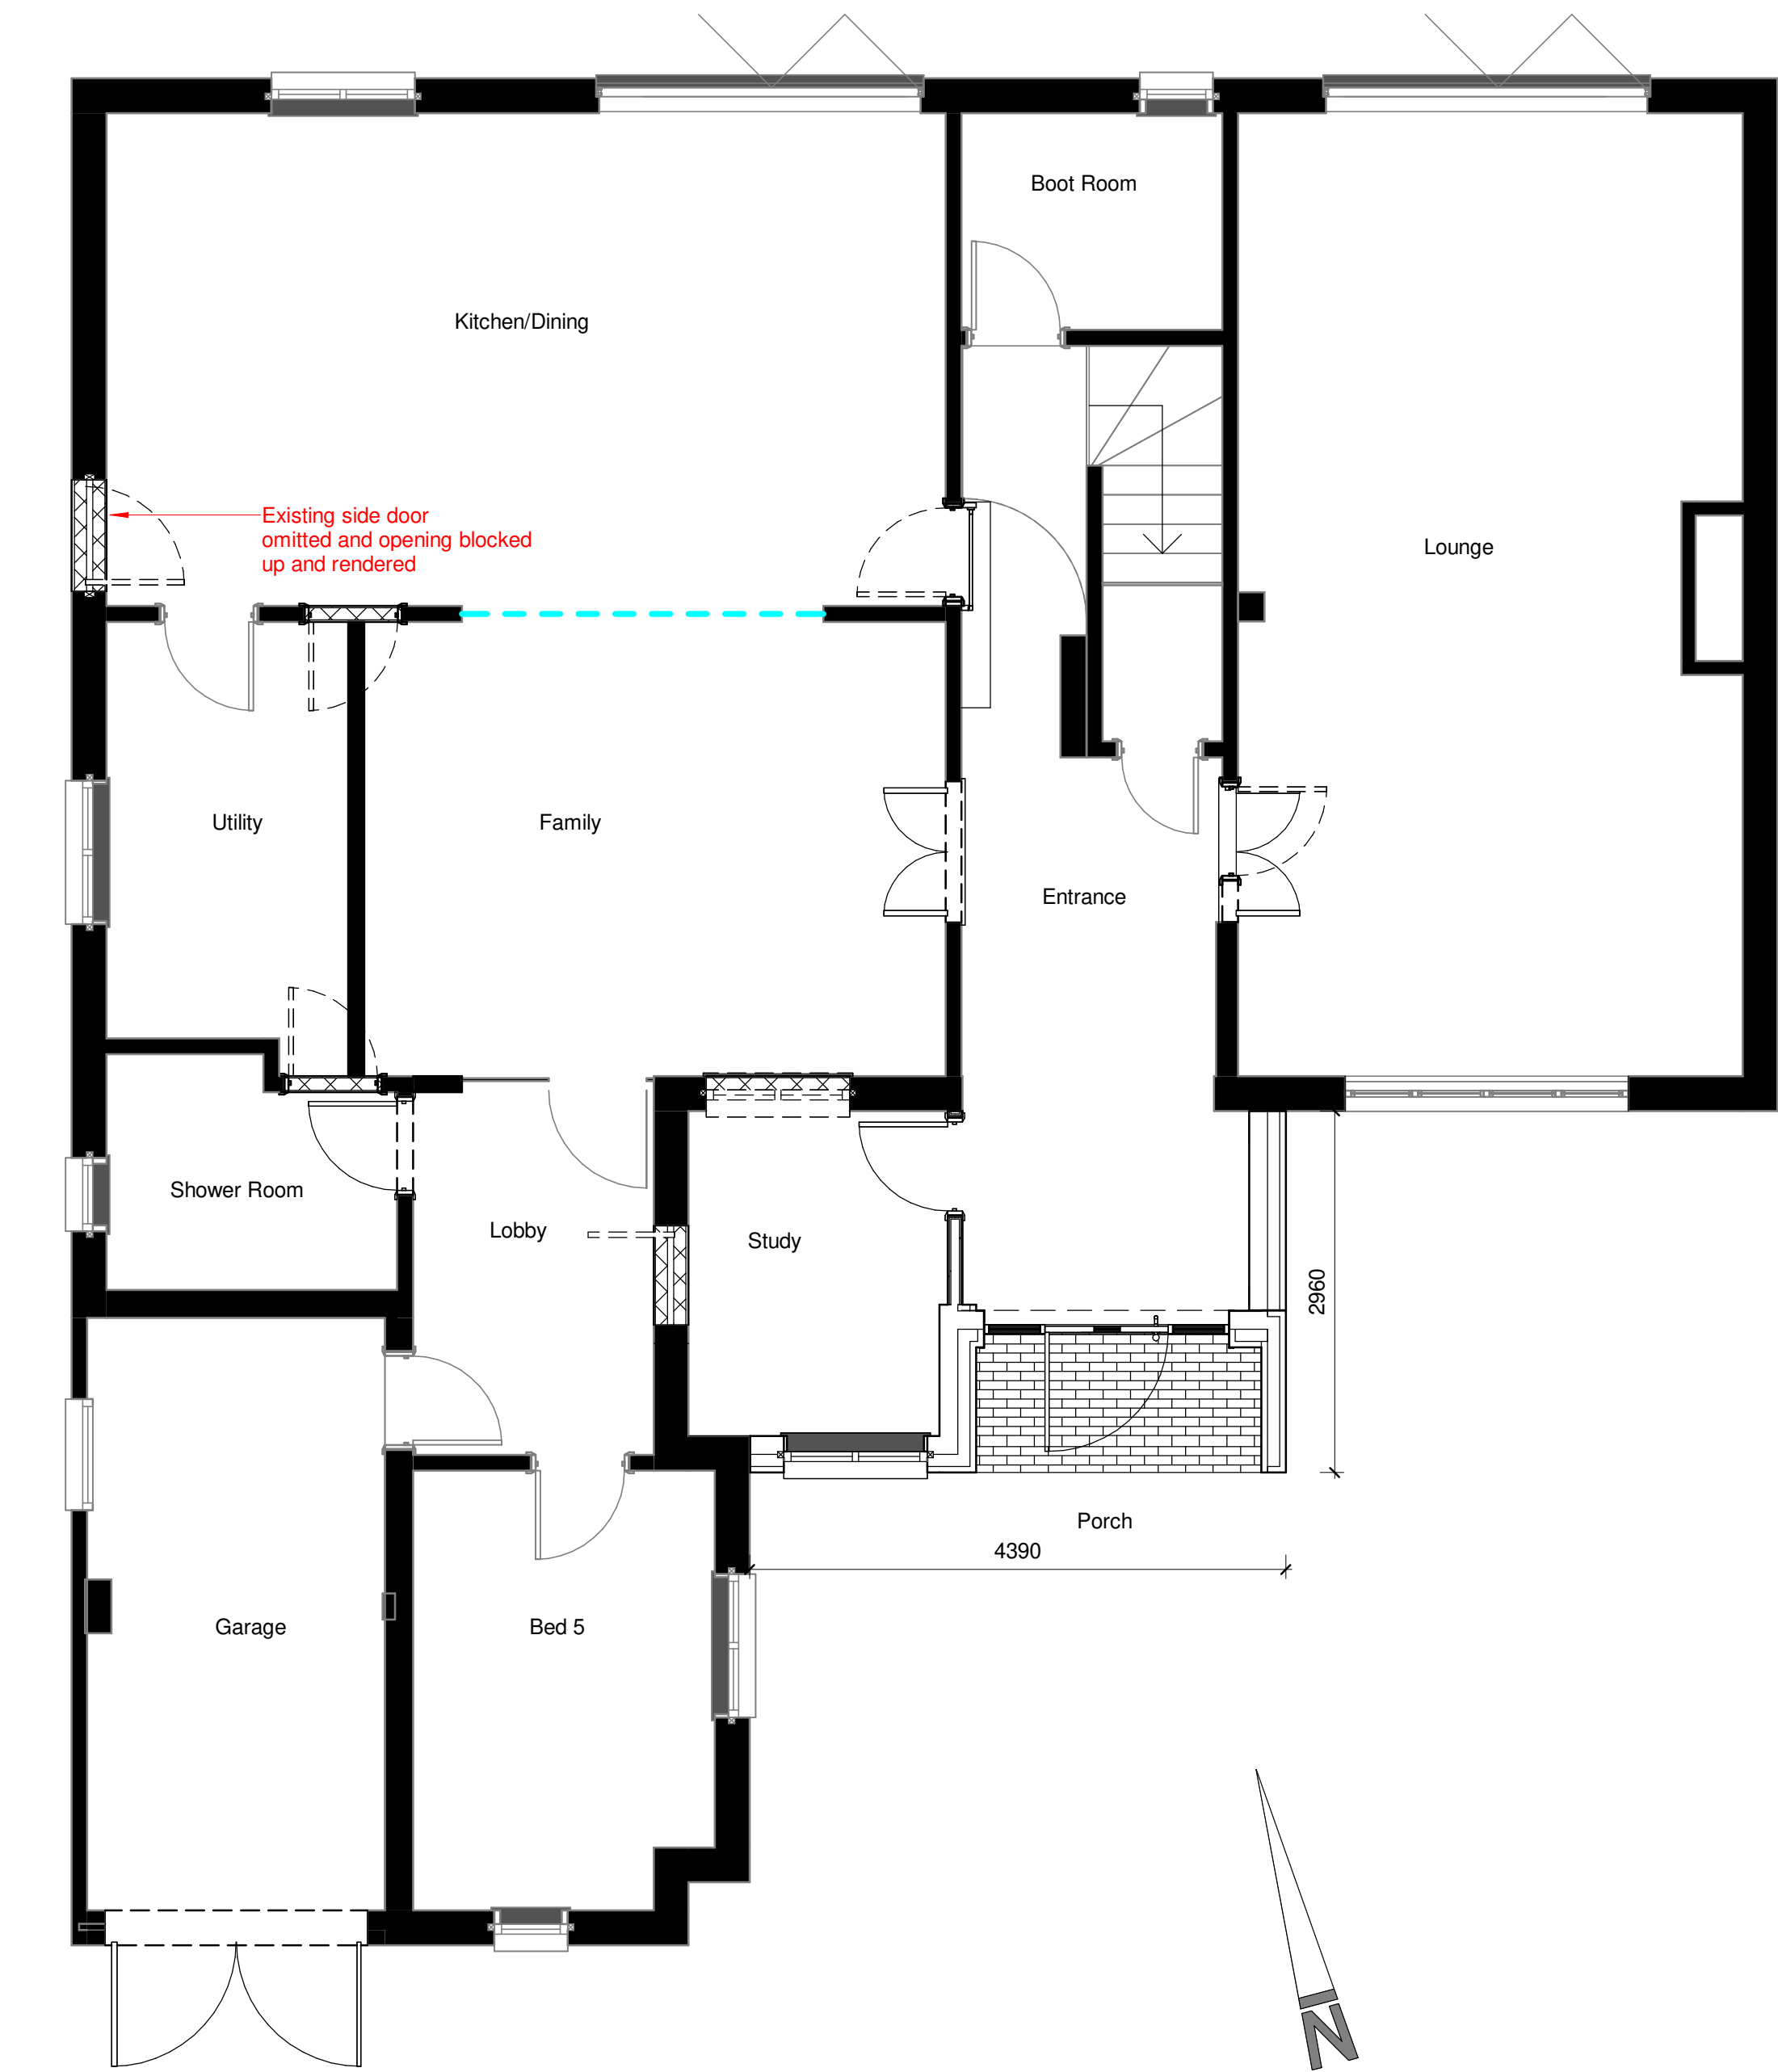

Ground Floor GA Plan
1 : 50

 

First Floor GA Plan
1 : 50

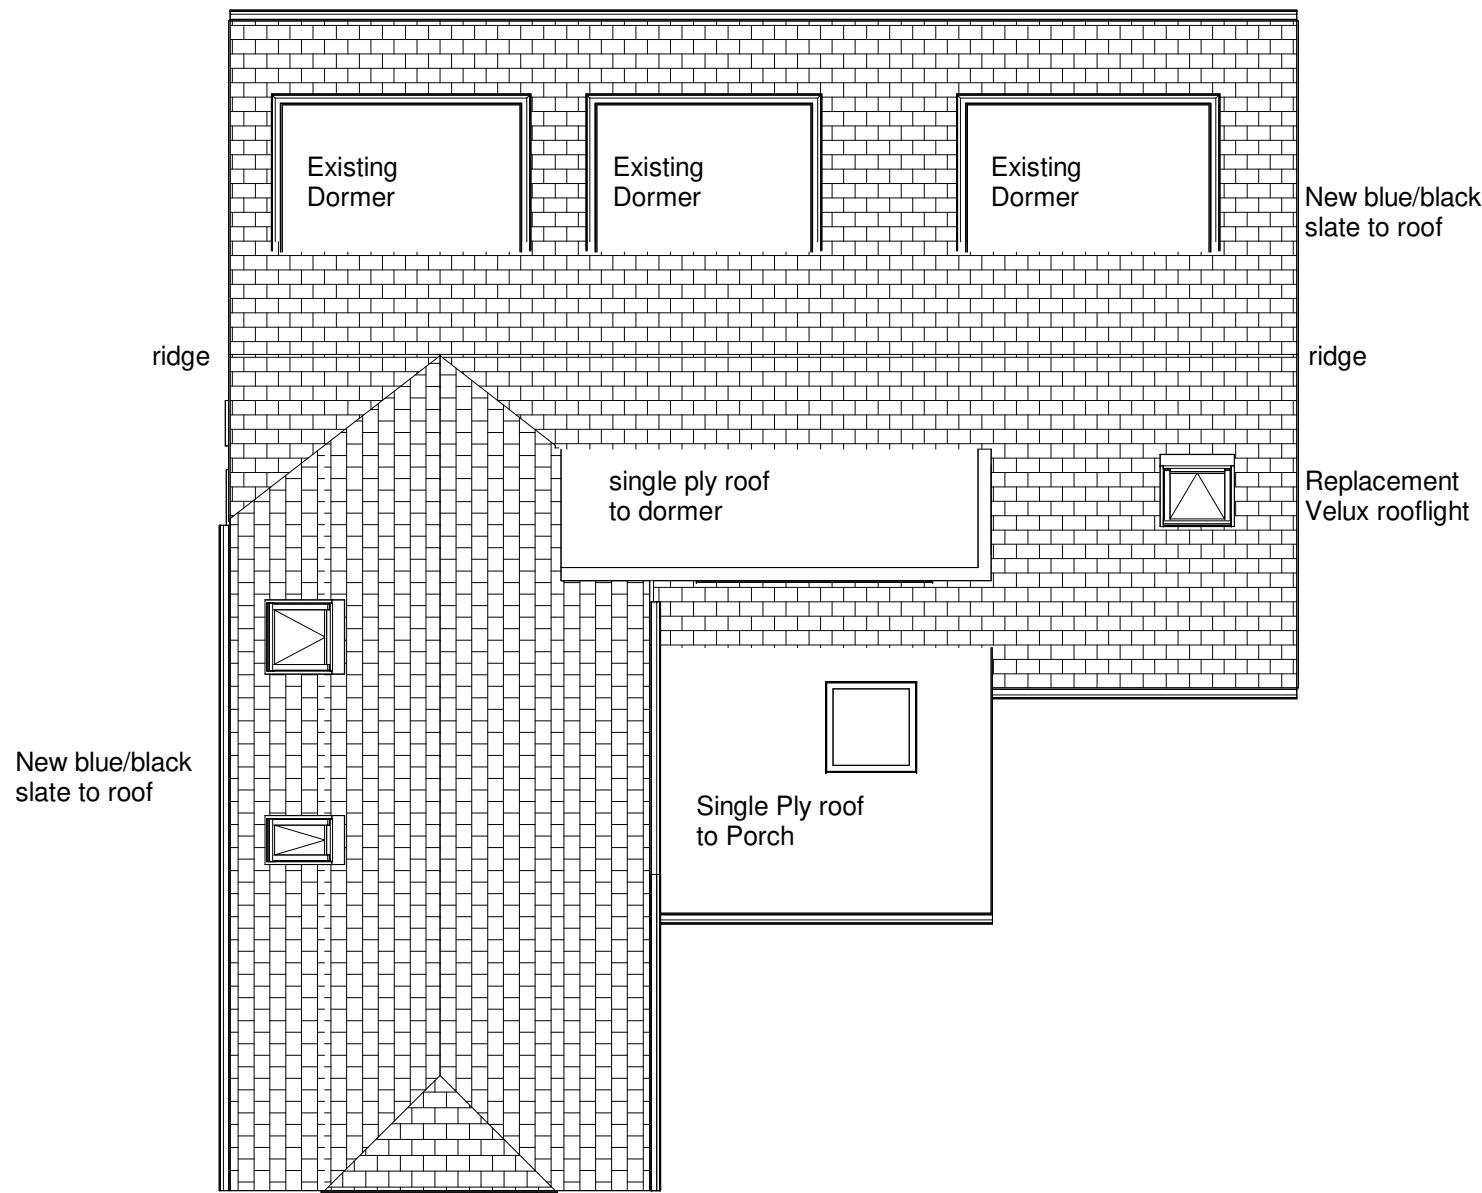

Roof GA Plan
1 : 100

DO NOT SCALE FROM THIS DRAWING

This drawing is expressly for the purpose for use as part of the Building Regulations application and should not be used for construction

key plan

rev	G
by	MAN chkd NA
date	FEB 25
amendments	Non Material Amendment changes as noted red

project	2 Coach Drive Proposed Floor Plans
title	
date	28/04/21
drawn by	MAN
checked by	NA

drawing status	INFORMATION
scale	As indicated @ A1
drawing no	29 P02G
client ref.	MR & MRS WILSON

MNArchitect
100 Benslow Lane
Hitchin
Herts
SG49RA
07789 734432
marknewstead73@gmail