


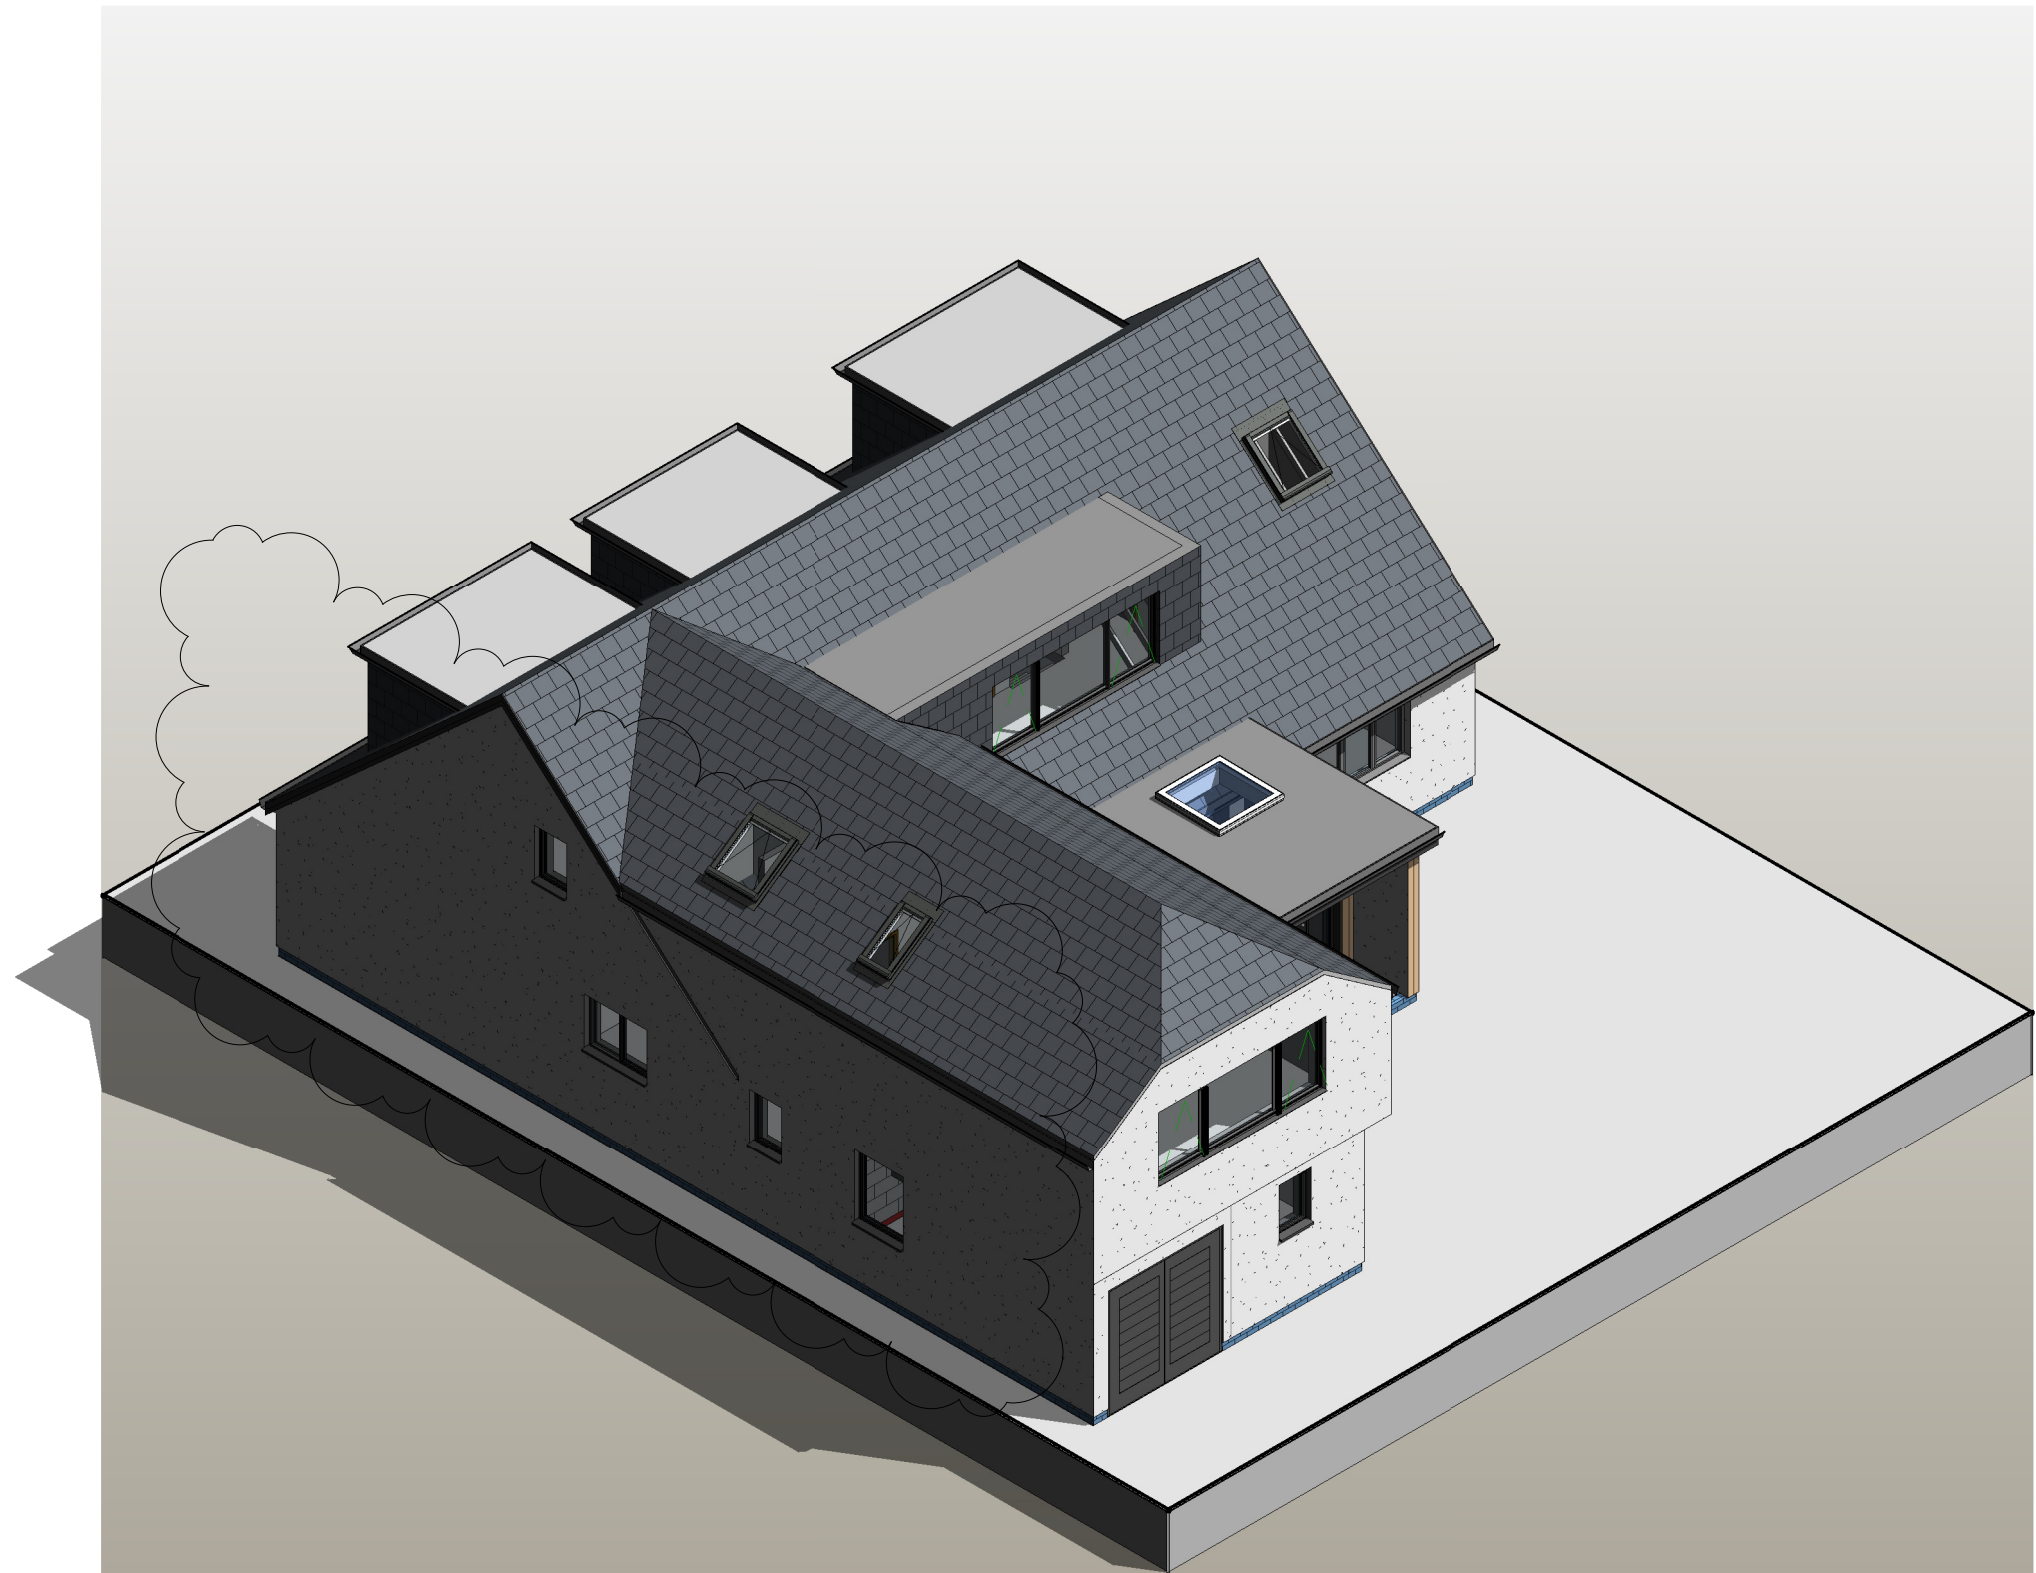

Perspective View 1



SECTION



ISO

DO NOT SCALE FROM THIS DRAWING
This drawing is expressly for the purpose for use as part of the Building Regulations application and should not be used for construction

key plan

rev	G
by	MAN chkd NA
date	FEB 25
amendments	Tweaks to West Elevation in line with NMA changes

project	2 Coach Drive
title	Perspective Views
date	30/04/21
drawn by	MAN
checked by	NA

drawing status	INFORMATION
scale	@ A1
drawing no	29 P05G
client ref.	MR & MRS WILSON

MNArchitect
100 Benslow Lane
Hitchin
Herts
SG49RA
07789 734432
marknewstead73@gmail