



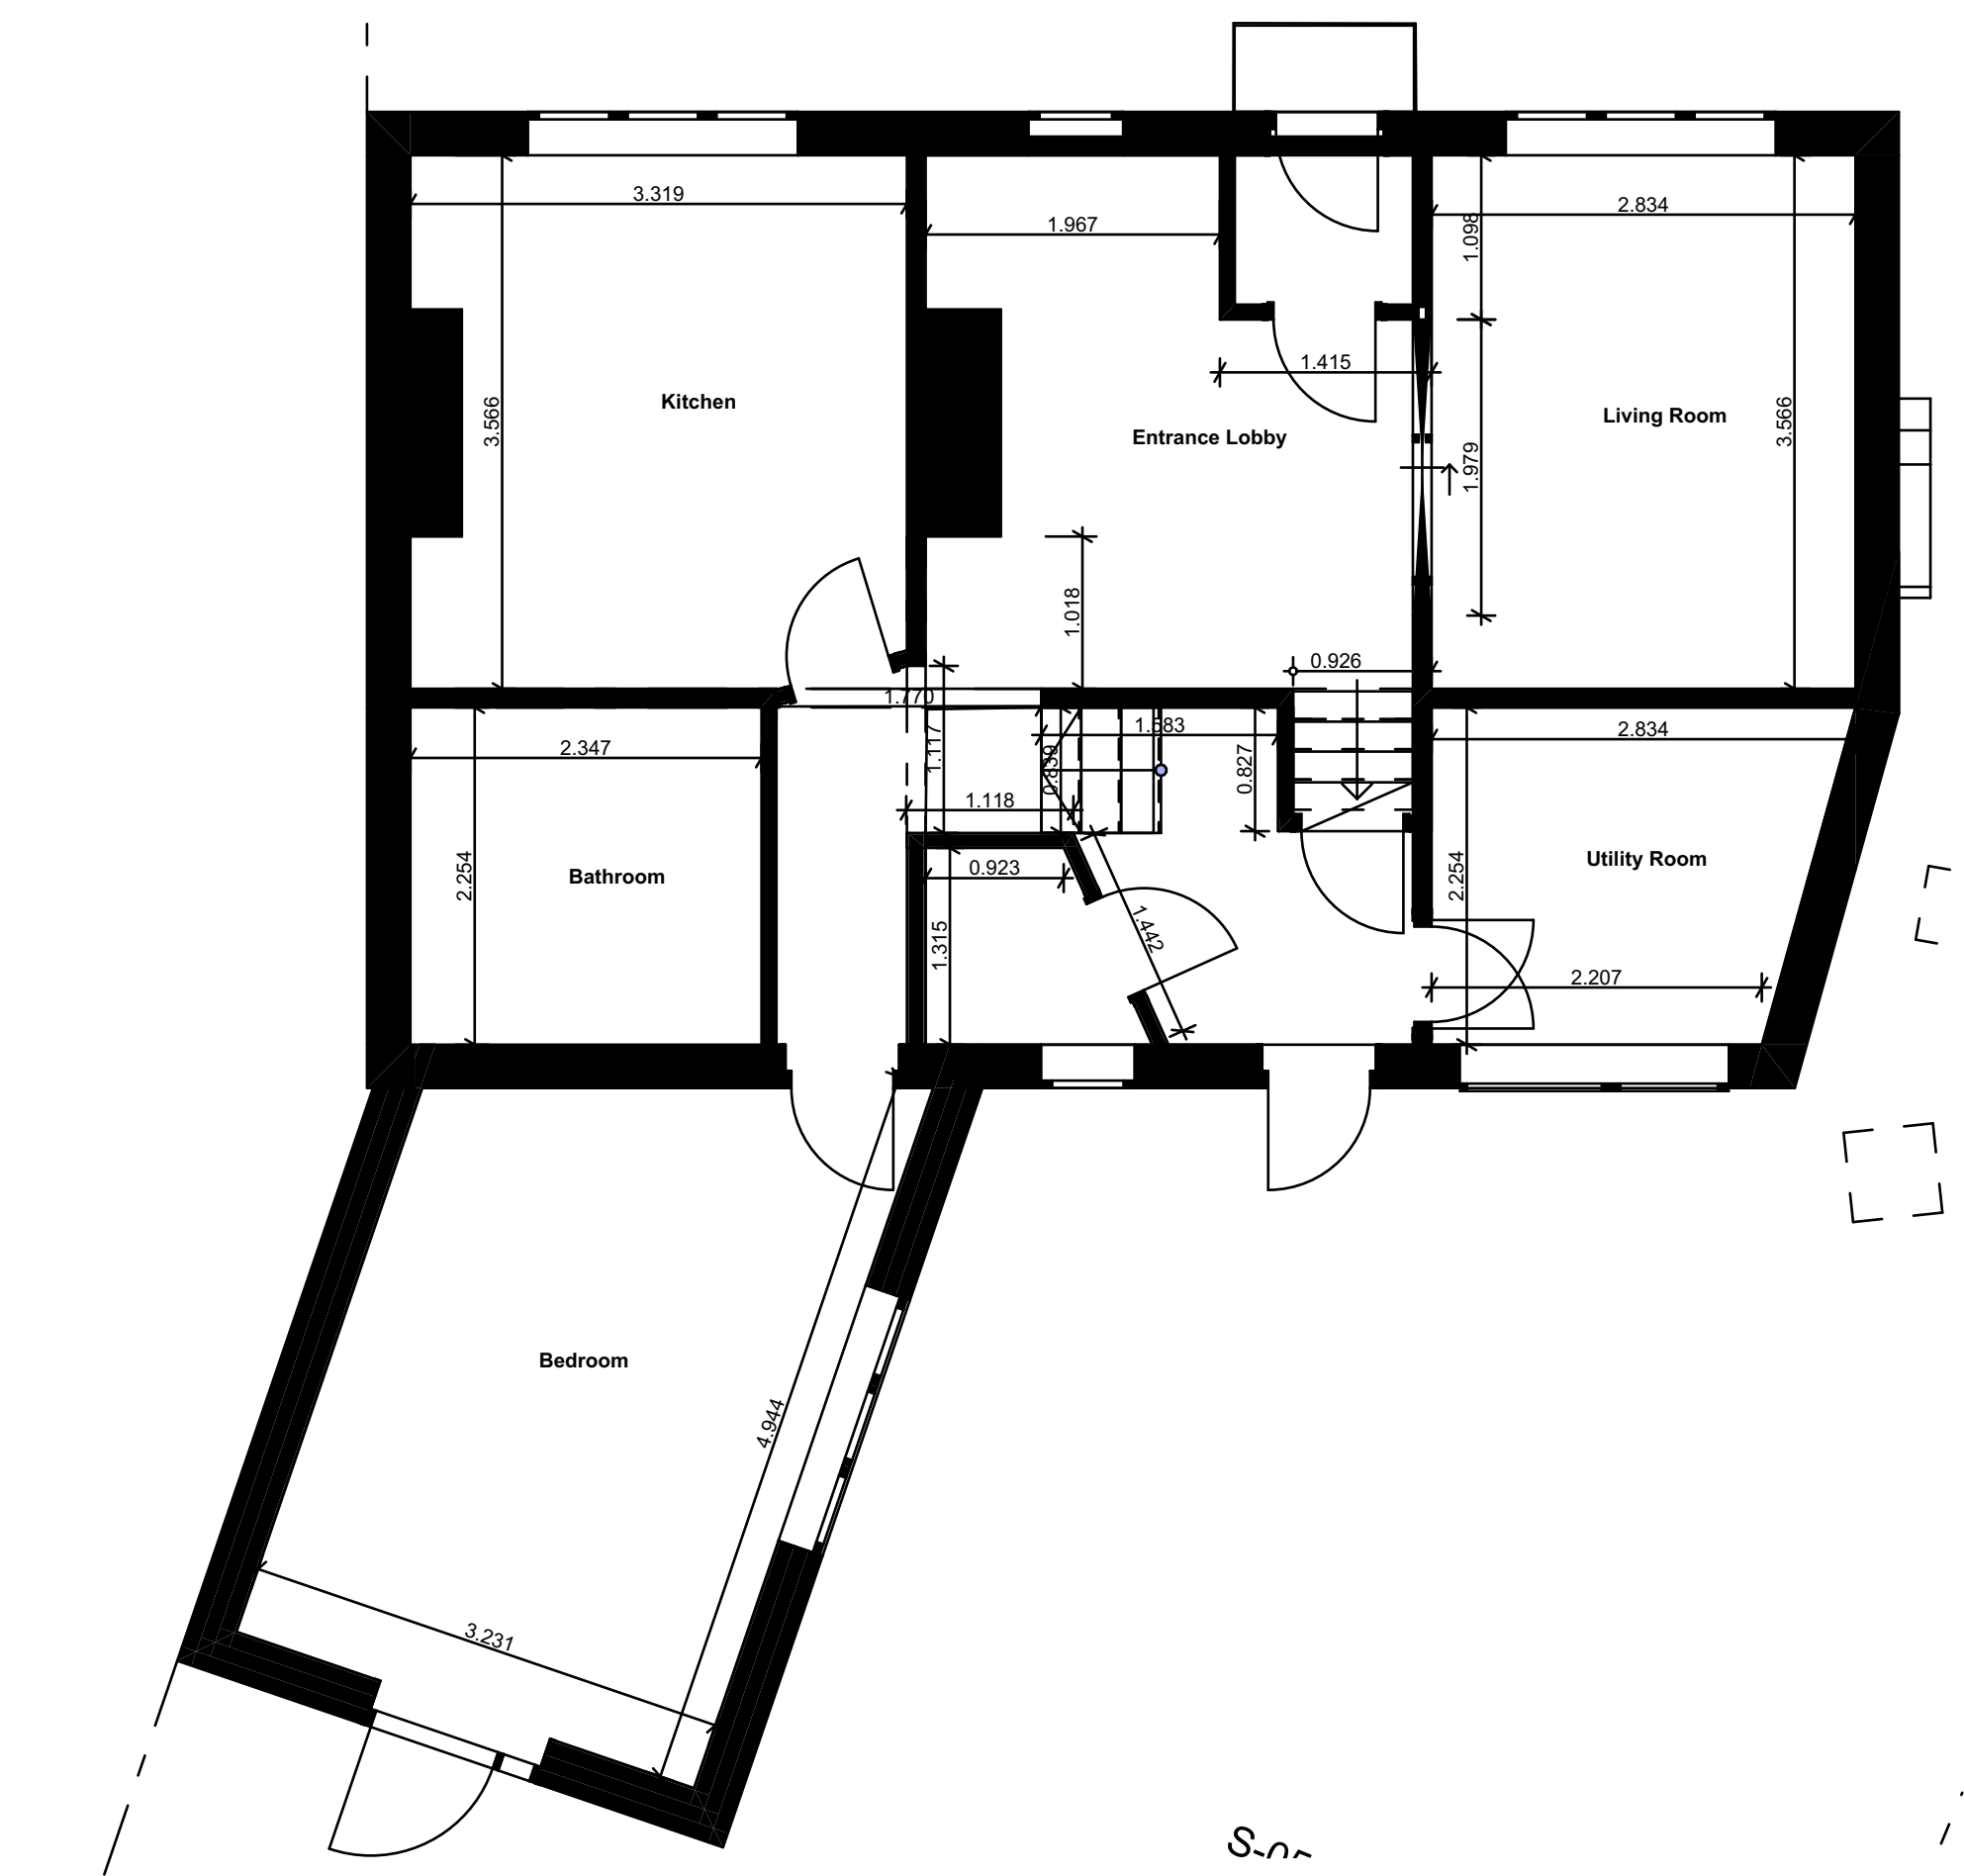


0. Ground Floor 1:50



North Elevation

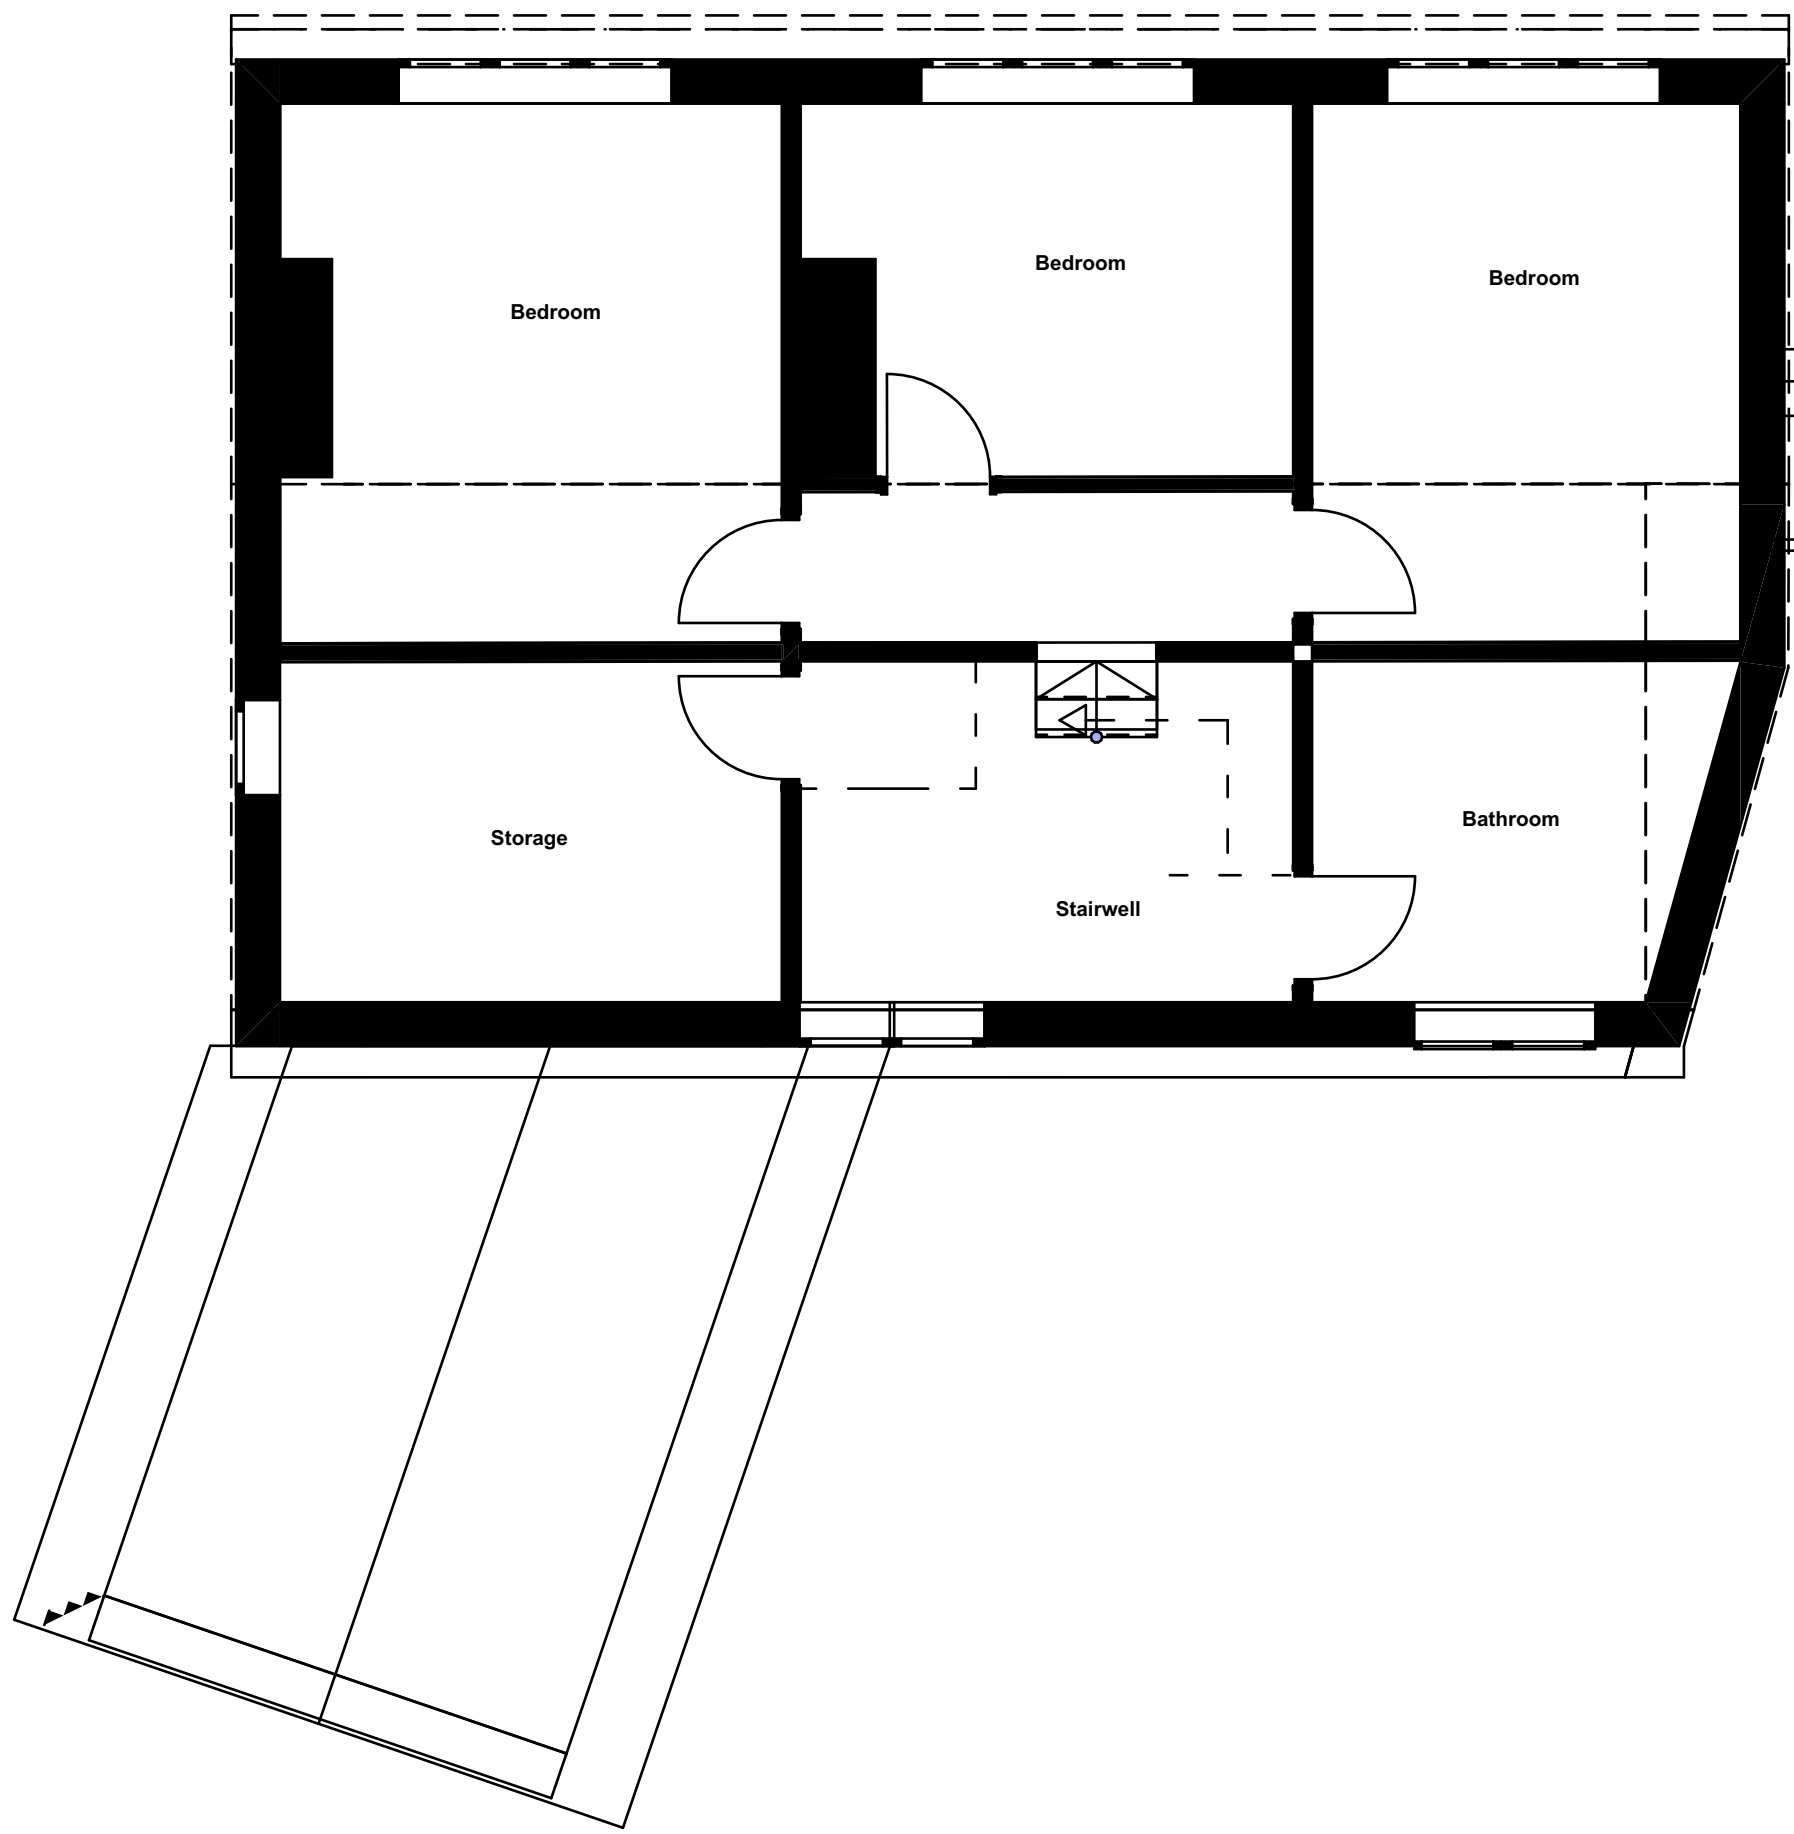

2. First Floor 1:50

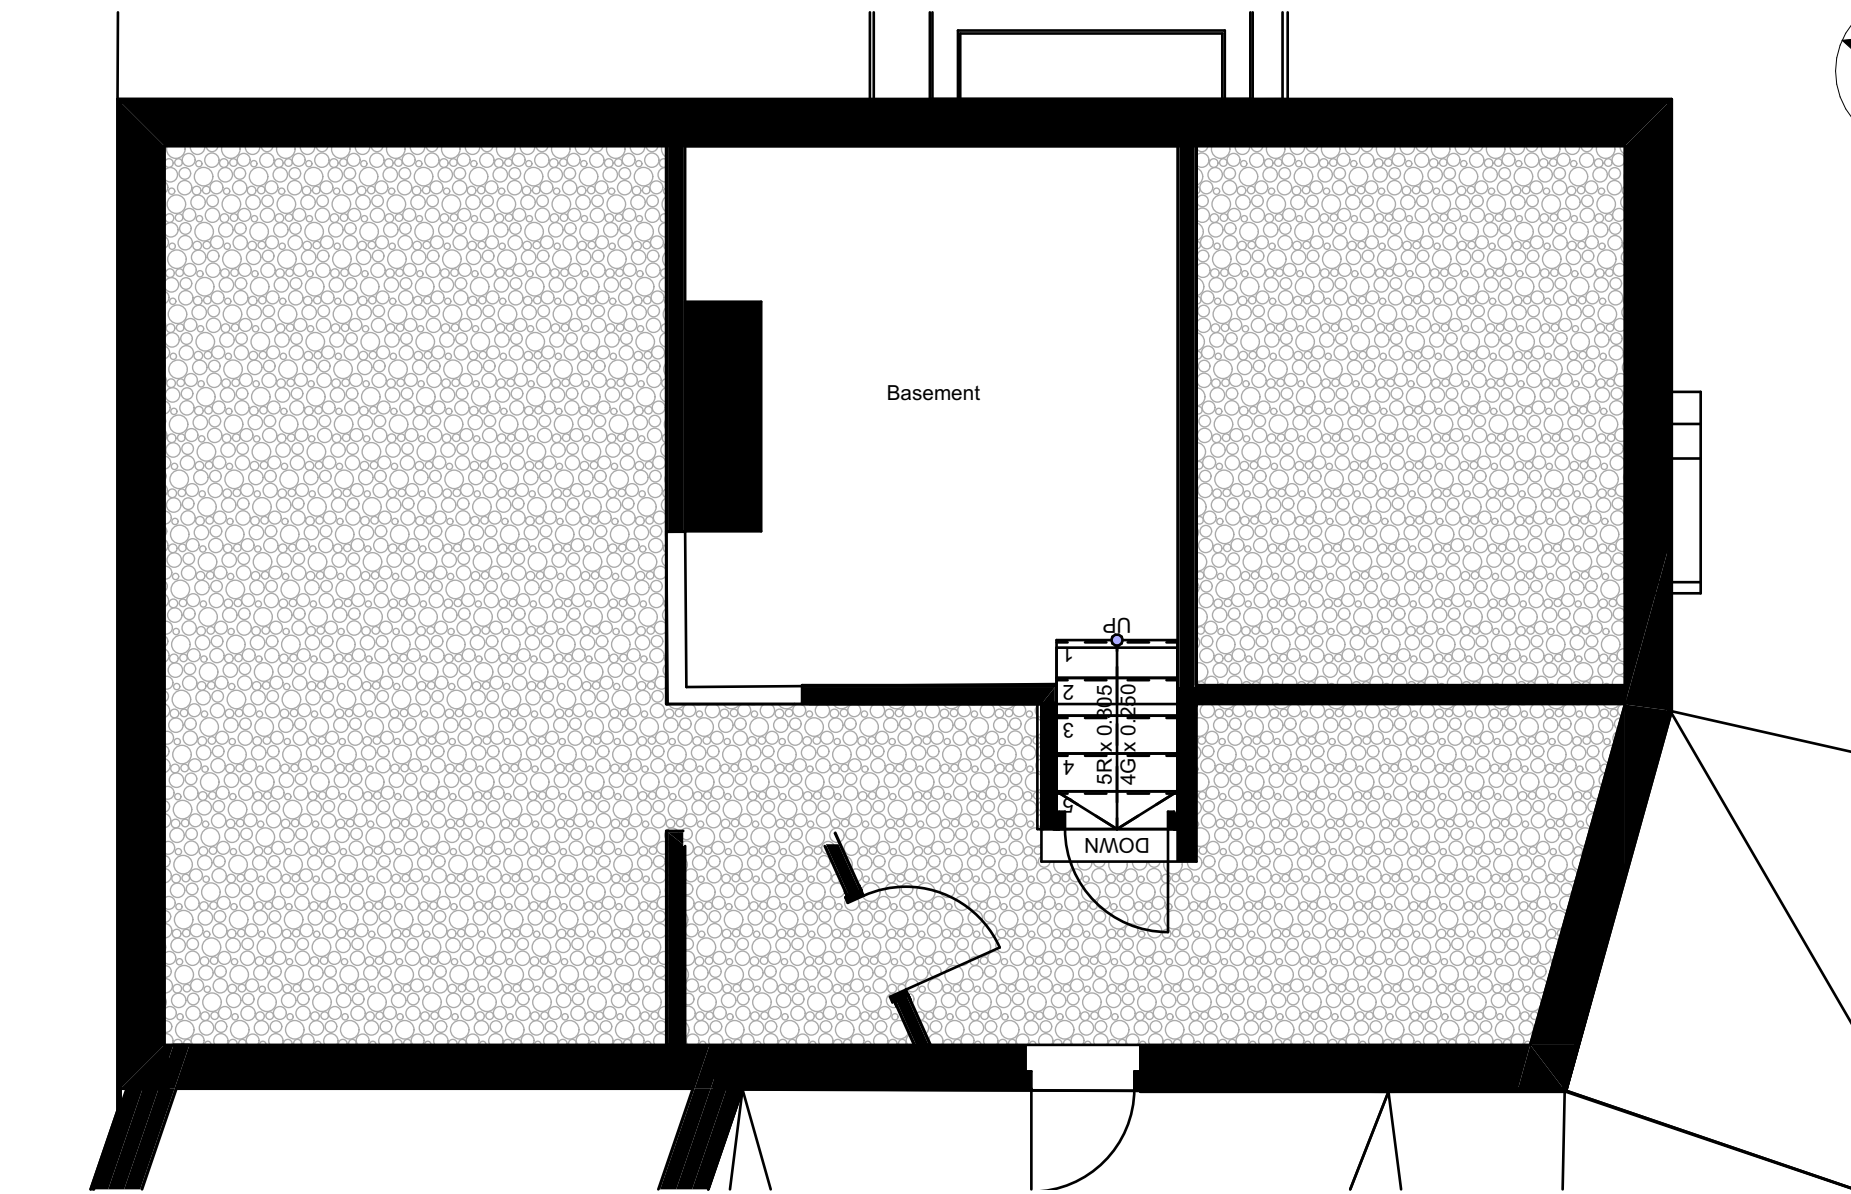

-1. Basement 1:50

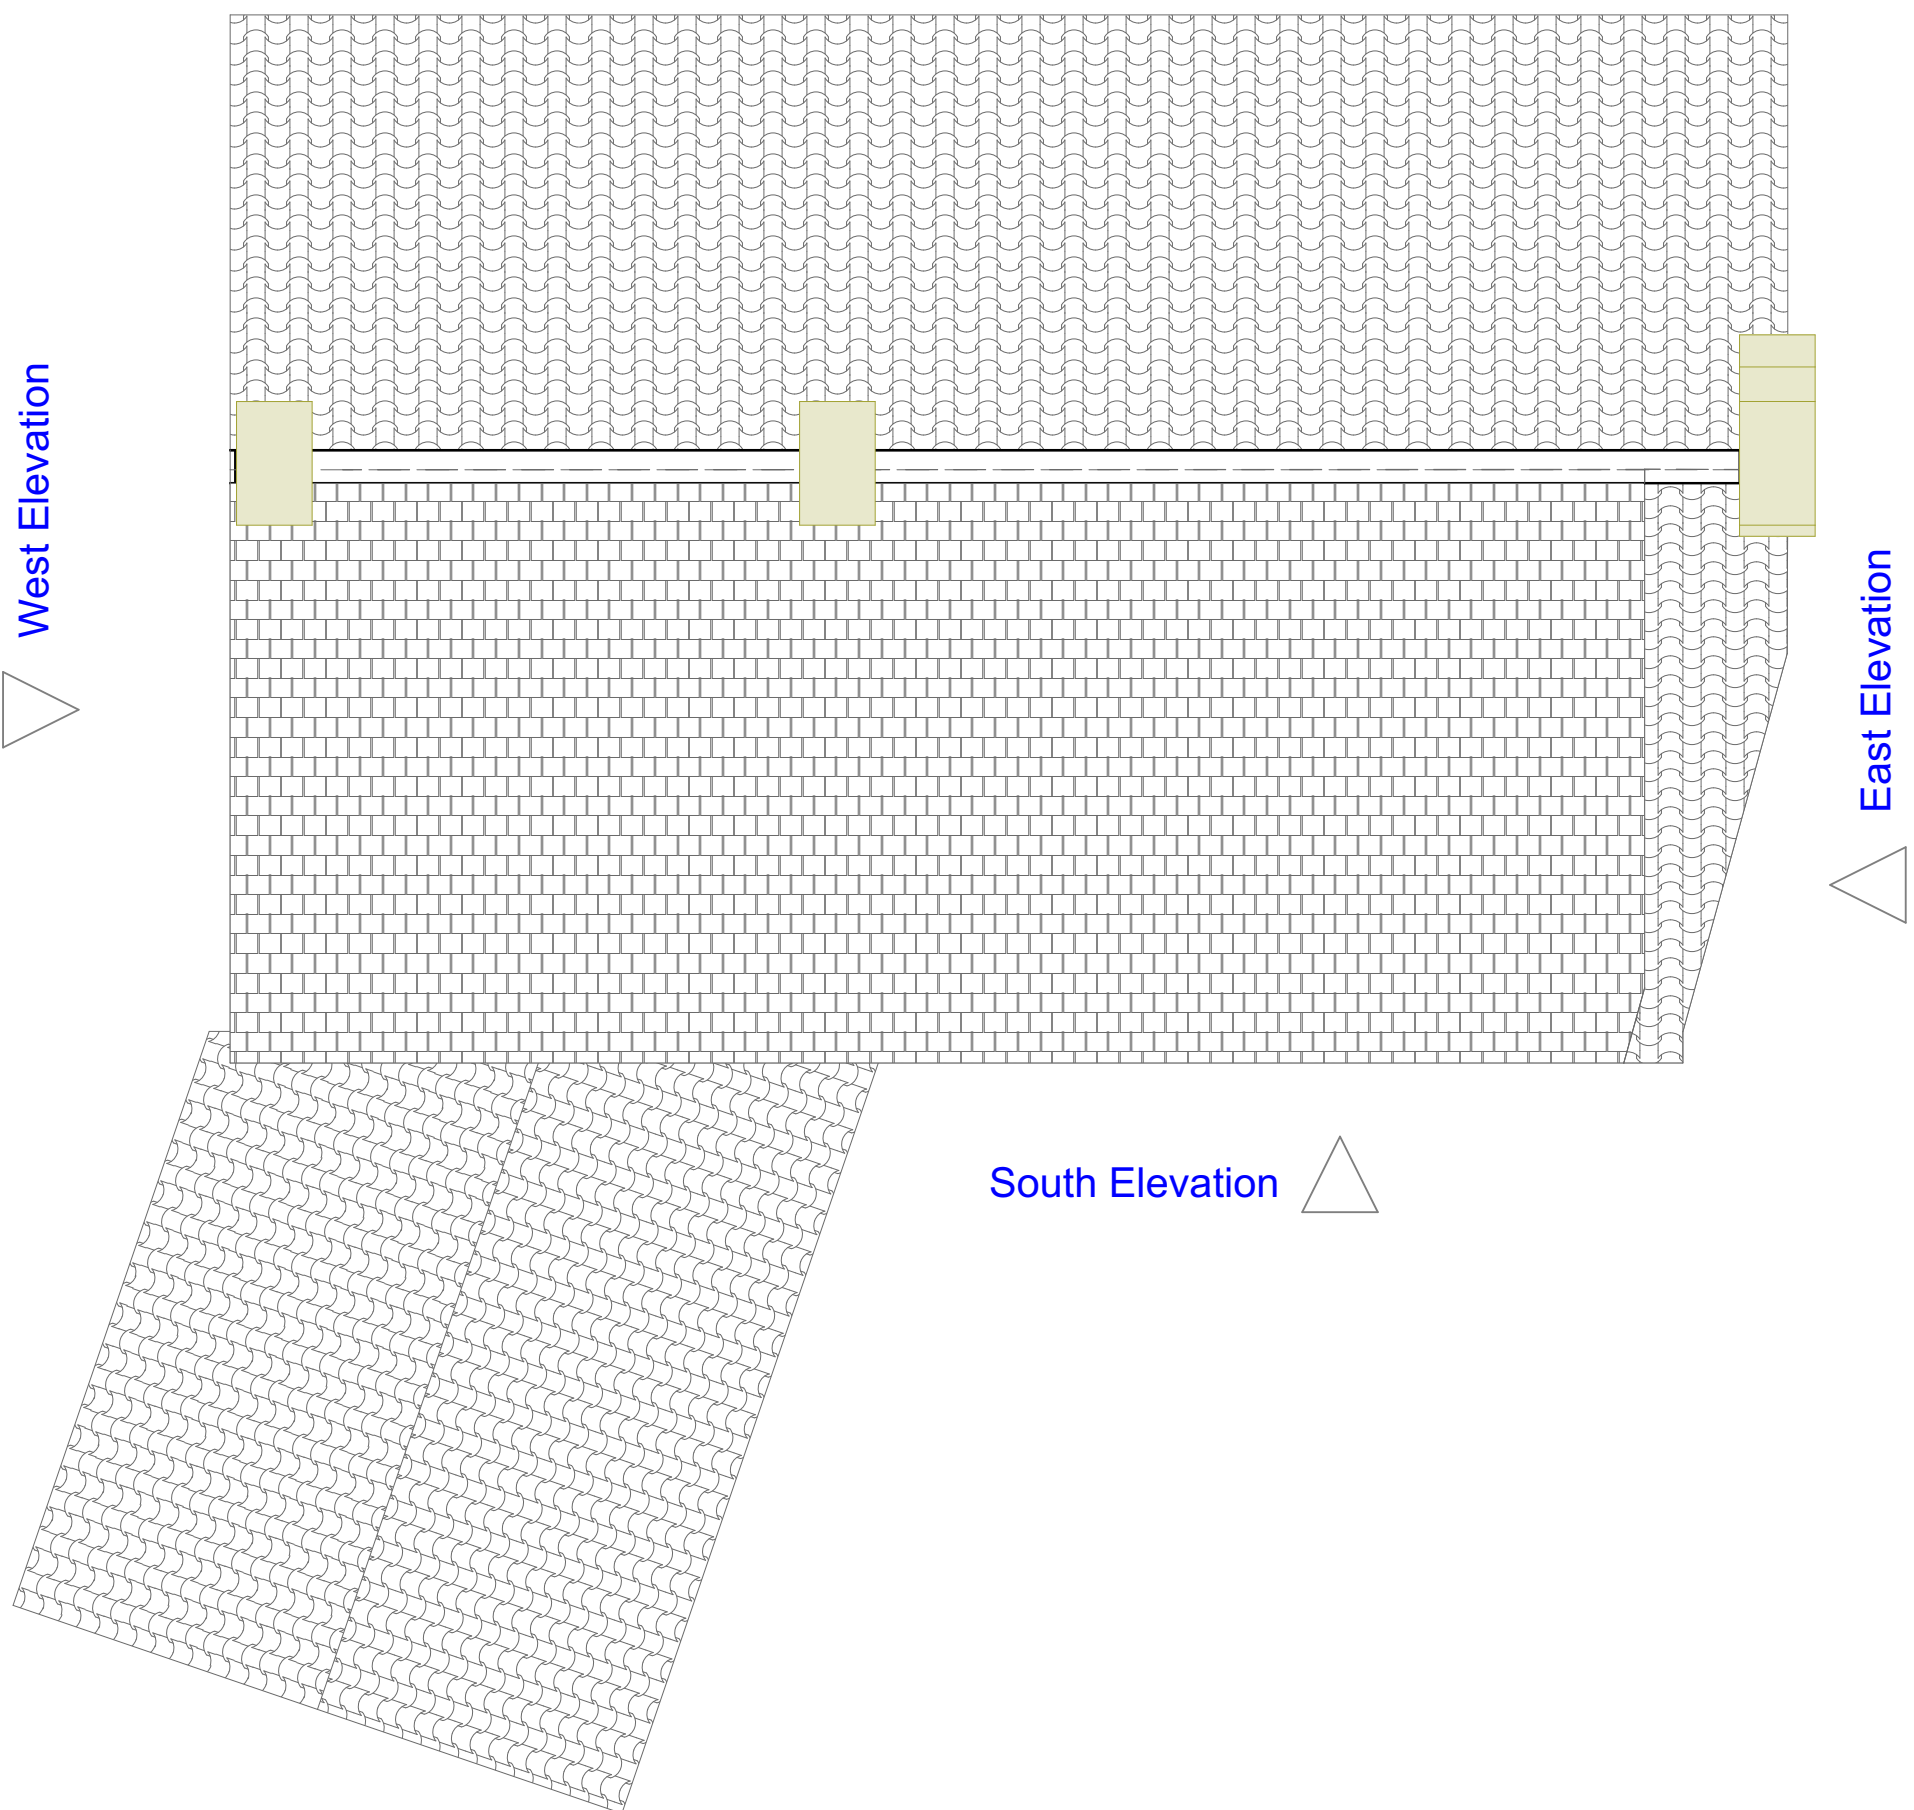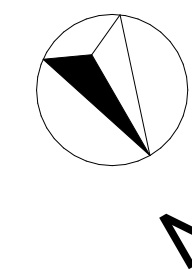

3. Roof 1:50

South Elevation

West Elevation

East Elevation

Revision History		
RevID	Change Name	Change ID
P1	Proposed	P1



RLS Construction and Design
info@rlscad.co.uk
www.rlscad.co.uk

Maran Cottage
Maran Cottage
145 Codicote High Street
Codicote
SG4 8UB

Drawing Name
Existing Floor Plans

Modified by RS	Date 29/01/2025
--------------------------	--------------------

Drawing Scale 1:50 @ A1	Revision
Layout ID RLS-01.1	P1