



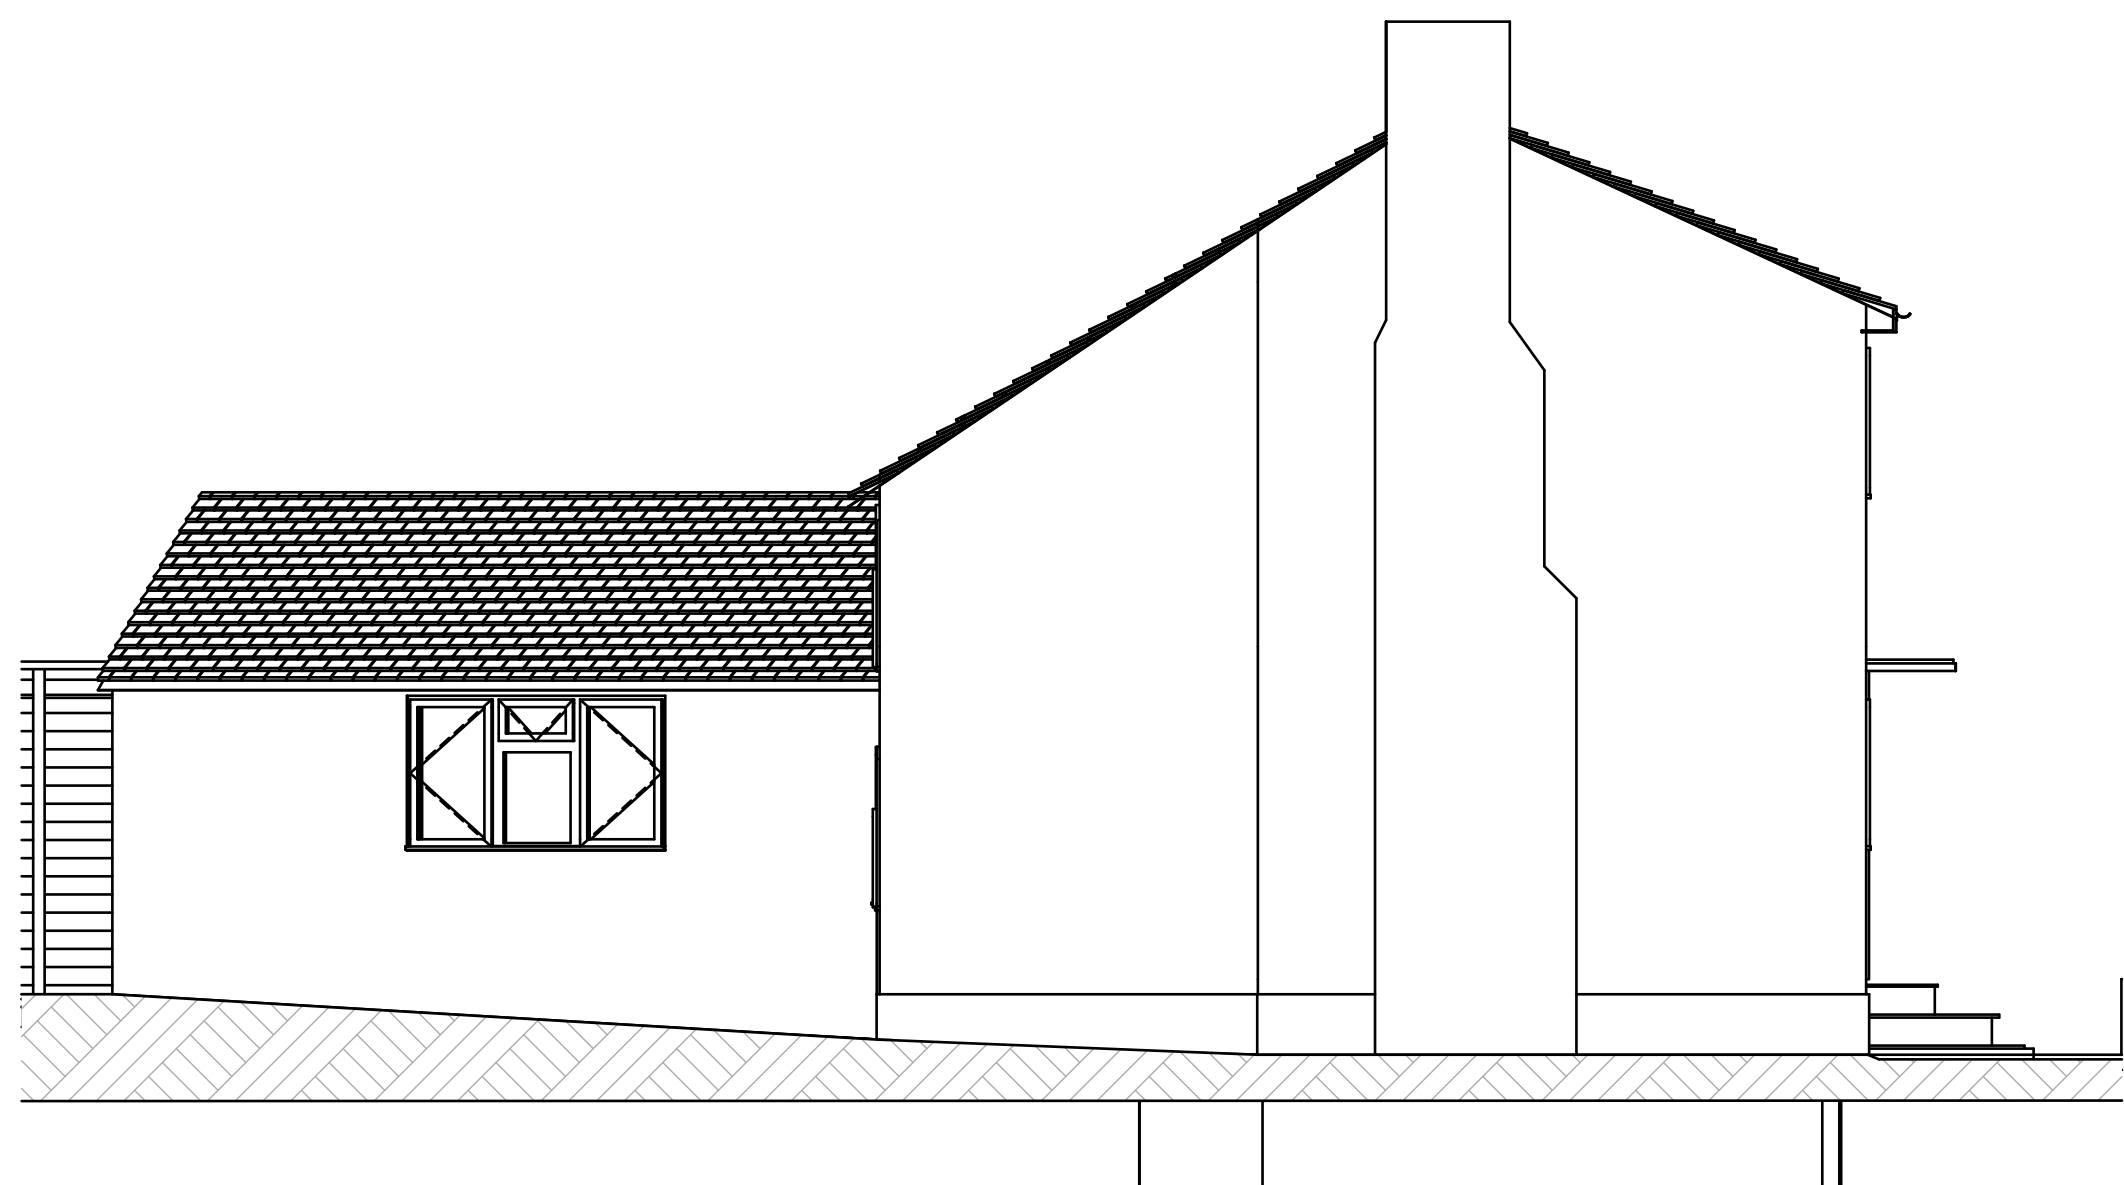


East Elevation

1:50

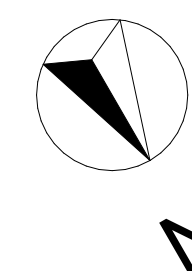

North Elevation

1:50

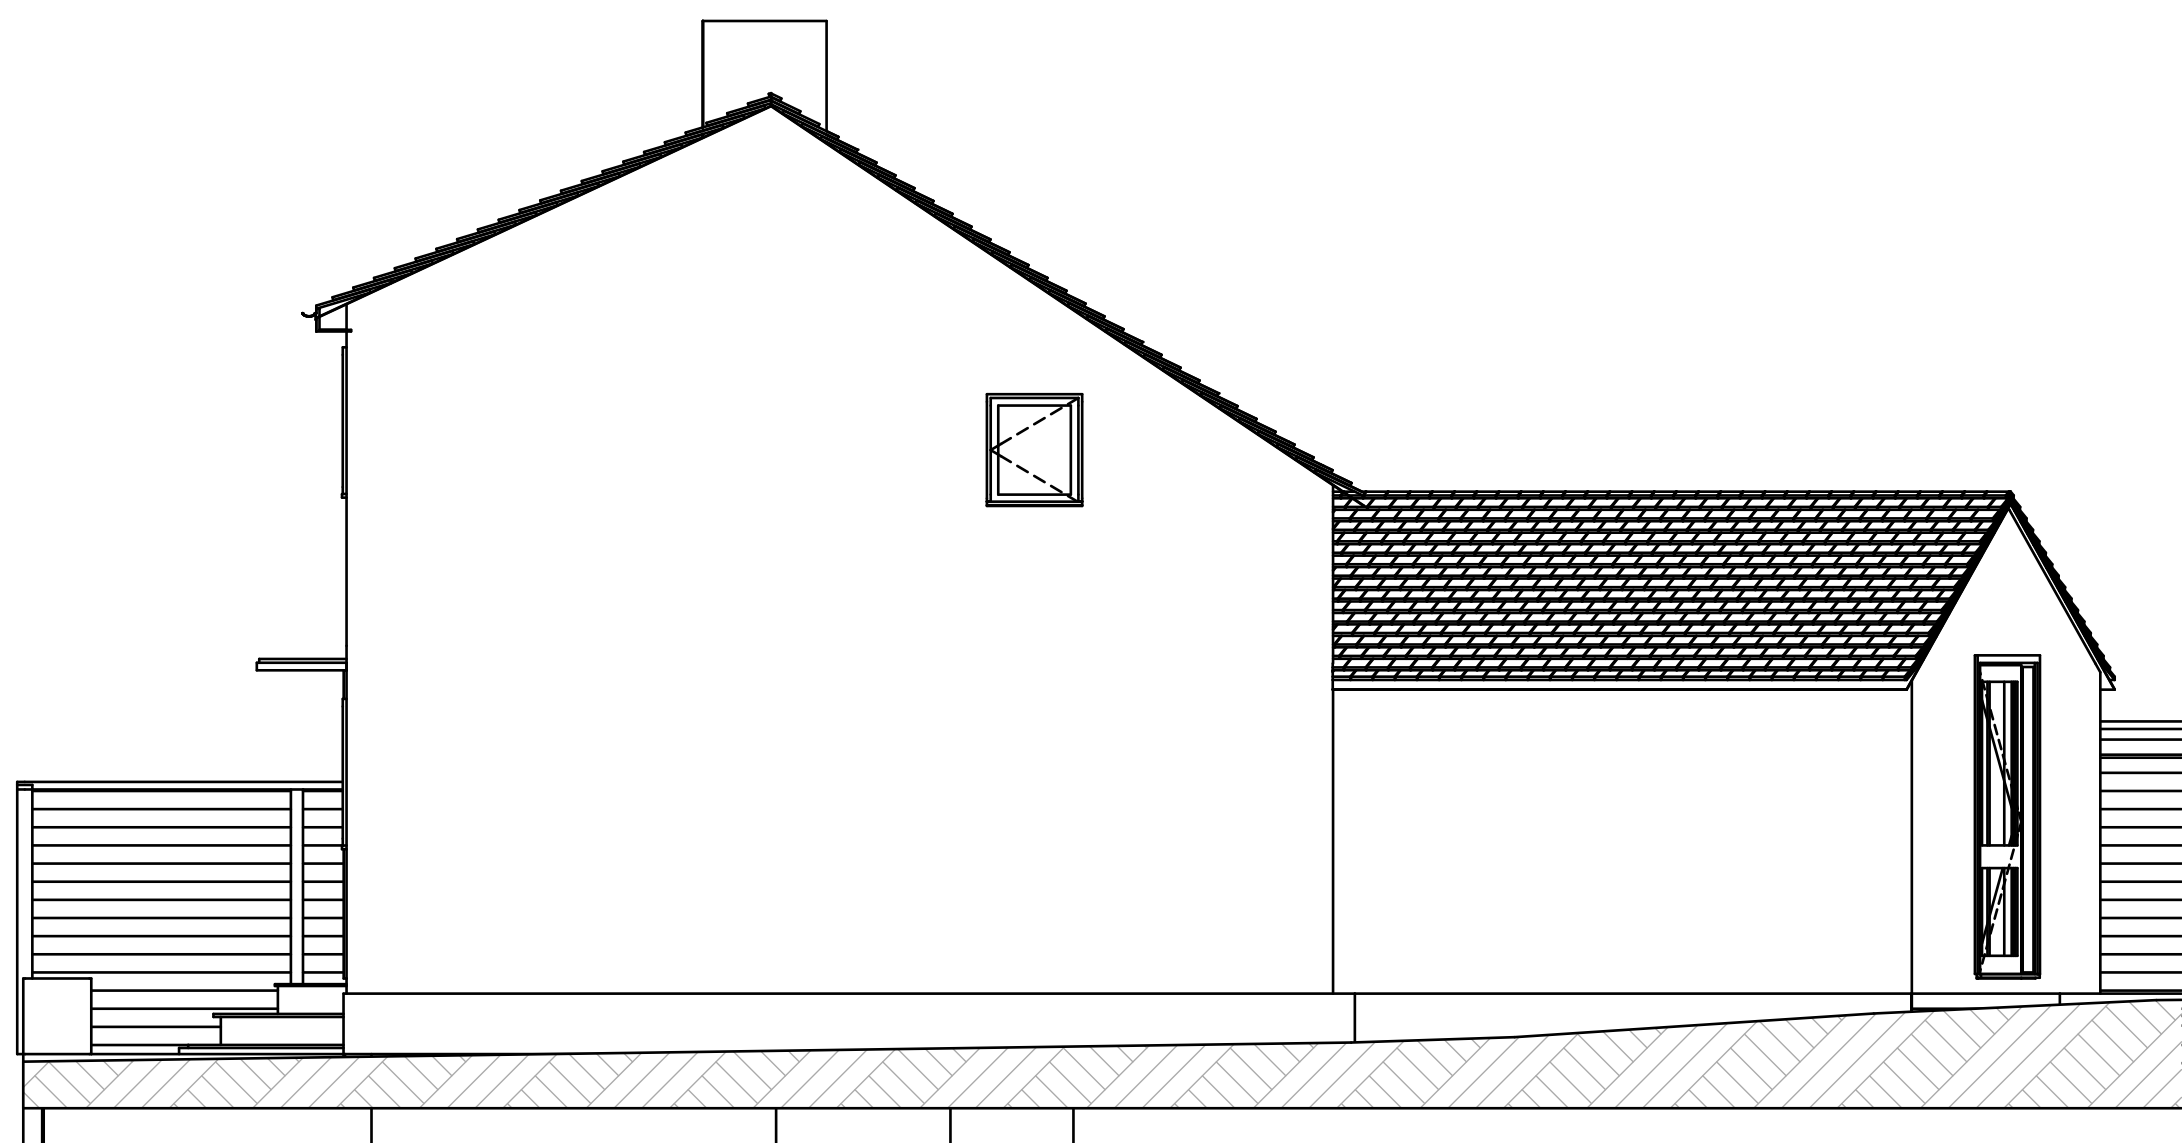


West Elevation

1:50



South Elevation

1:50

 

Revision History

RevID	Change Name	Change ID
P1	Proposed	P1



RLS Construction and Design
info@rlscad.co.uk
www.rlscad.co.uk

Maran Cottage

Maran Cottage
145 Codicote High Street
Codicote
SG4 8UB

Drawing Name

Existing Elevations

Modified by

Date

29/01/2025

Drawing Scale

1:50 @ A1

Layout ID

Revision

RLS-02.1

P1