

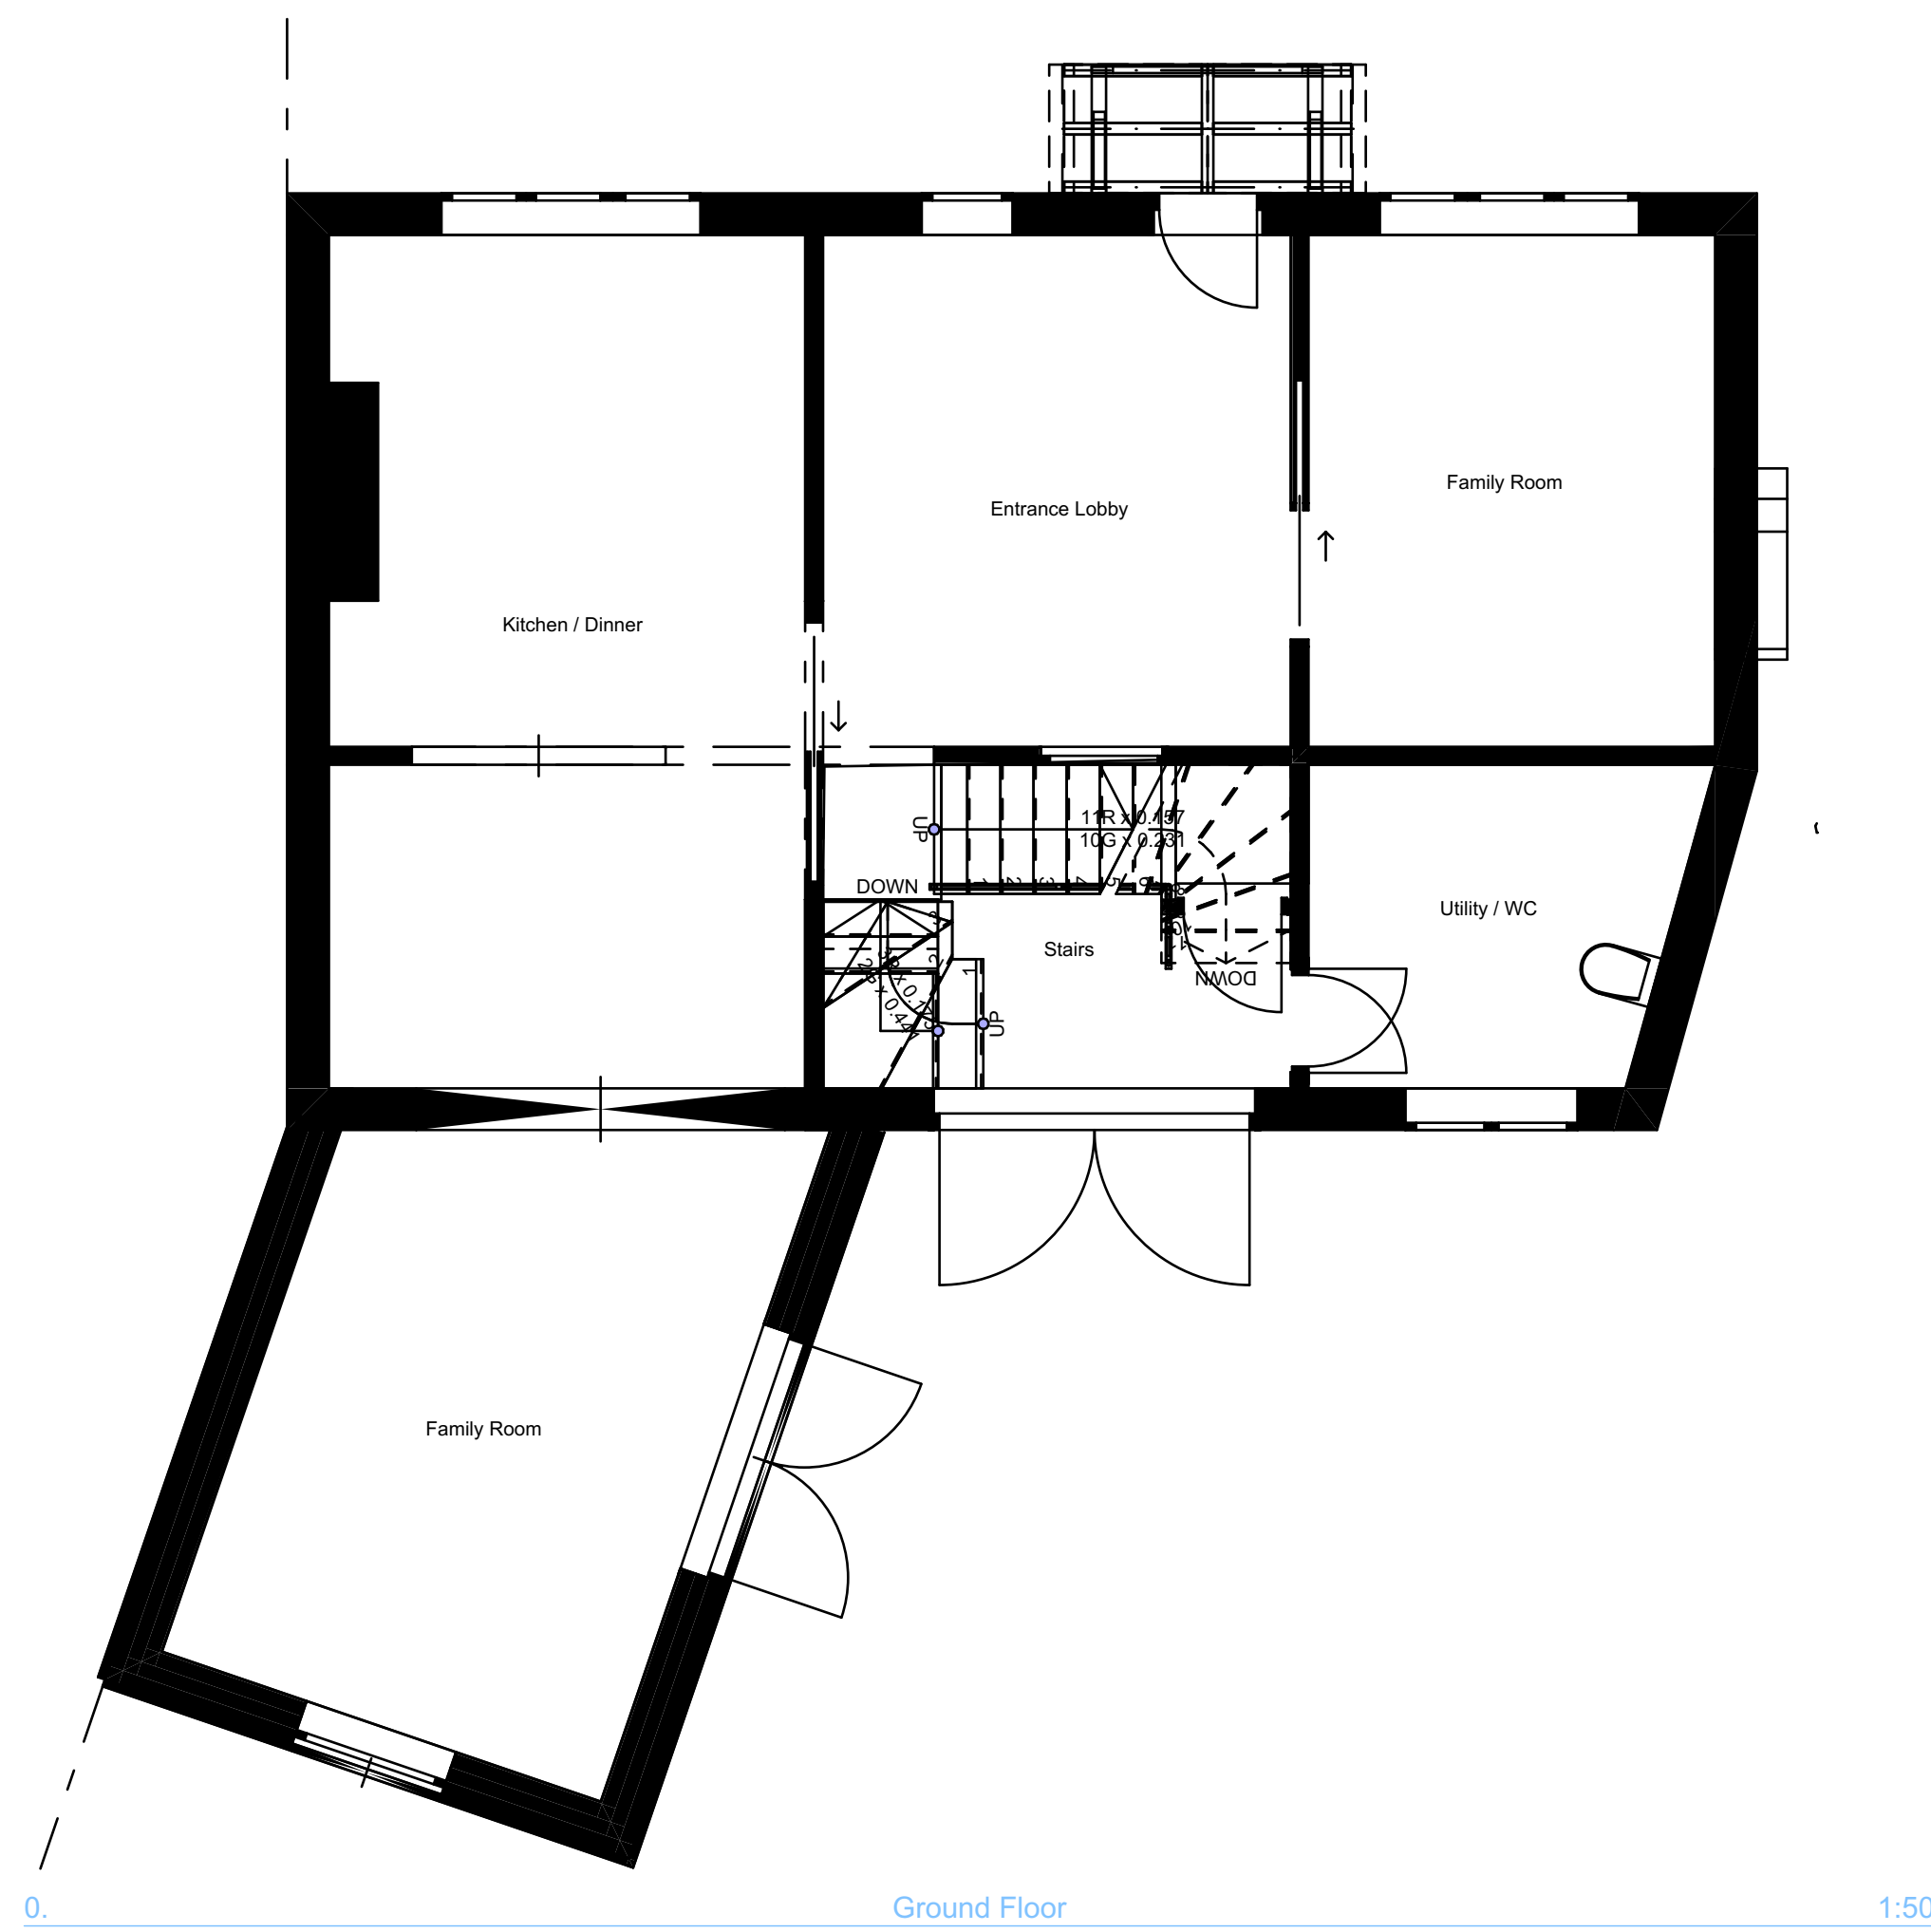


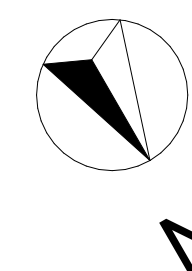


Ground Floor

1:50

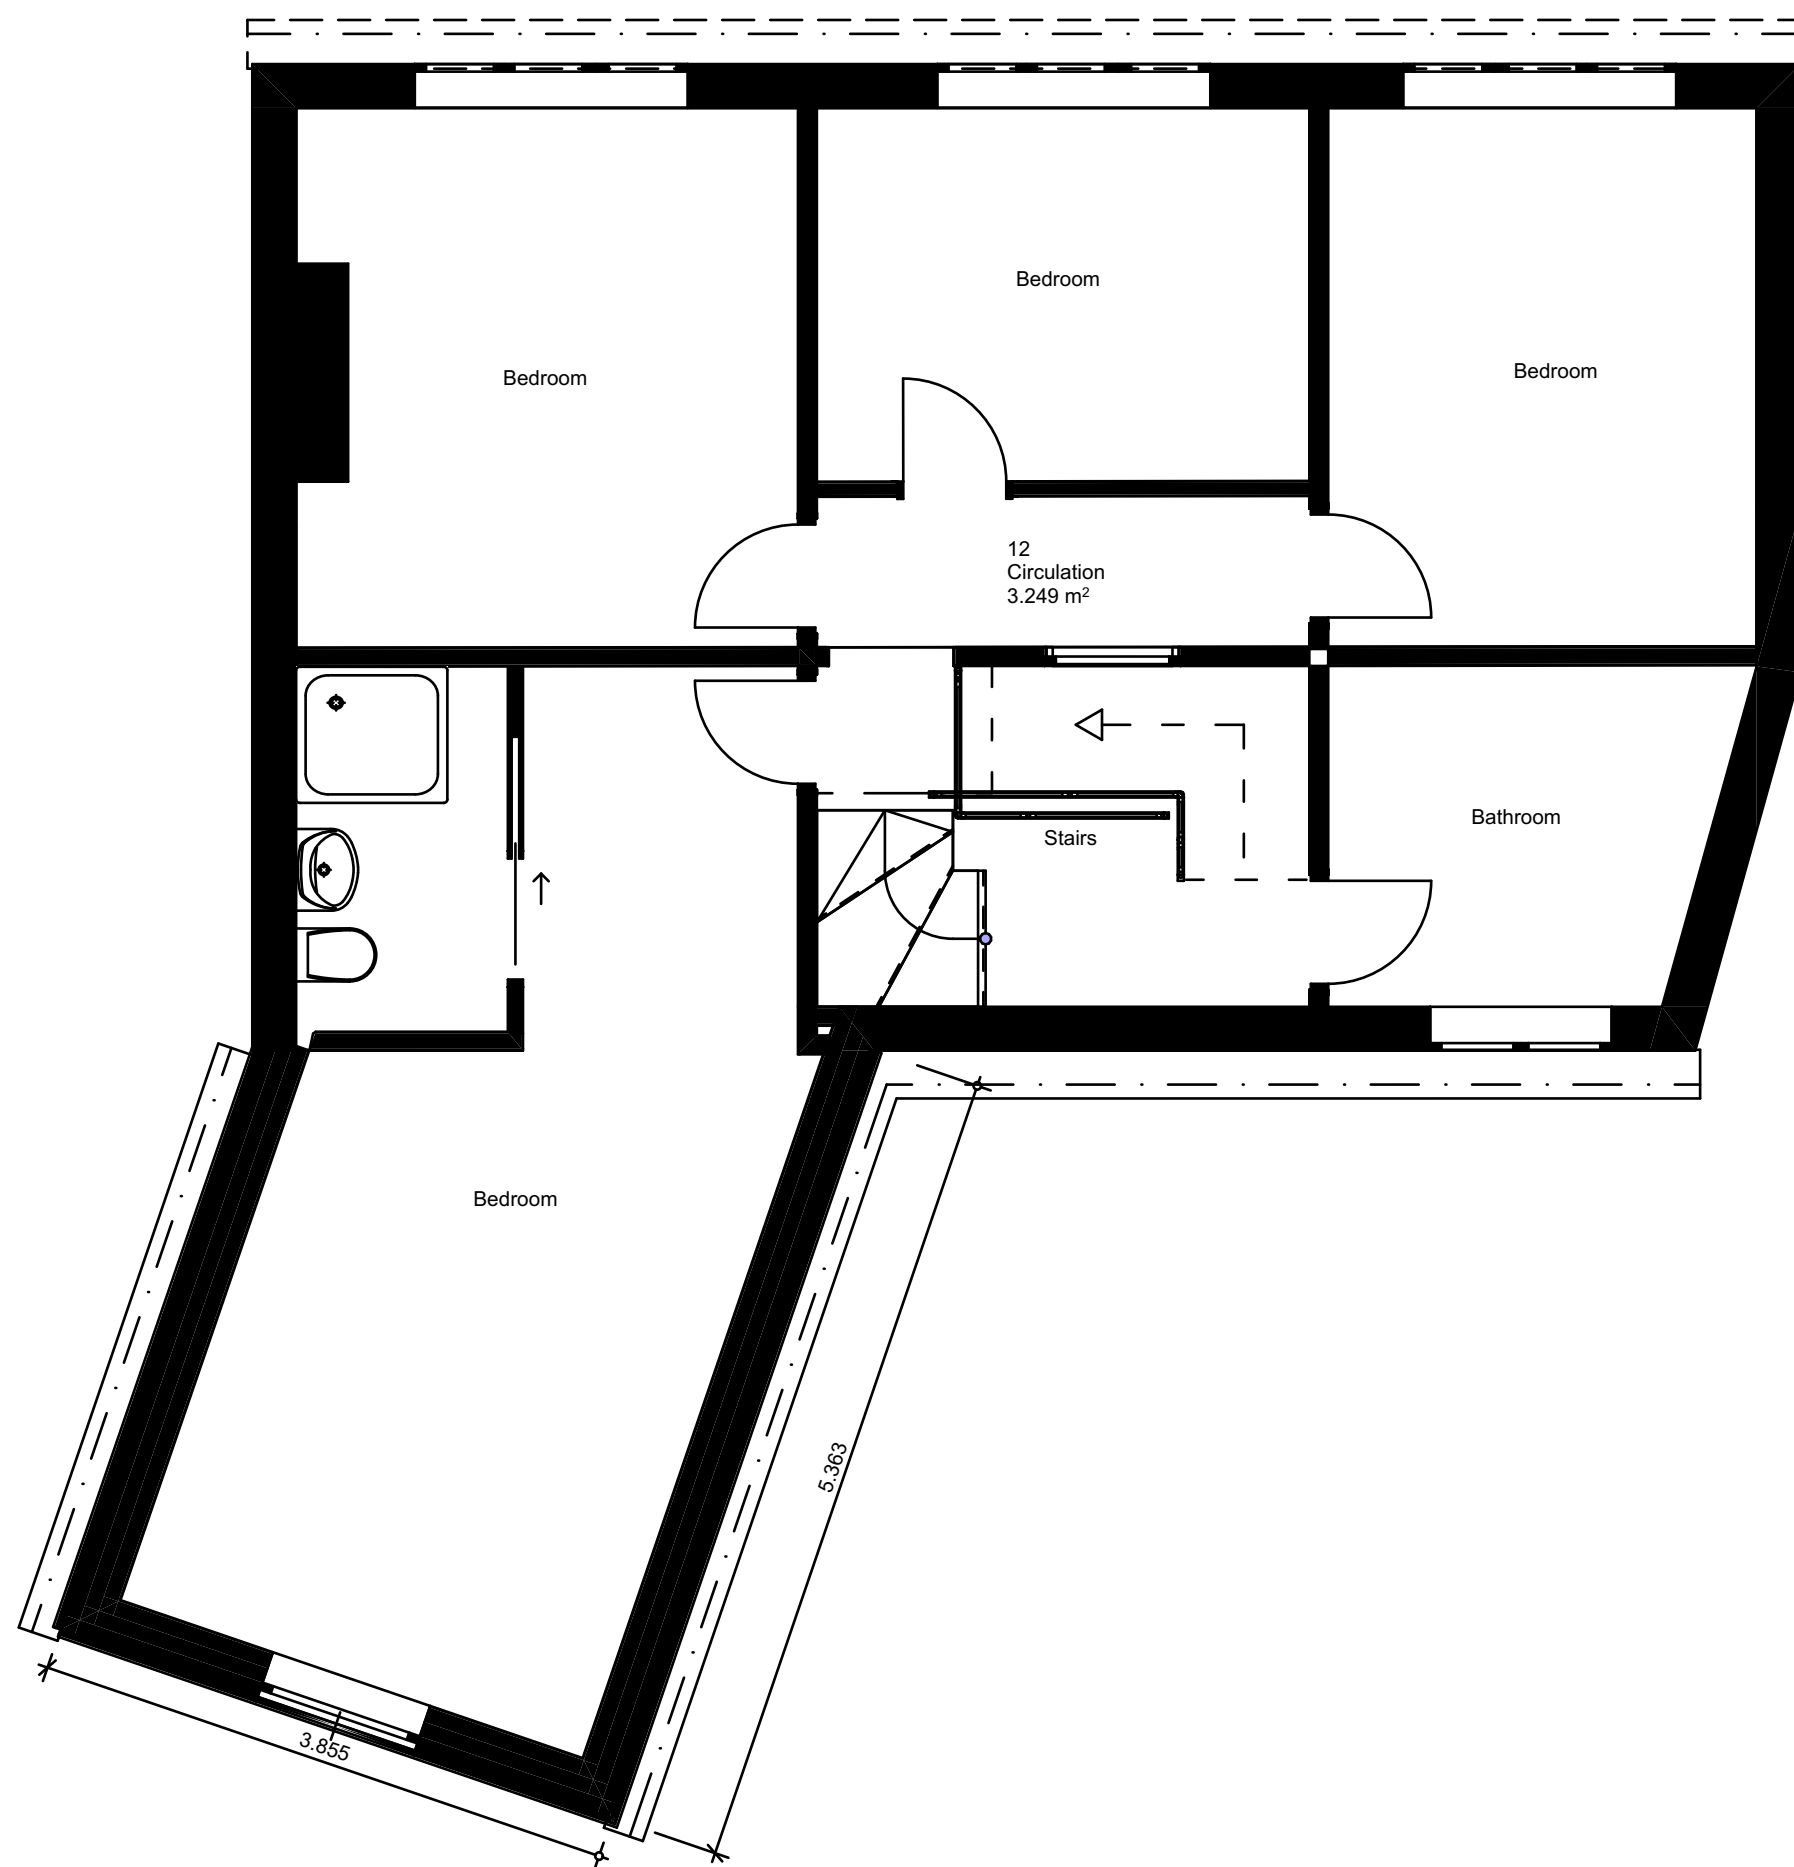


First Floor

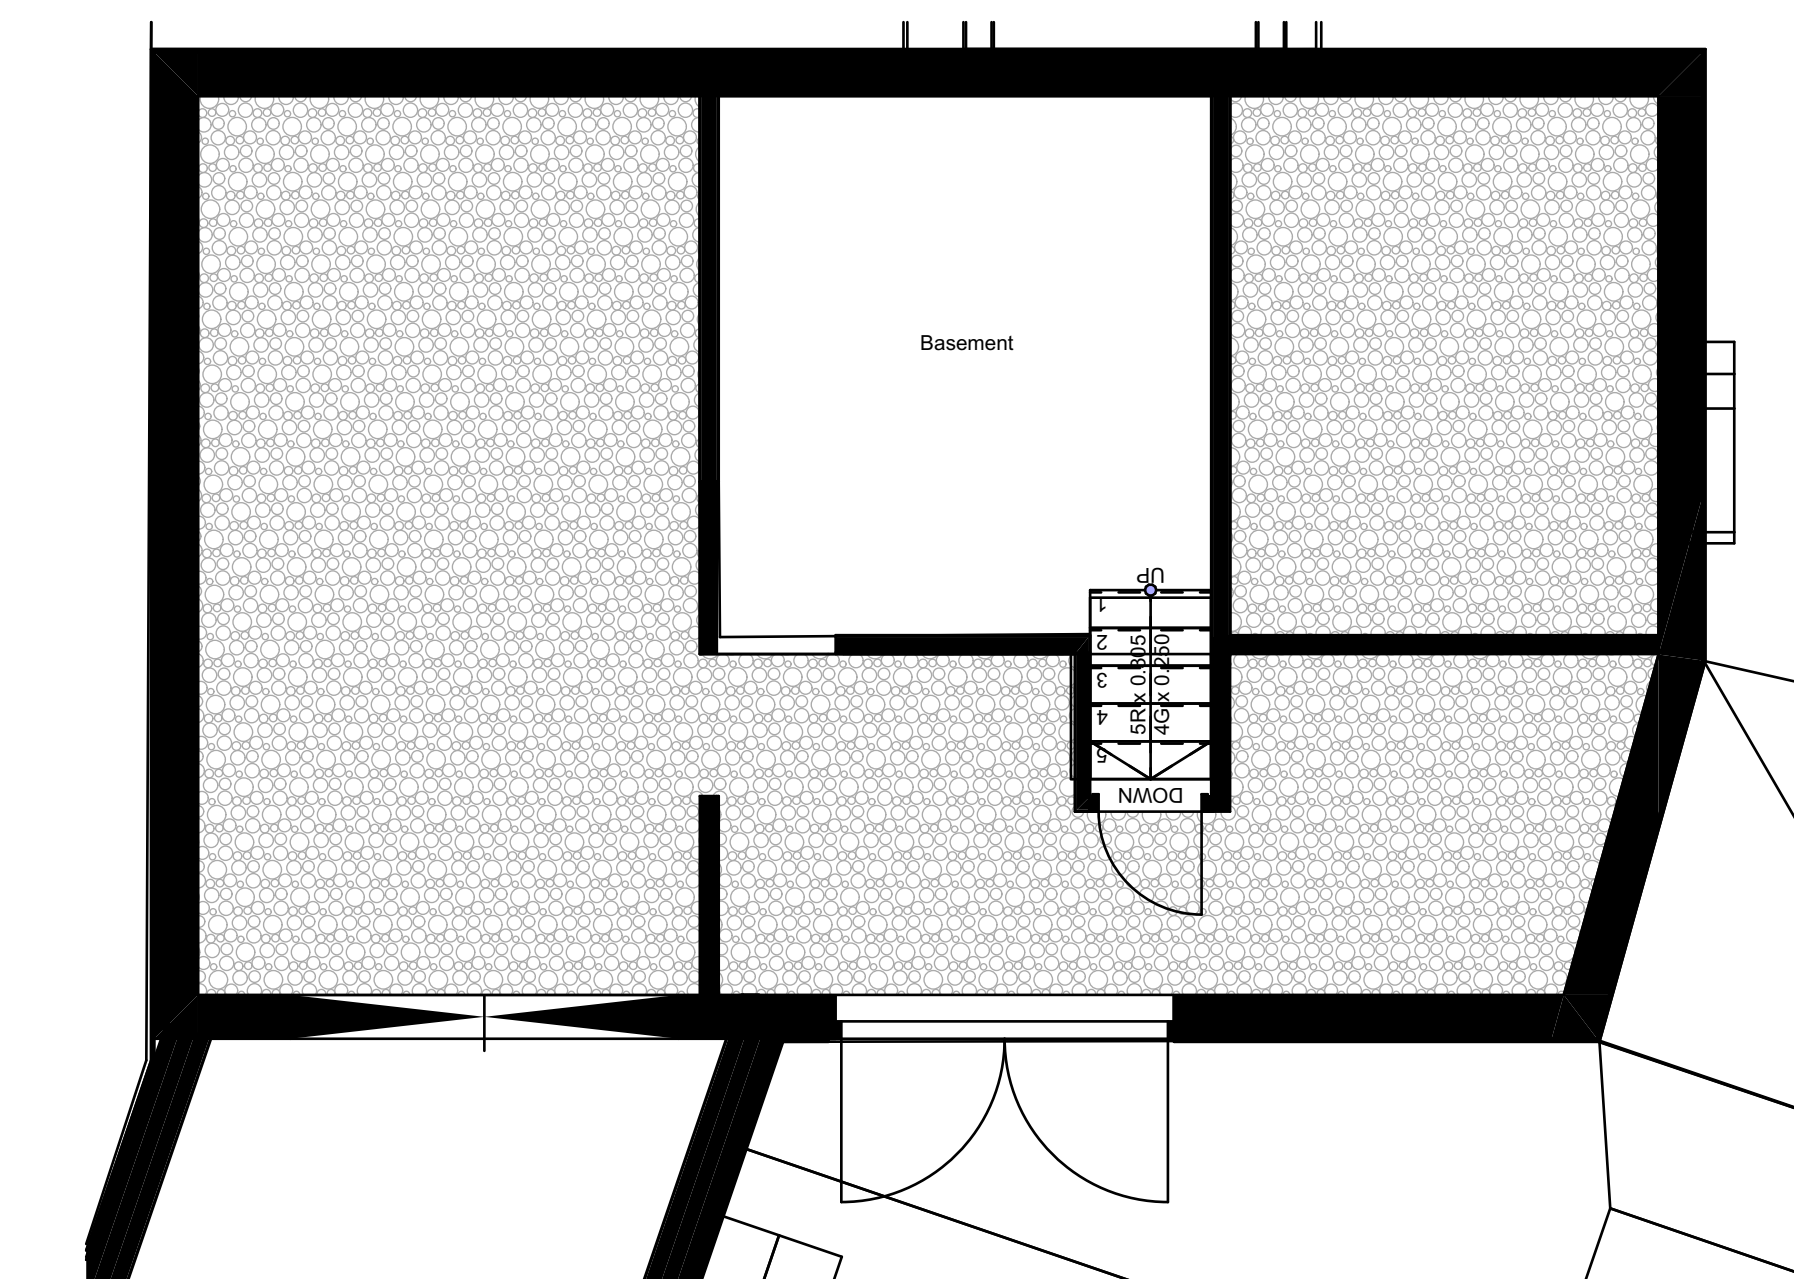

Basement


1:50

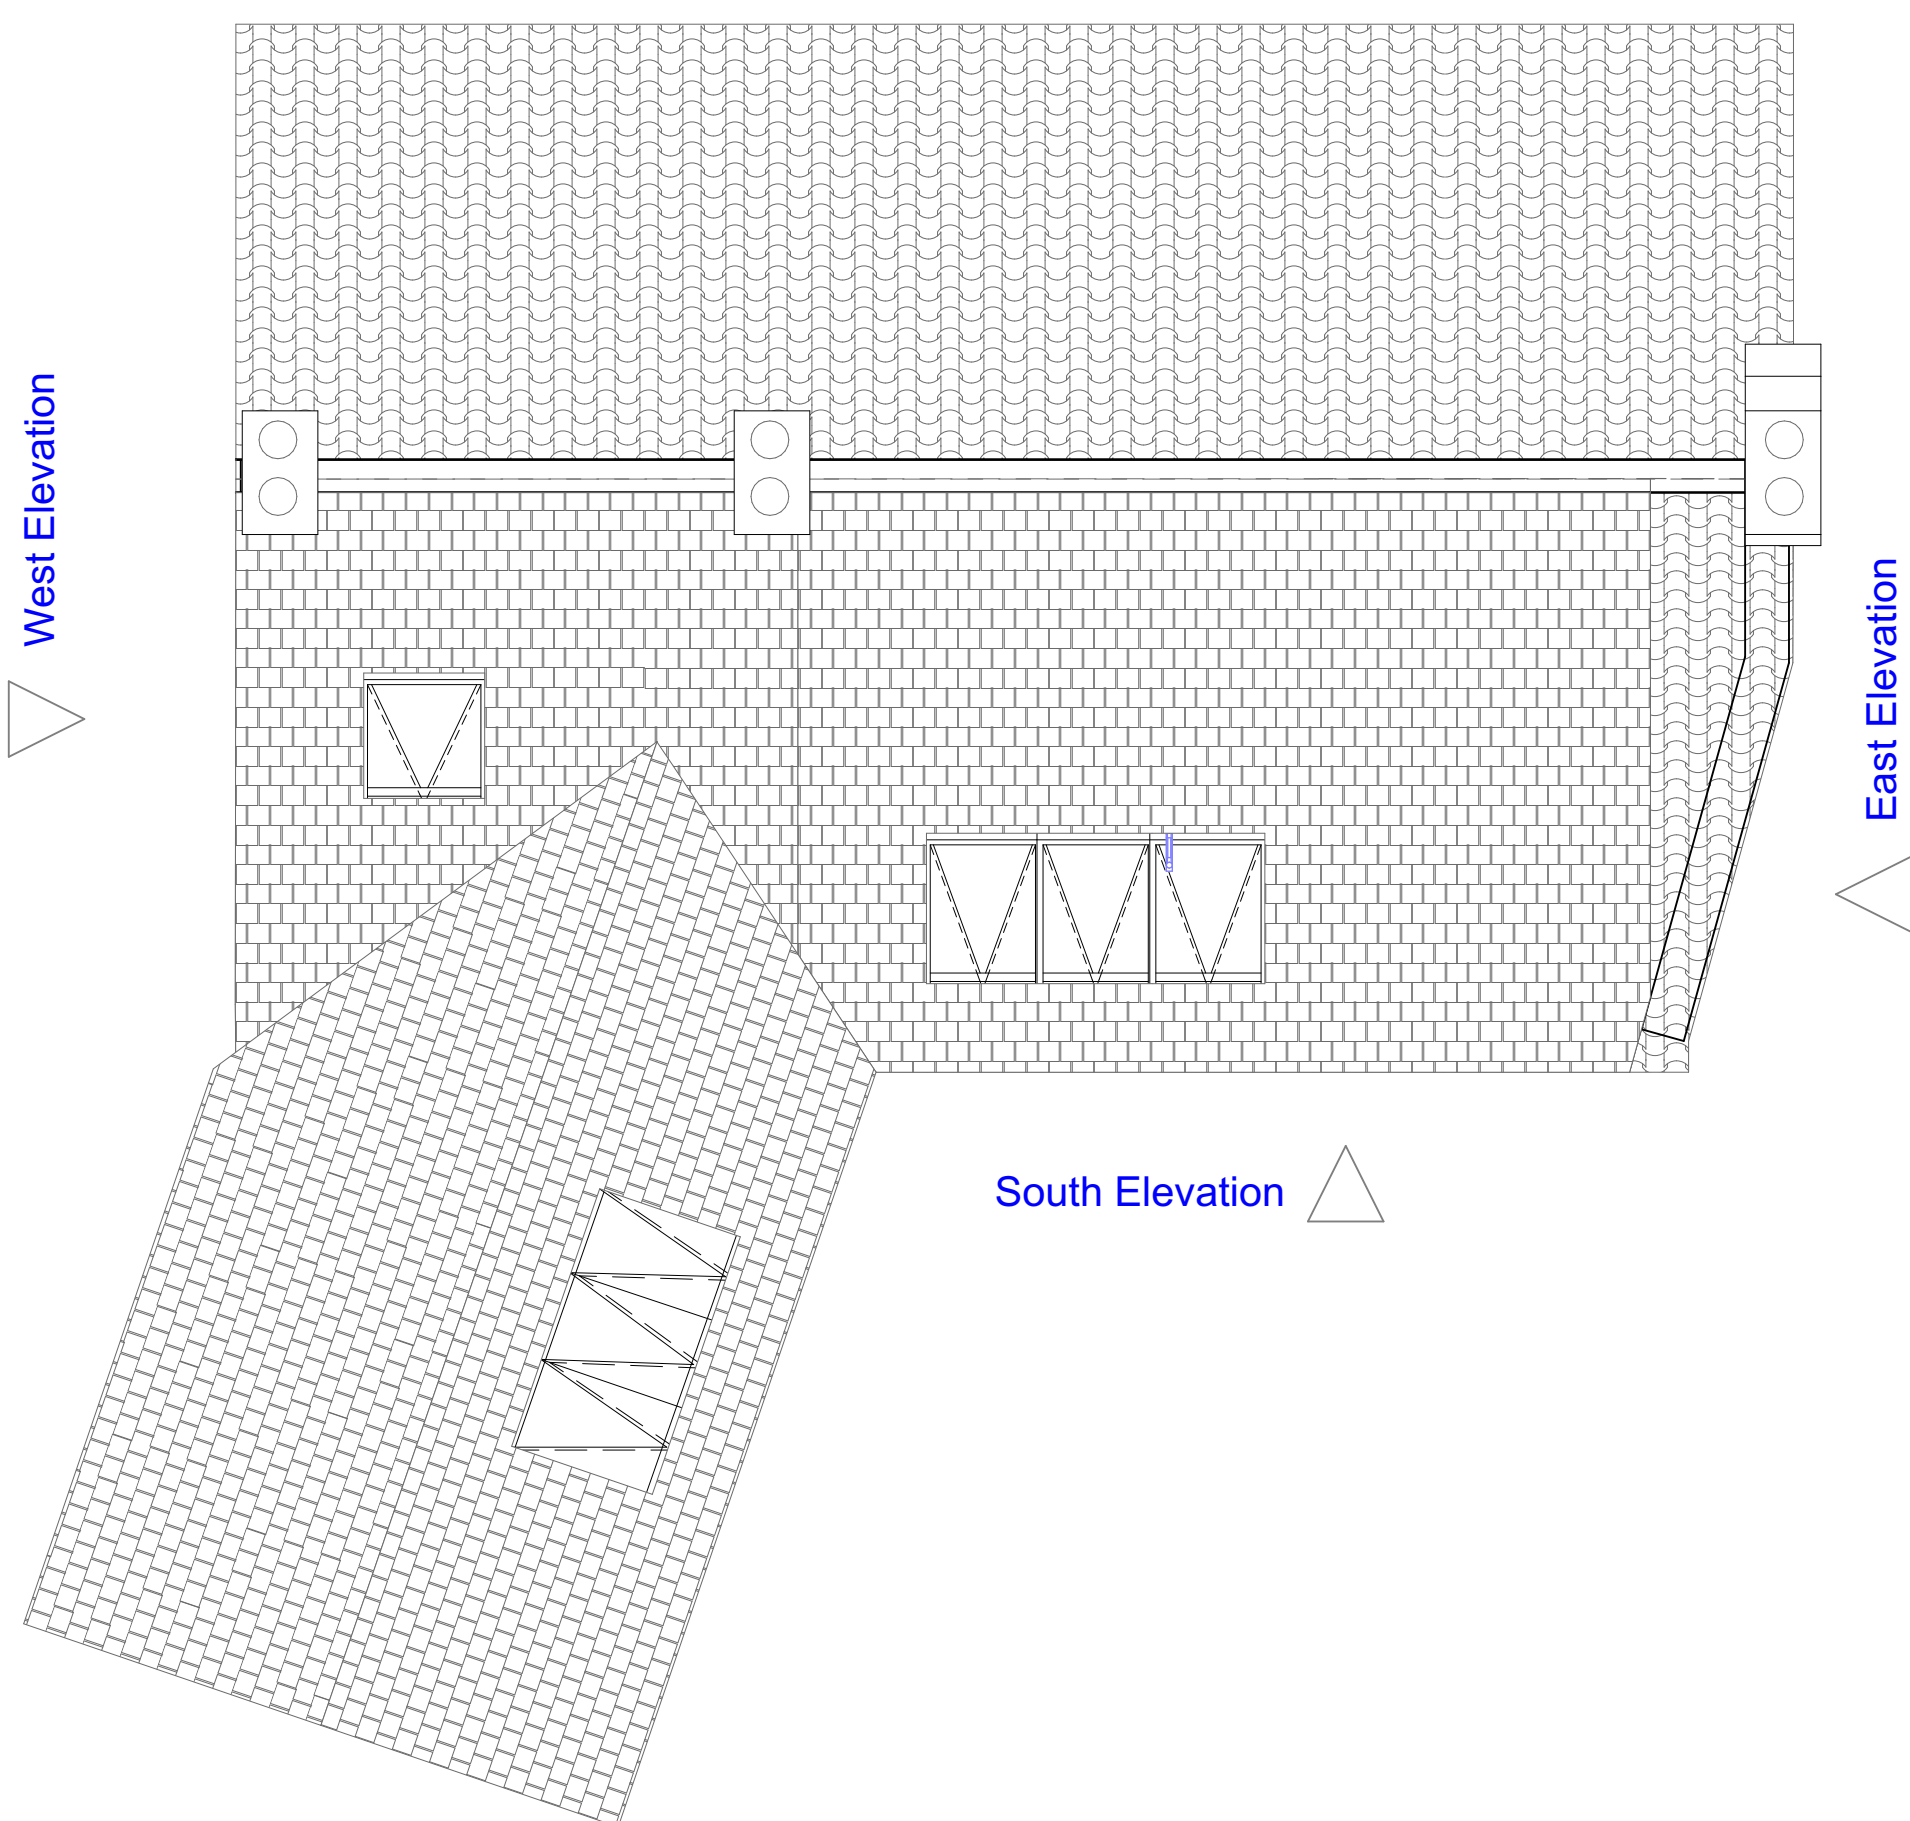

South Elevation

East Elevation

West Elevation

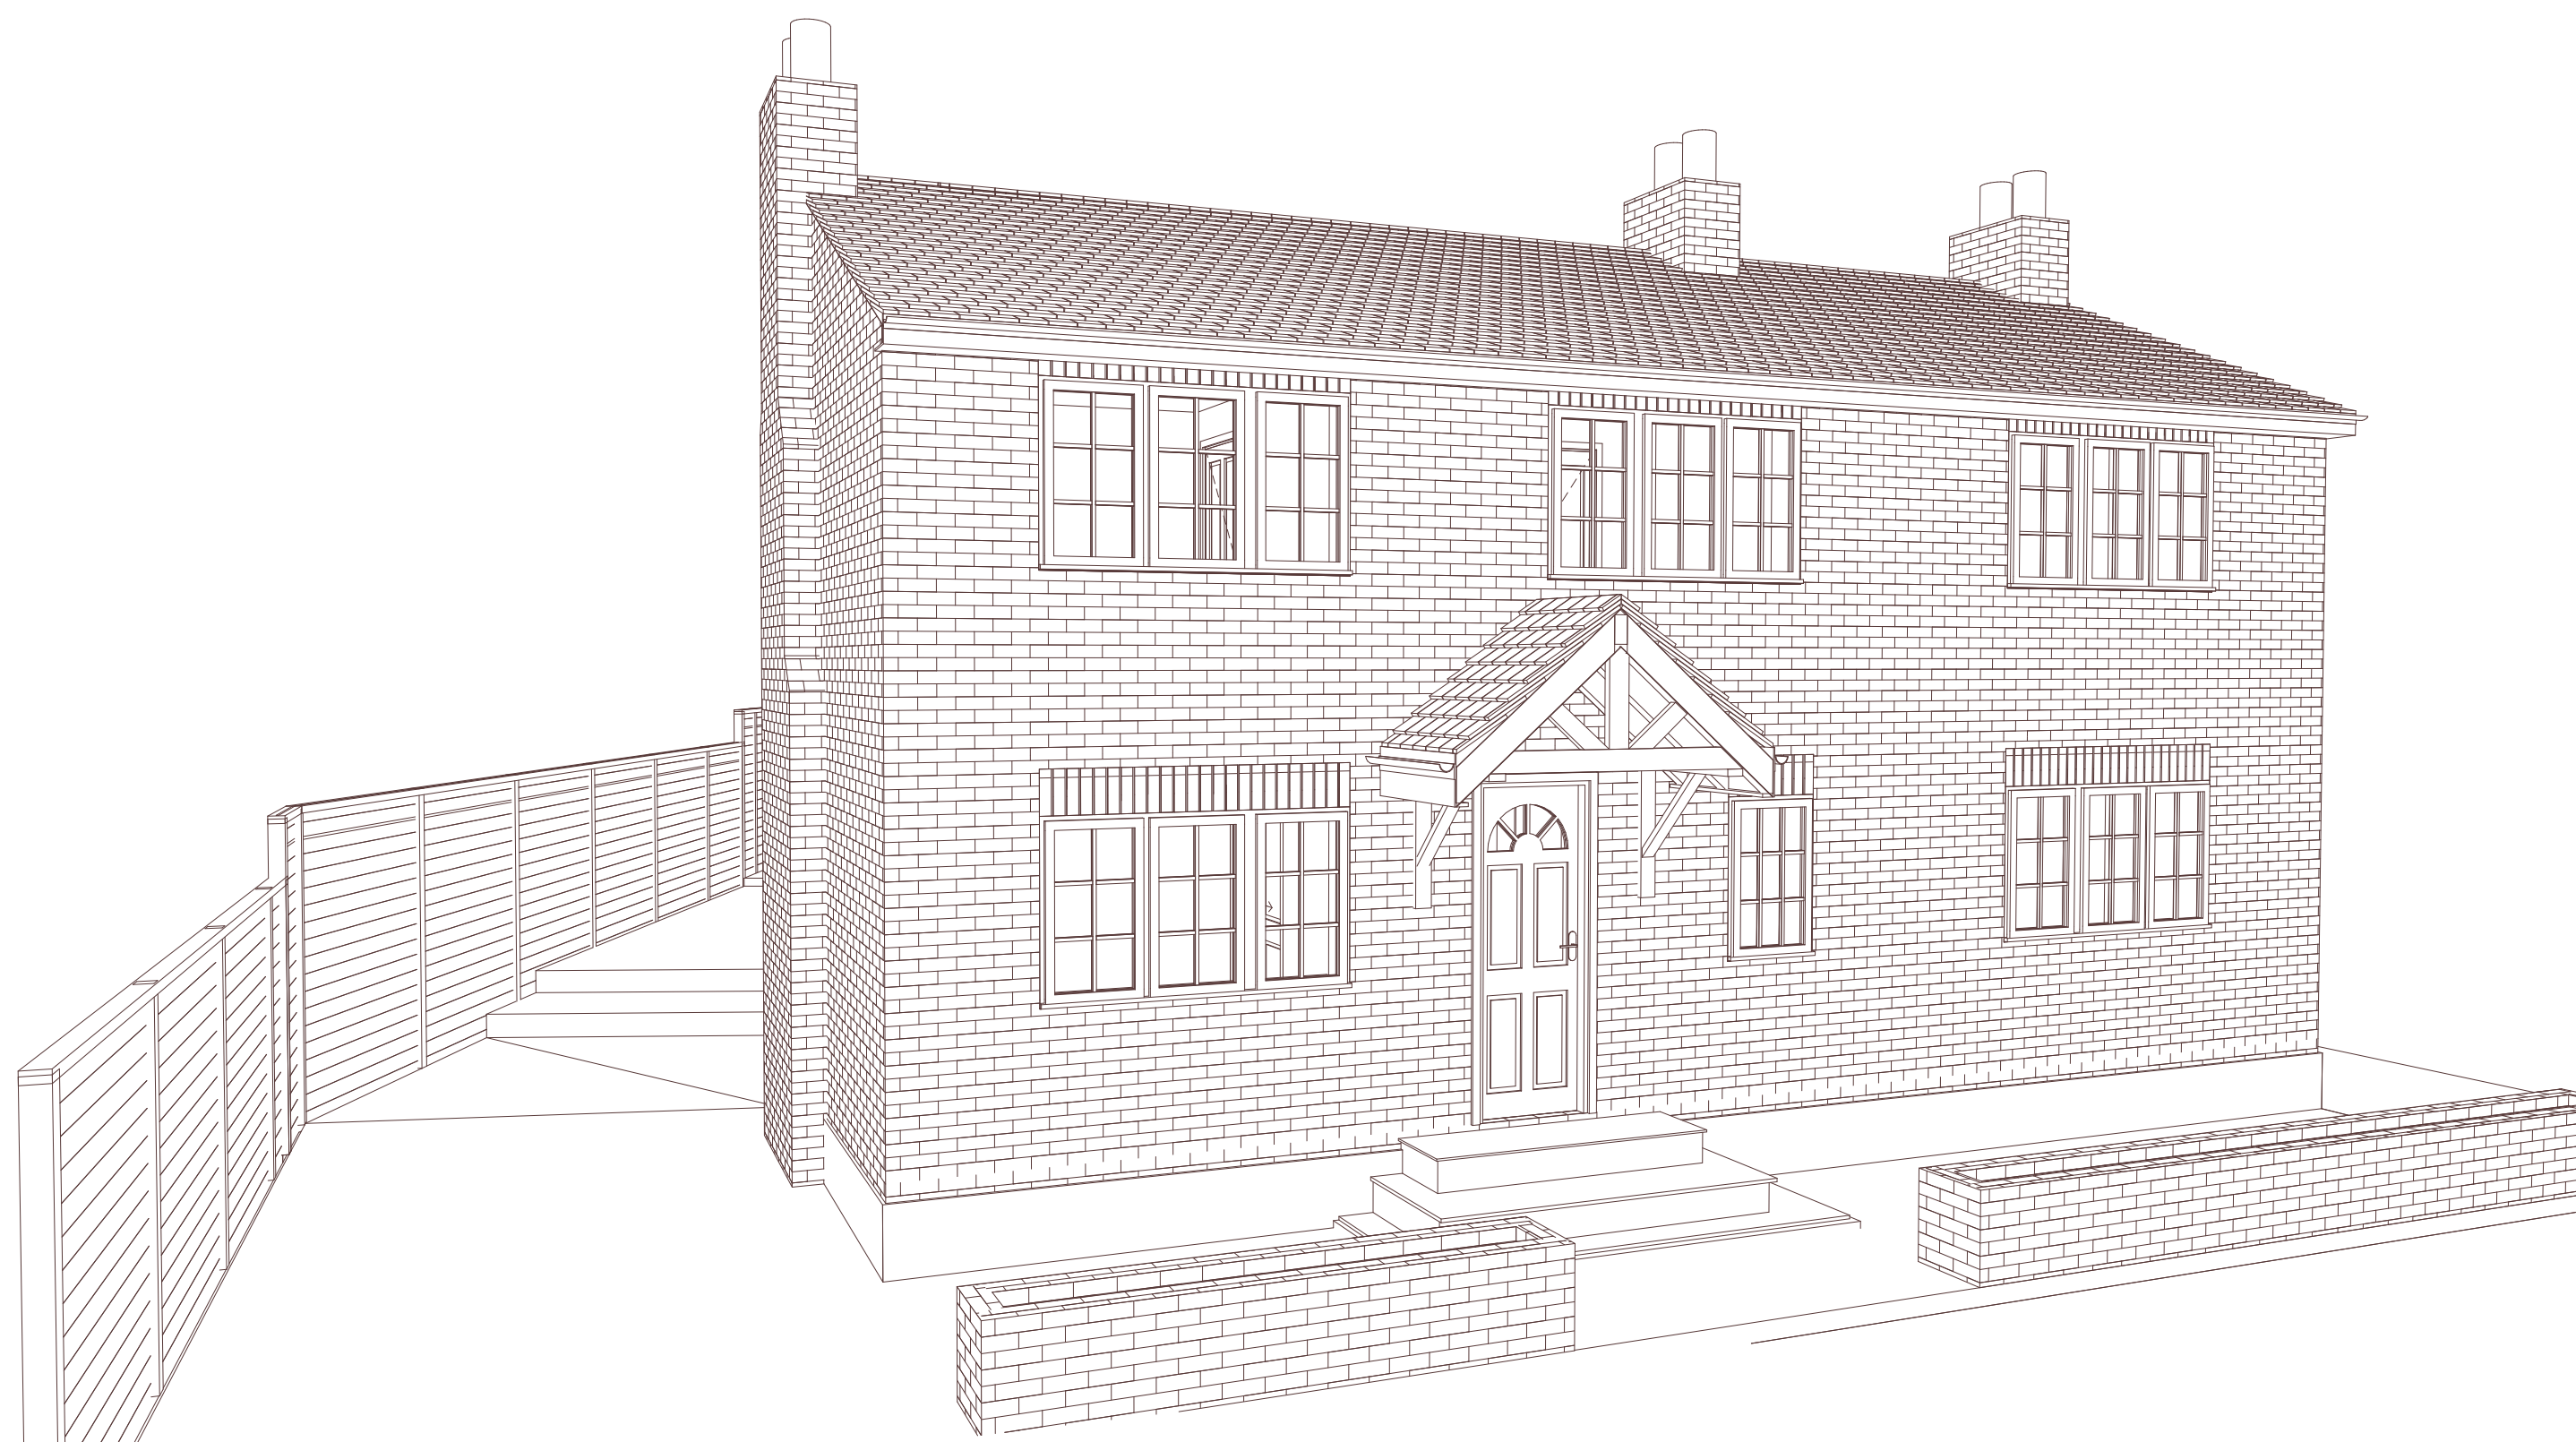

Generic Perspective A

Revision History		
RevID	Change Name	Change ID
P1	Proposed	P1
P2	Proposed	P2
WIP	Proposed	P2



RLS Construction and Design
info@rlscad.co.uk
www.rlscad.co.uk

Maran Cottage

Maran Cottage
145 Codicote High Street
Codicote
SG4 8UB

Drawing Name

Proposed Plans

Modified by
Date
29/01/2025

Drawing Scale

1:50 @ A1

Layout ID

RLS-03.1

Revision

P2 - WIP

