



Revision comparison

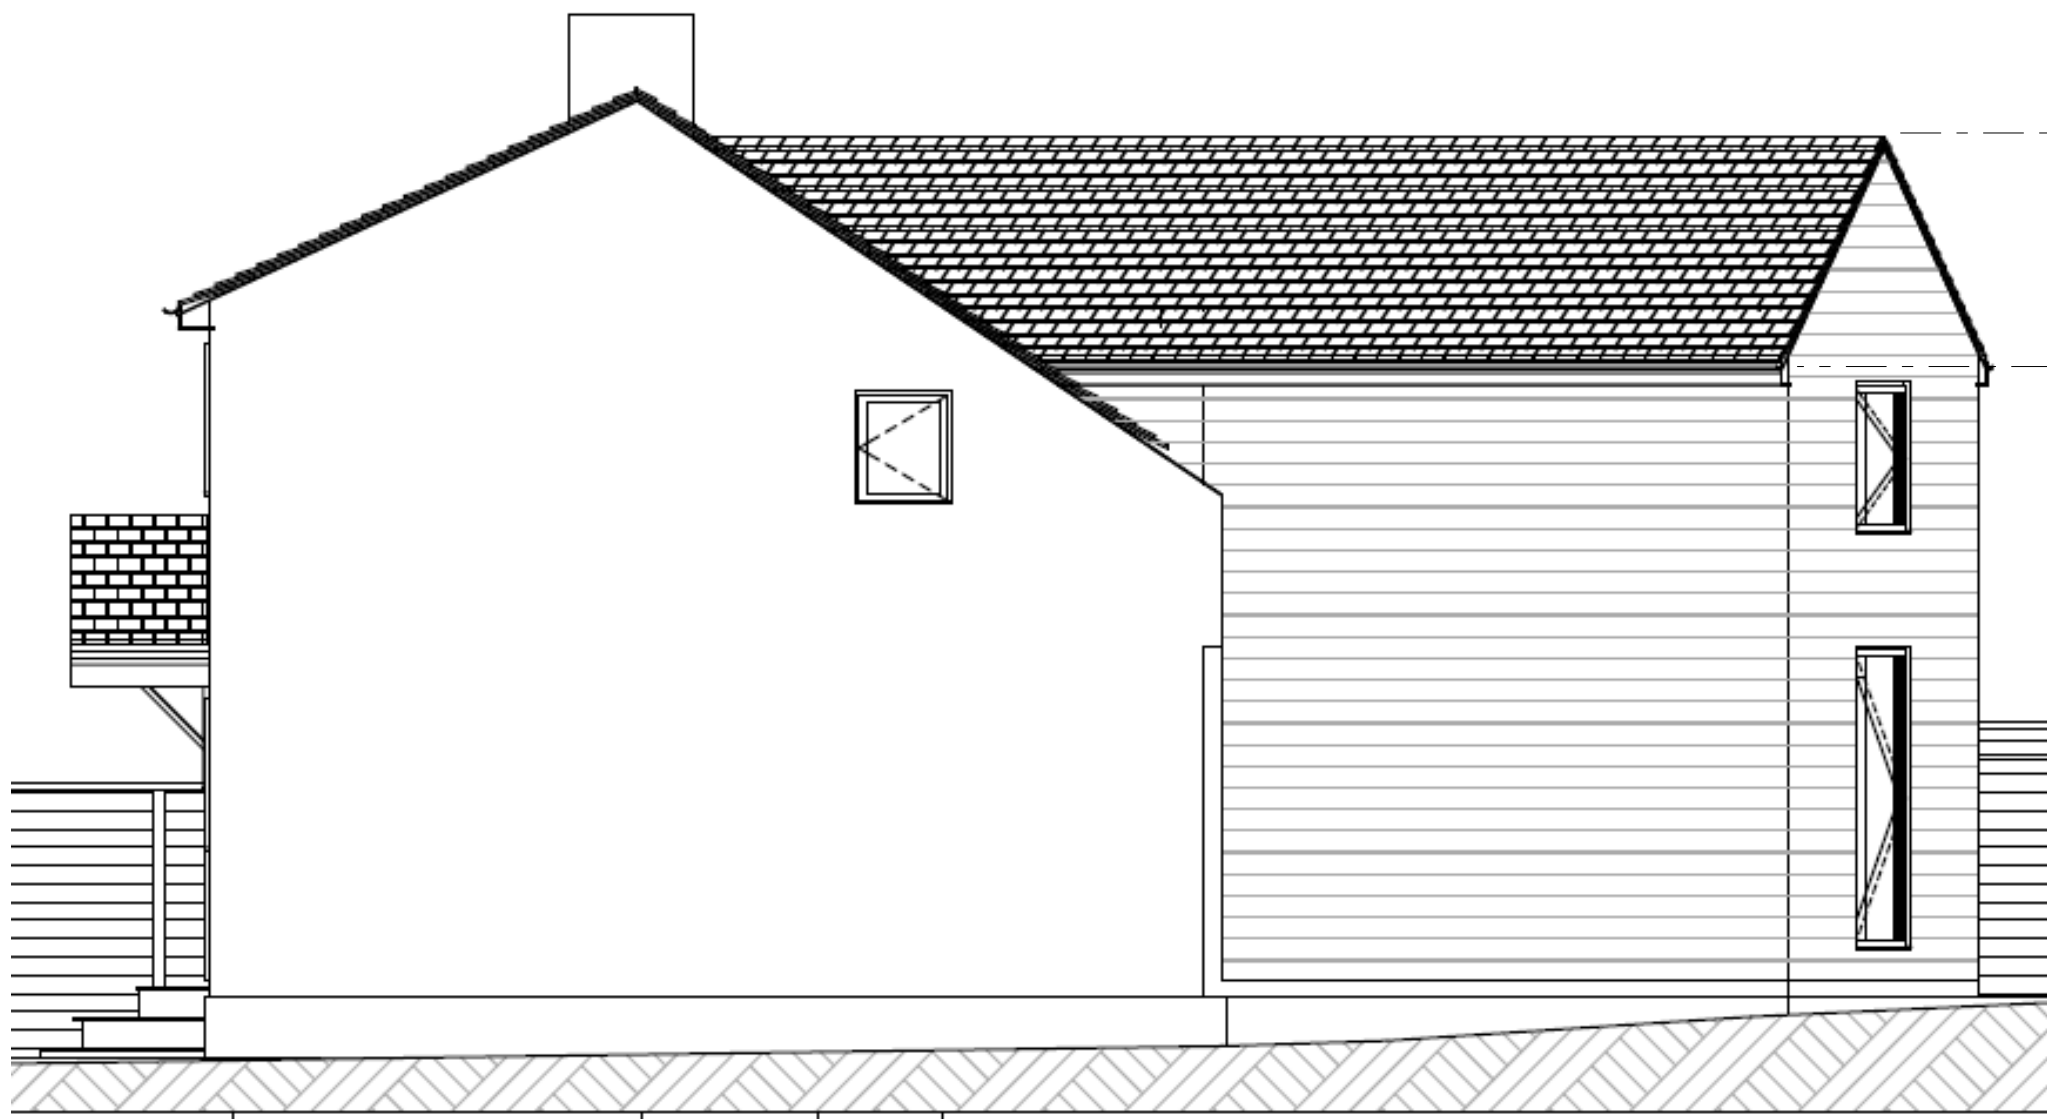

West Elevation - P1

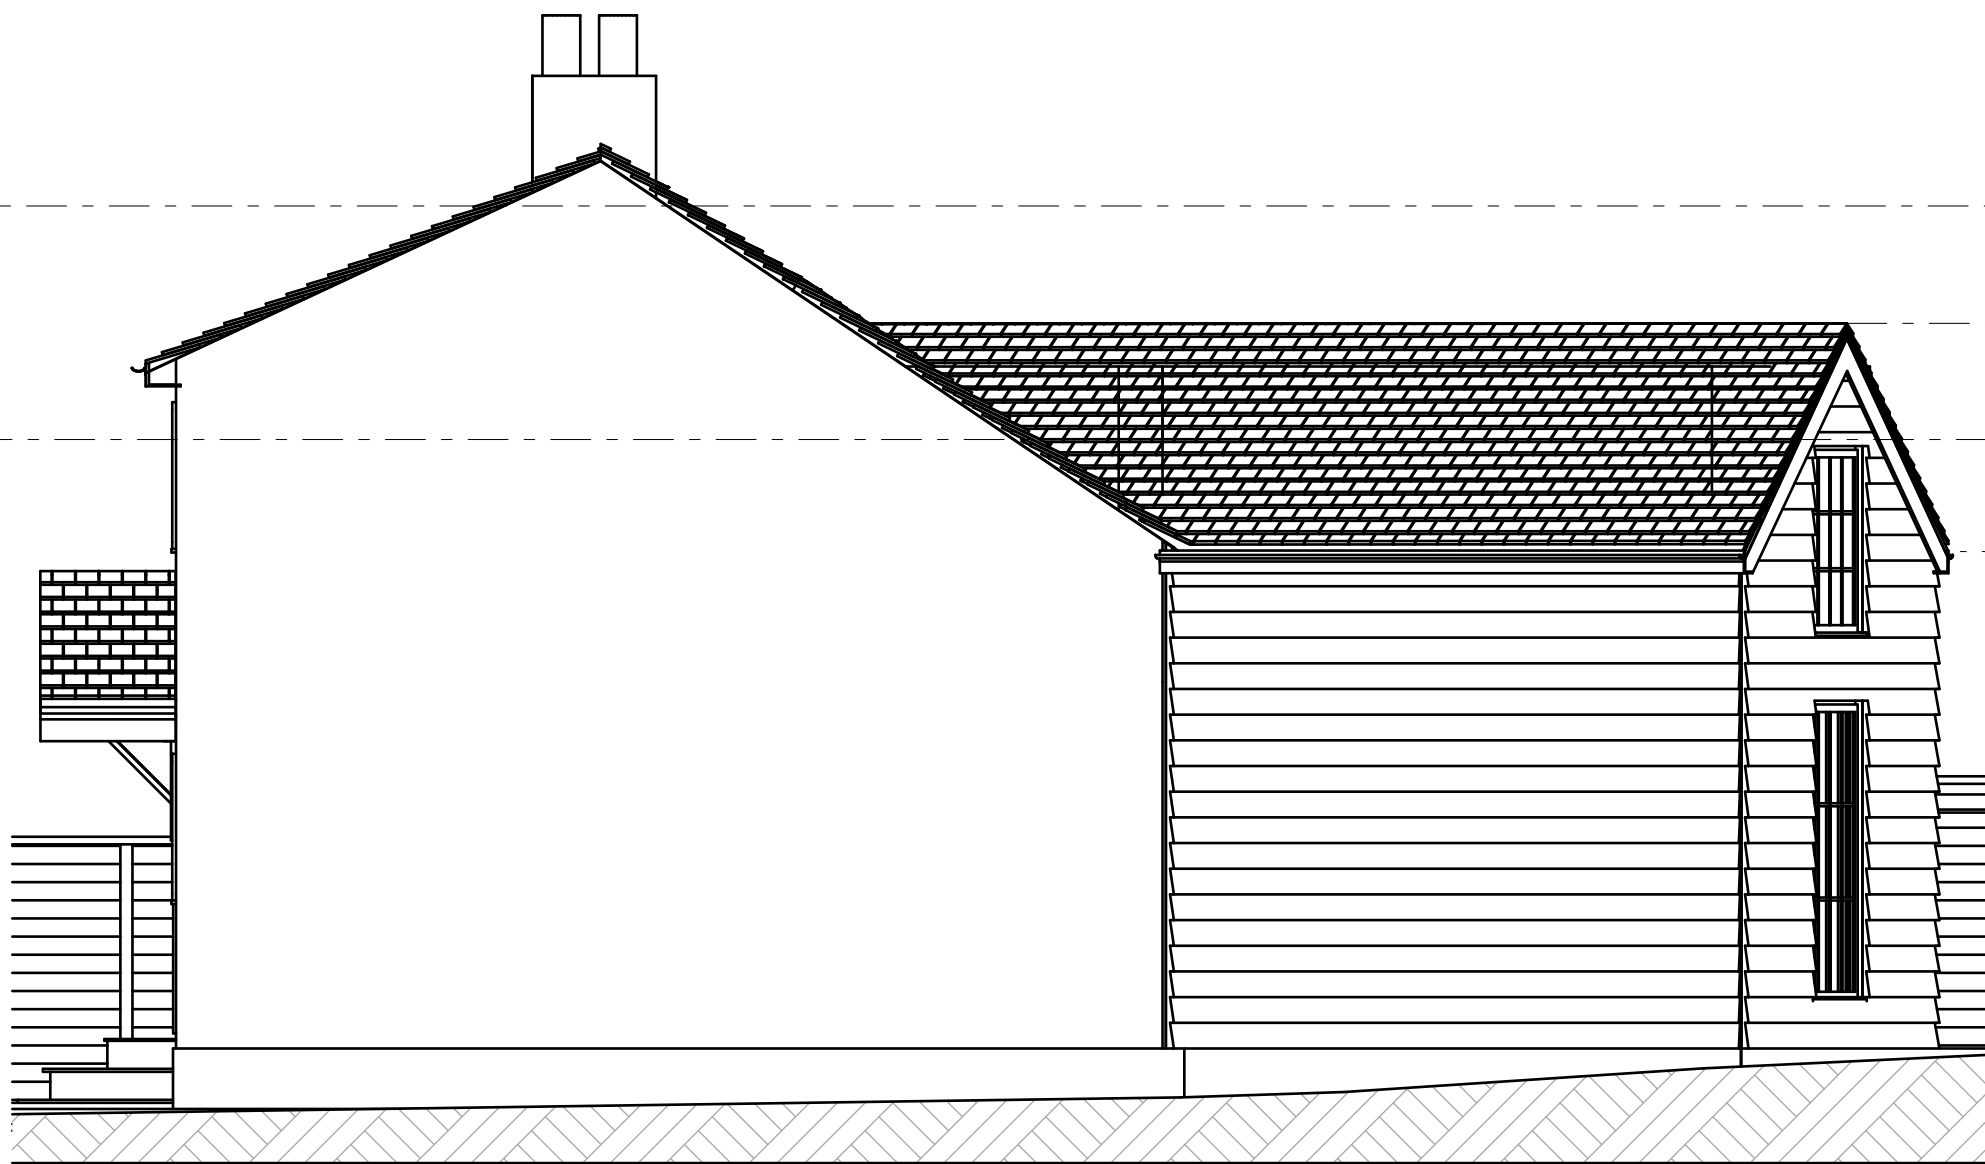

West Elevation - P2

1:50

800mm - Lowered ridge line
800mm - Lowered eaves

Previous Submission

Revised Submission



South Elevation - P1




South Elevation - P2

1:50

New Proposal Benefits

- Reduced mass and scale
- Lowered impact on neighbouring historic building
- Aluminium Heritage style windows
- Re-pointing brickwork work traditional lime mortar
- Simplified rear elevation for a cleaner design
- High quality traditional wooden cladding
- Traditional wooden fascia and soffits

 

Revision History		
RevID	Change Name	Change ID
P1	WIP	



RLS Construction and Design
info@rlscad.co.uk
www.rlscad.co.uk

Maran Cottage
Maran Cottage
145 Codicote High Street
Codicote
SG4 8UB

Drawing Name
Revision Comparison

Modified by	Date
	29/01/2025

Drawing Scale
1:50 @ A1

Layout ID	Revision
RLS-07	P1 - WIP