



Ground Floor Plan

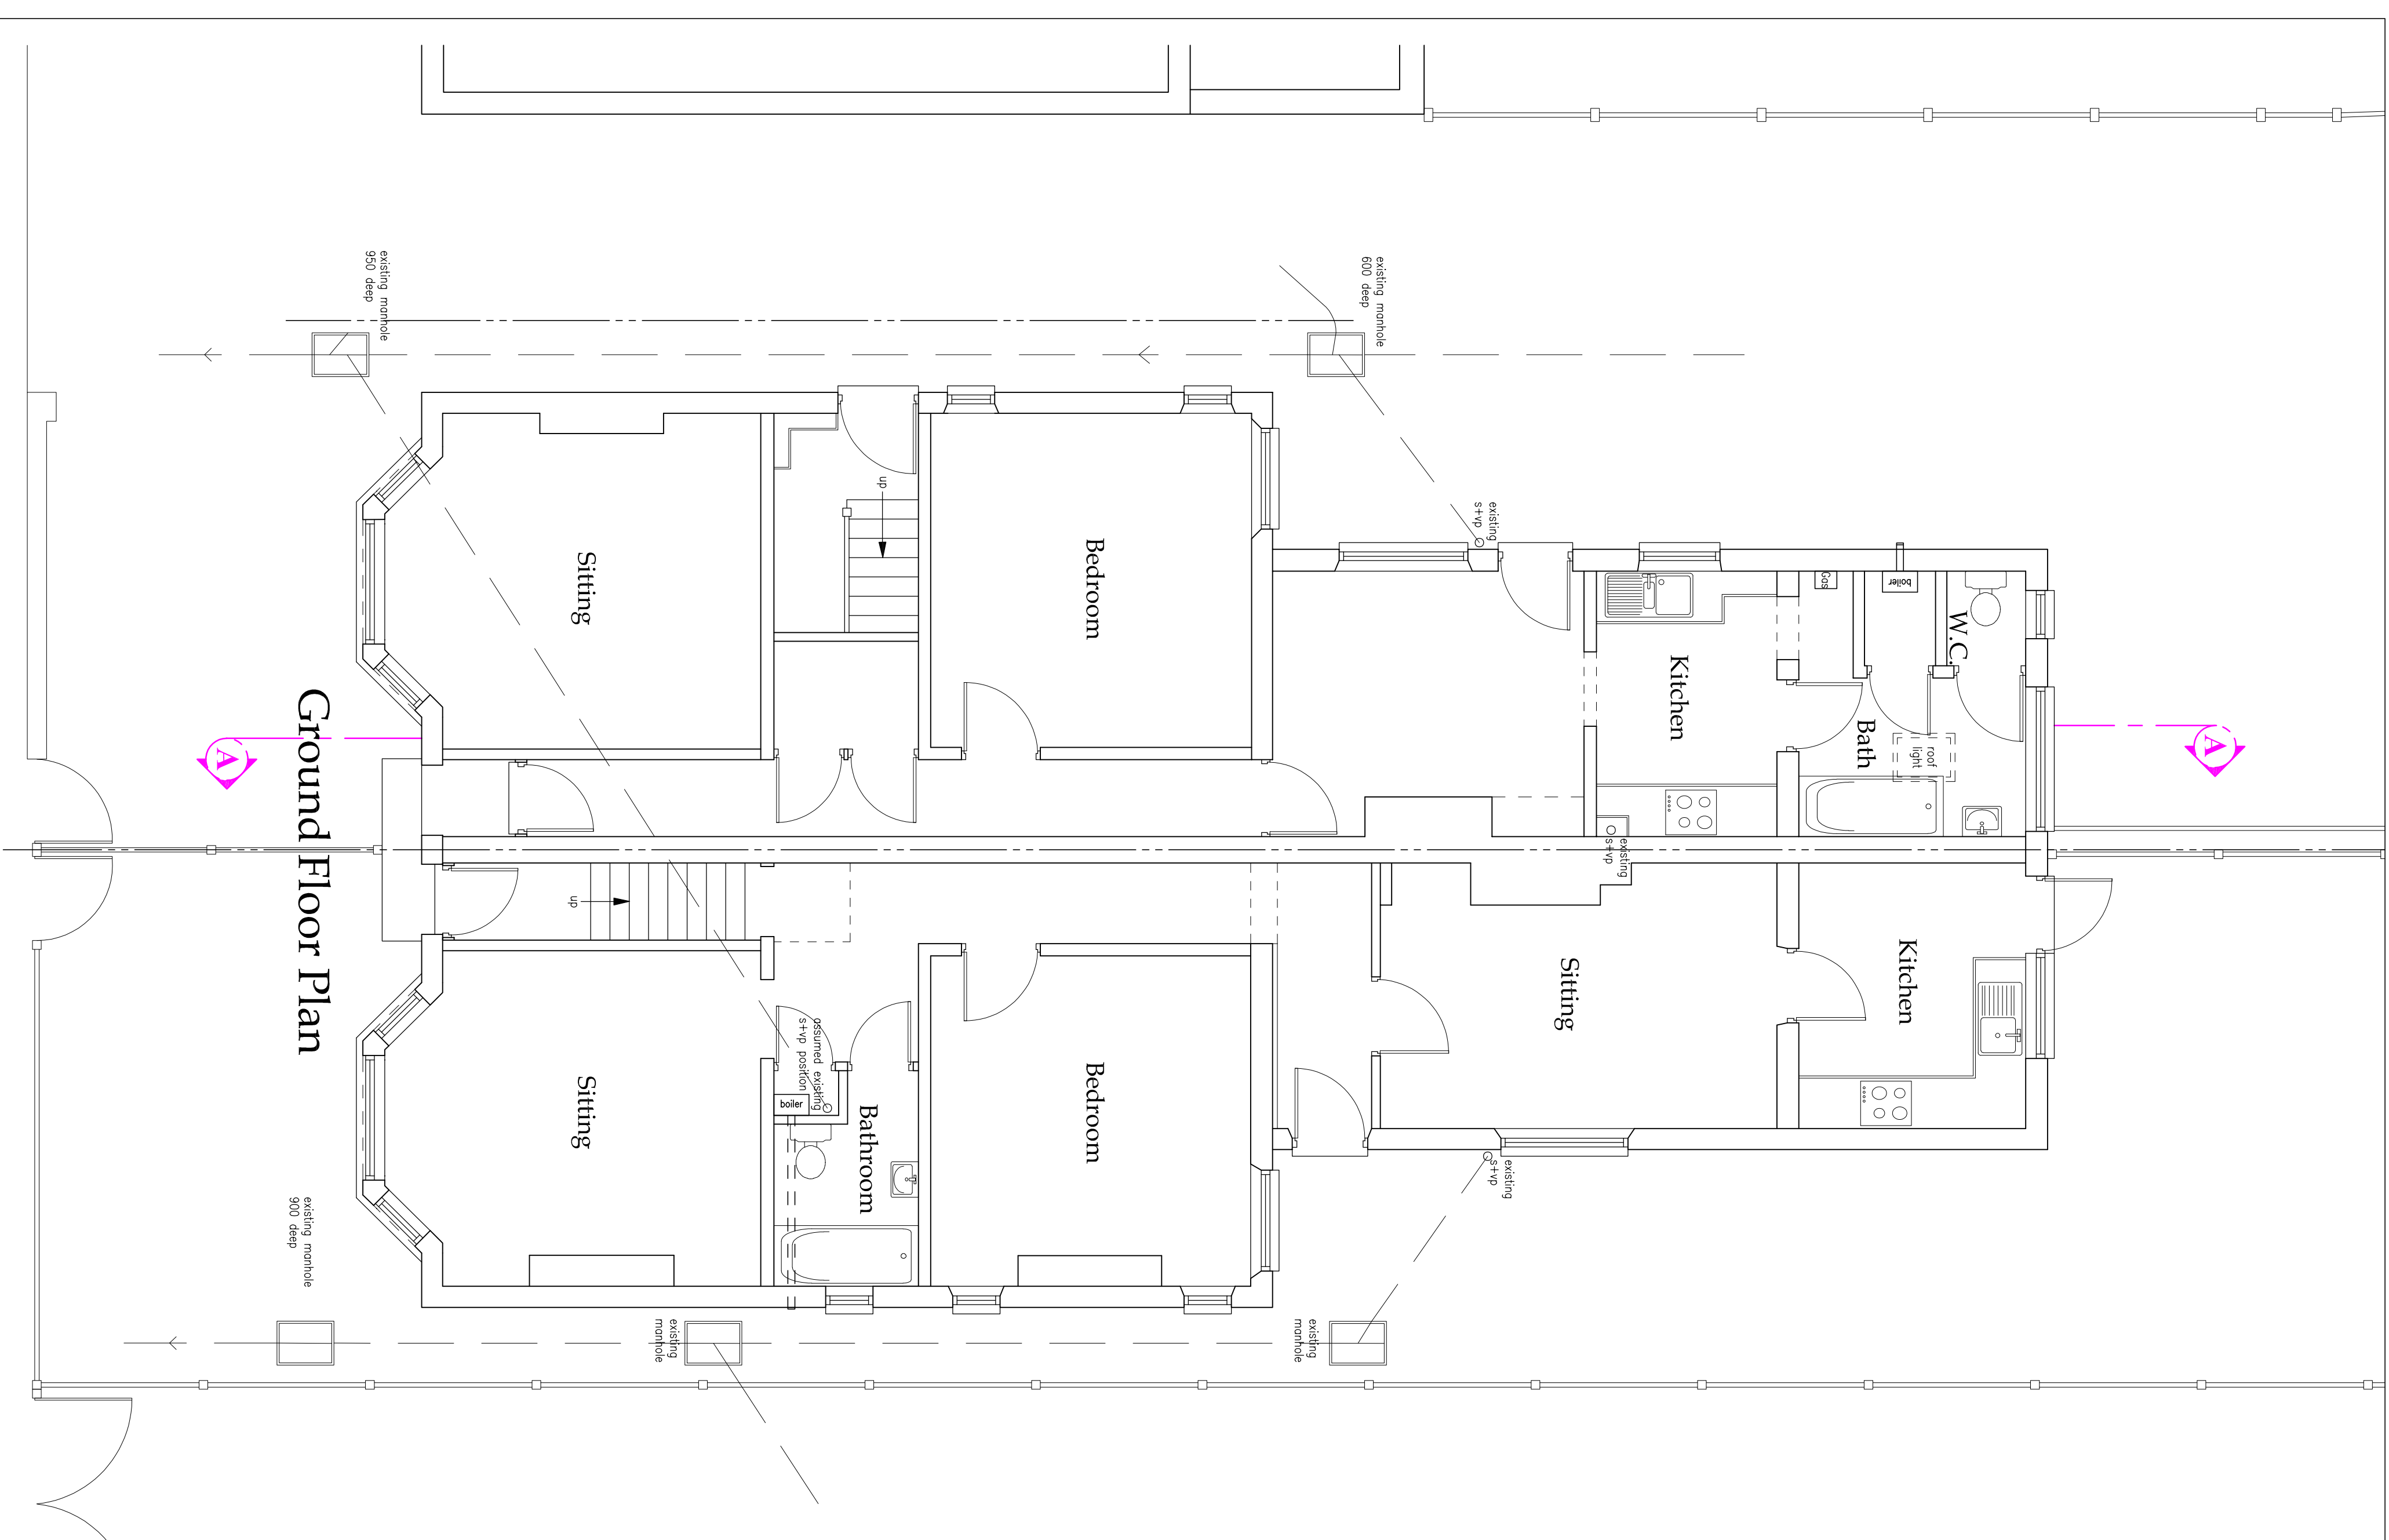

First Floor Plan

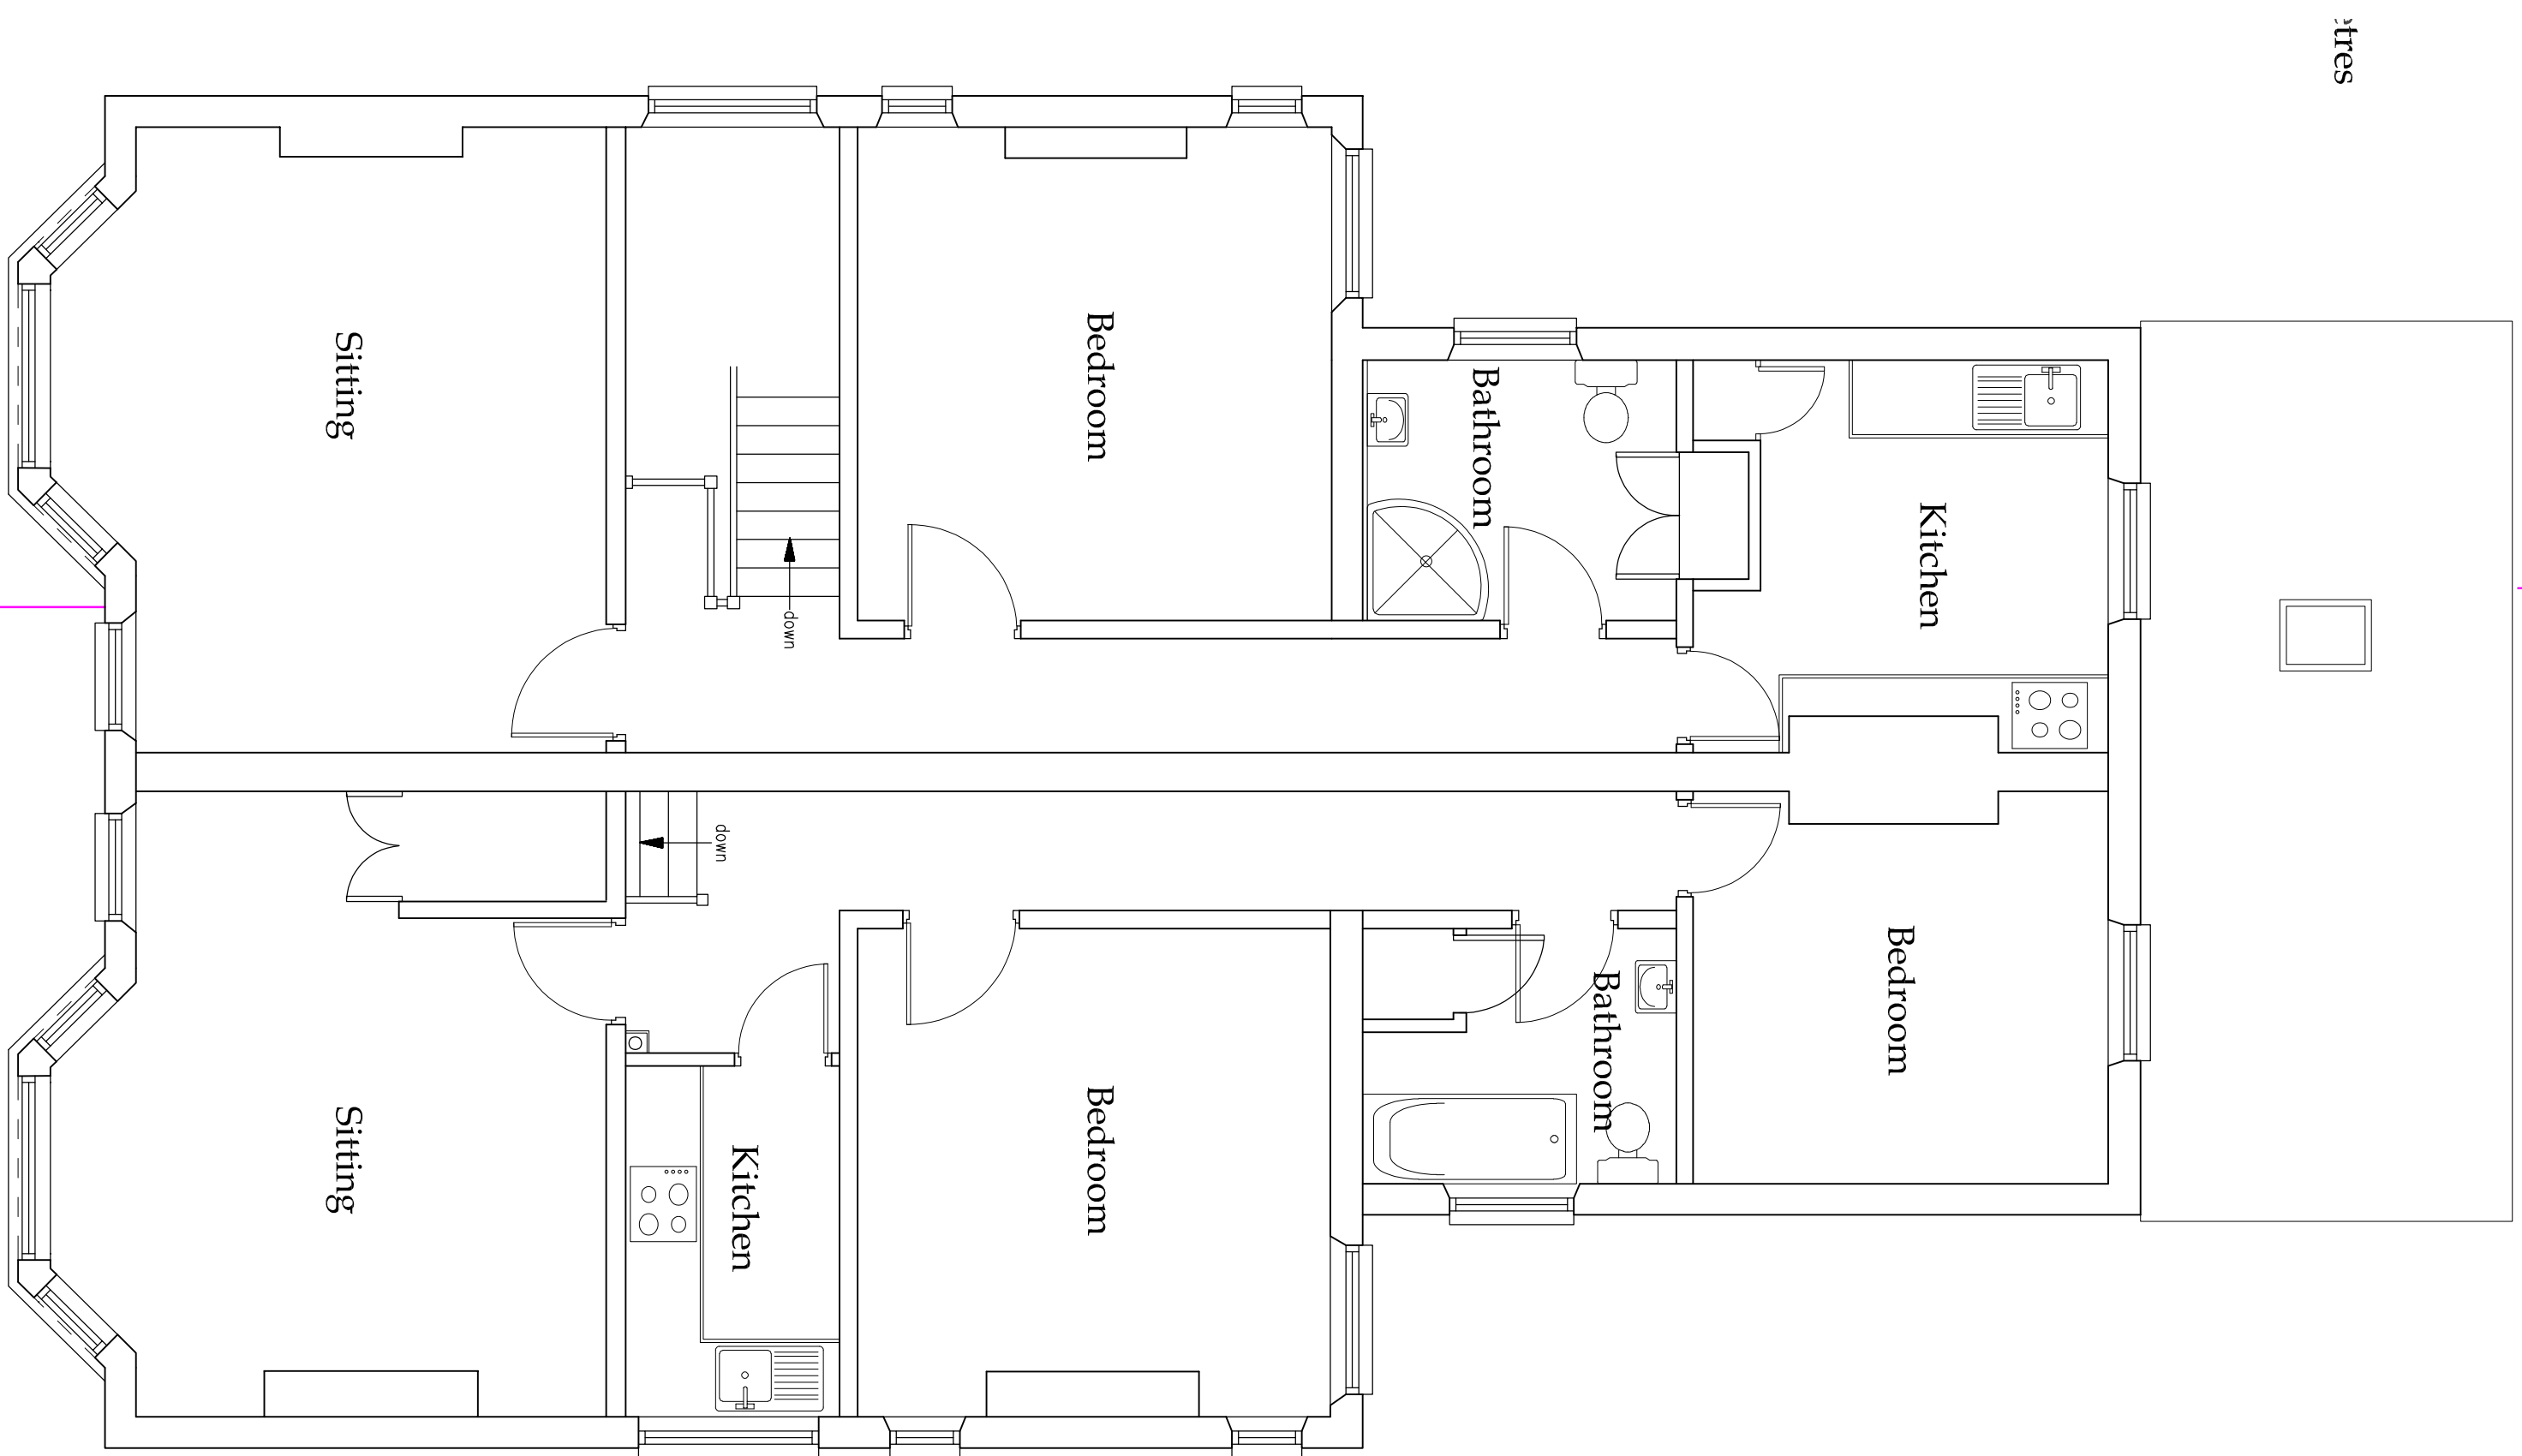

Location Plan


0 10 20 30 40 50
metres
Scale Bar @ 1:1250

all dimensions to be checked on site as work commences
and any discrepancies or omissions reported immediately.

client				Mr. S. Baines, 3A & 5 Bearton Avenue, Hitchin, SG5 1NZ.			
job title:				Proposed Conversion To Two Houses With Loft Conversion.			
dwg title:				Existing Floor Plans & Location Plan.			
dwg. no: 2024028-SL-001		drawn by: PC		scales: 1:50, 1:250 @ A1			
revision suffix: -		status: Survey		date: June 2026			
Rev.	Description			Date			
-				-			

KEVIN TODD ARCHITECTURAL LTD.

ARCHITECTURAL AND DEVELOPMENT CONSULTANTS
P.O. Box 1643,
Kempston,
MK42 5JF.
C.A.B.E

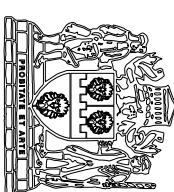

www.kevintoddarchitectural.co.uk
k@kevintoddarchitectural.co.uk