
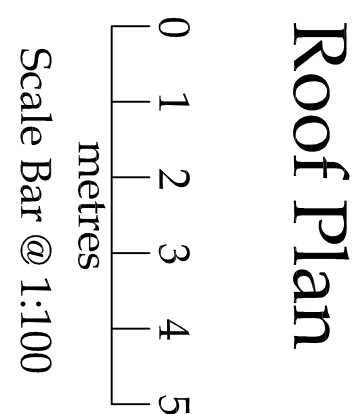
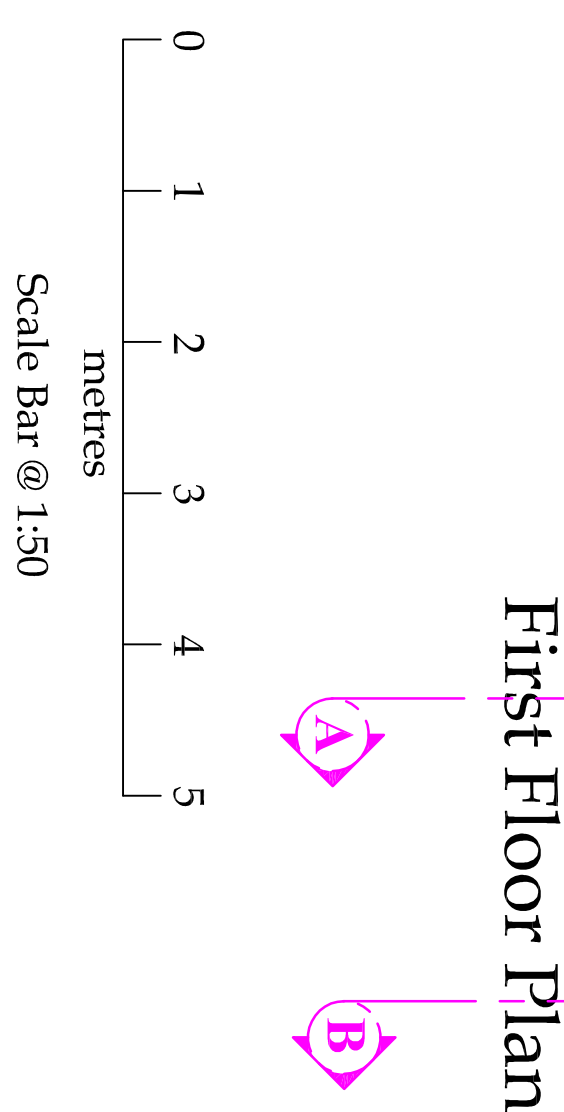
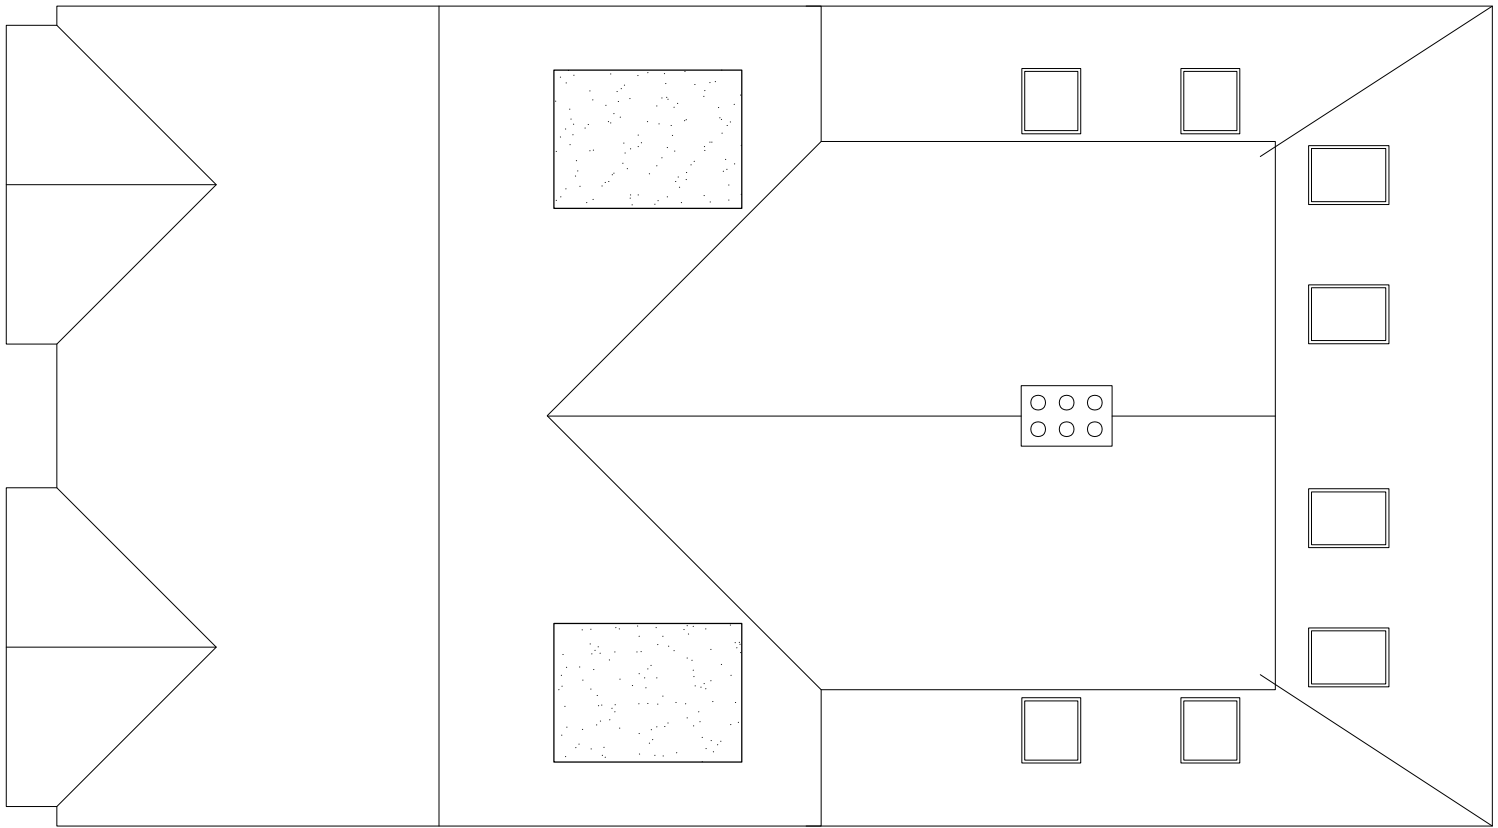
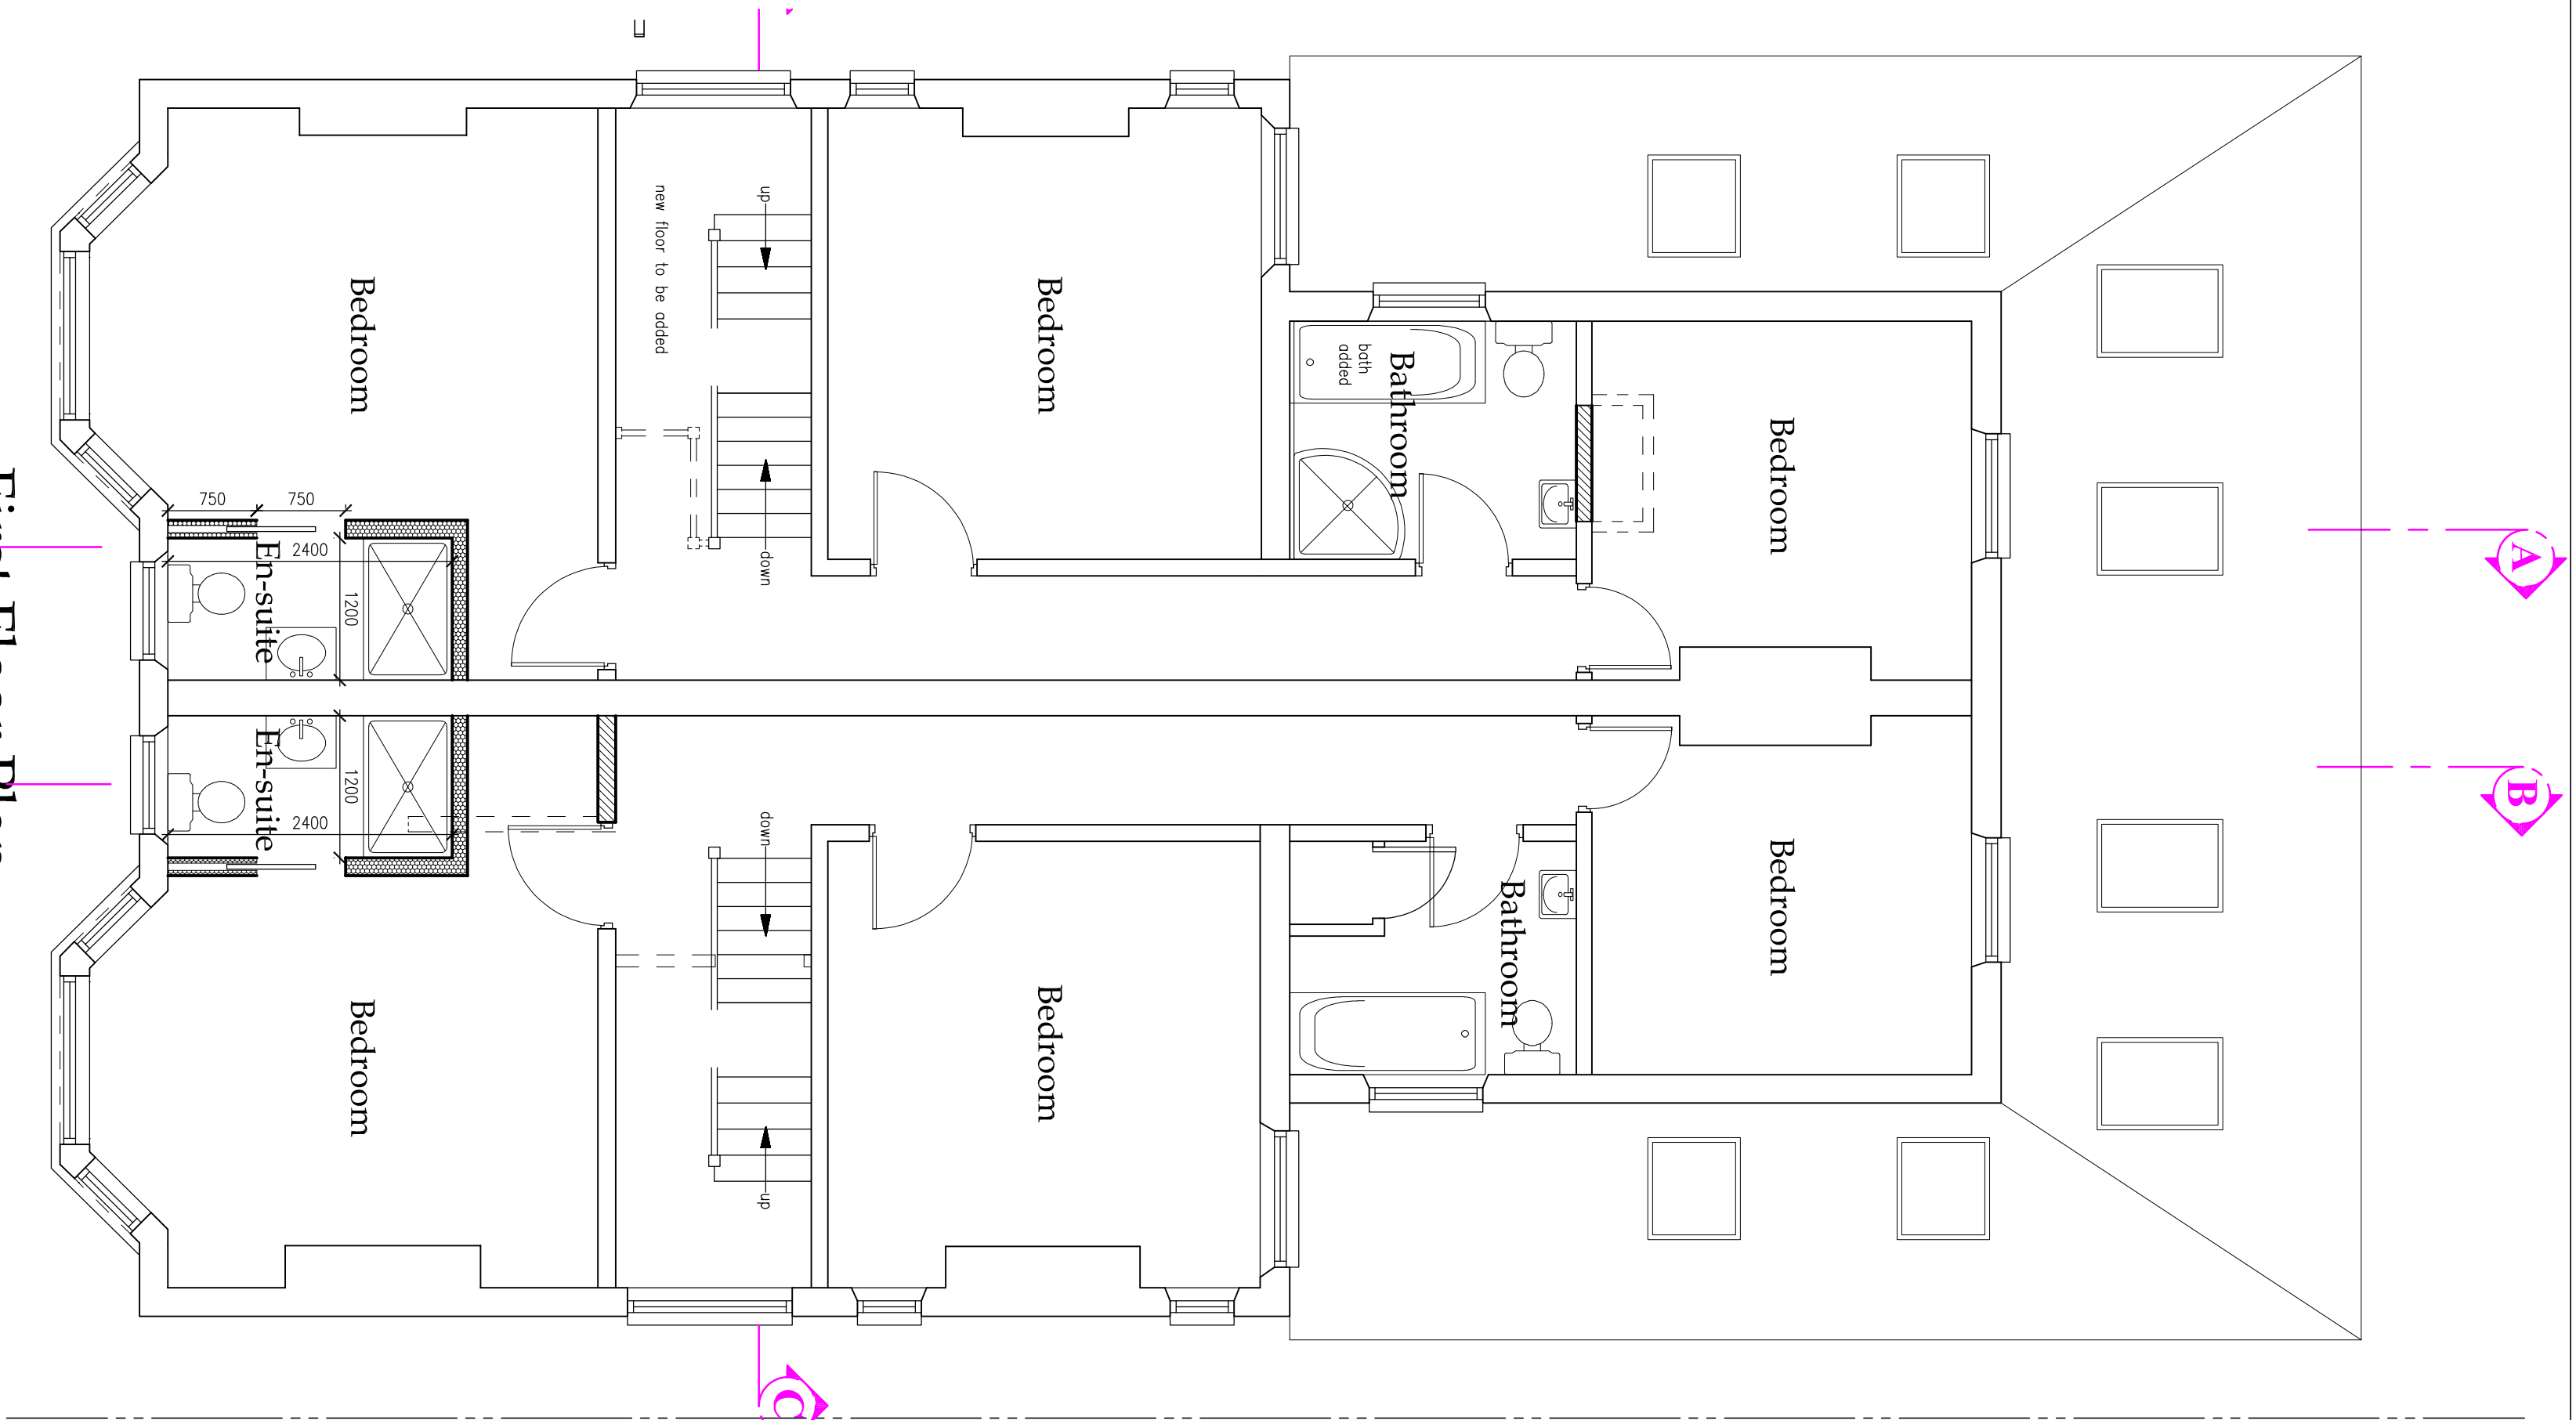


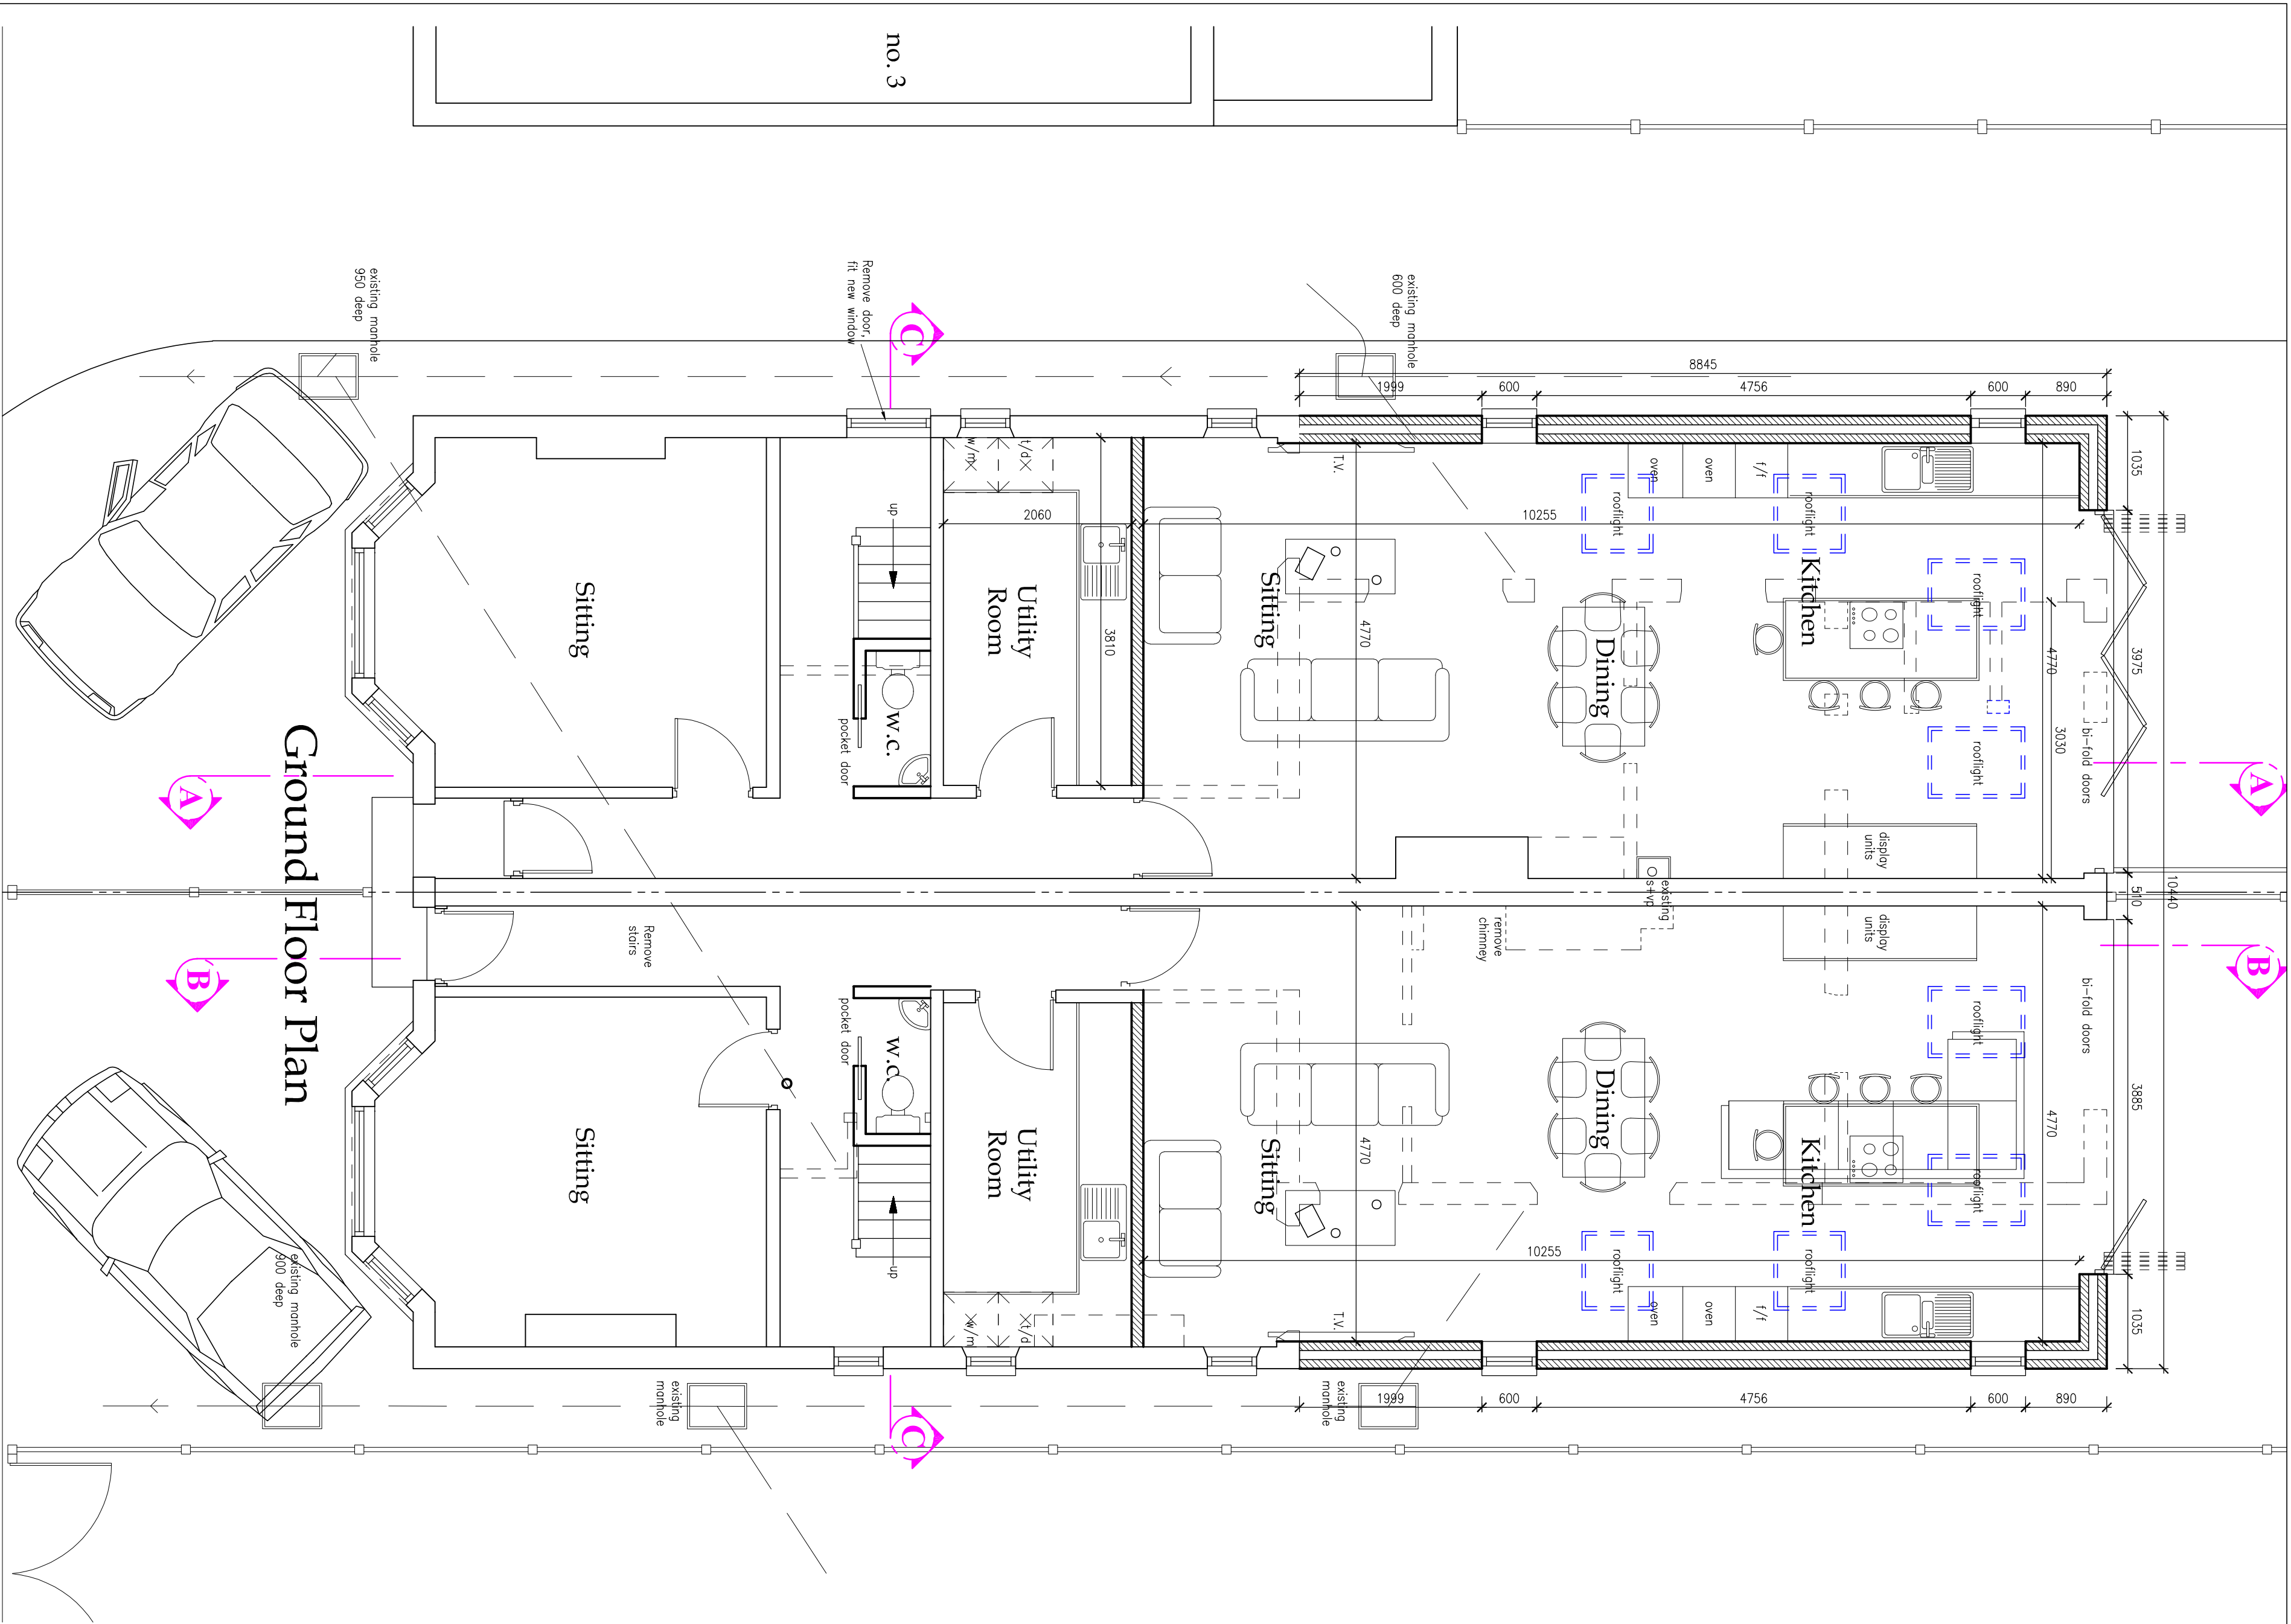

all dimensions to be checked on site as work commences and any discrepancies or omissions reported immediately.

client
Mr. S. Baines,
3A & 5 Bearton Avenue,
Hitchin,
SG5 1NZ.


job title:
Proposed Conversion To Two Houses With
Loft Conversion.

dwg title:
Proposed Floor Plans & Roof Plan.

dwg. no:	2026028-PL-010	drawn by:	PG	scales:	1:50, 100 @ A1
revision suffix:	-	status:	Planning	date:	June 2026
Rev.	-	Description	-	Date	-

KEVIN TODD ARCHITECTURAL LTD.

ARCHITECTURAL AND DEVELOPMENT CONSULTANTS
P.O. Box 1643,
Kempston,
MK42 3EJ,
C A B E

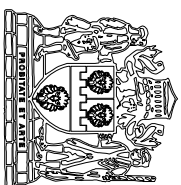

www.kevintoddarchitectural.co.uk
kt@kevintoddarchitectural.co.uk