


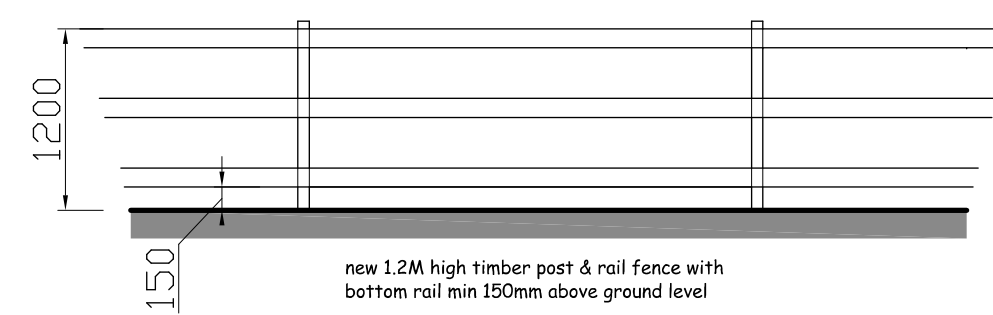


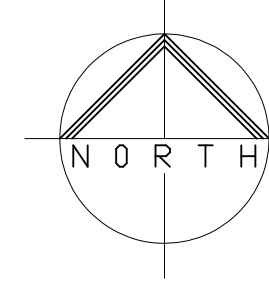


POST & RAIL FENCE

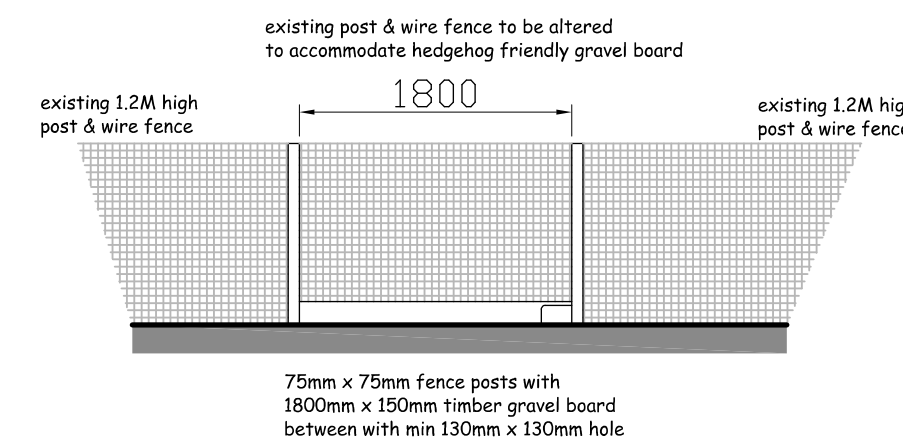

BOUNDARY POST & WIRE FENCE

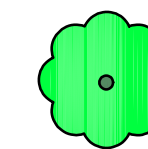


new trees mixture of beech, silver birch, rowan & maple trees
(Fagus Sylvatica , Betula Pendula, Sorbus Aucuparia & Acer Griseum)
3 - 4M high, 10L container grown in positions shown

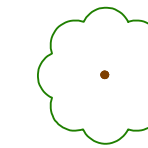

Existing trees



mixed shrub & flower beds

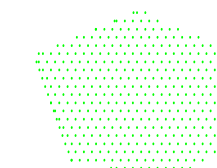

grass

- provide electric vehicle charge point to dwelling
- provide hedgehog friendly gravel boards in fences where possible.
- provide swift nesting boxes & bat roosting boxes in gable walls of roofs
- provide bee boxes in gardens.
- works carried out at completion of development by the developer prior to occupation & thereafter maintained by the occupier
- dwelling fitted with Air Source Heat Pump
- dwelling to have water efficiency MAX 110L per person per day

Project

PROPOSED DETACHED
DWELLING ON LAND AT
BURRS LANE, BARKWAY,
HERTS SG8 8EP

Client

CLAIRE SMALLEY

Drawing

PROPOSED SITE PLAN

Scale 1:200 @ A1 Drawn C.R

Checked Date May 24

Drawing No.

SMA/24/02F

This drawing and design is copyright and must not be reproduced in part or in whole without prior written consent. Contractors must verify all dimensions on site before commencing work



SITE PLAN 1:200

0 5 10 20 30
meters