



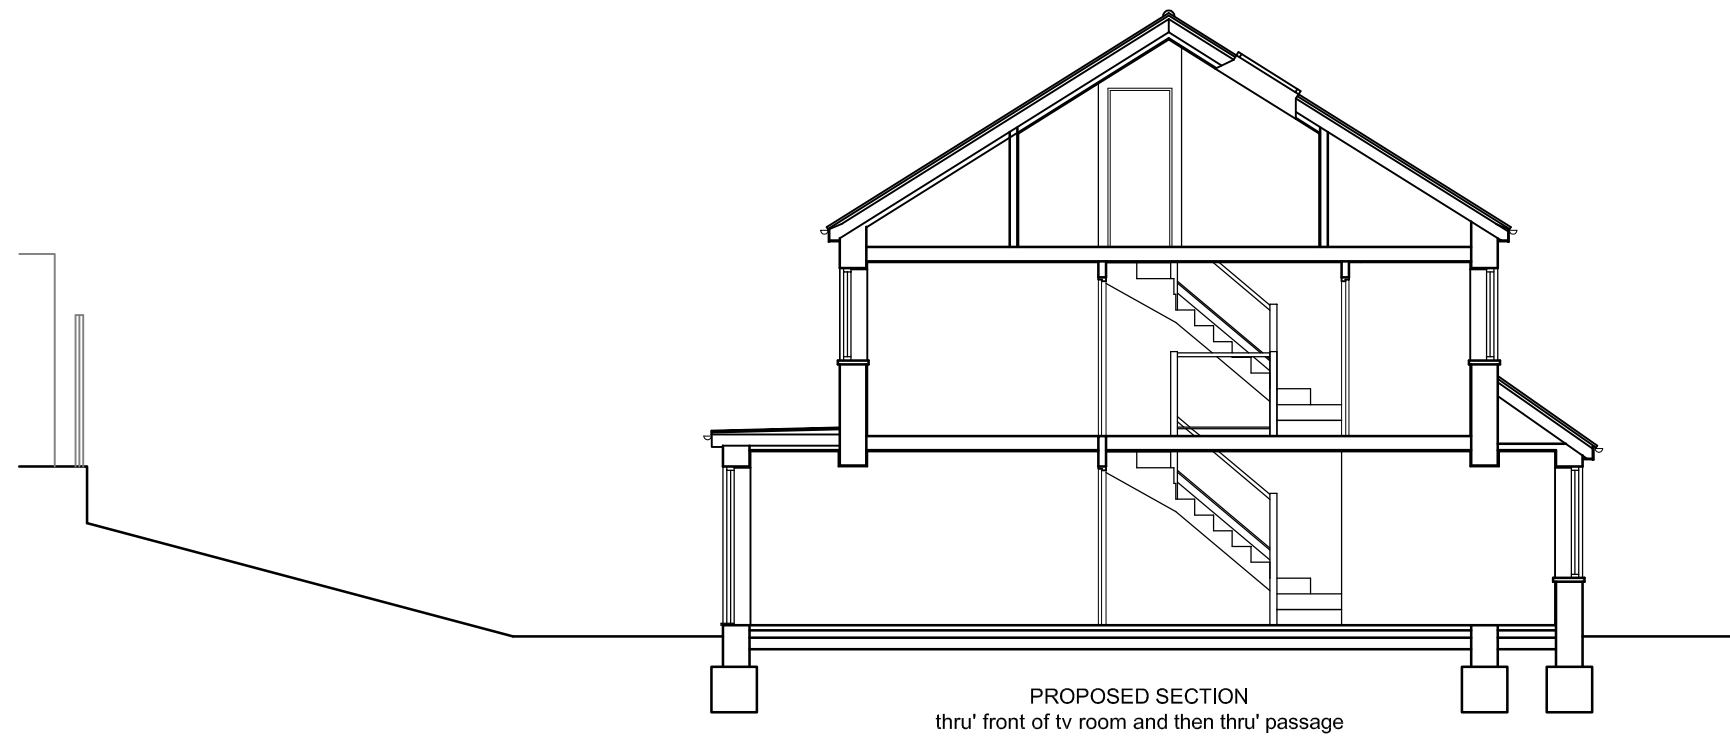


Materials :
Walls - Red brick plinth and feature course,
buff brick to main body of brickwork
Pitched Roof - Grey slate tiles
Flat Roof - Grey single play membrane
(1hr fire resistance)
Windows - Grey upvd
Doors - Grey upvc
Parking - SUDS pavours



PROPOSED WEST REAR ELEVATION
HOUSE 1 & 3, HOUSE 2 Handed

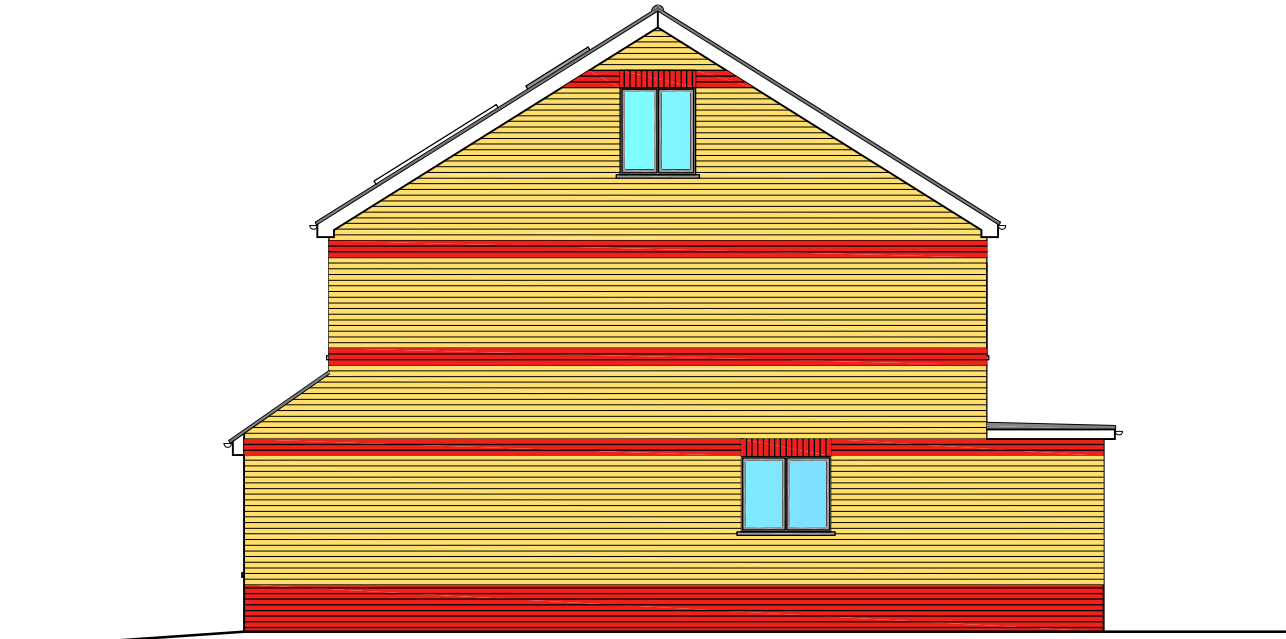

PROPOSED NORTH SIDE ELEVATION HOUSE 1

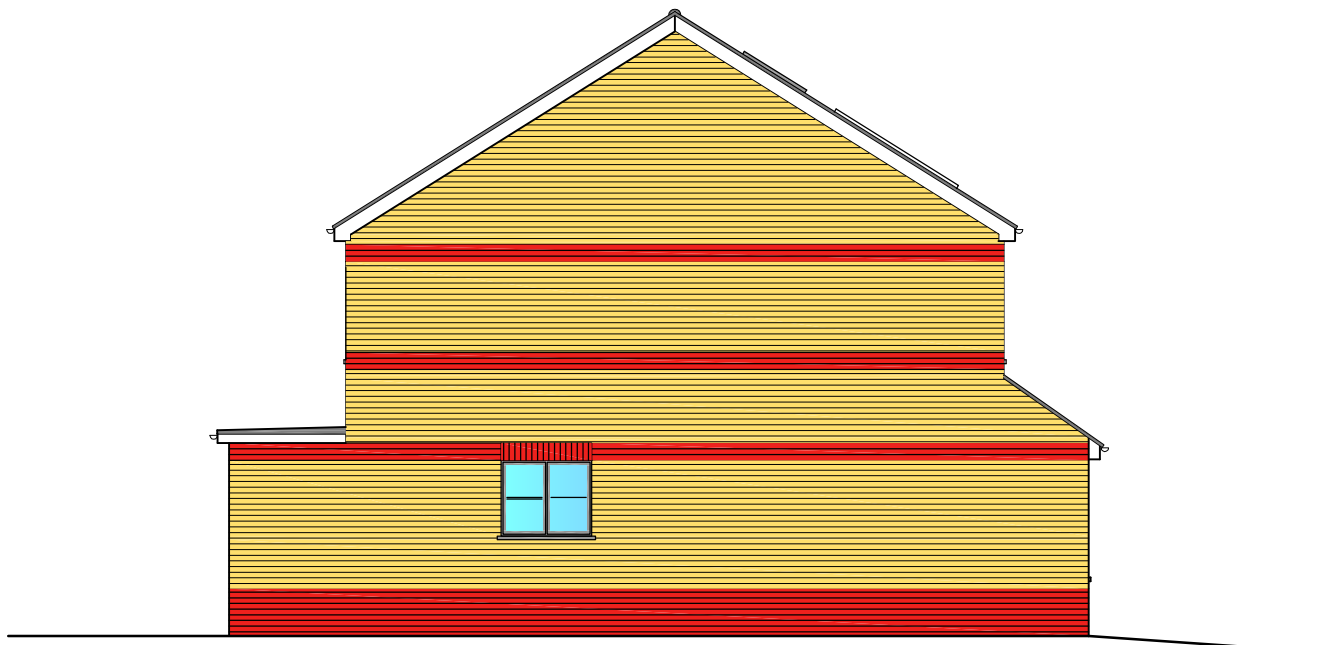


PROPOSED SOUTH SIDE ELEVATION HOUSE 1 & 2




PROPOSED EAST FRONT ELEVATION
HOUSE 1 & 3, HOUSE 2 Handed


10m
5
2.5
0
1
Scale 1:100

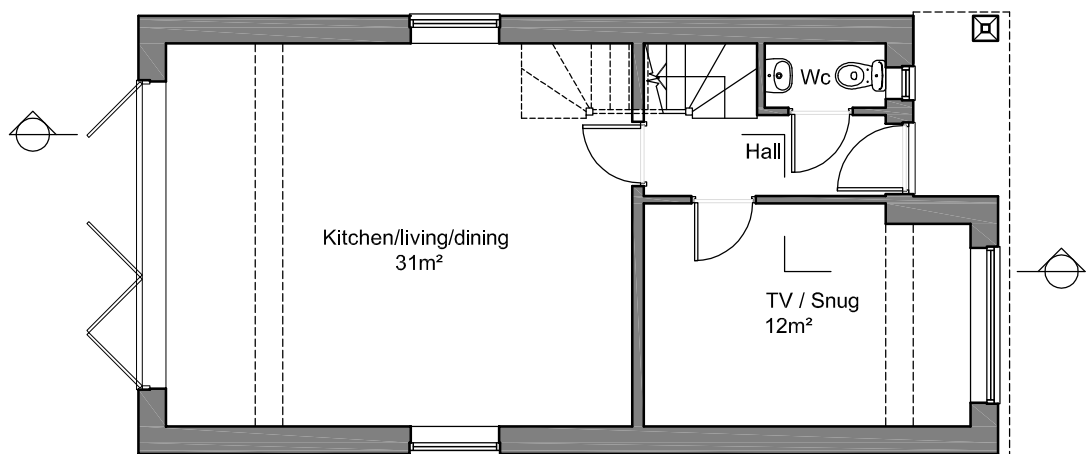


PROPOSED GROUND FLOOR PLAN (GIA 51.2m²)
HOUSE 1 & 3, HOUSE 2 Handed
3B, 4P, 2 Storey 91.5m² House

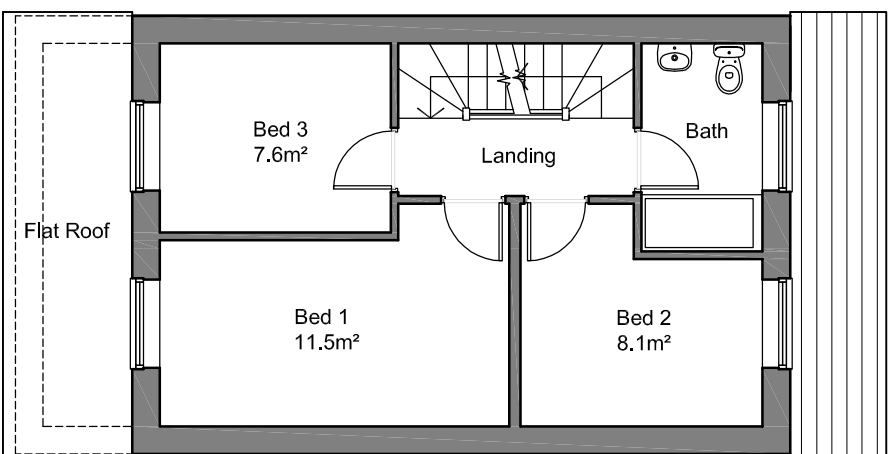


PROPOSED FIRST FLOOR PLAN (GIA 40.3m²)
HOUSE 1 & 3, HOUSE 2 Handed

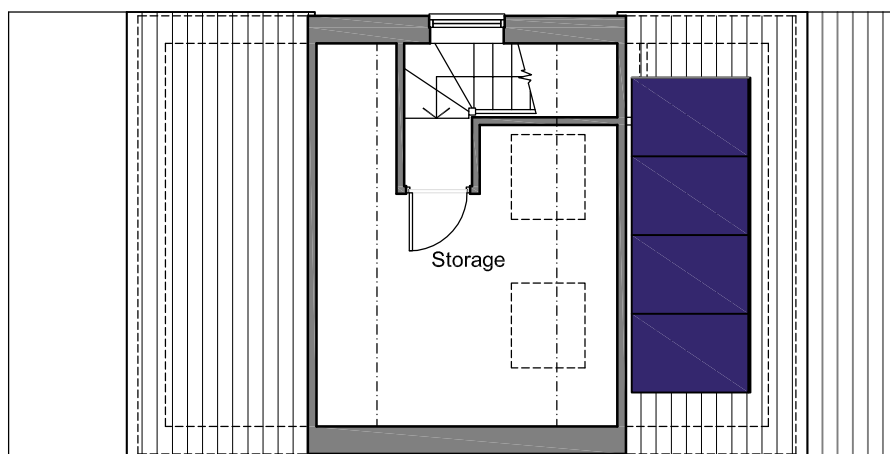

PROPOSED SECOND FLOOR PLAN (GIA 16m²)
HOUSE 1 & 3, HOUSE 2 Handed

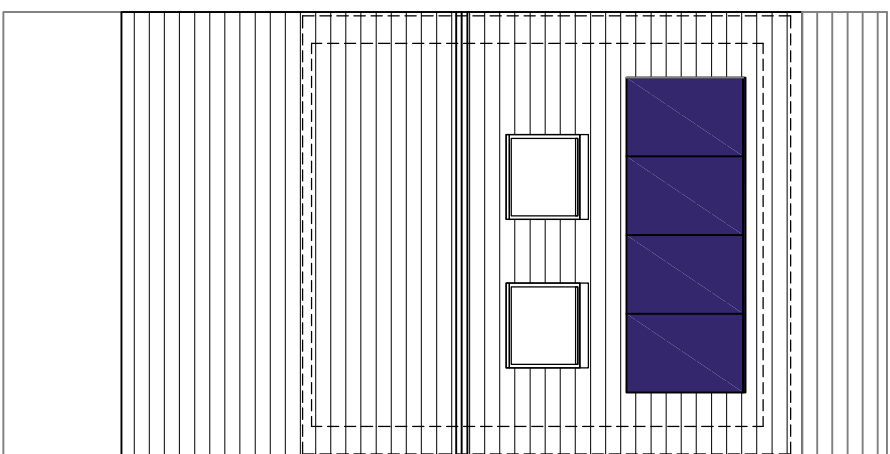

PROPOSED ROOF PLAN
HOUSE 1 & 3, HOUSE 2 Handed

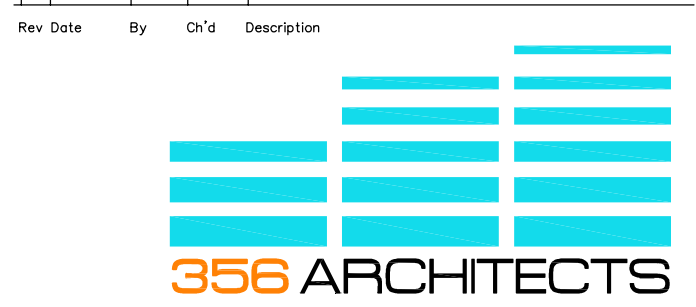

172a HIGH STREET - STEVENAGE - HERTFORDSHIRE - SG1 3LL -
m: 07902 960 581 - t: 01438 234711 - e: drw@356architects.co.uk -

CLIENT:

Mr R. Carter - 24 Froghall Lane,
Walkern, Herts, SG2 7PH

PROJECT:

3no. New Dwellings
1 Priory Lane, Wymondley, Herts.

TITLE:

Proposed Site Plan,
Plans & Elevations

SCALE:	DATE:	DRAWN BY:	CHECKED:
1:100@A1	Sept '25	DRW	
PROJ No:	DWG No:	REV:	
2437	P 002	F	