




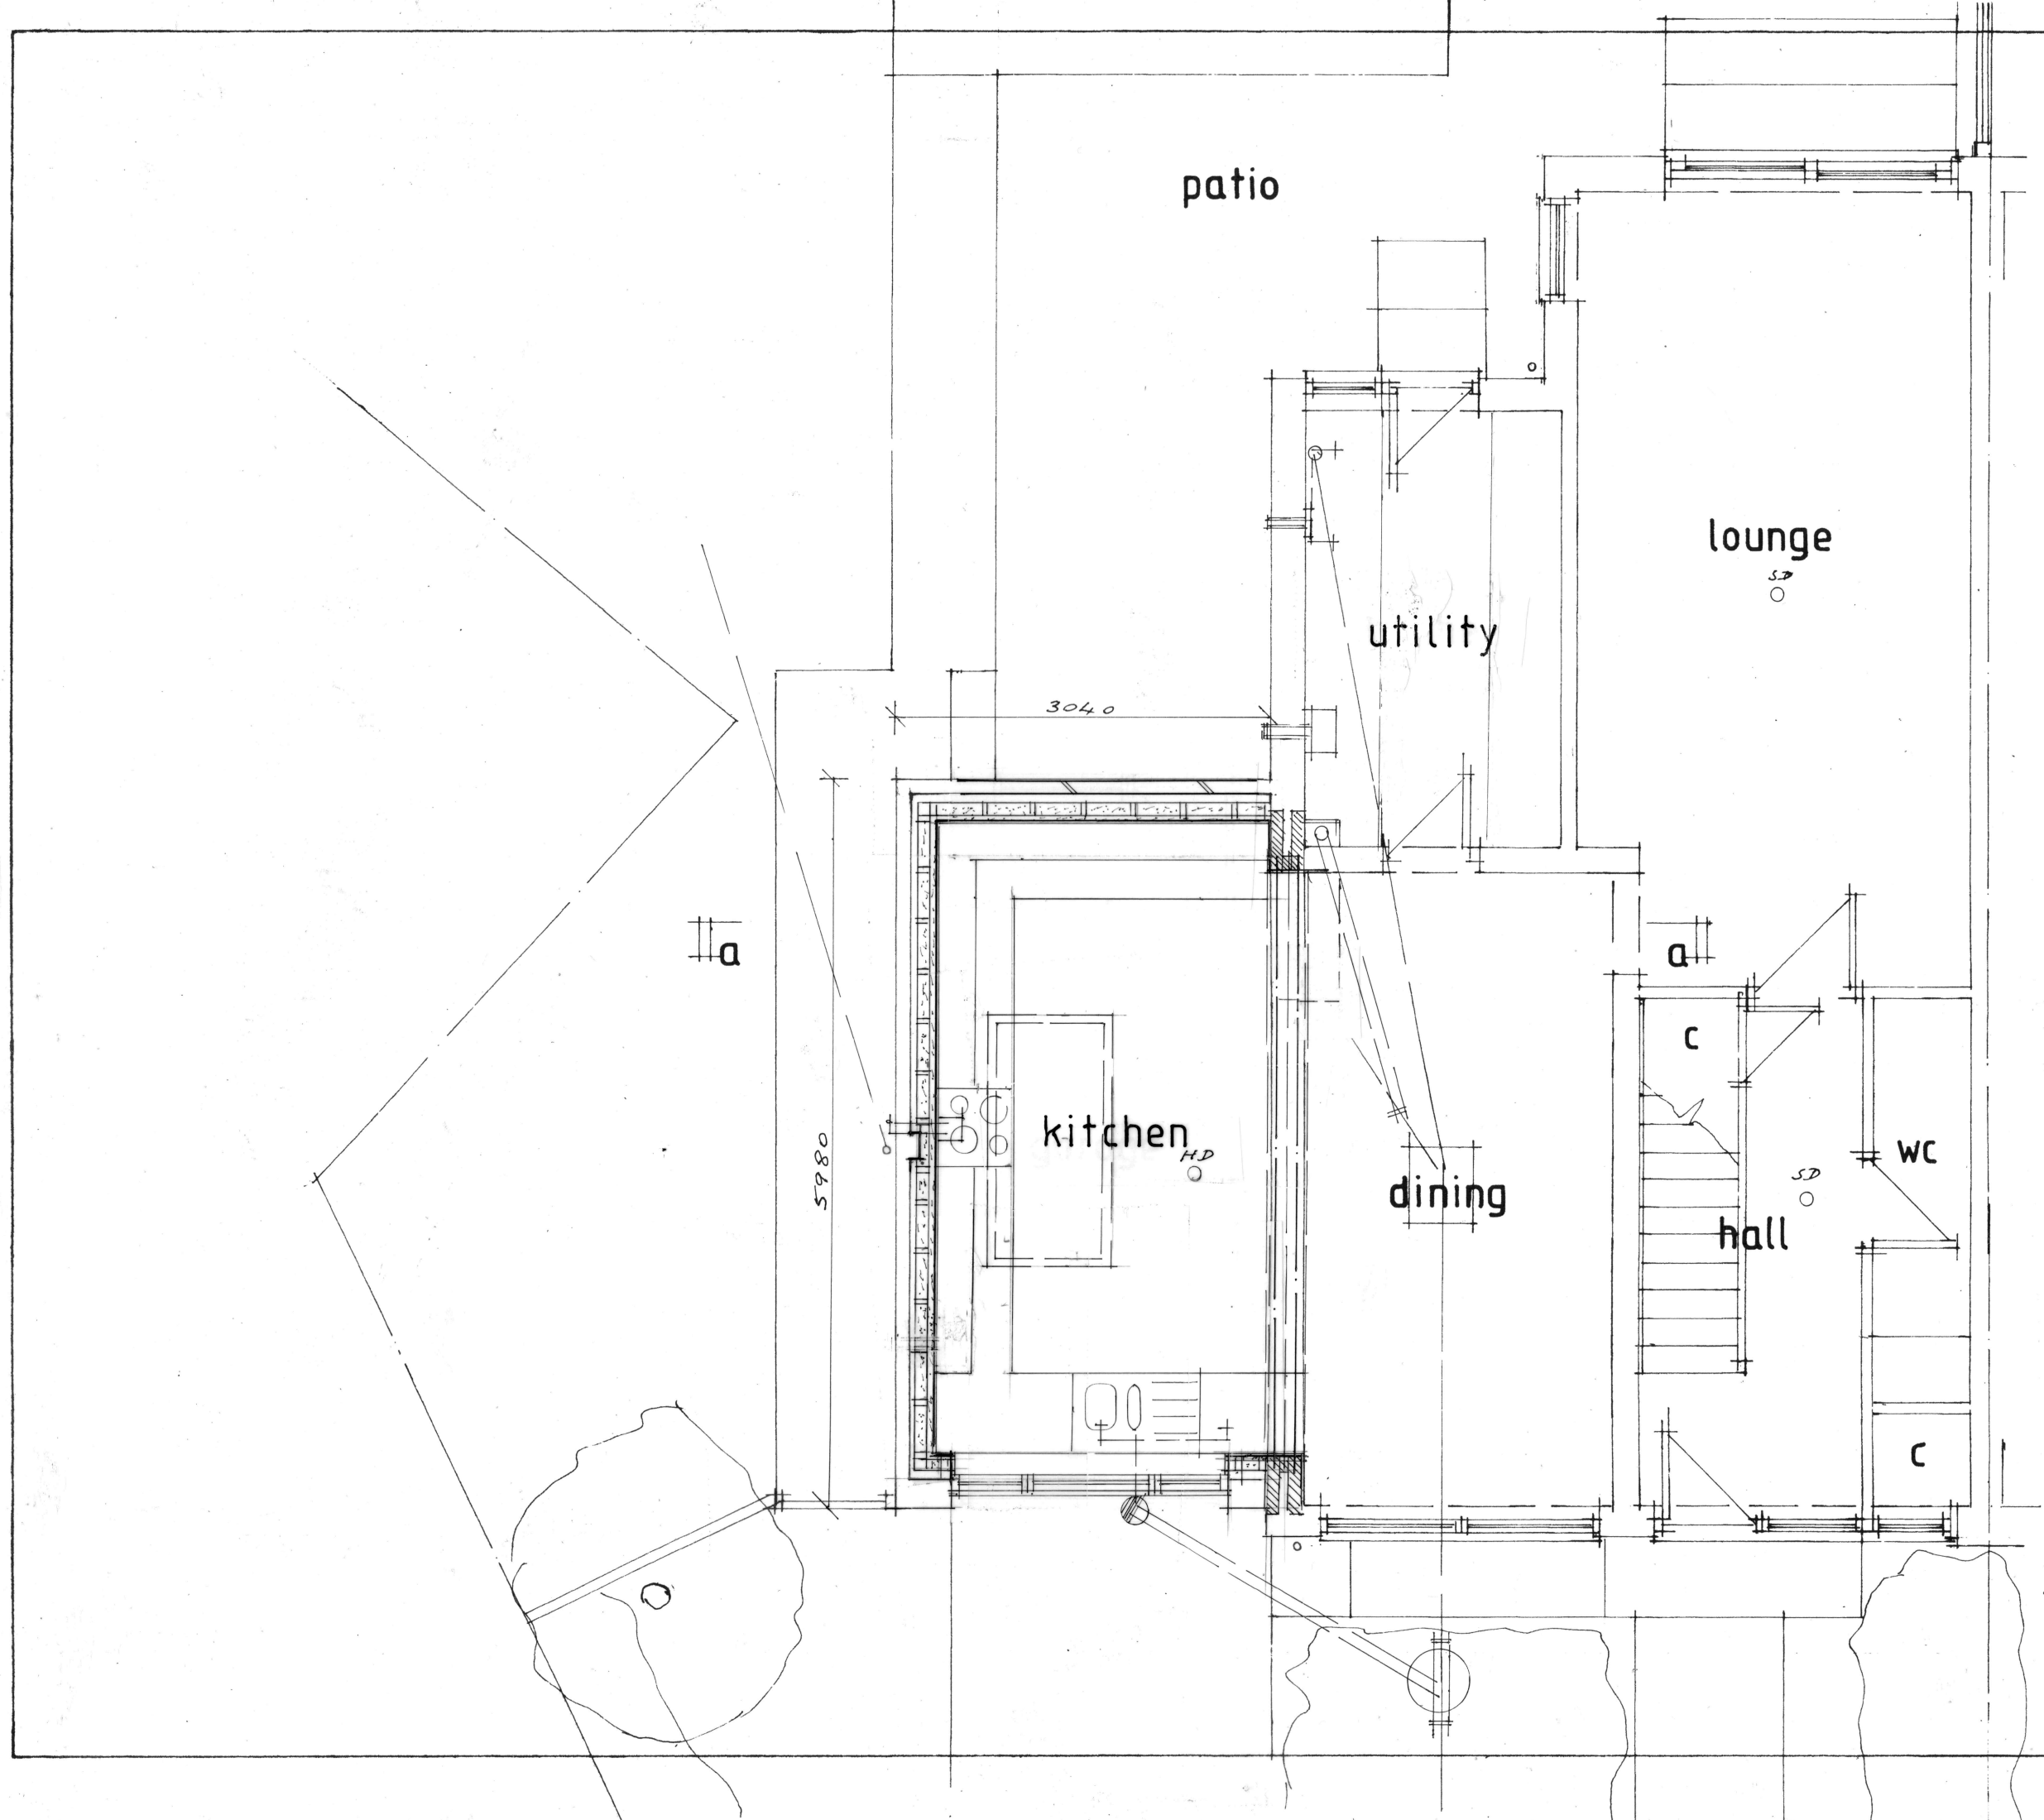

NOTES:
All dimensions must be checked on site

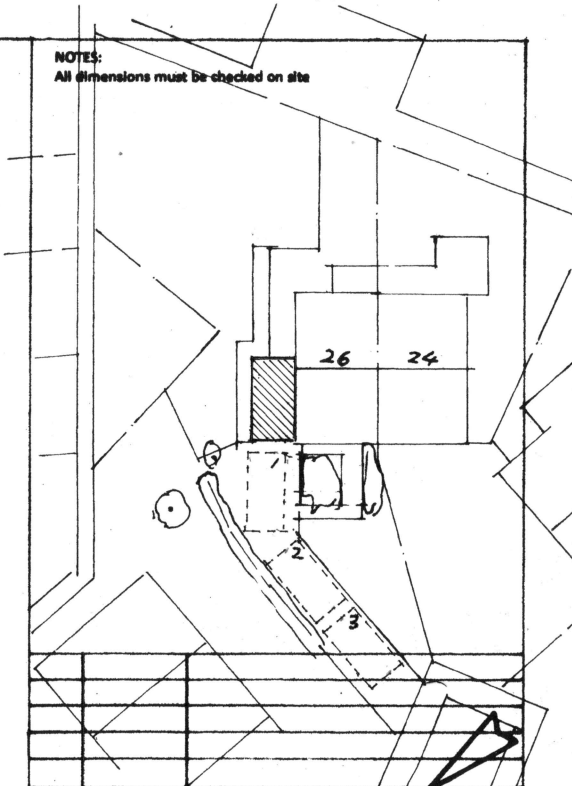

site plan 1:500

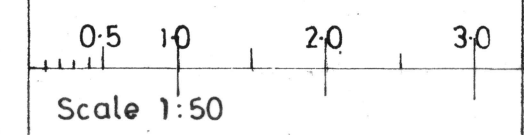

Mr R Kane
26 The Ridgeway
Codicote
Herts
SG4 8YP

Proposed ground
floor plan

Scale at A3: 1:50

Date Oct 24

Drawing subject to Local Authority Approvals

Drawing No.	Rev.
3786.24.3	