



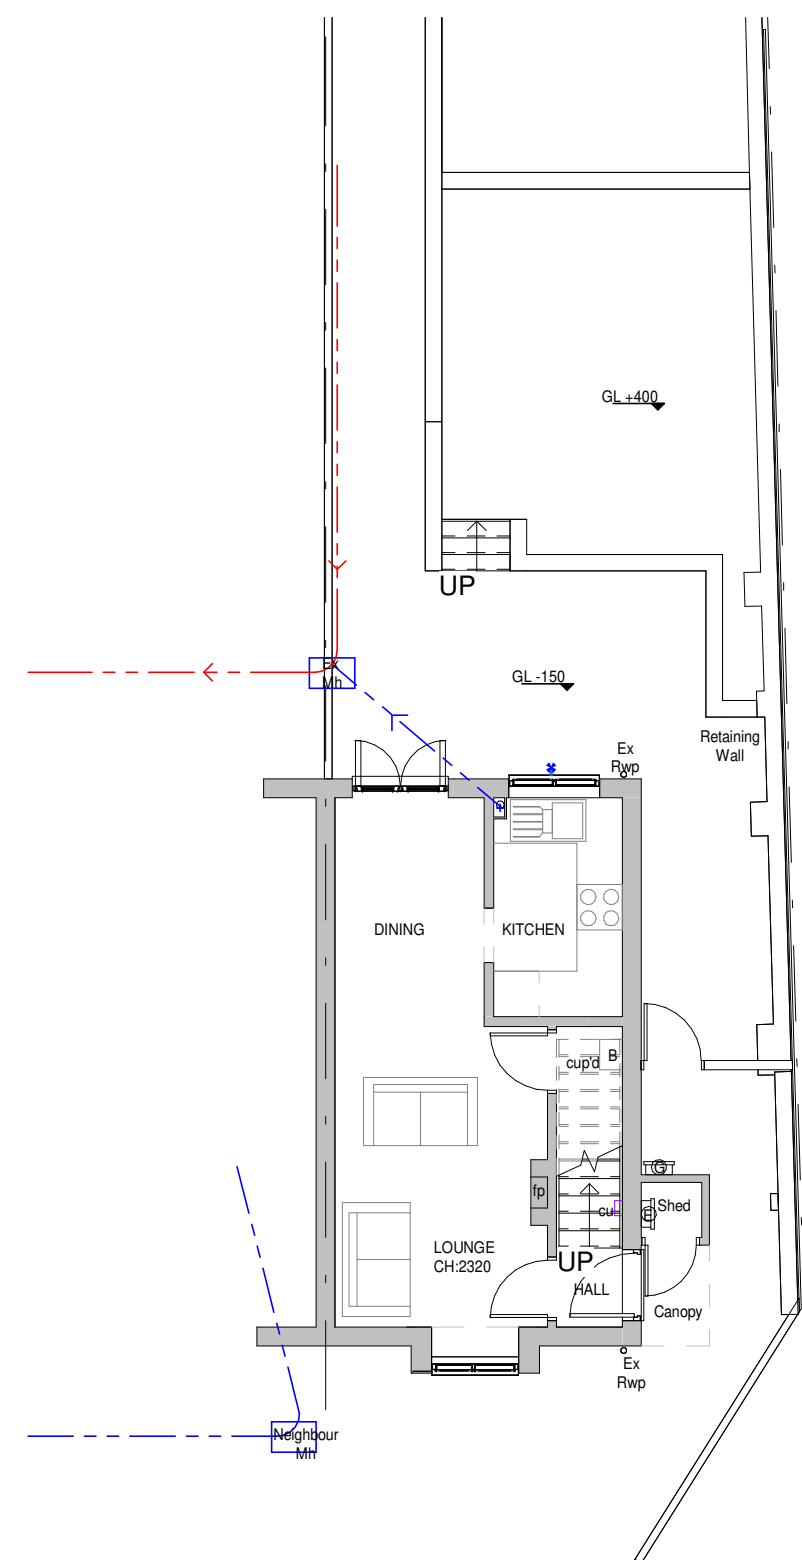


1 Existing Ground Floor Plan
1 : 100

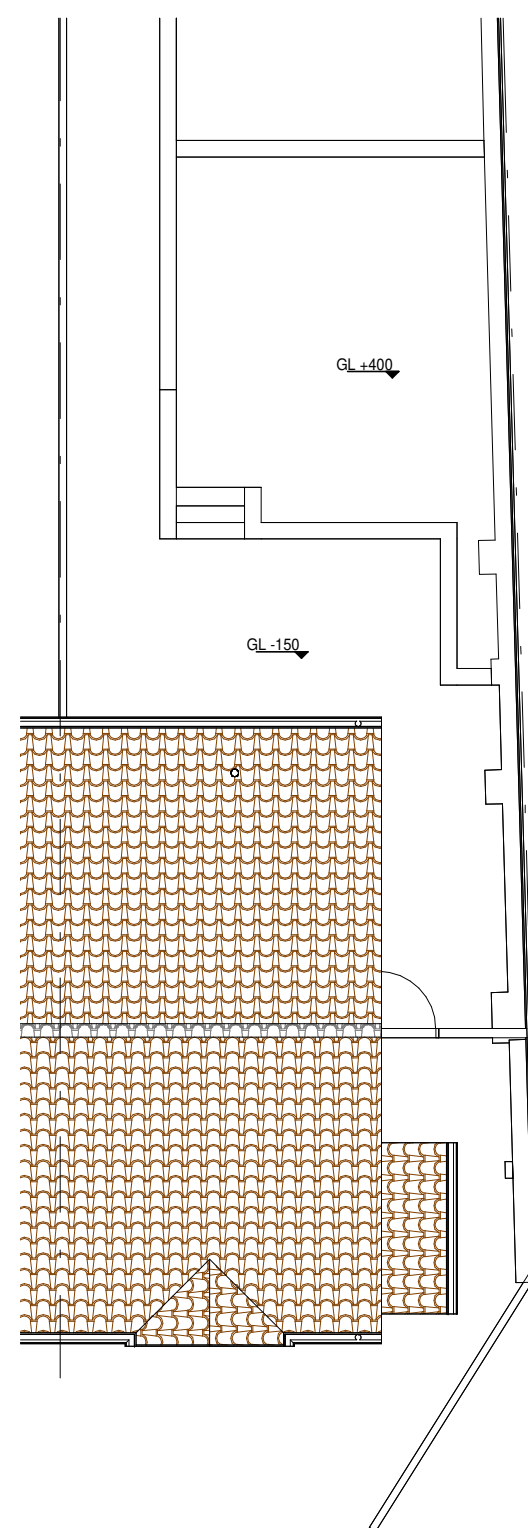


2 Existing Roof Plan
1 : 100




3 Existing South Elevation
1 : 100

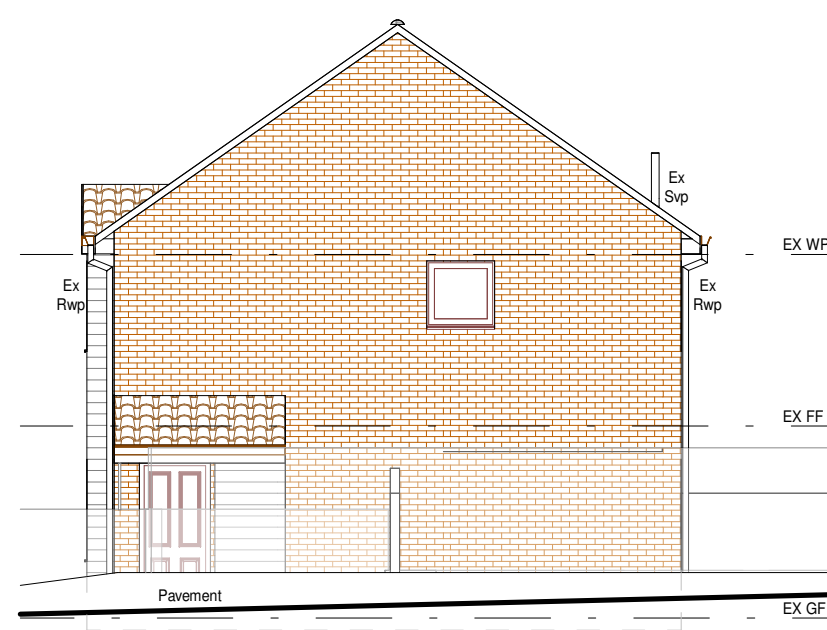

4 Existing East Elevation
1 : 100

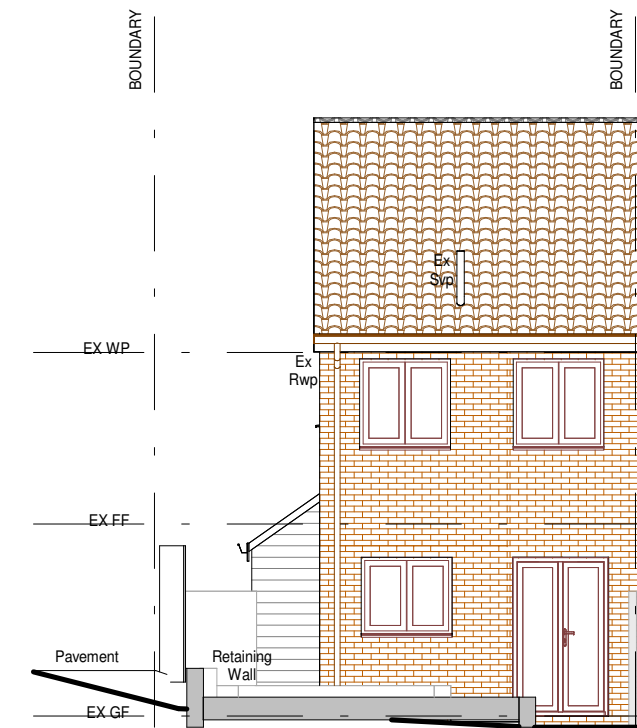

5 Existing North Elevation
1 : 100

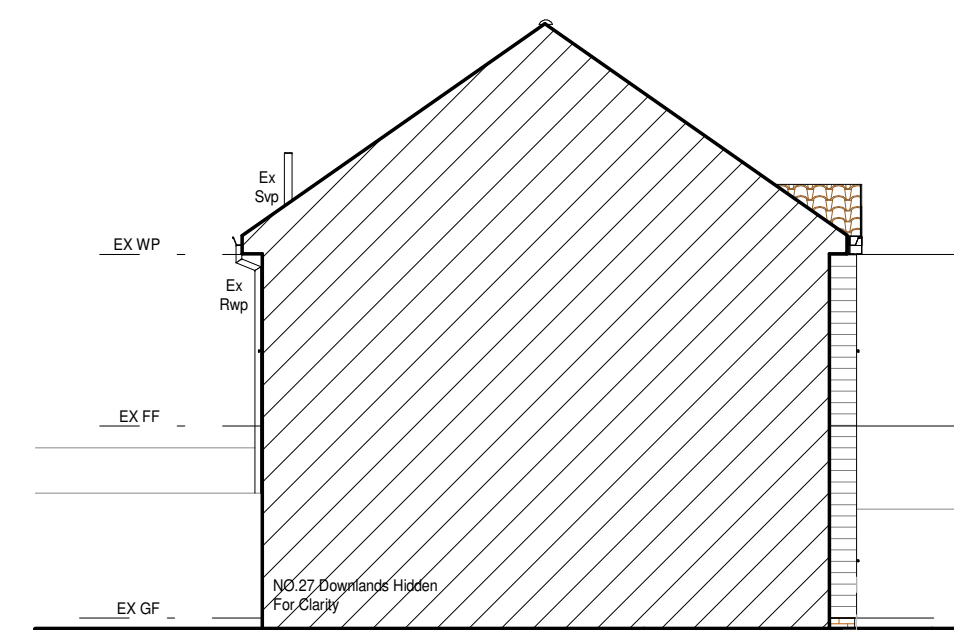

6 Existing West Elevation
1 : 100


MATERIALS

Walls
Existing Red Brick & Black Weatherboard
Proposed Red Brick to Match inc Brick Headers


Roof
Existing Interlocking Concrete Roof Tiles
Proposed Interlocking Concrete Roof Tile to Match

Windows
Existing Dark Brown UPVC Windows
Proposed Roof Lights & Dark Grey Window


Doors
Proposed Composite Door & Anthracite Grey
Aluminium Bi-Fold Door

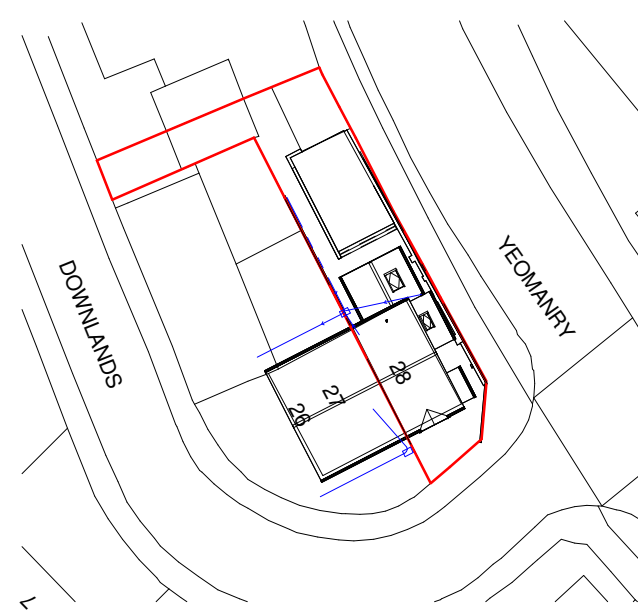


10 Block Plan
1 : 500

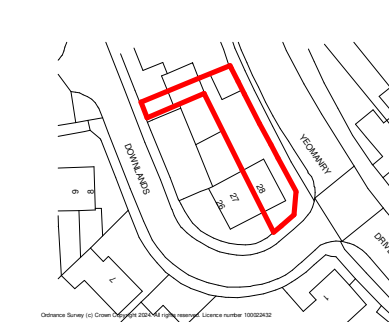

11 Location Plan
1 : 1250

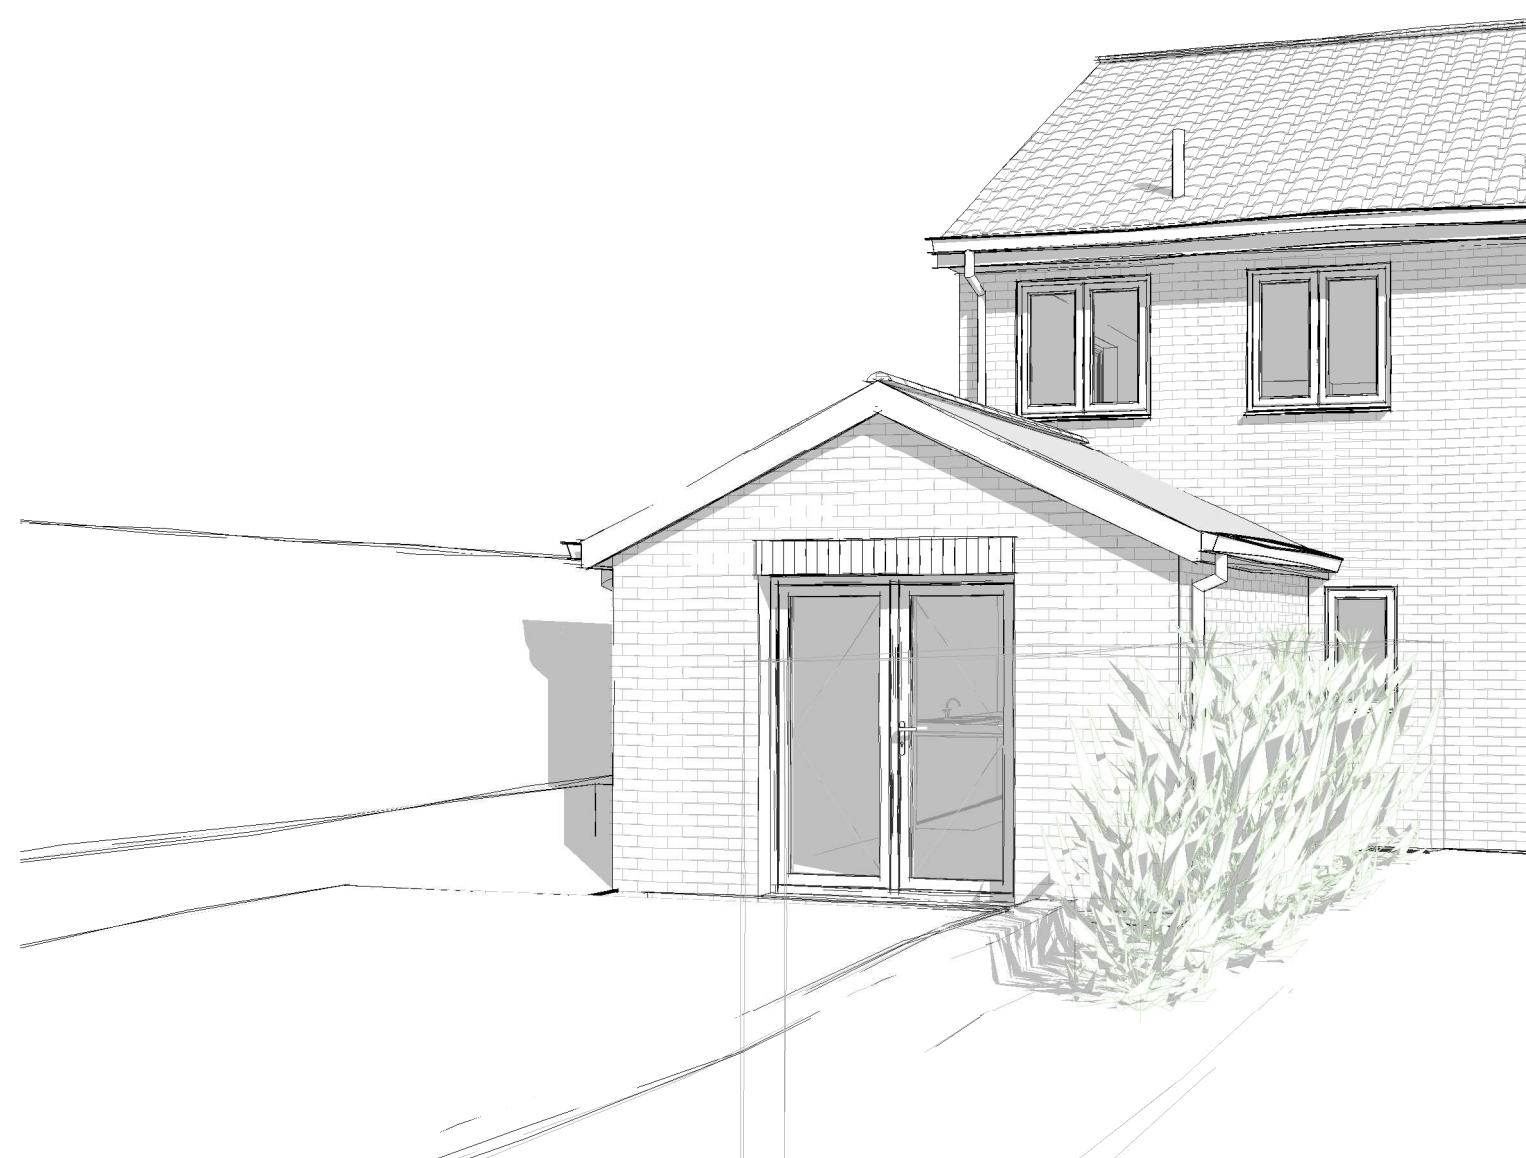


8 3D View

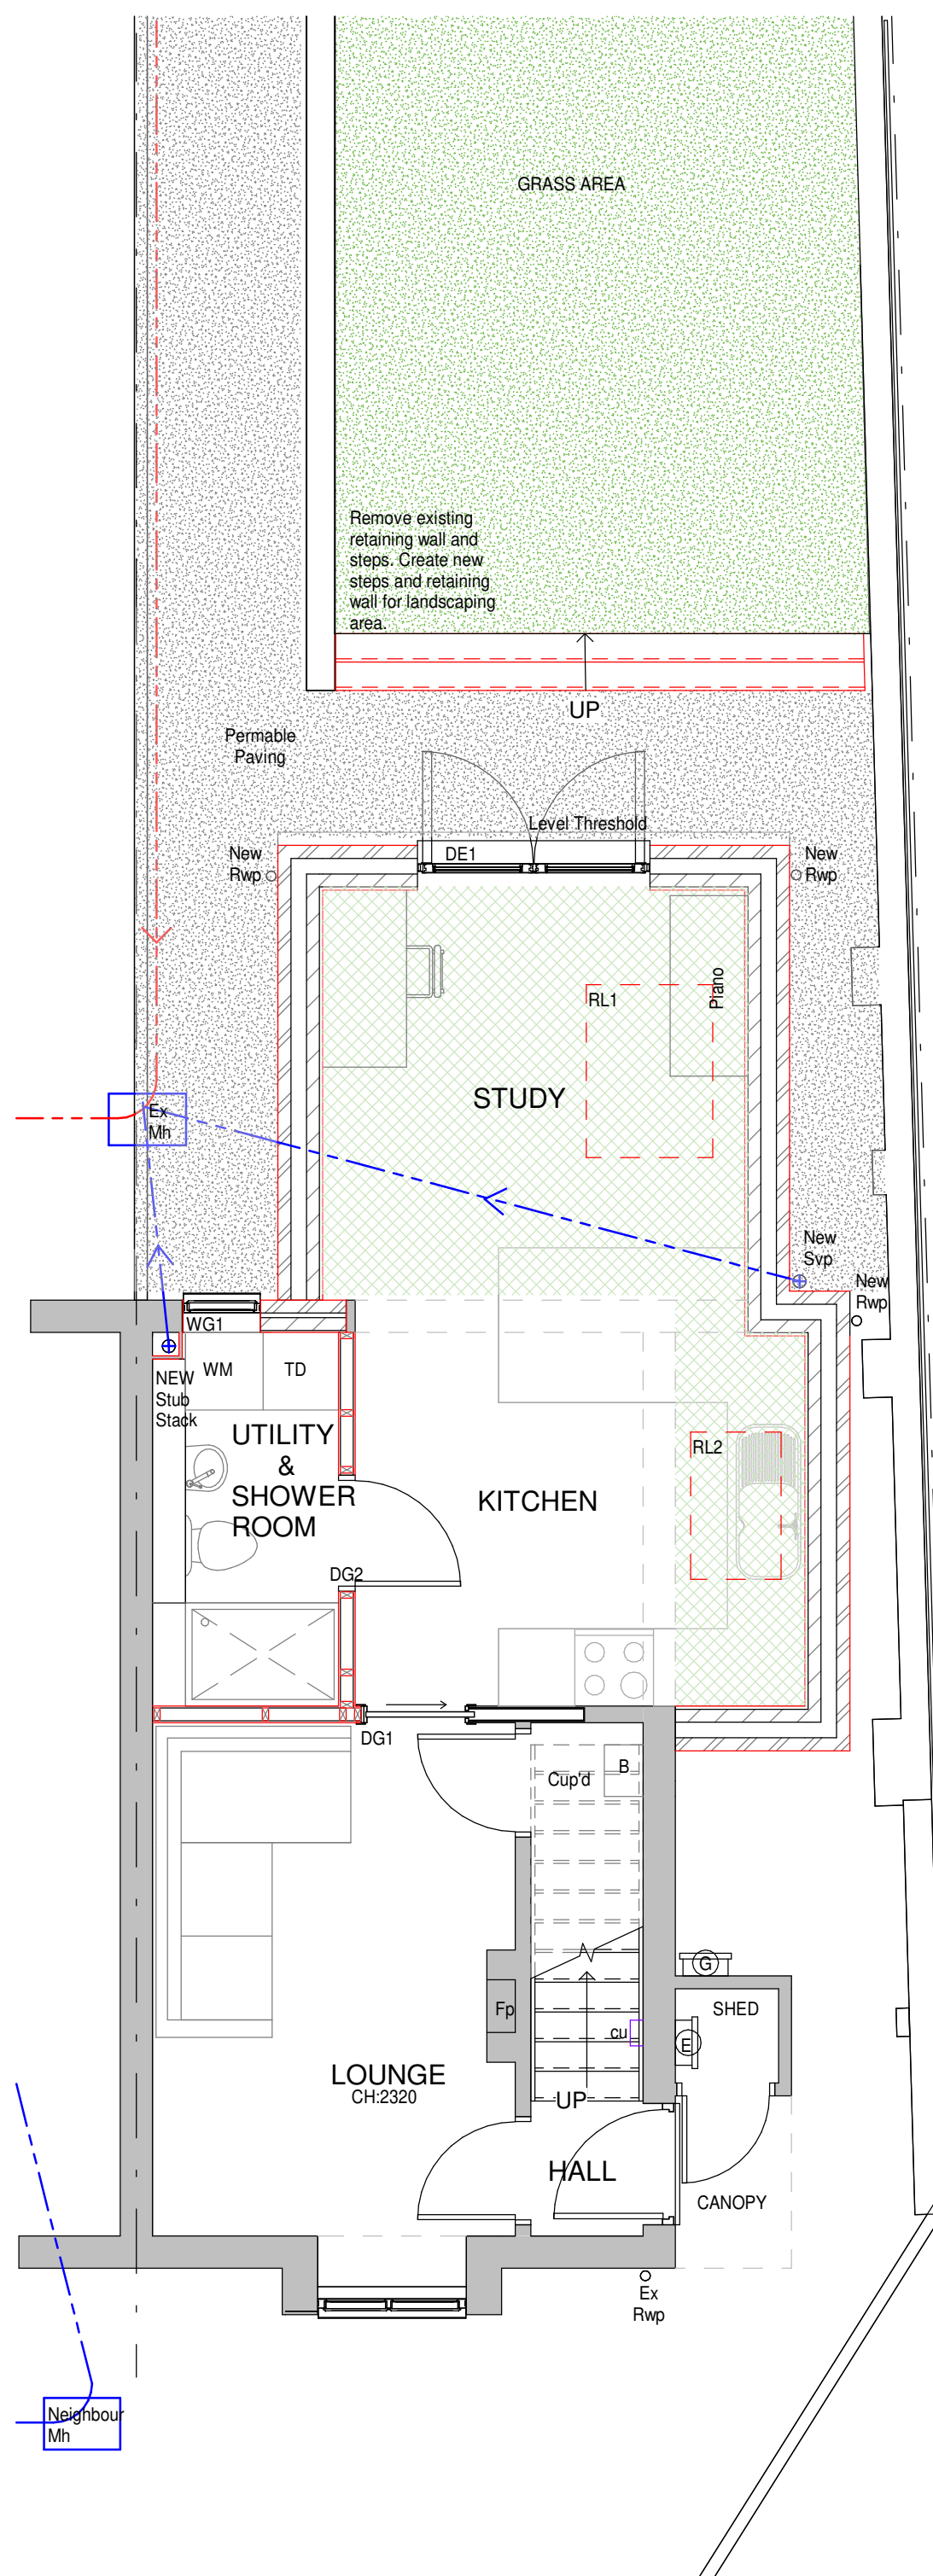

7 Proposed Ground Floor Plan
1 : 50



9 Proposed Roof/Site Plan
1 : 100

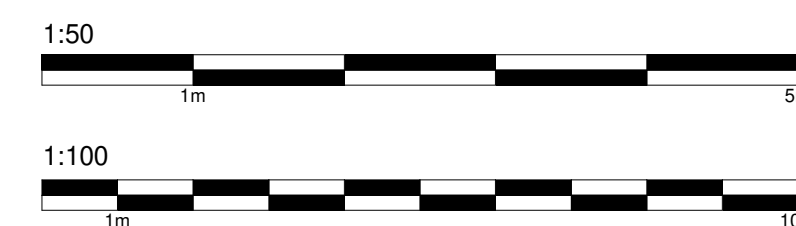

B Reduce Extension 05/09/2024
A Client 07/06/2024
Amendments



Client
Miss Gillet

Project
28 Downlands
Baldock
Hertfordshire
SG7 6SY

Drawing Title
Single Storey Rear & Side Extension.

Existing Plans, Proposed Plans, 3D
View, Site Plan, Block Plan &
Location Plan.

Scale:	Date:	Drawn by:	Checked by:
As indicated	30/05/2024	GLH	TB
Dwg. No.	HET-1798/01		Rev.
			B