

MATERIALS

Walls
Existing Red Brick & Black Weatherboard
Proposed Red Brick to Match inc Brick Headers


Roof
Existing Interlocking Concrete Roof Tiles
Proposed Interlocking Concrete Roof Tile to Match

Windows
Existing Dark Brown UPVC Windows
Proposed Roof Lights & Dark Grey Window


Doors
Proposed Composite Door & Anthracite Grey
Aluminium Bi-Fold Door

KEY PLAN


- Site Boundary
Landscaping
Paving
Proposed Brick
Proposed Roof Tiles

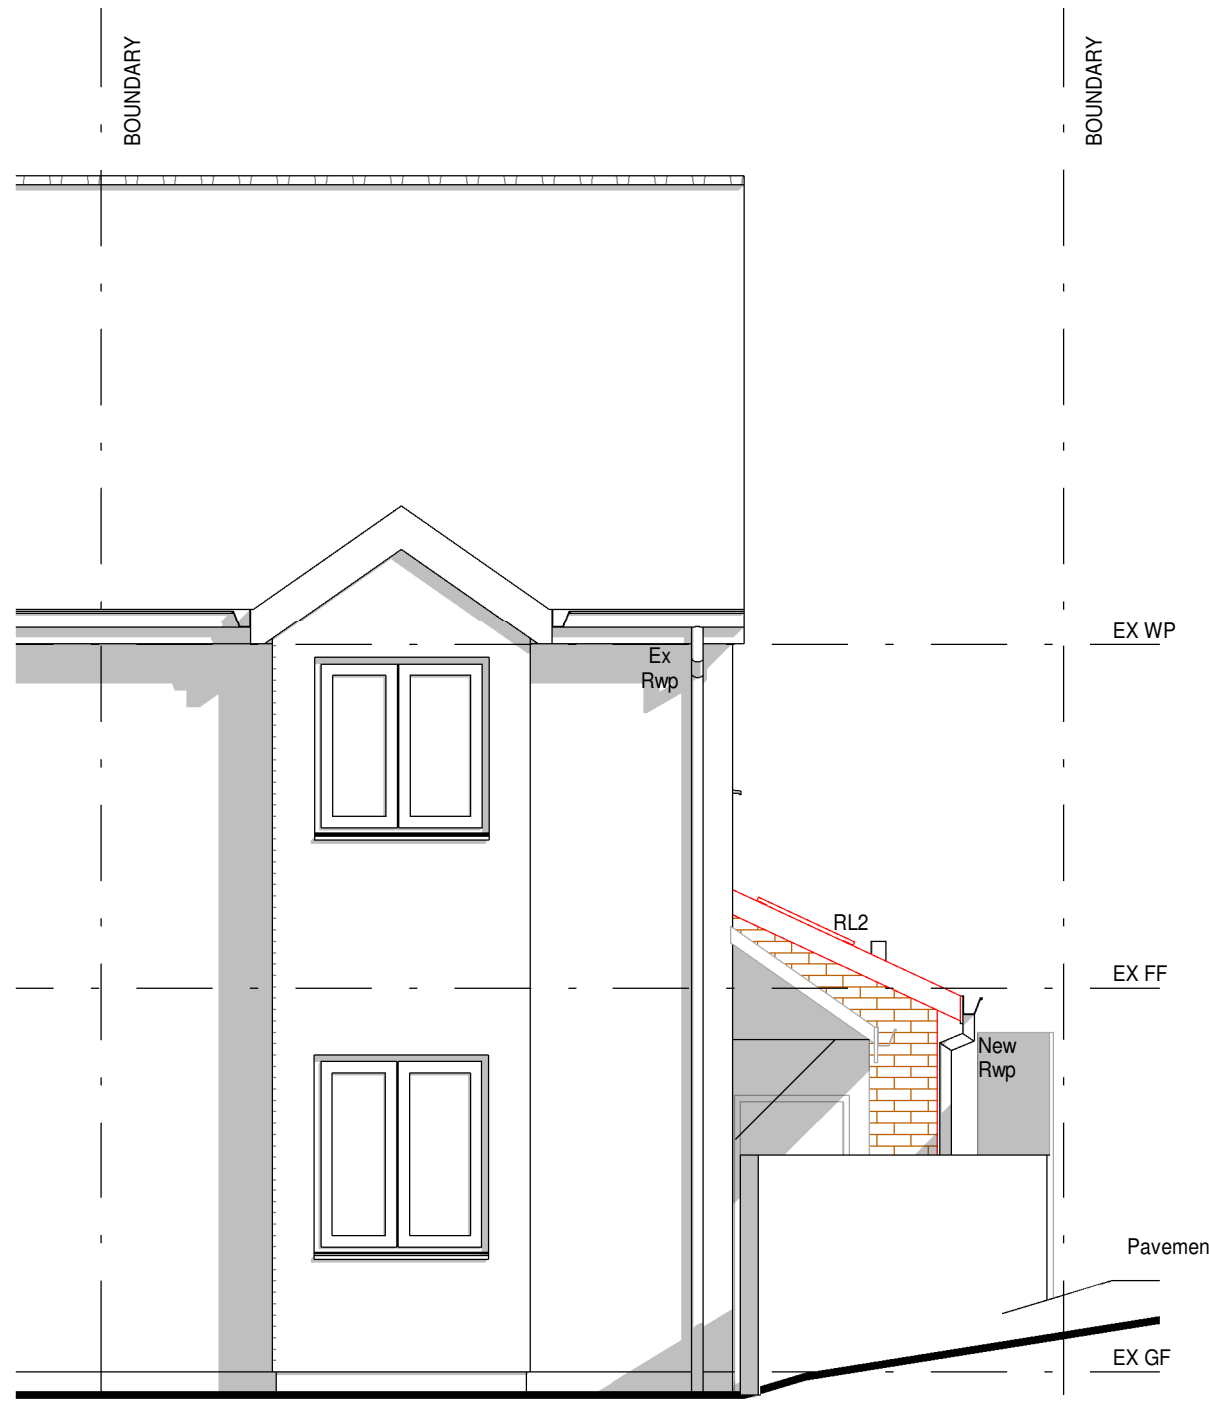


1 Proposed South Elevation
1 : 50

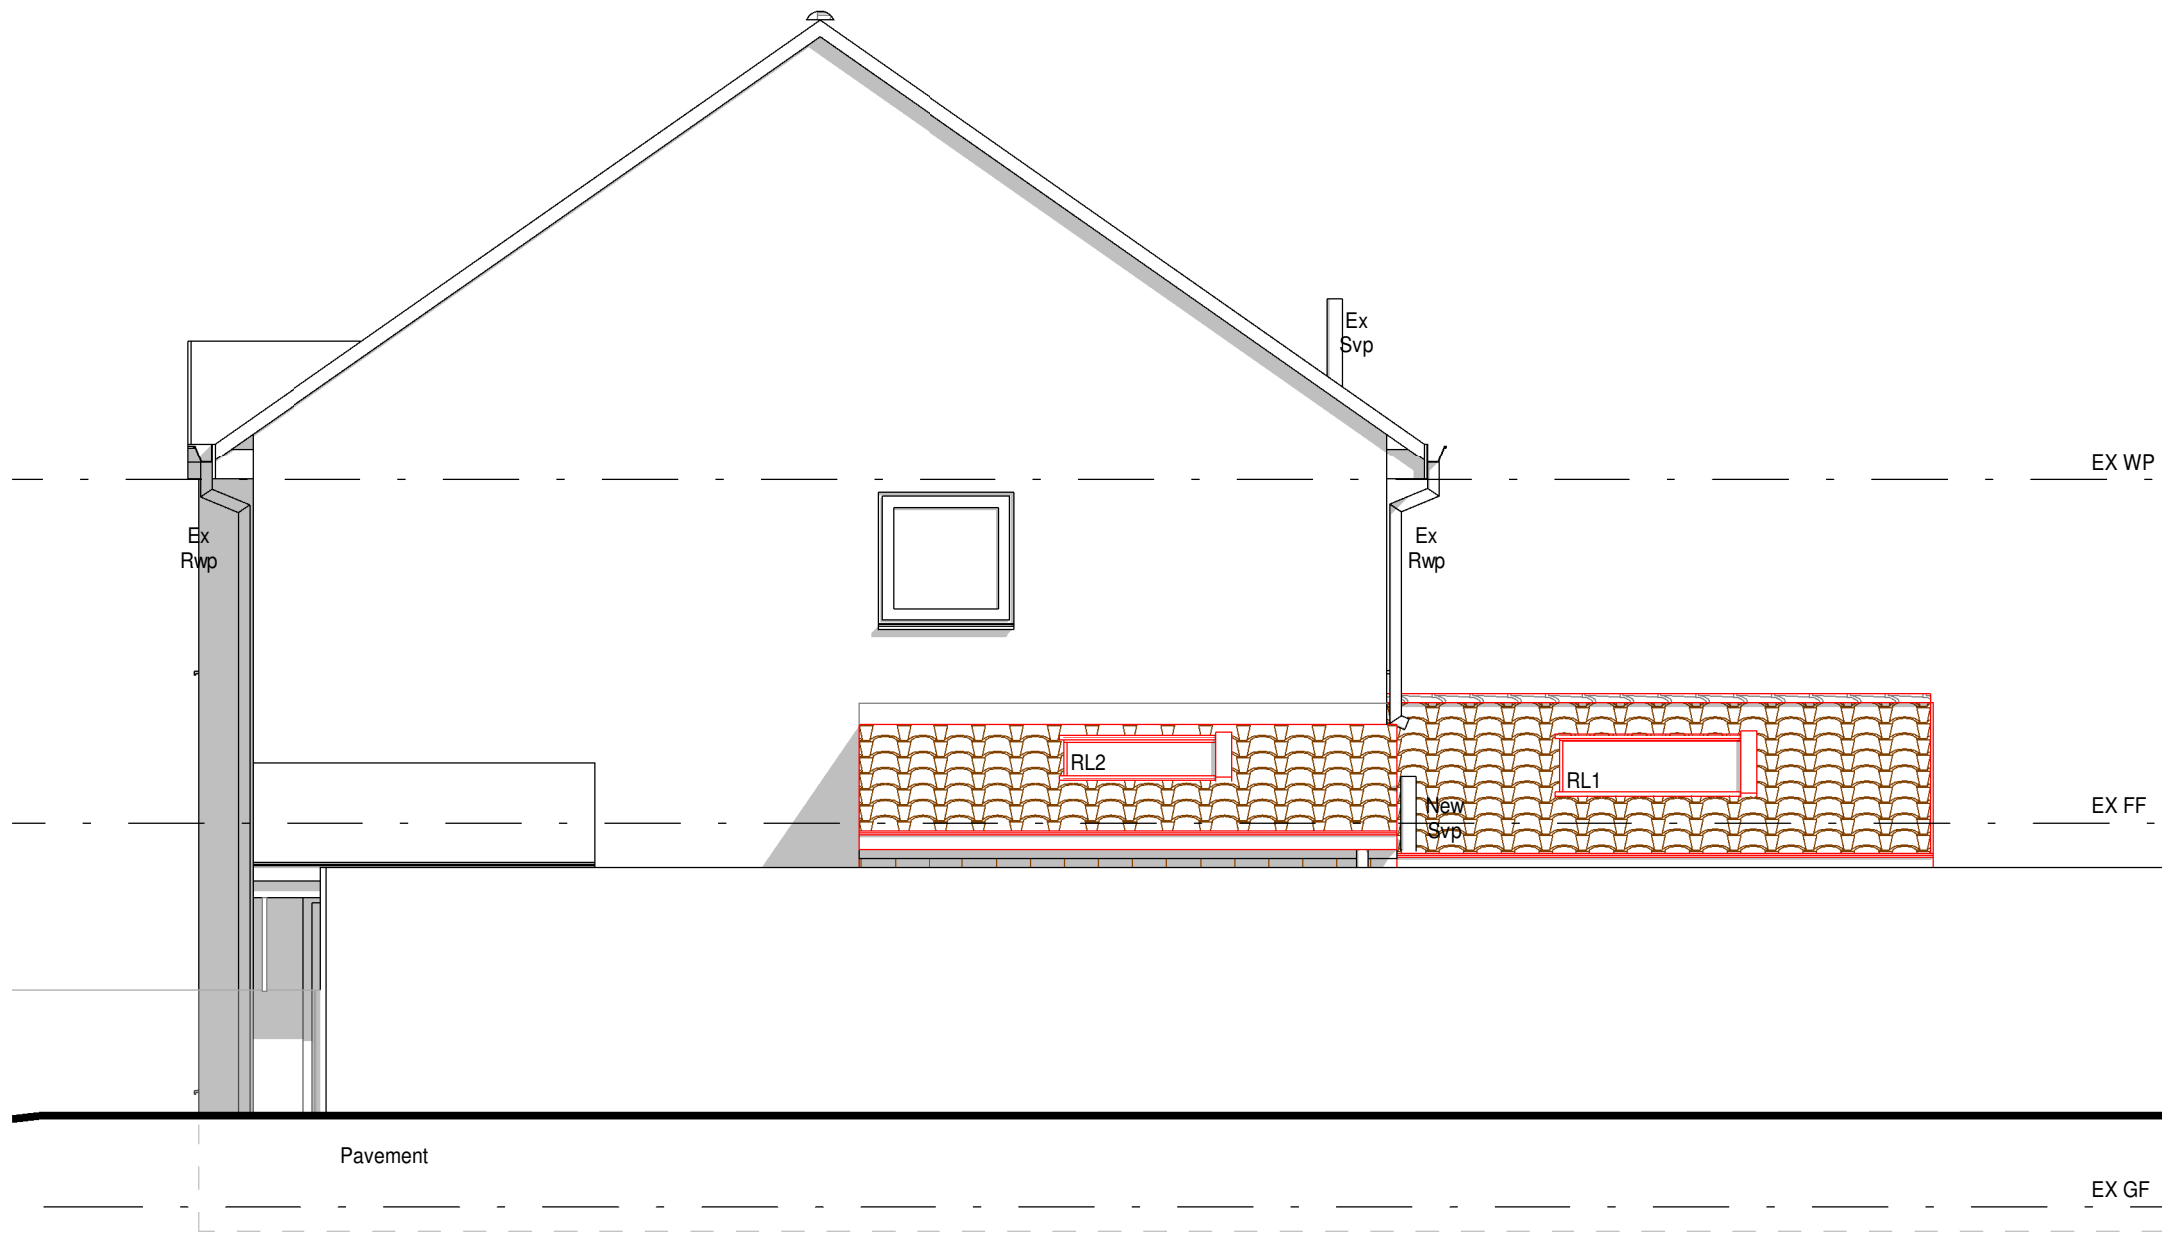


2 Proposed East Elevation
1 : 50

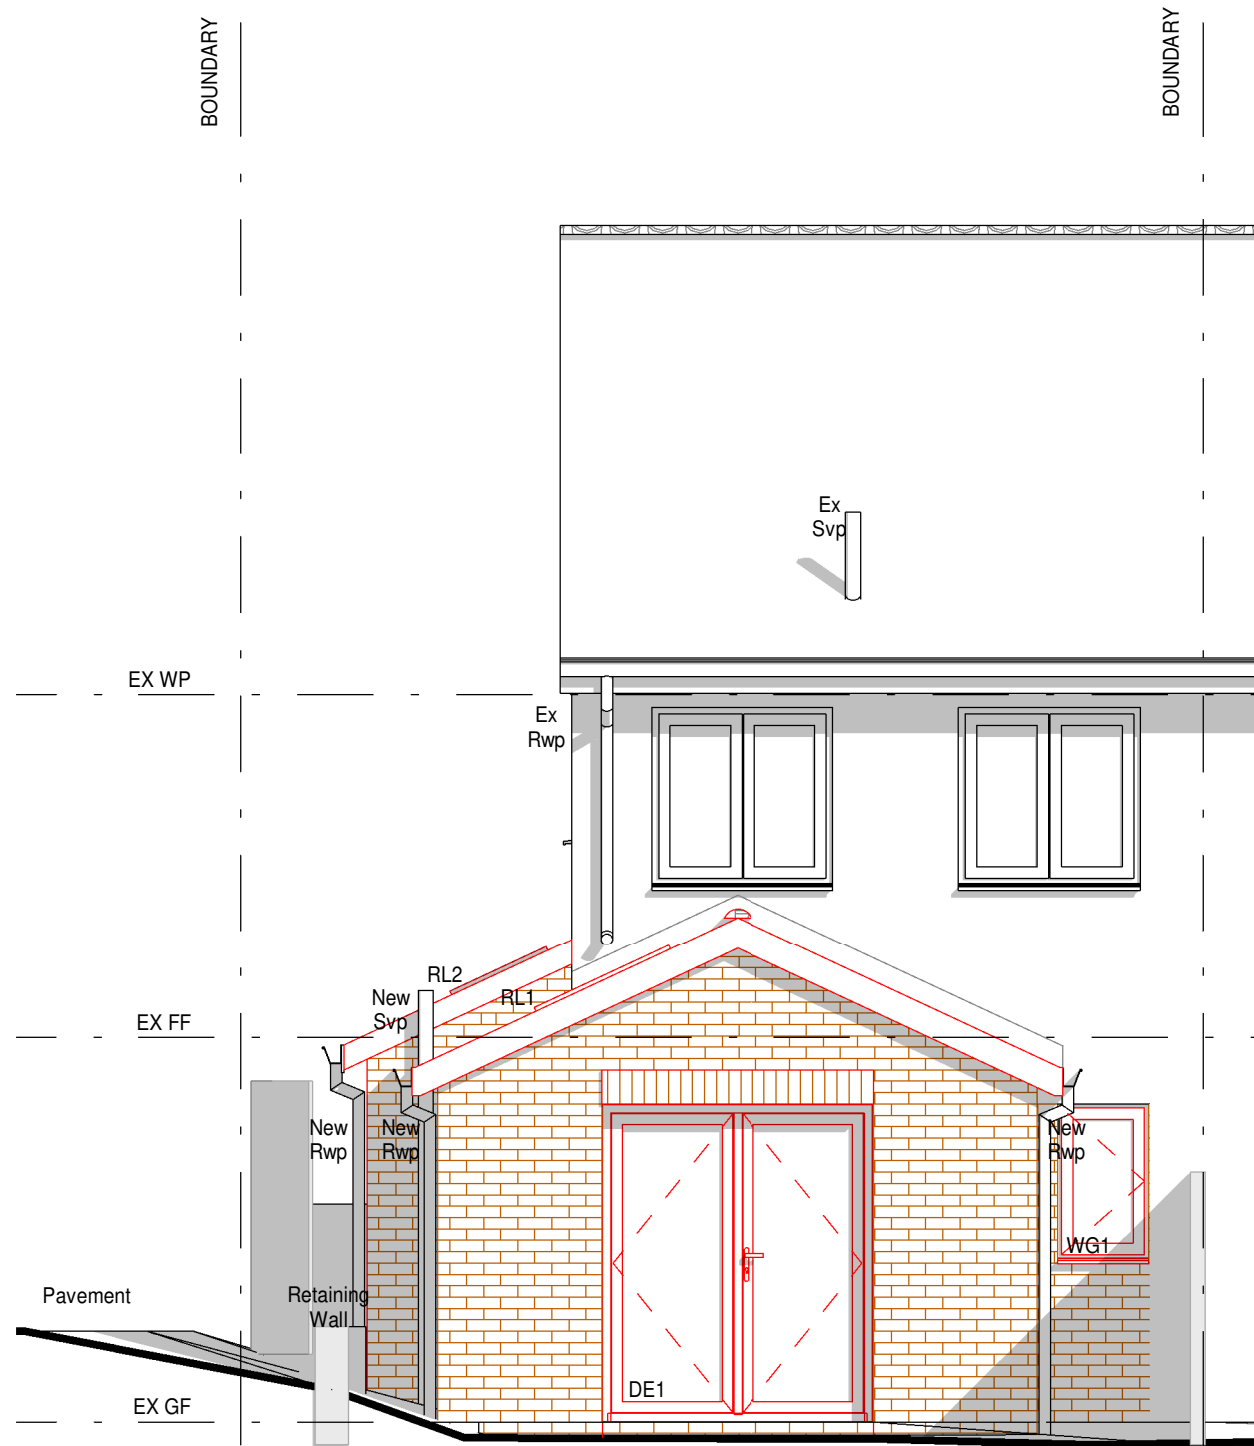

3 Proposed North Elevation
1 : 50

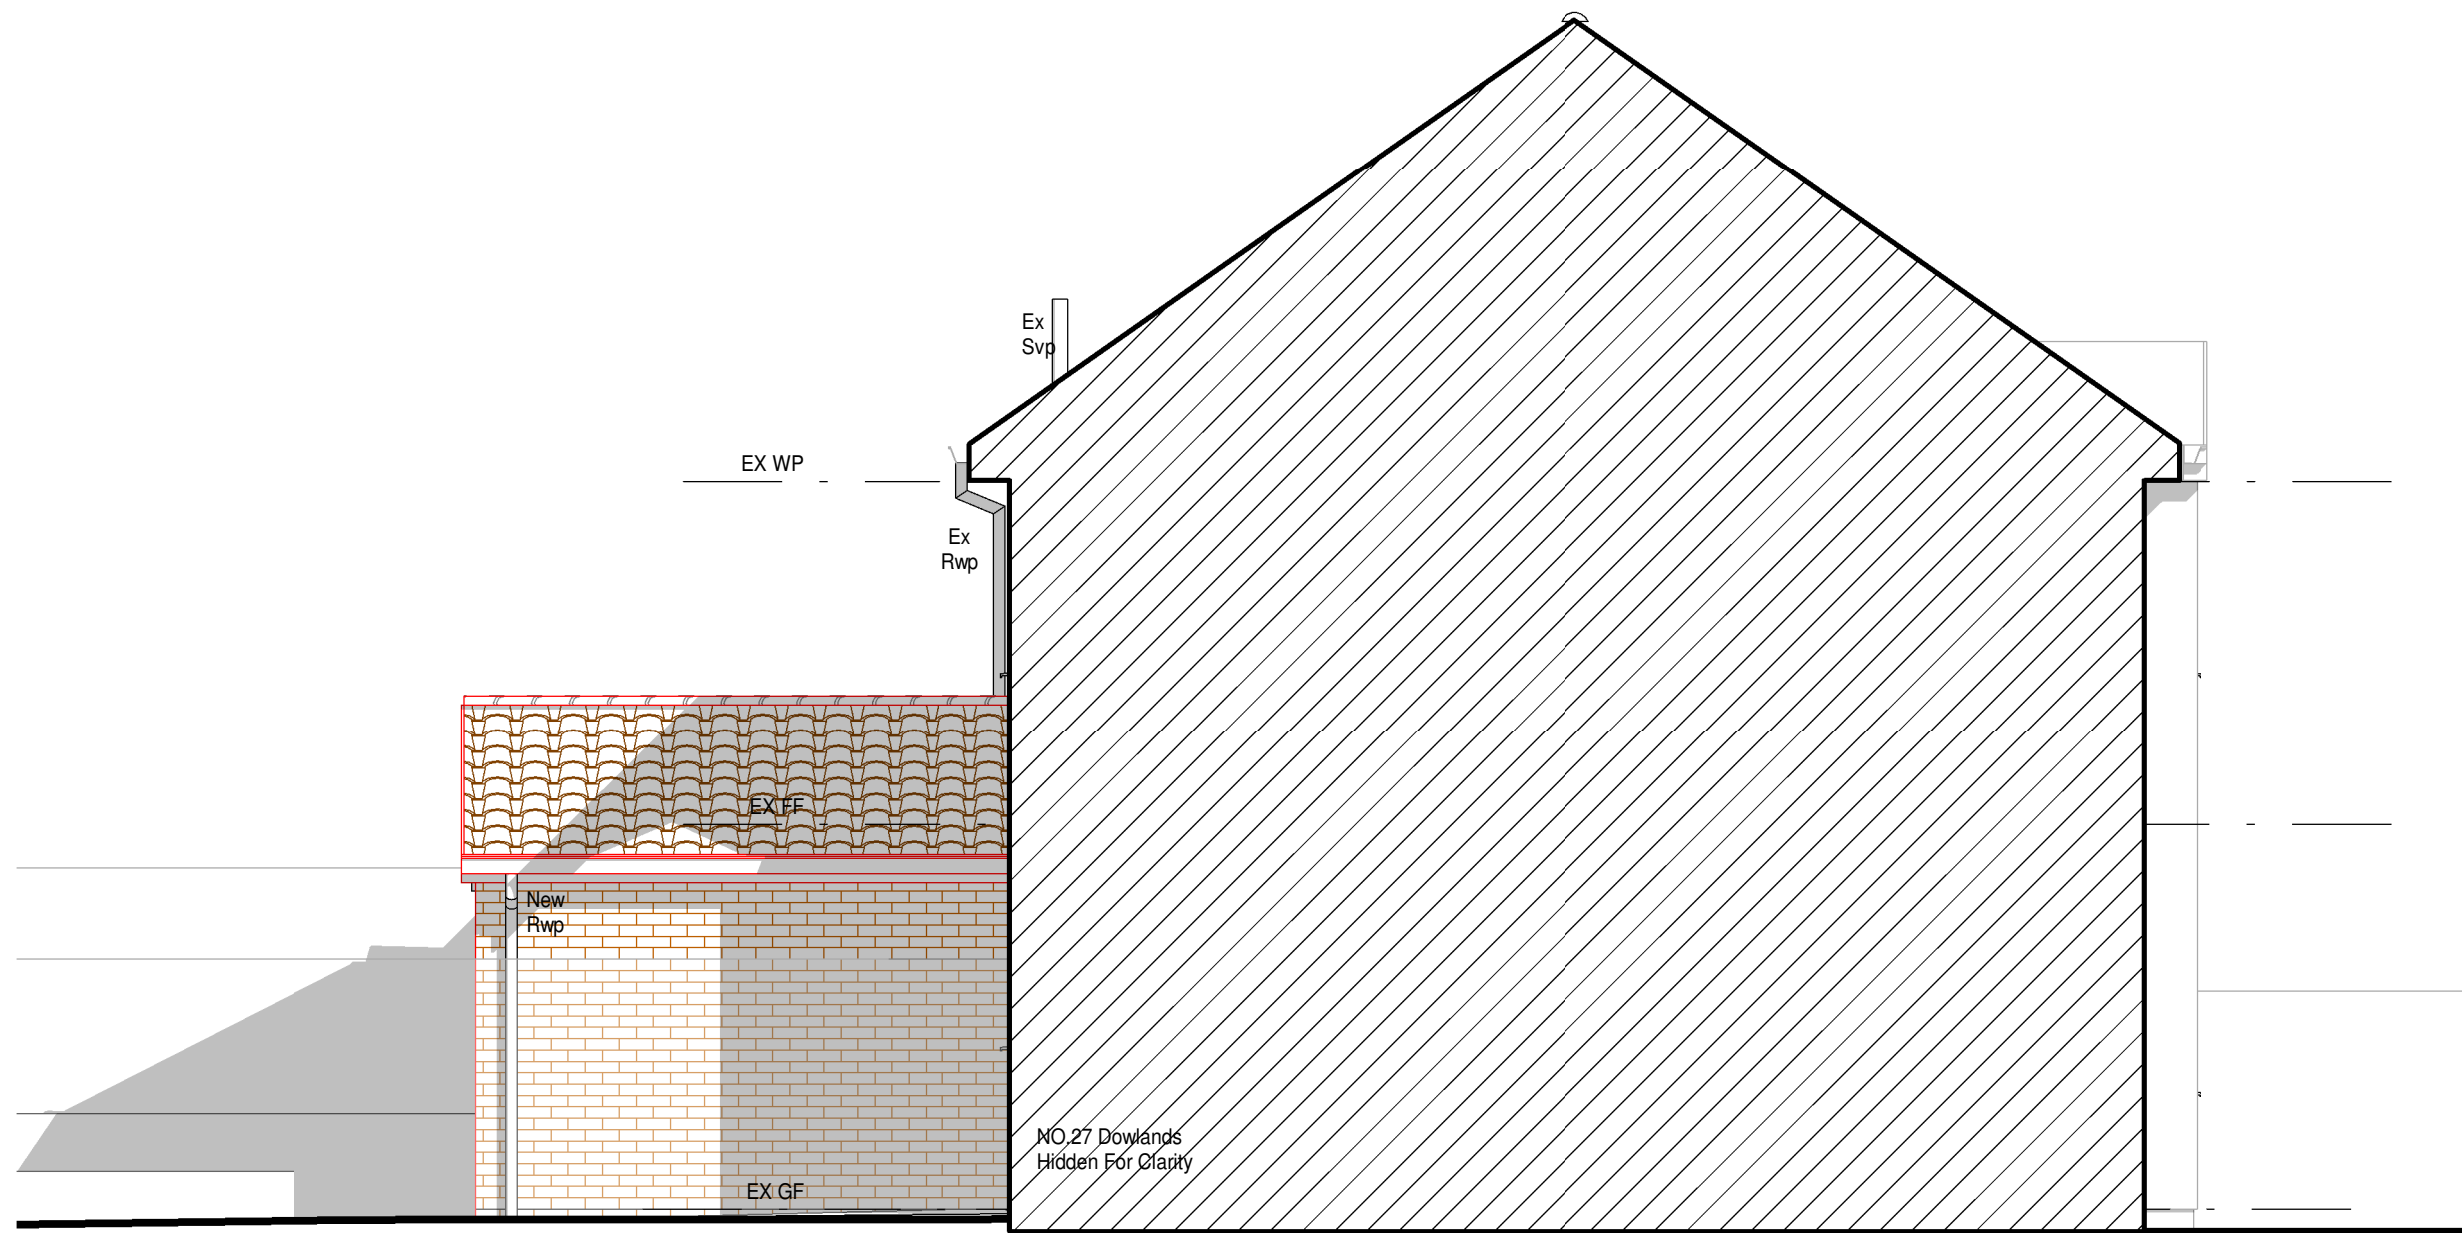

4 Proposed West Elevation
1 : 50

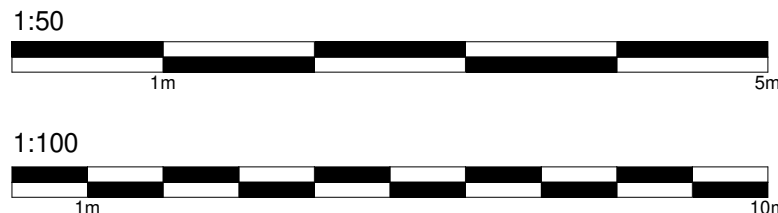

B Reduce Extension 05/09/2024
A Client 07/06/2024
Amendments

HET
HOME EXTENSION TEAM
4 Brand Street, Hitchin, Hertfordshire, SG5 1HX
Tel: (01462) 440099 E-mail: hitchin@het.co.uk

Client
Miss Gillet

Project
28 Downlands
Baldock
Hertfordshire
SG7 6SY

Drawing Title
Single Storey Rear & Side Extension.

Proposed Elevations.

Scale:	Date:	Drawn by:	Checked by:
1 : 50	30/05/2024	GLH	TB
Dwg. No.			Rev.
HET-1798/02			B