




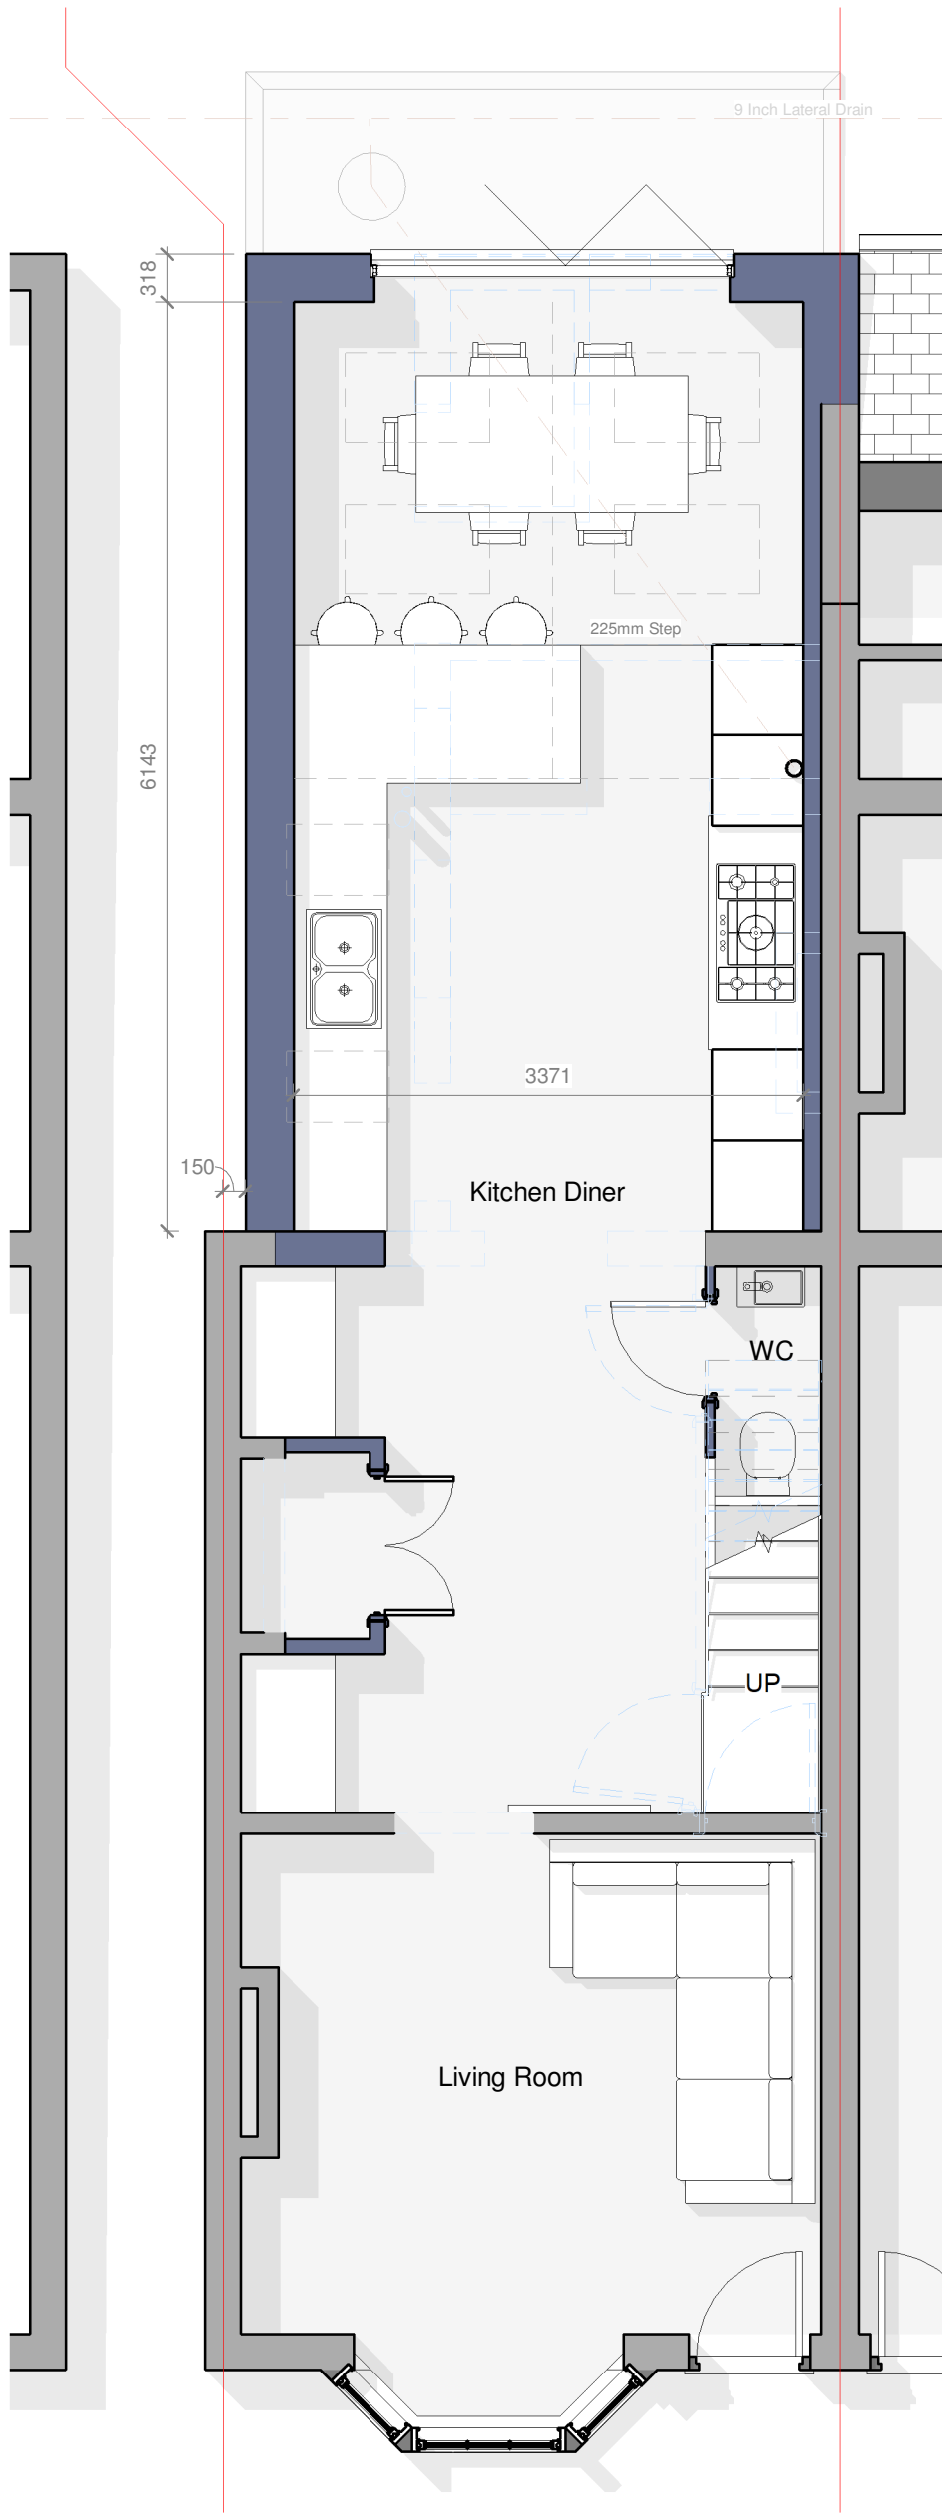

1 Ground Floor Plan
1 : 50

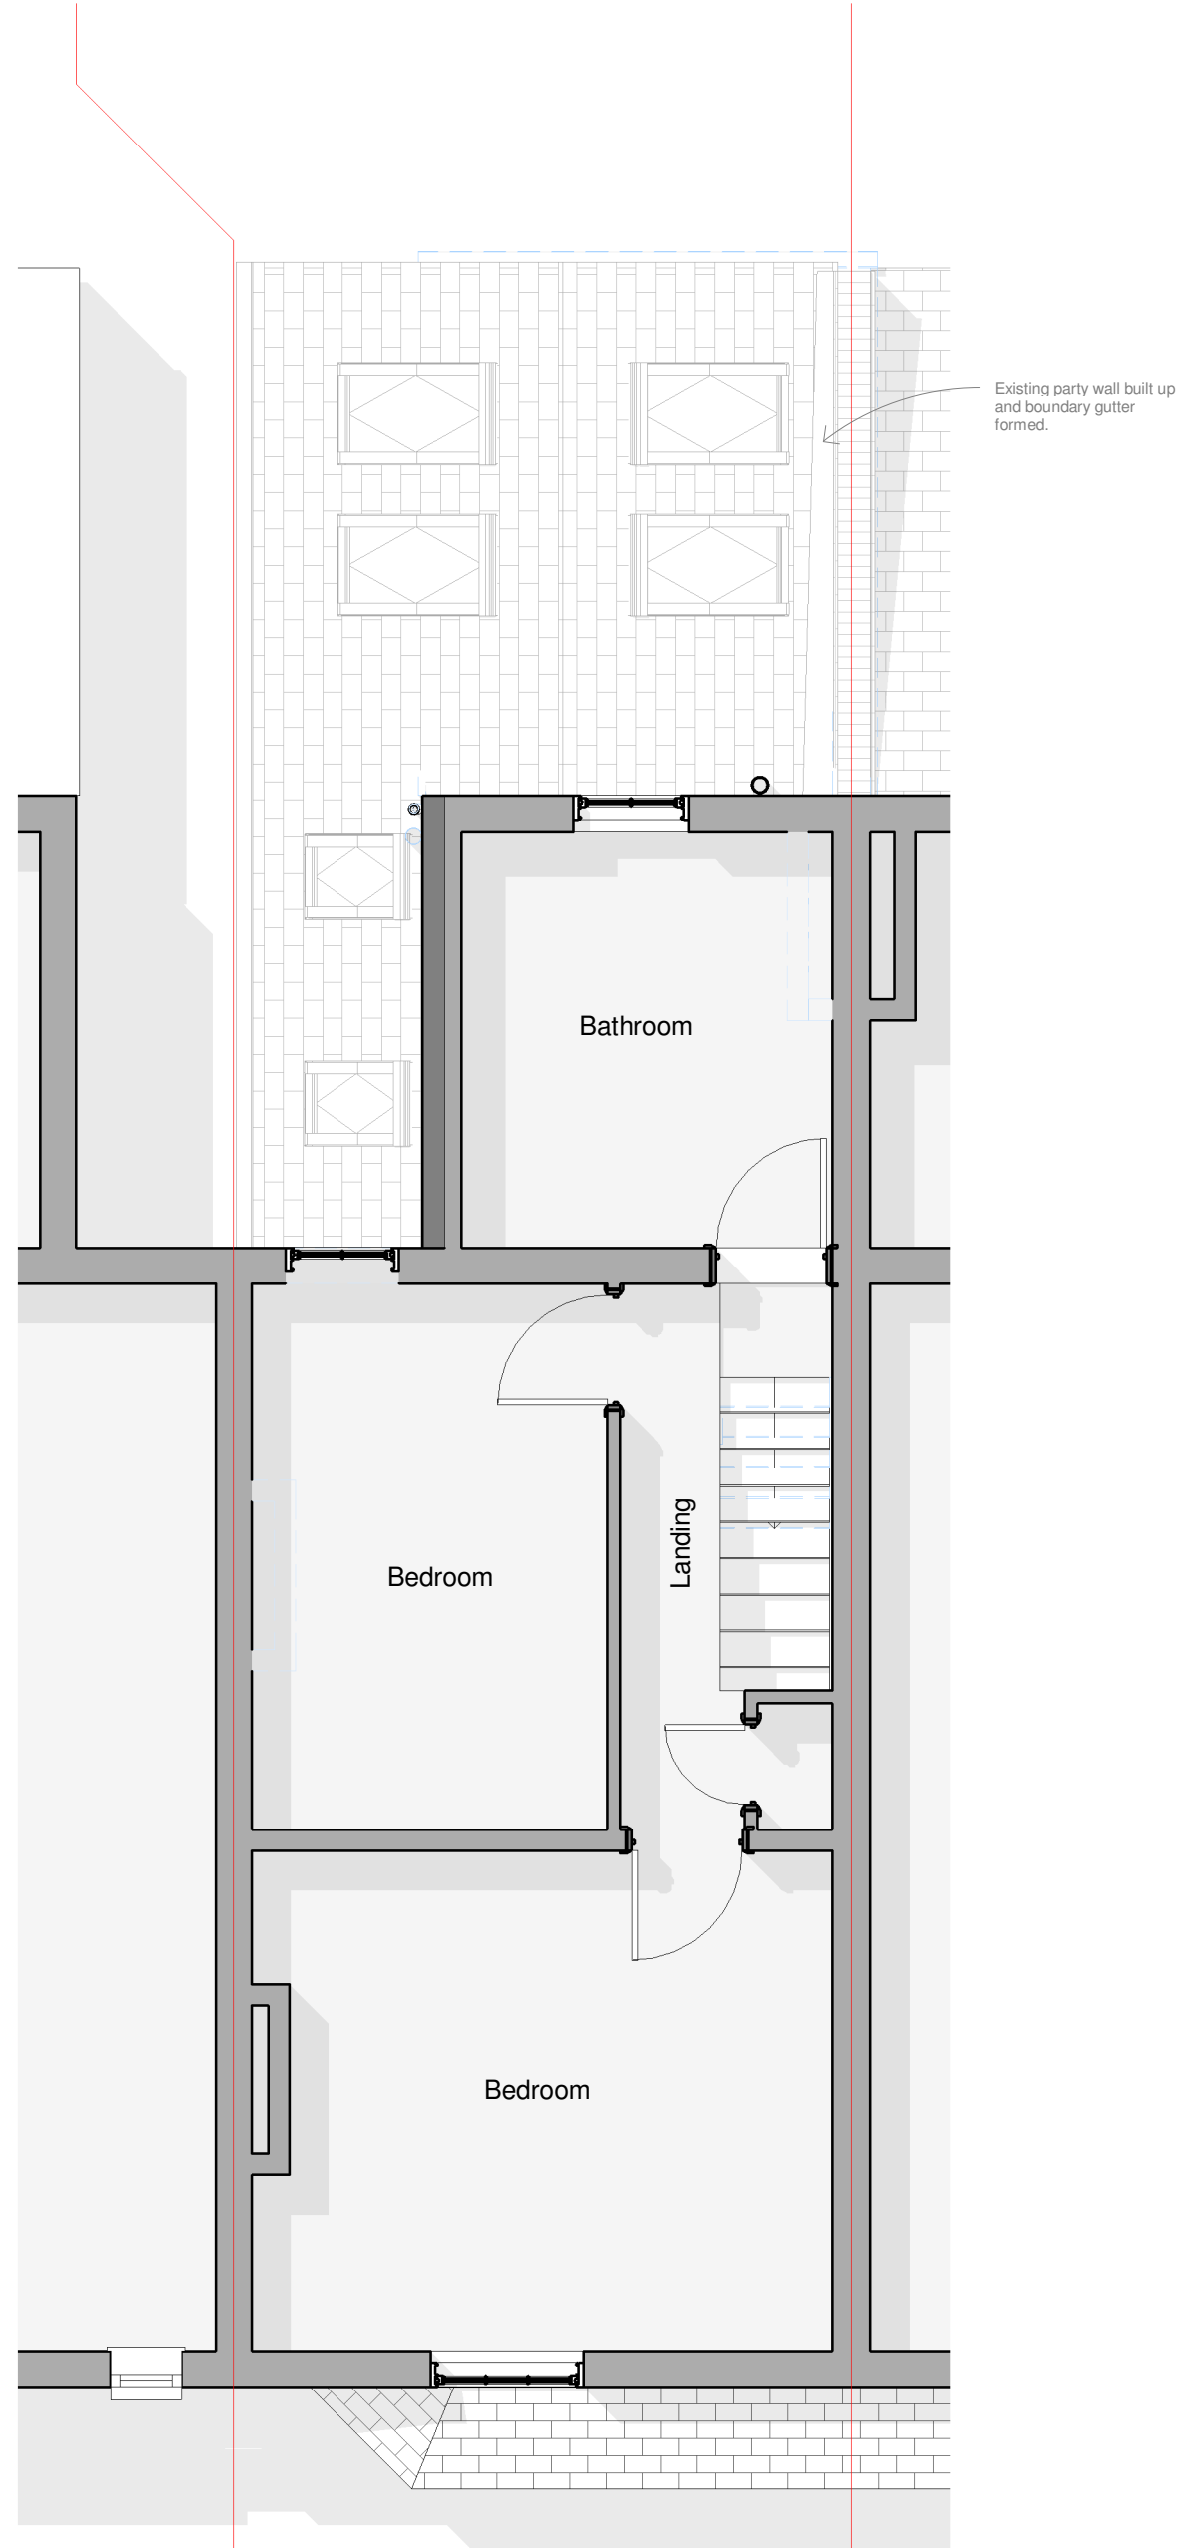

2 First Floor Plan
1 : 50

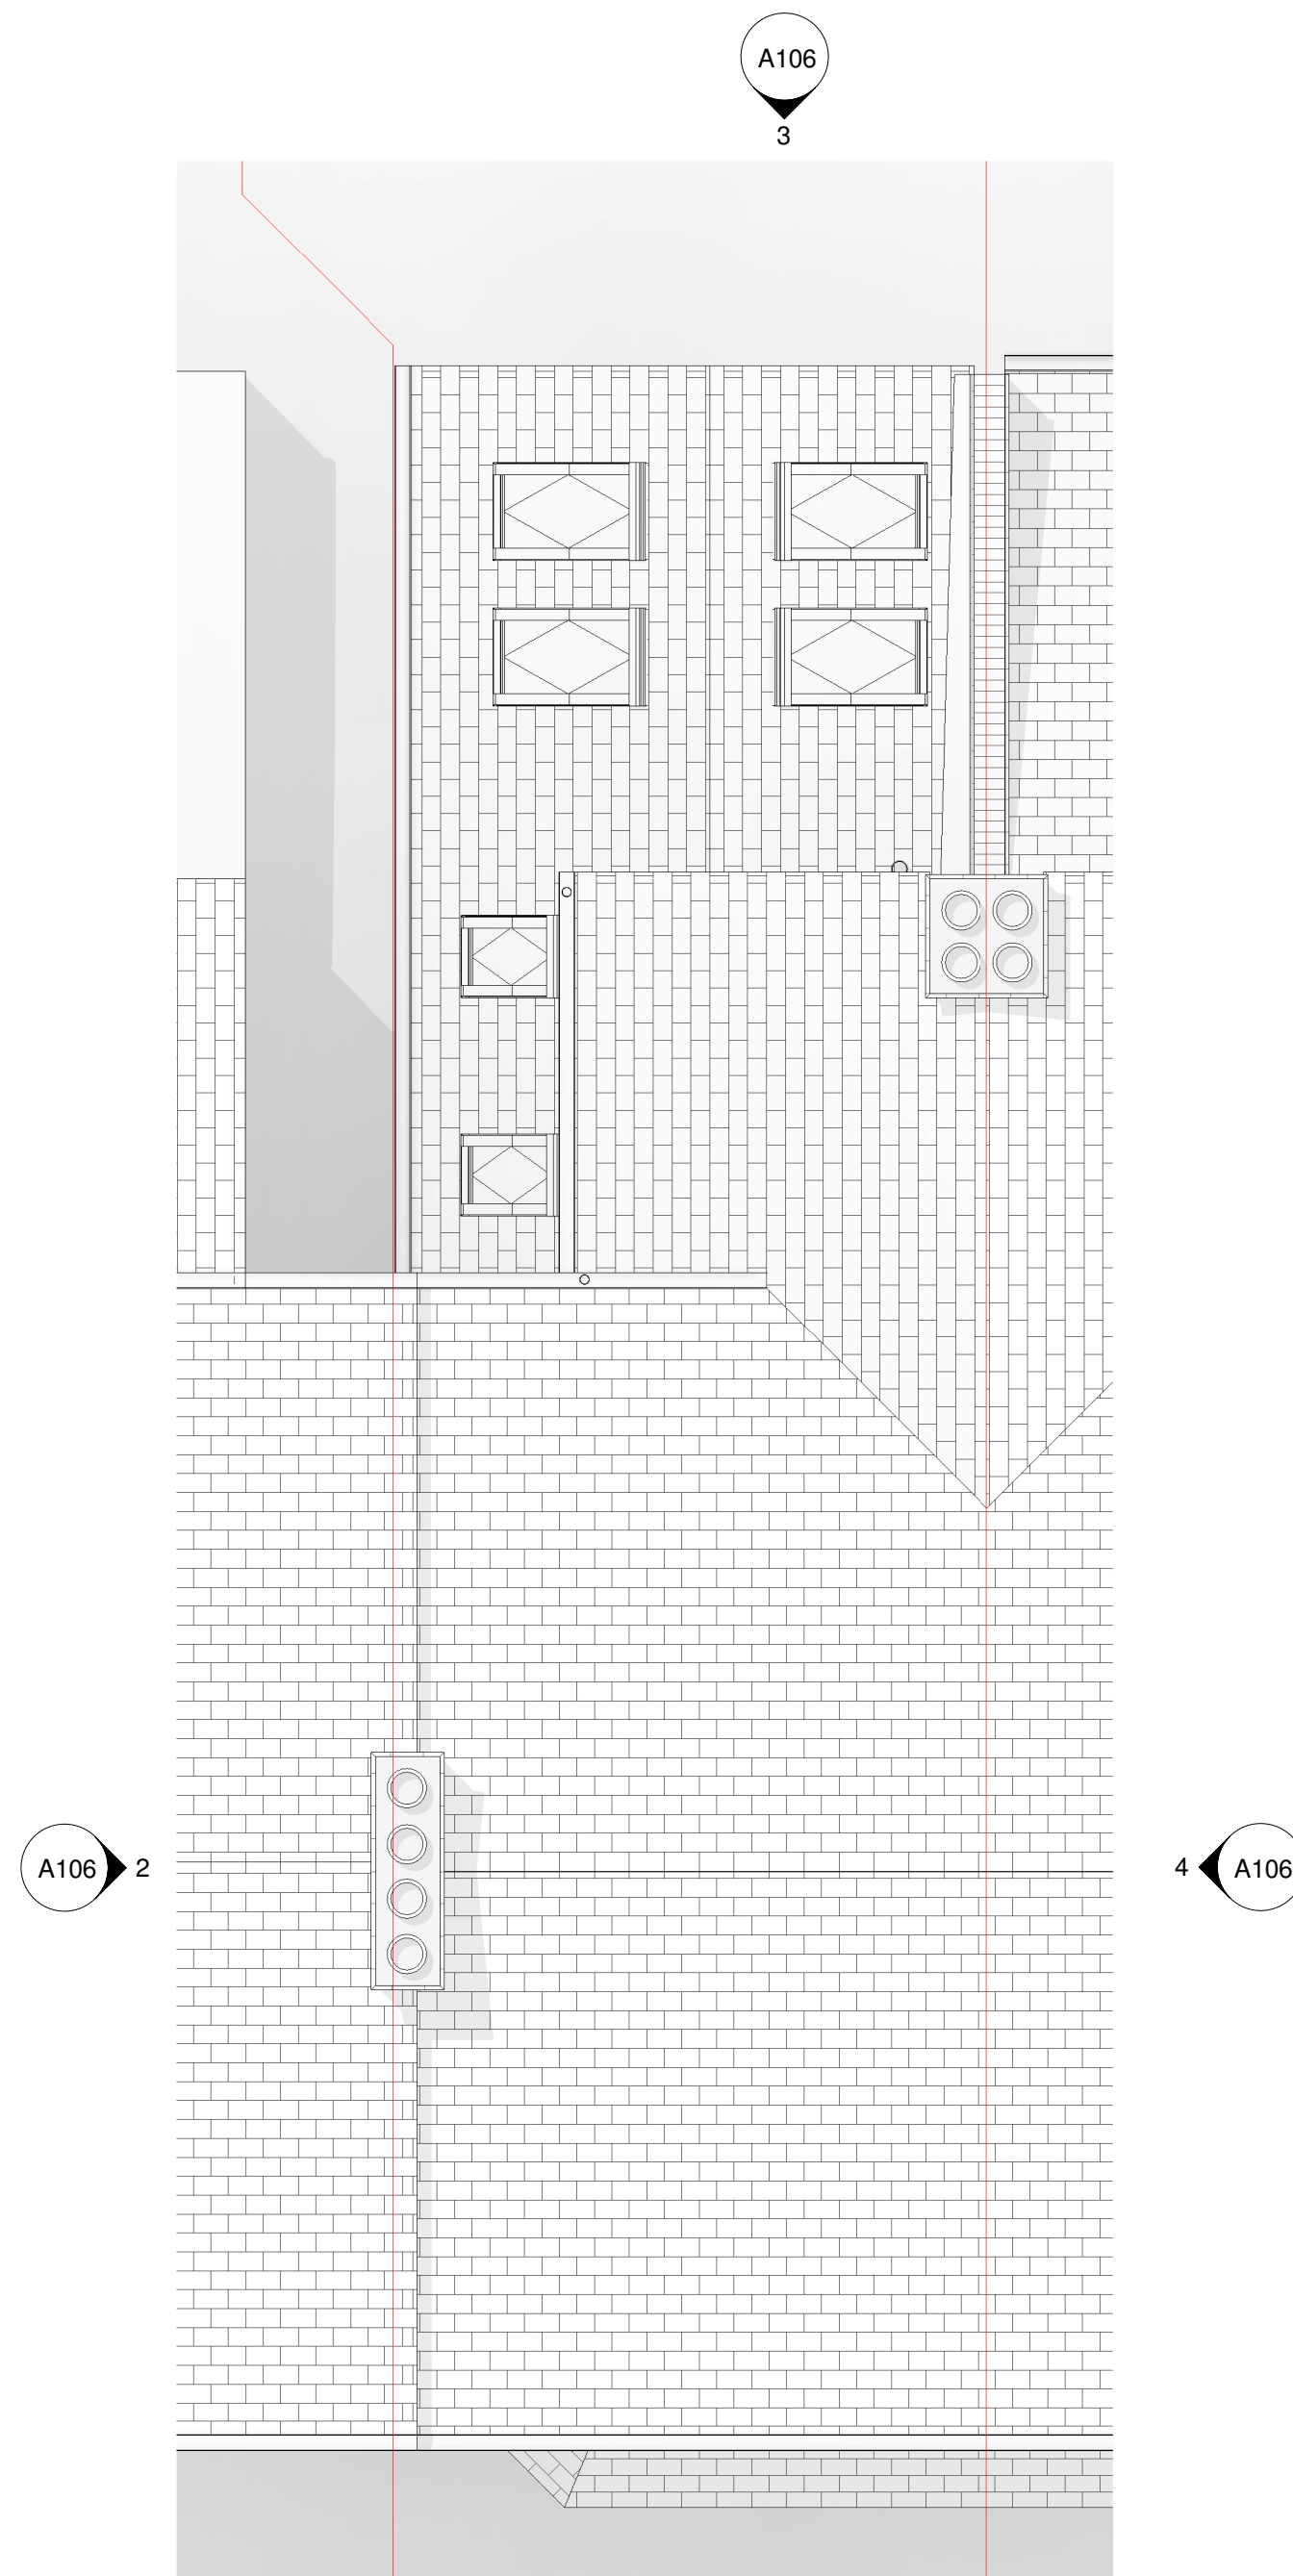

3 Roof Plan
1 : 50



LEGEND:

- Existing construction to be retained.
- Existing construction to be demolished.
- Proposed new construction.

EXTERNAL MATERIALS:

- | | |
|-----------------|--|
| External Walls | - Facing brick |
| Pitched Roof | - Slate |
| Fascia | - Painted timber |
| Windows | - Painted timber |
| Rooflight | - Dining - Velux FK06 (660 x 1178)
- Kitchen - Velux CK02 (550 x 780) |
| Bifold Doors | - Powder coated aluminium |
| Rainwater Goods | - UPVC |

01 to 505m				
Rev	Date	Details	Drawn	Checked

Issued for:

Project/Client:
22 Orchard Road

Project No:
Project Number
Dwg No:
A105
Rev:

Drawing:
Proposed Plans

Scale:
1 : 50 @A1
Drawn By: Date:
Author
Checked By: Date:
Checker



D.Chandler Architectural Design Ltd
Devonshire Business Centre, Works Rd, Letchworth, SG6 1GJ
Tel : 07901 864 742 - Email : daniel@dcarchitectural.org