



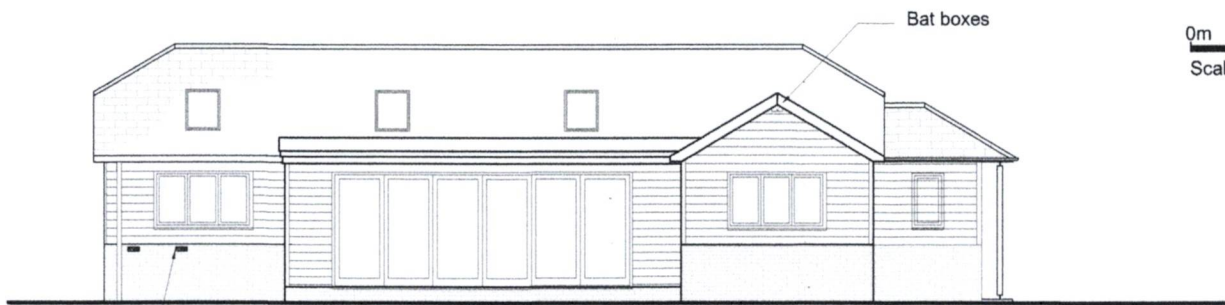


0m 1m 2m 3m 4m 5m
Scale 1:100


Integrated Bee bricks
South Elevation

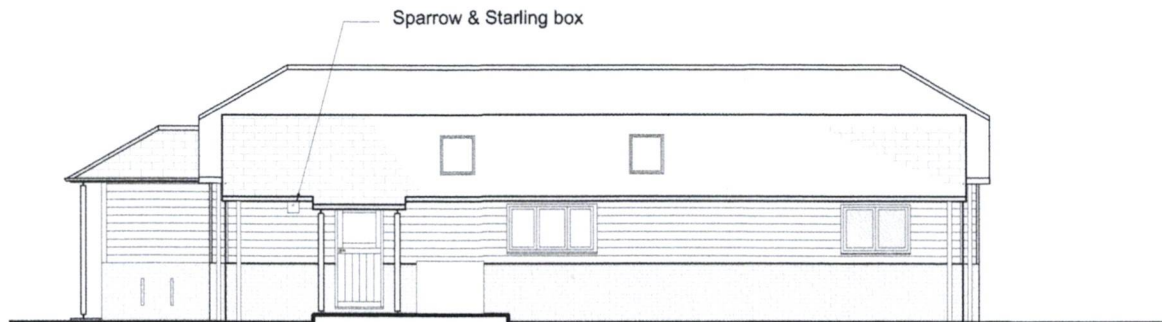


North Elevation

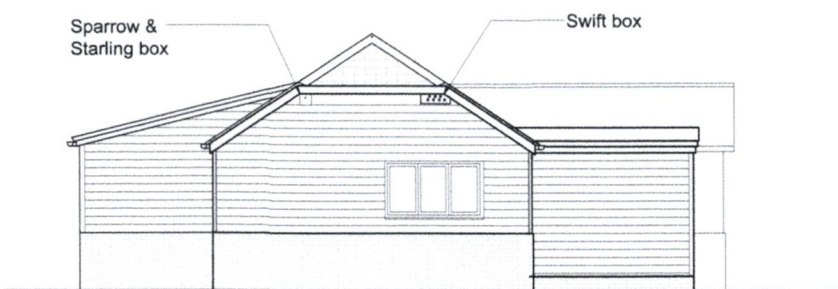

West Elevation

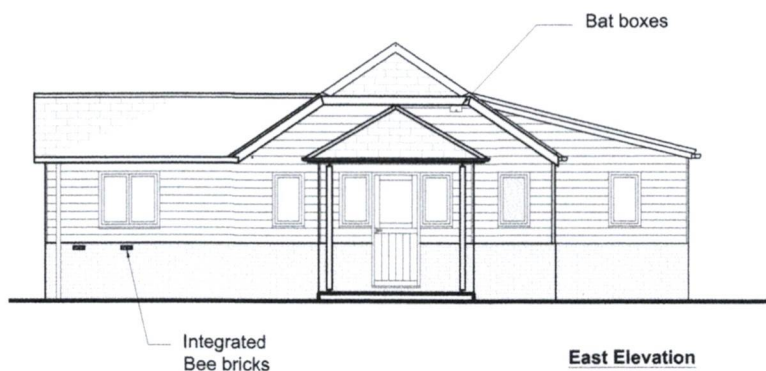

East Elevation

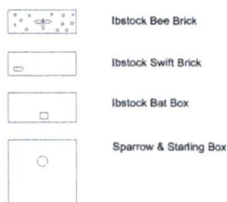

Colin Eades and Amy Moss

Rose Cottage, High Street, Gosmore,
Hitchin, SG4 7QQ
colinweades@gmail.com
amy@mosspropertydevelopment.co.uk

Client: **Mr Wainright - Lee**

Project: **Lambing Barn
conversion at The White
House, Newnham**

Drawing
Title: **Proposed Ecological
Enhancement Plan
(Dwelling Elevations)**

Dwg no. **RWL 006 E A**

Drawn: **AM** Date: **MAR 2026** Checked: **CE**

Scale: **1:100 @ A3**

Revisions:
**REV A: 24/04/26 Relocation of habitats onto
most suitable elevations as advised by LPA**

The content of this drawing is the property of Colin Eades
& Amy Moss and may not be copied in whole or part
without formal consent.