


THIS DRAWING IS A PRINT AND MUST NOT BE SCALED.
ANY QUERIES REGARDING DIMENSIONS TO BE TAKEN UP WITH
PENTANGLE DESIGN GROUP.

ALL DIMENSIONS OF EXISTING BUILDINGS TO BE VERIFIED ON SITE.


THIS DRAWING IS THE COPYRIGHT OF PENTANGLE DESIGN GROUP
AND SHALL NOT BE IN ANY WAY USED OR REPRODUCED WITHOUT
THEIR PRIOR WRITTEN CONSENT.

NOTES

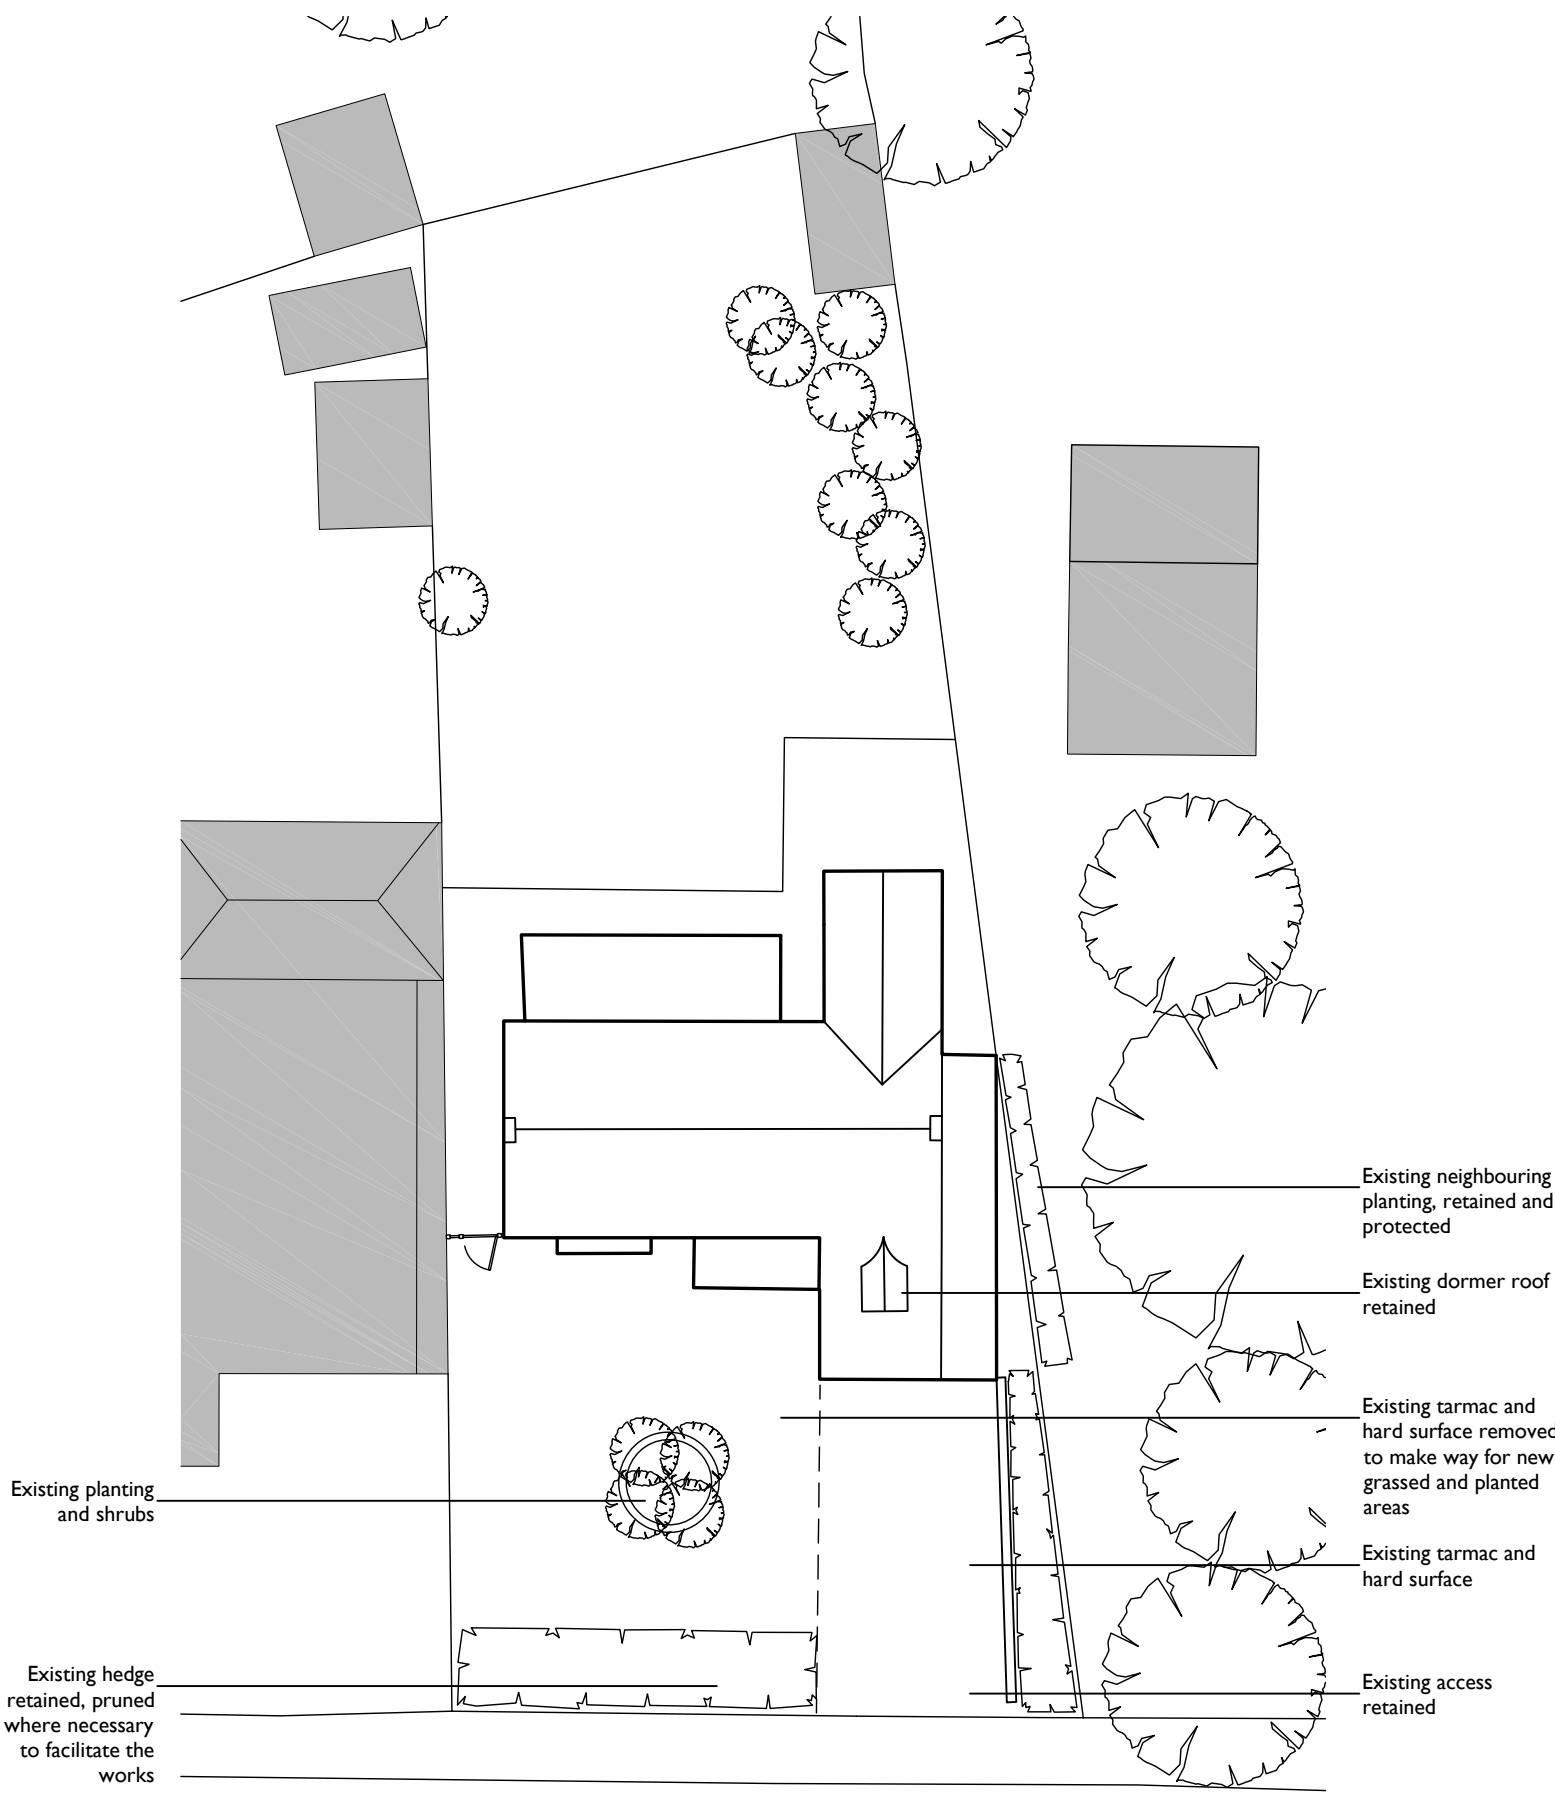




SOLLERSHOTT WEST

Existing Site and Roof Plan

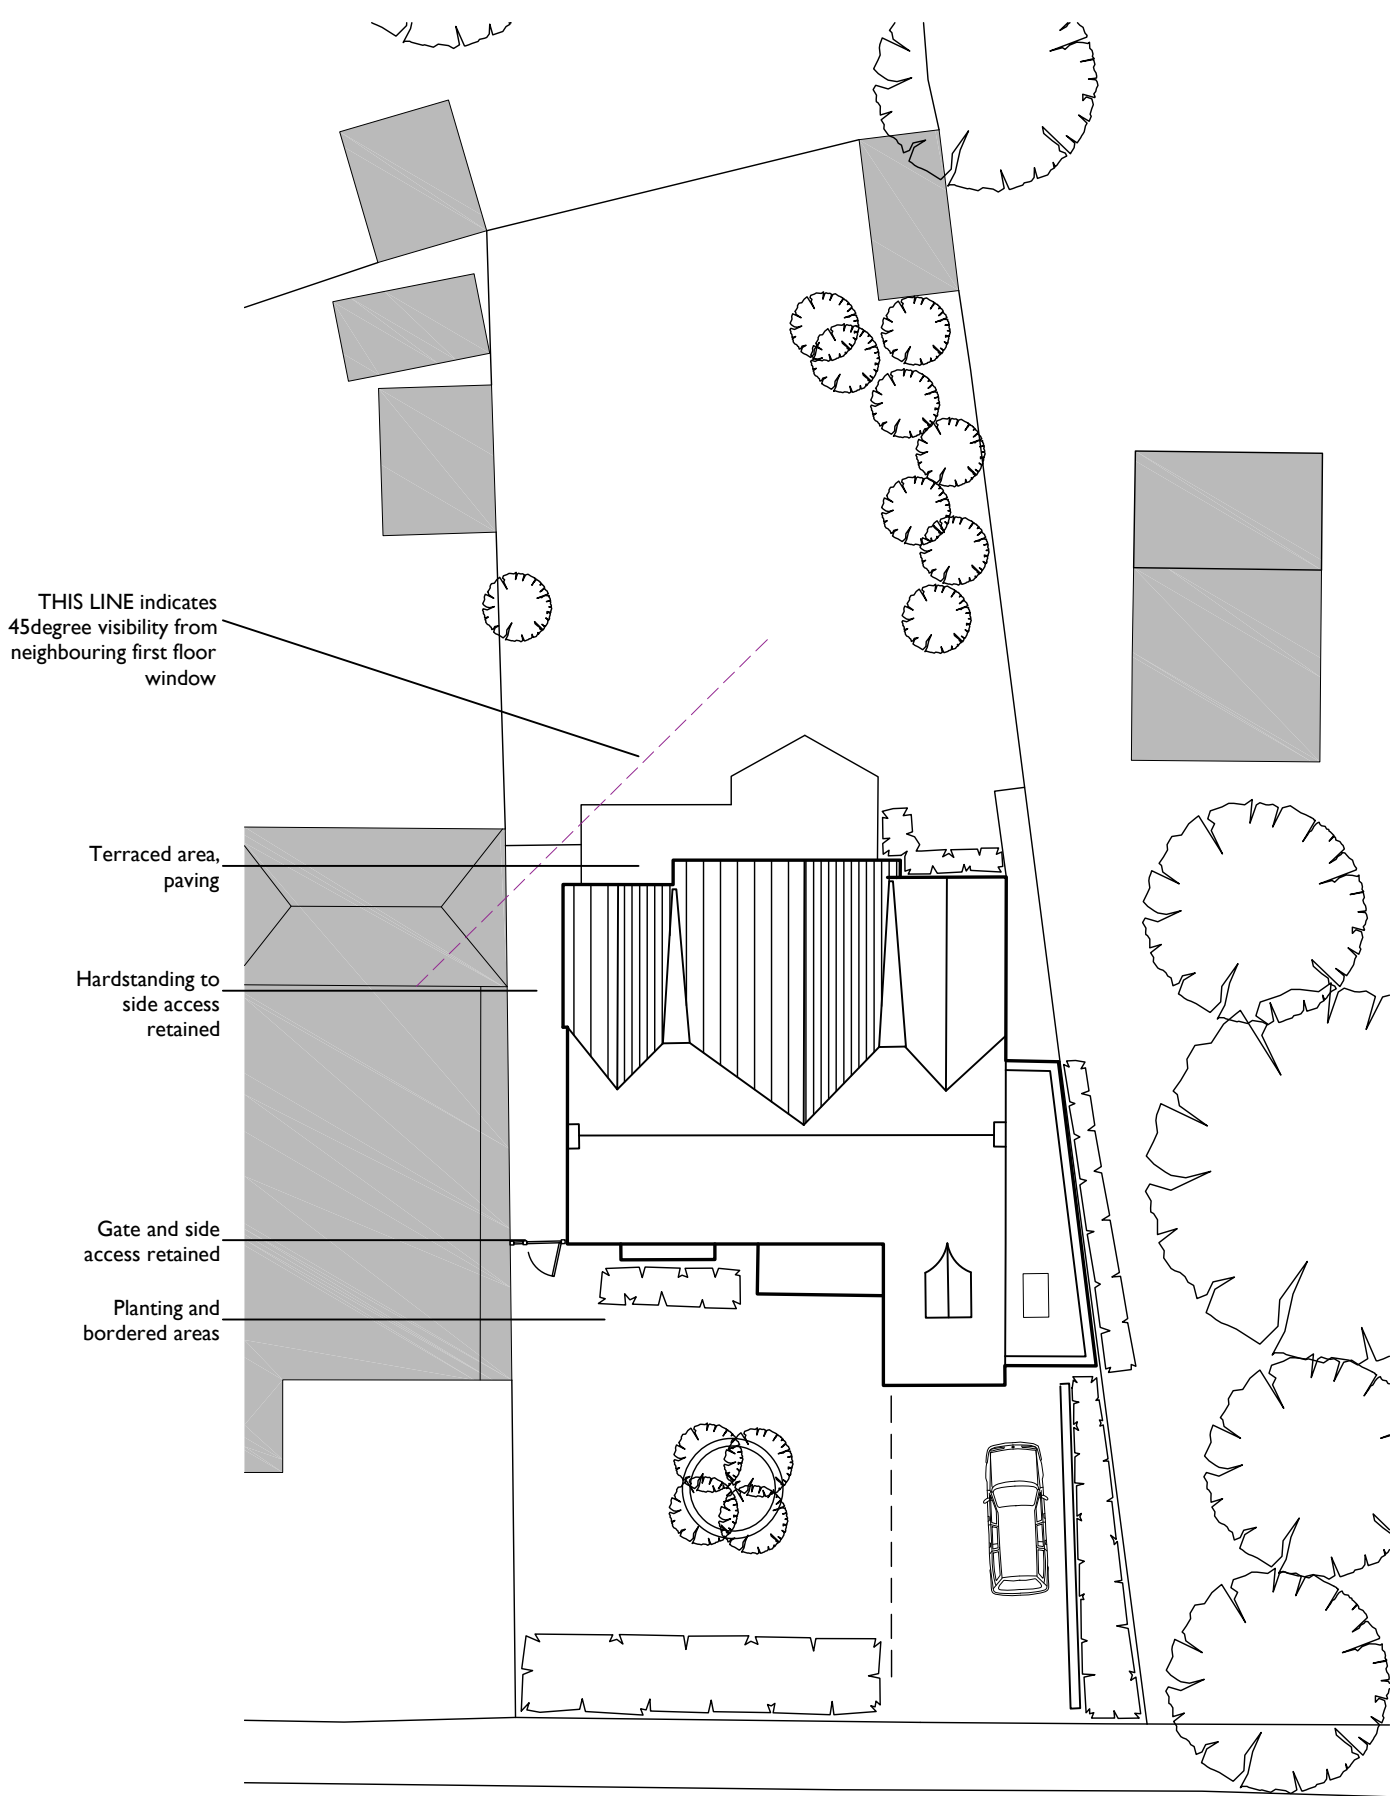

SOLLERSHOTT WEST

Proposed Site and Roof Plan

 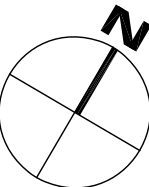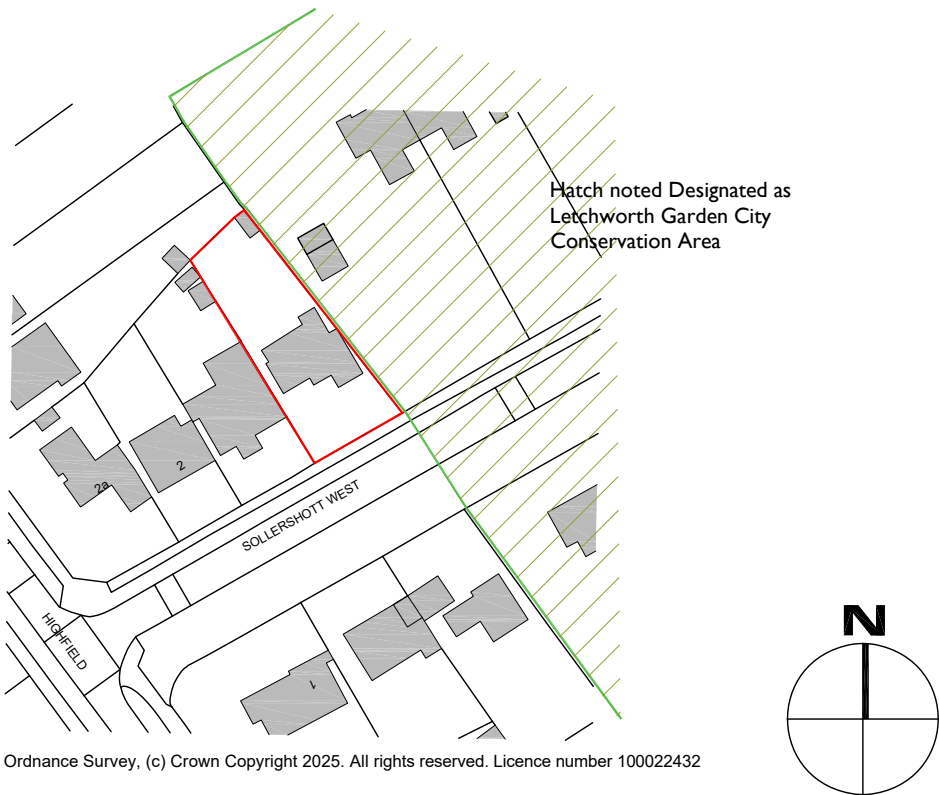

PLANNING

PENTANGLE

D E S I G N G R O U P

SUITE 1, 21 BANCROFT HITCHIN HERTS SG5 1JW
TEL:01462 431133 E:PDG@PENTANGLEDESIGN.CO.UK

JOB TITLE
Proposed internal and external alterations
at
6 Sollershott West, Letchworth Garden City

DRAWING TITLE
Location Plan and
Existing and Proposed Site Plans

SCALE	DRAWING NUMBER	REVISION
1:1250 / 1:200		
DATE		
May '24		
Sheet		
A2		
JOB NUMBER		
3835		

ARCHITECTS & INTERIOR DESIGNERS