


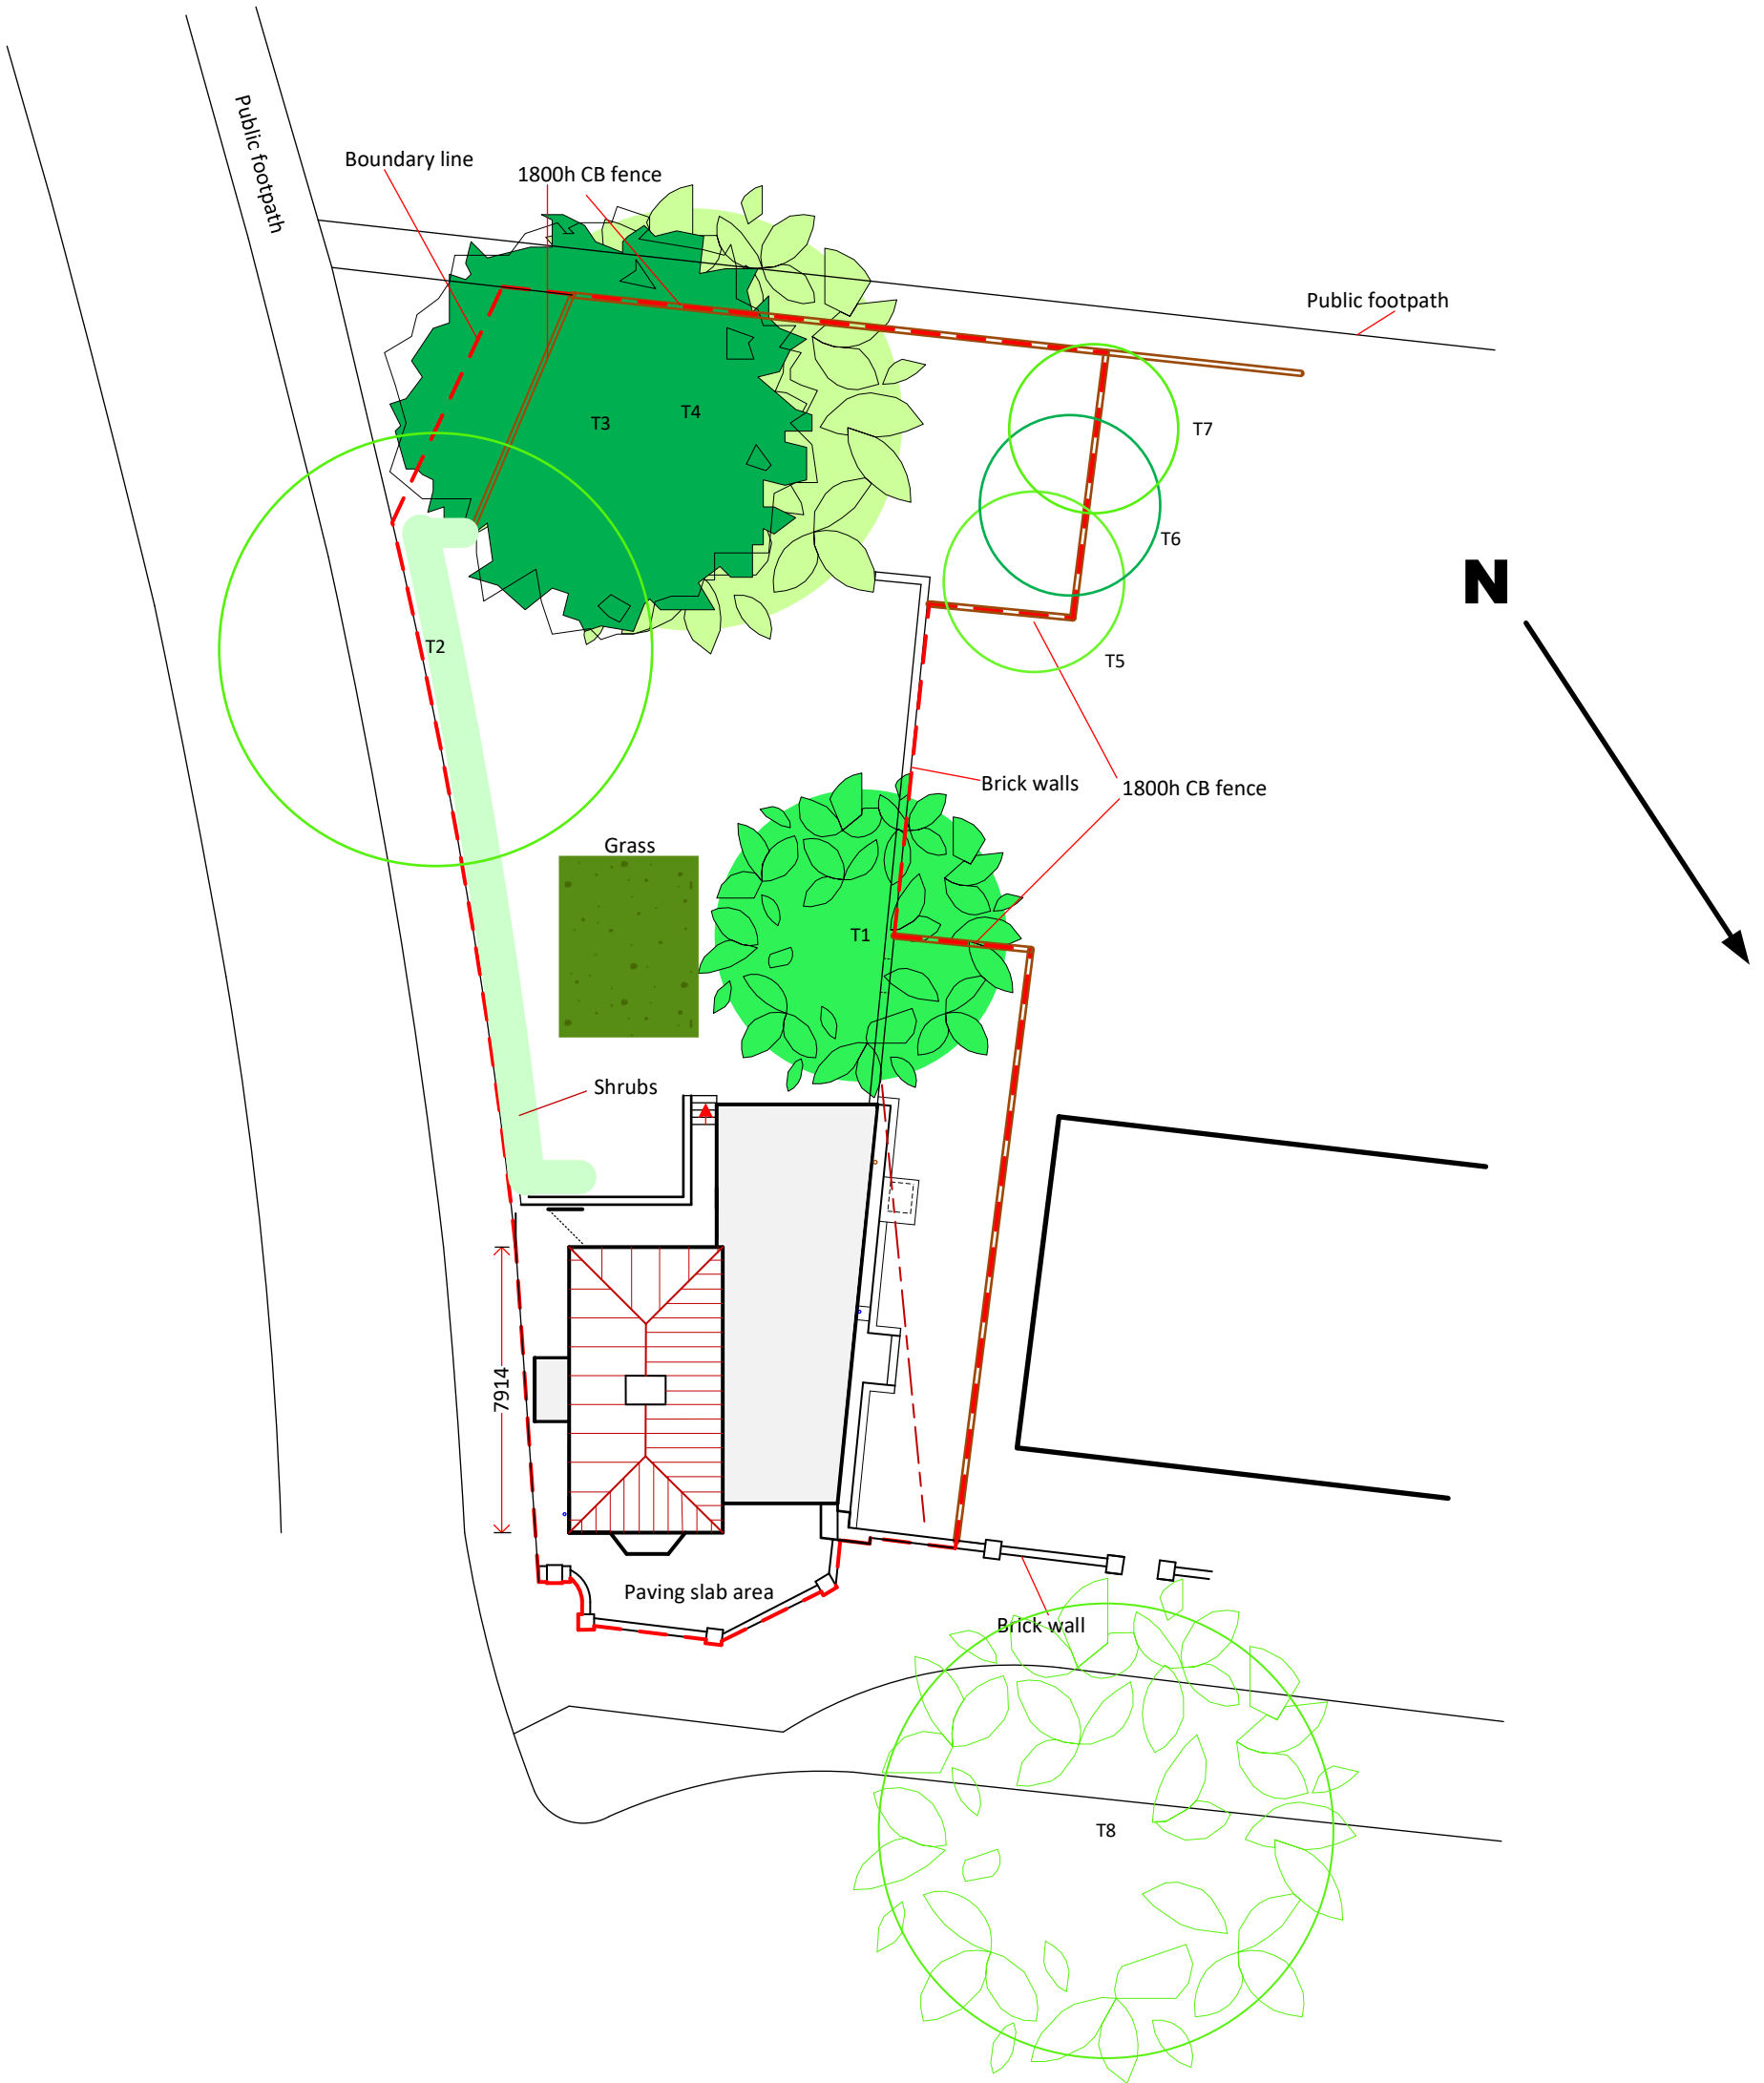

ROSEBURY
Design · Planning · Project Management

8 WOODLAND WAY, BALDOCK, HERTFORDSHIRE, SG7 6LR
T: 07970 277106
E: Rosebury21@gmail.com

Contract

The Lodge, 56 High Street, Baldock

Title

EXISTING SITE PLAN

Scale

1:200

Date

09.2025

Drawing No.

03/LF/25

Rev

