



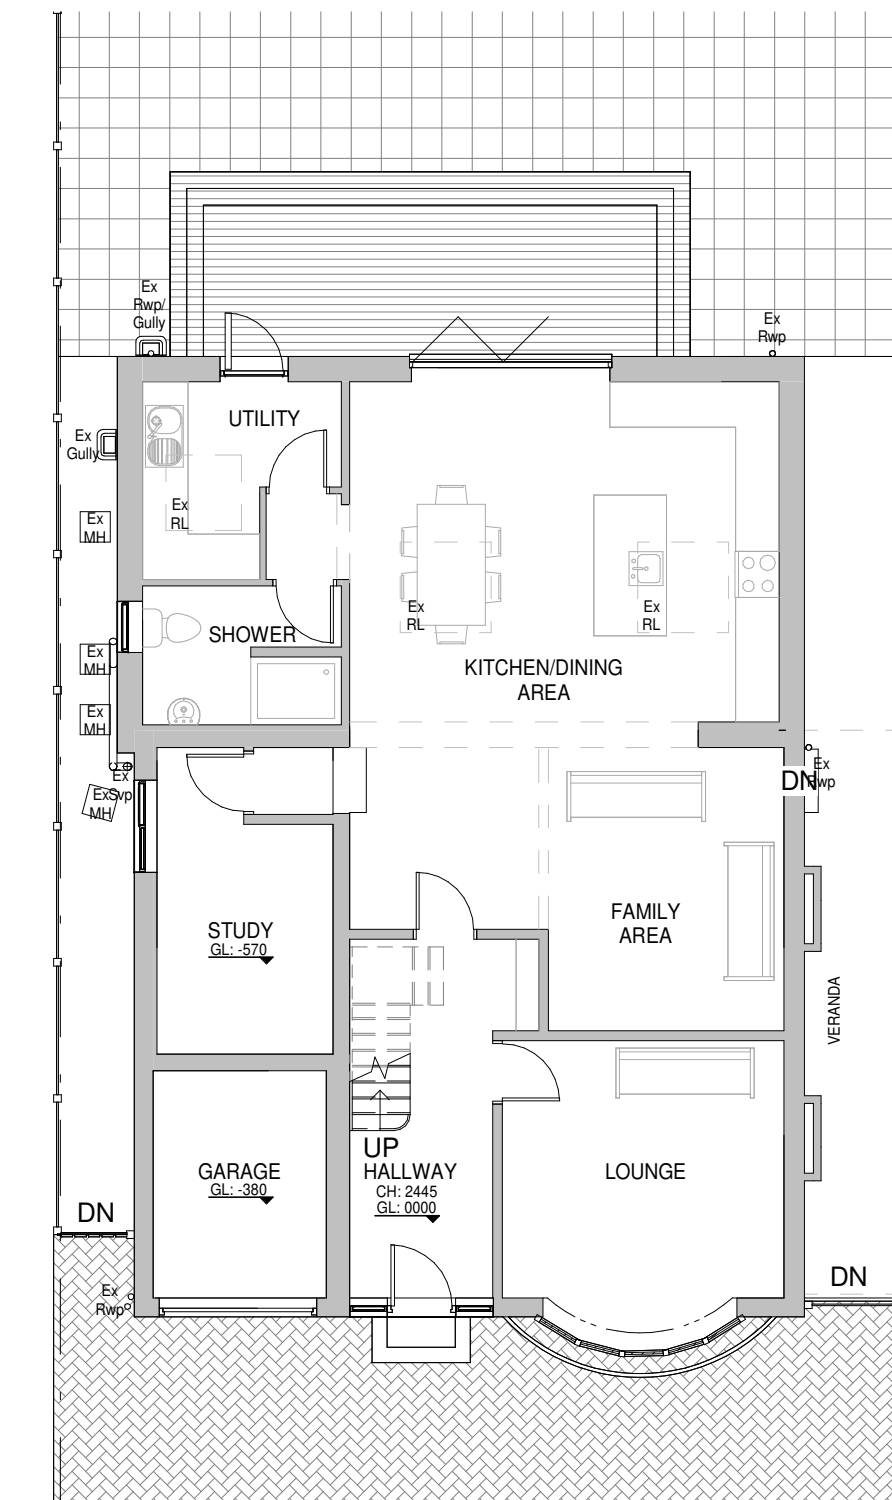

1 Existing Ground Floor Plan

1 : 100

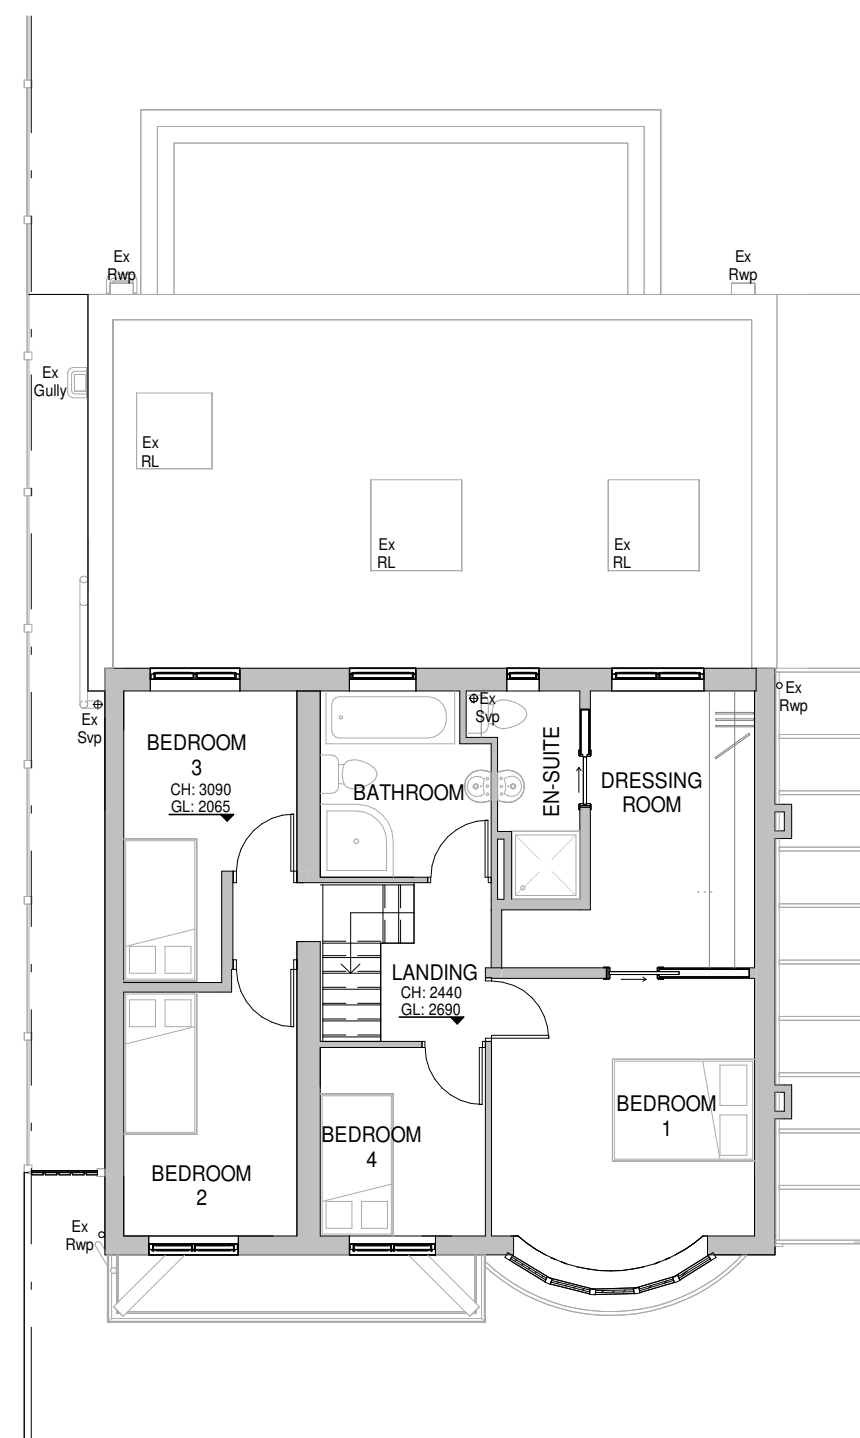

2 Existing First Floor Plan

1 : 100



3 Existing South - East Elevation

1 : 100




5 Existing South - West Elevation

1 : 100




4 Existing North - West Elevation

1 : 100

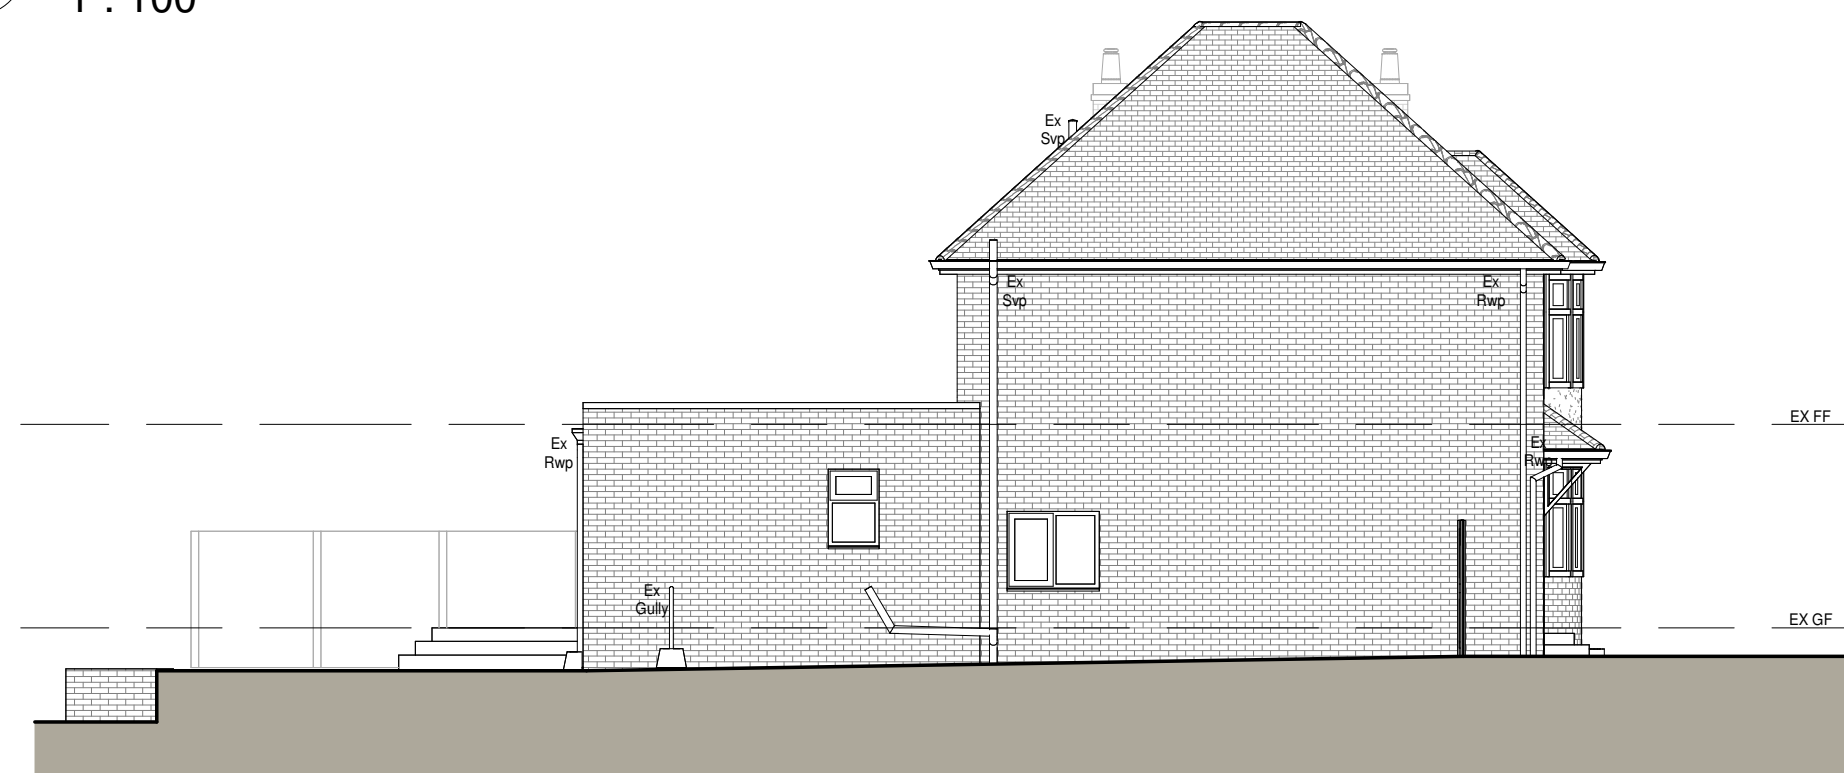


6 Existing North - East Elevation

1 : 100

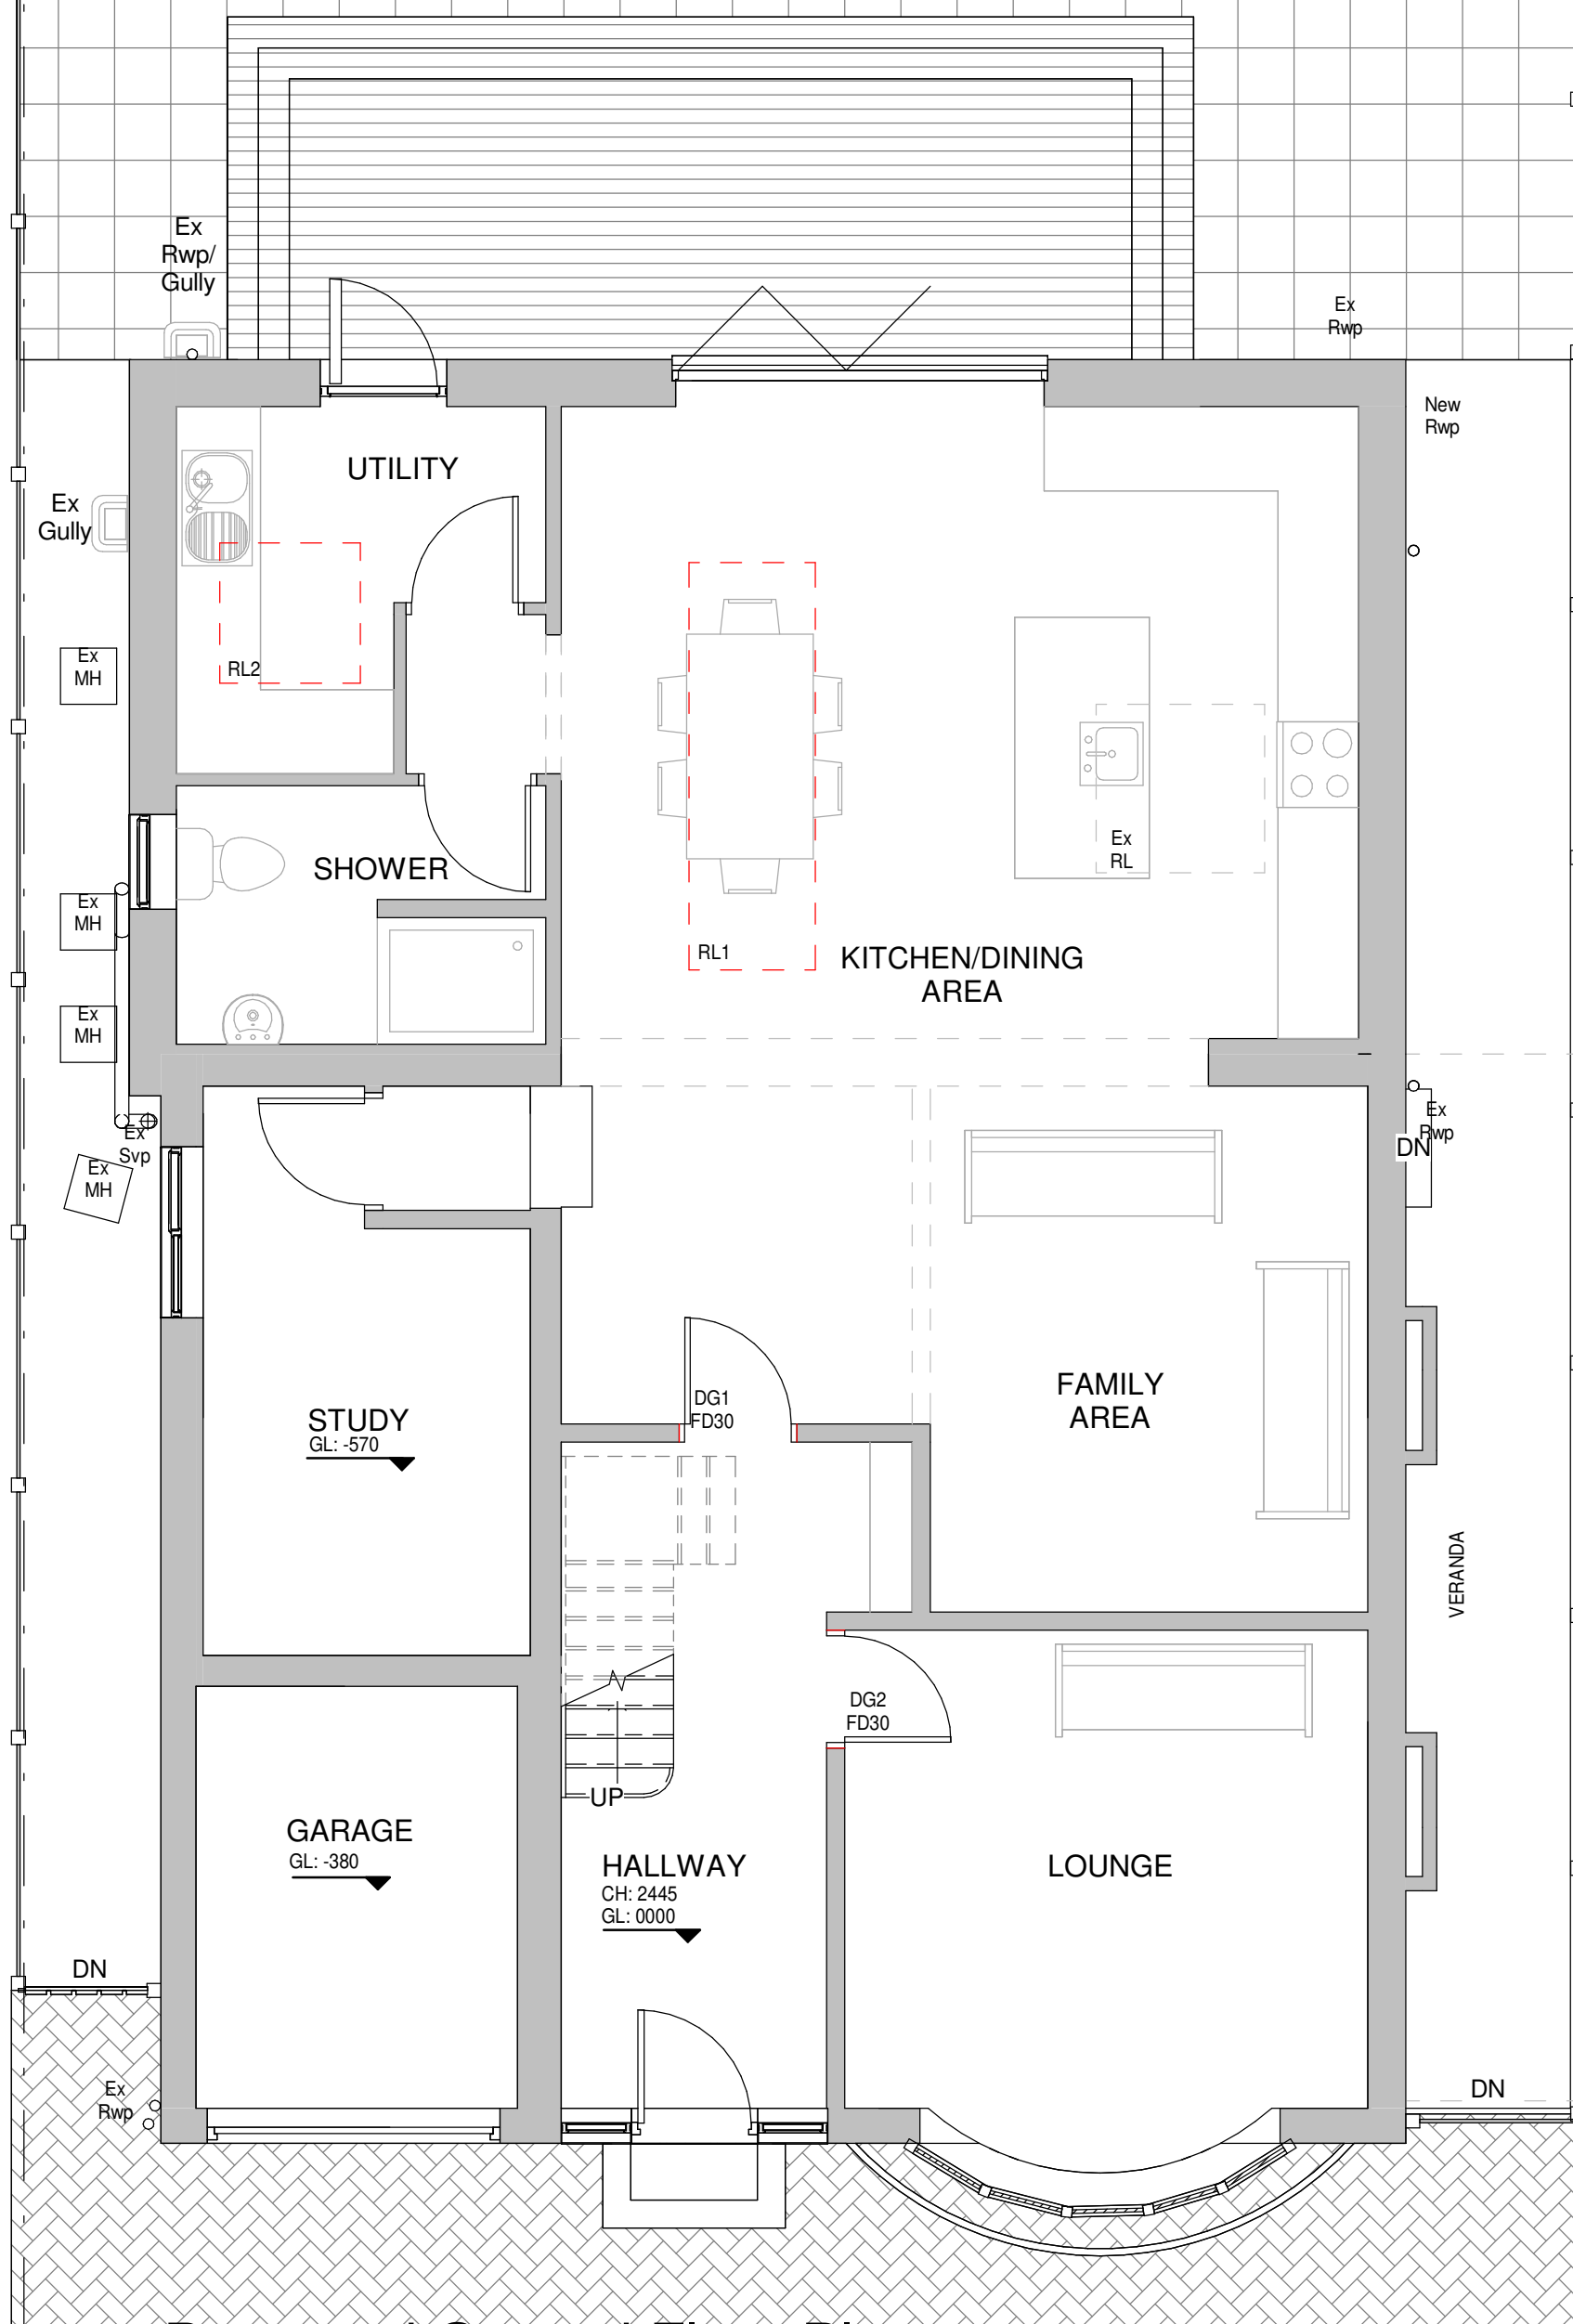


7 Proposed Ground Floor Plan

1 : 50

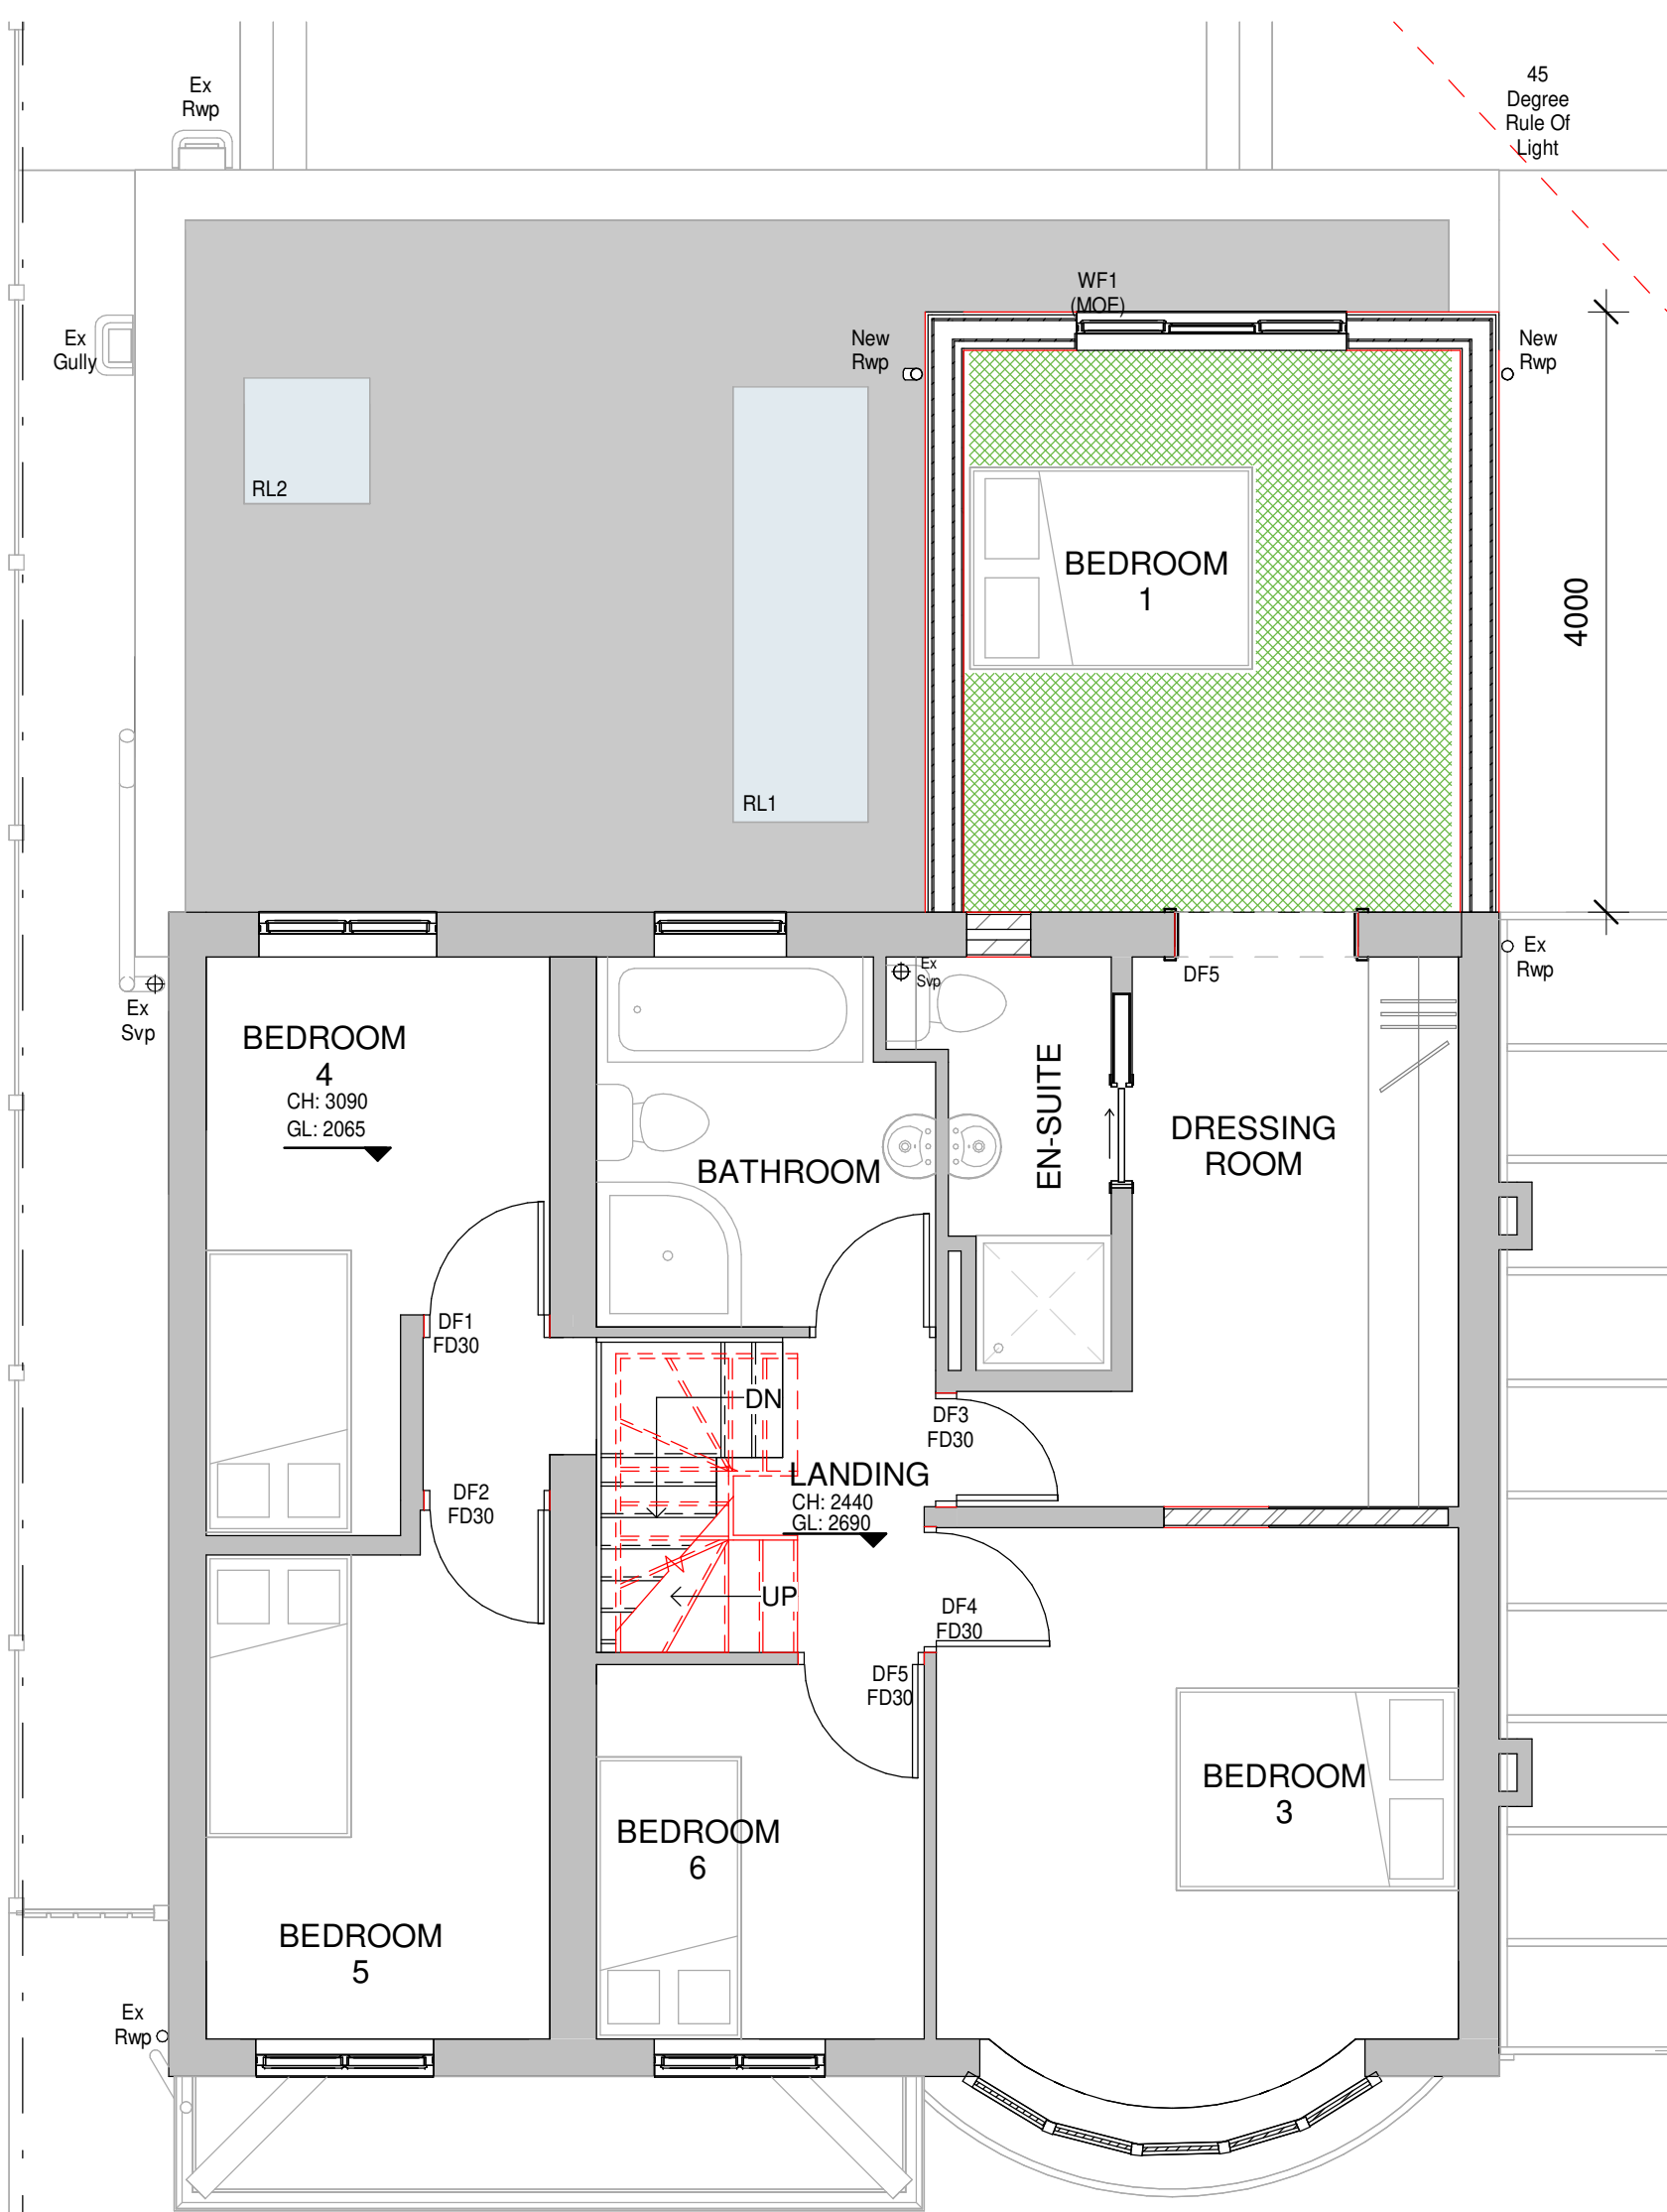

8 Proposed First Floor Plan

1 : 50

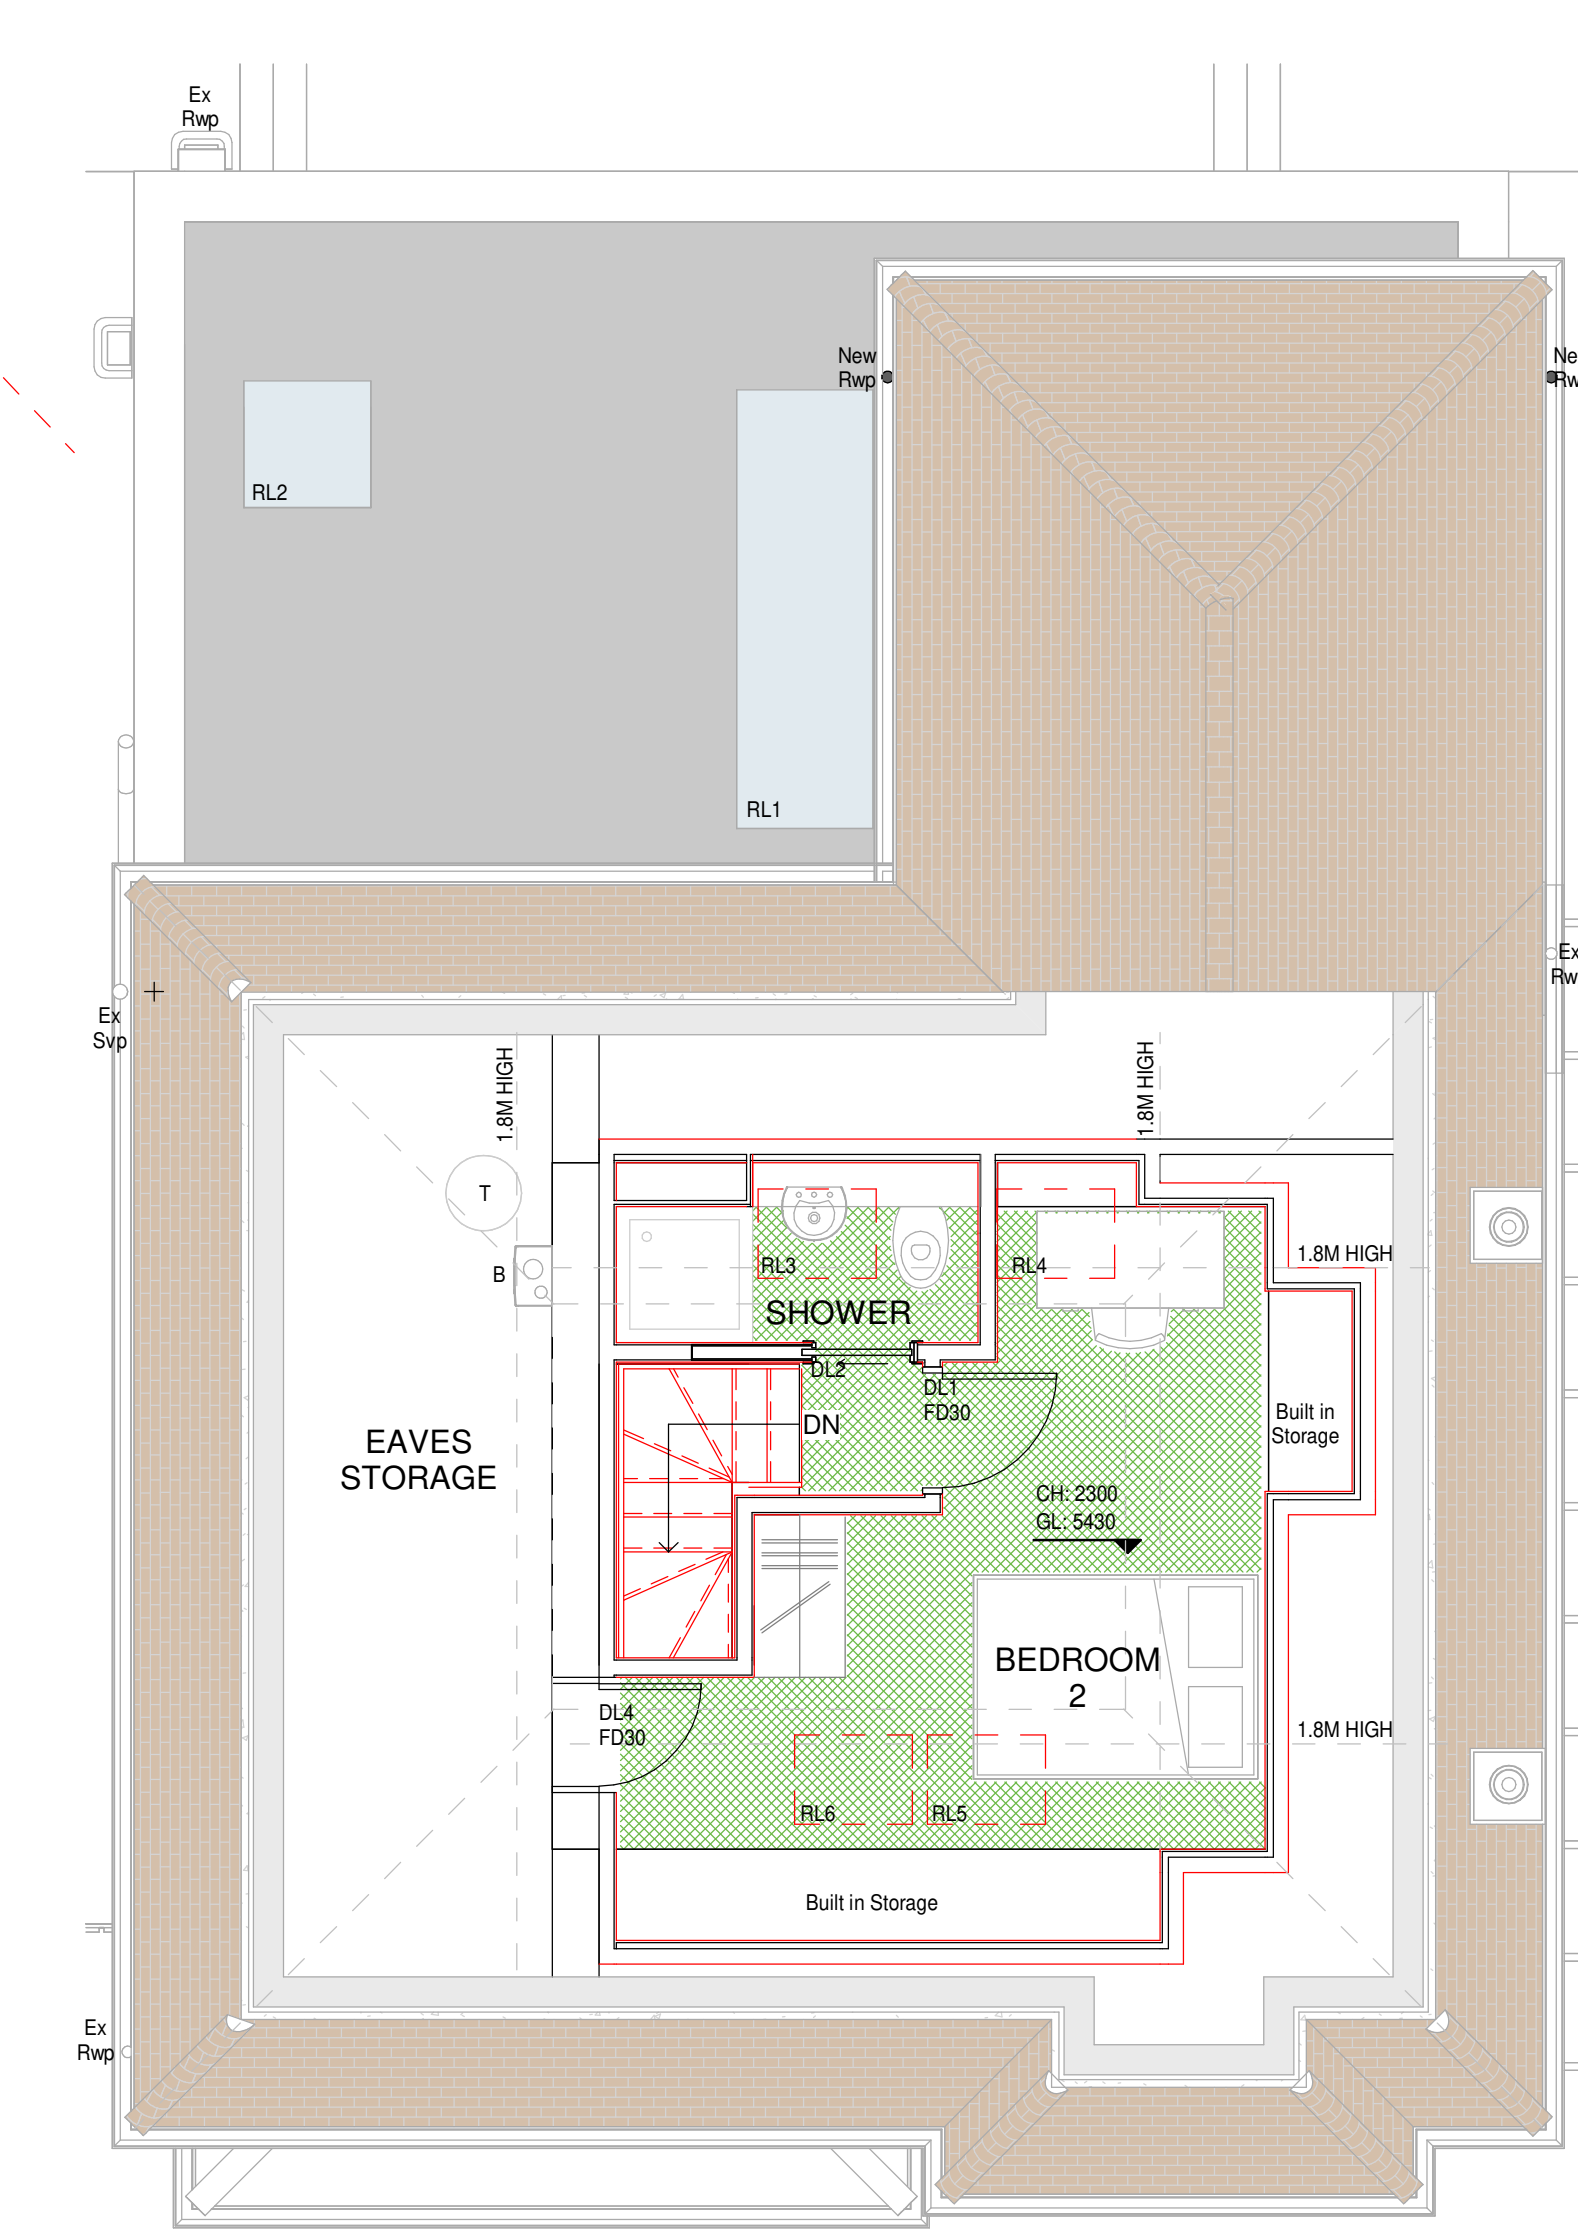

9 Proposed Roof Plan

1 : 50

B Reduced FF Extension to 4M 15/01/2026 GHM
A Loft Updates 06/11/2025 GHM



CLIENT:
Mr & Mrs Daniels

PROJECT:
19 Millard Way
Hitchin
Hertfordshire
SG4 0QE

DRAWING TITLE:
First Floor Rear Extension, Loft Conversion with
Roof Ridge Raised, Installation of 4 Roof Lights,
Replacement of Rear Flat Roof with 2 New Roof
Lights, Raised Parapet Wall and Internal
Alterations
Existing Plans, Existing Elevations &
Proposed Plans

SCALE:	DATE:	DRAWN:	CHECKED:
As indicated	10/10/2025	GHM	DC/TB
DWG. NO.	REV.		
HET-1856/01	B		