

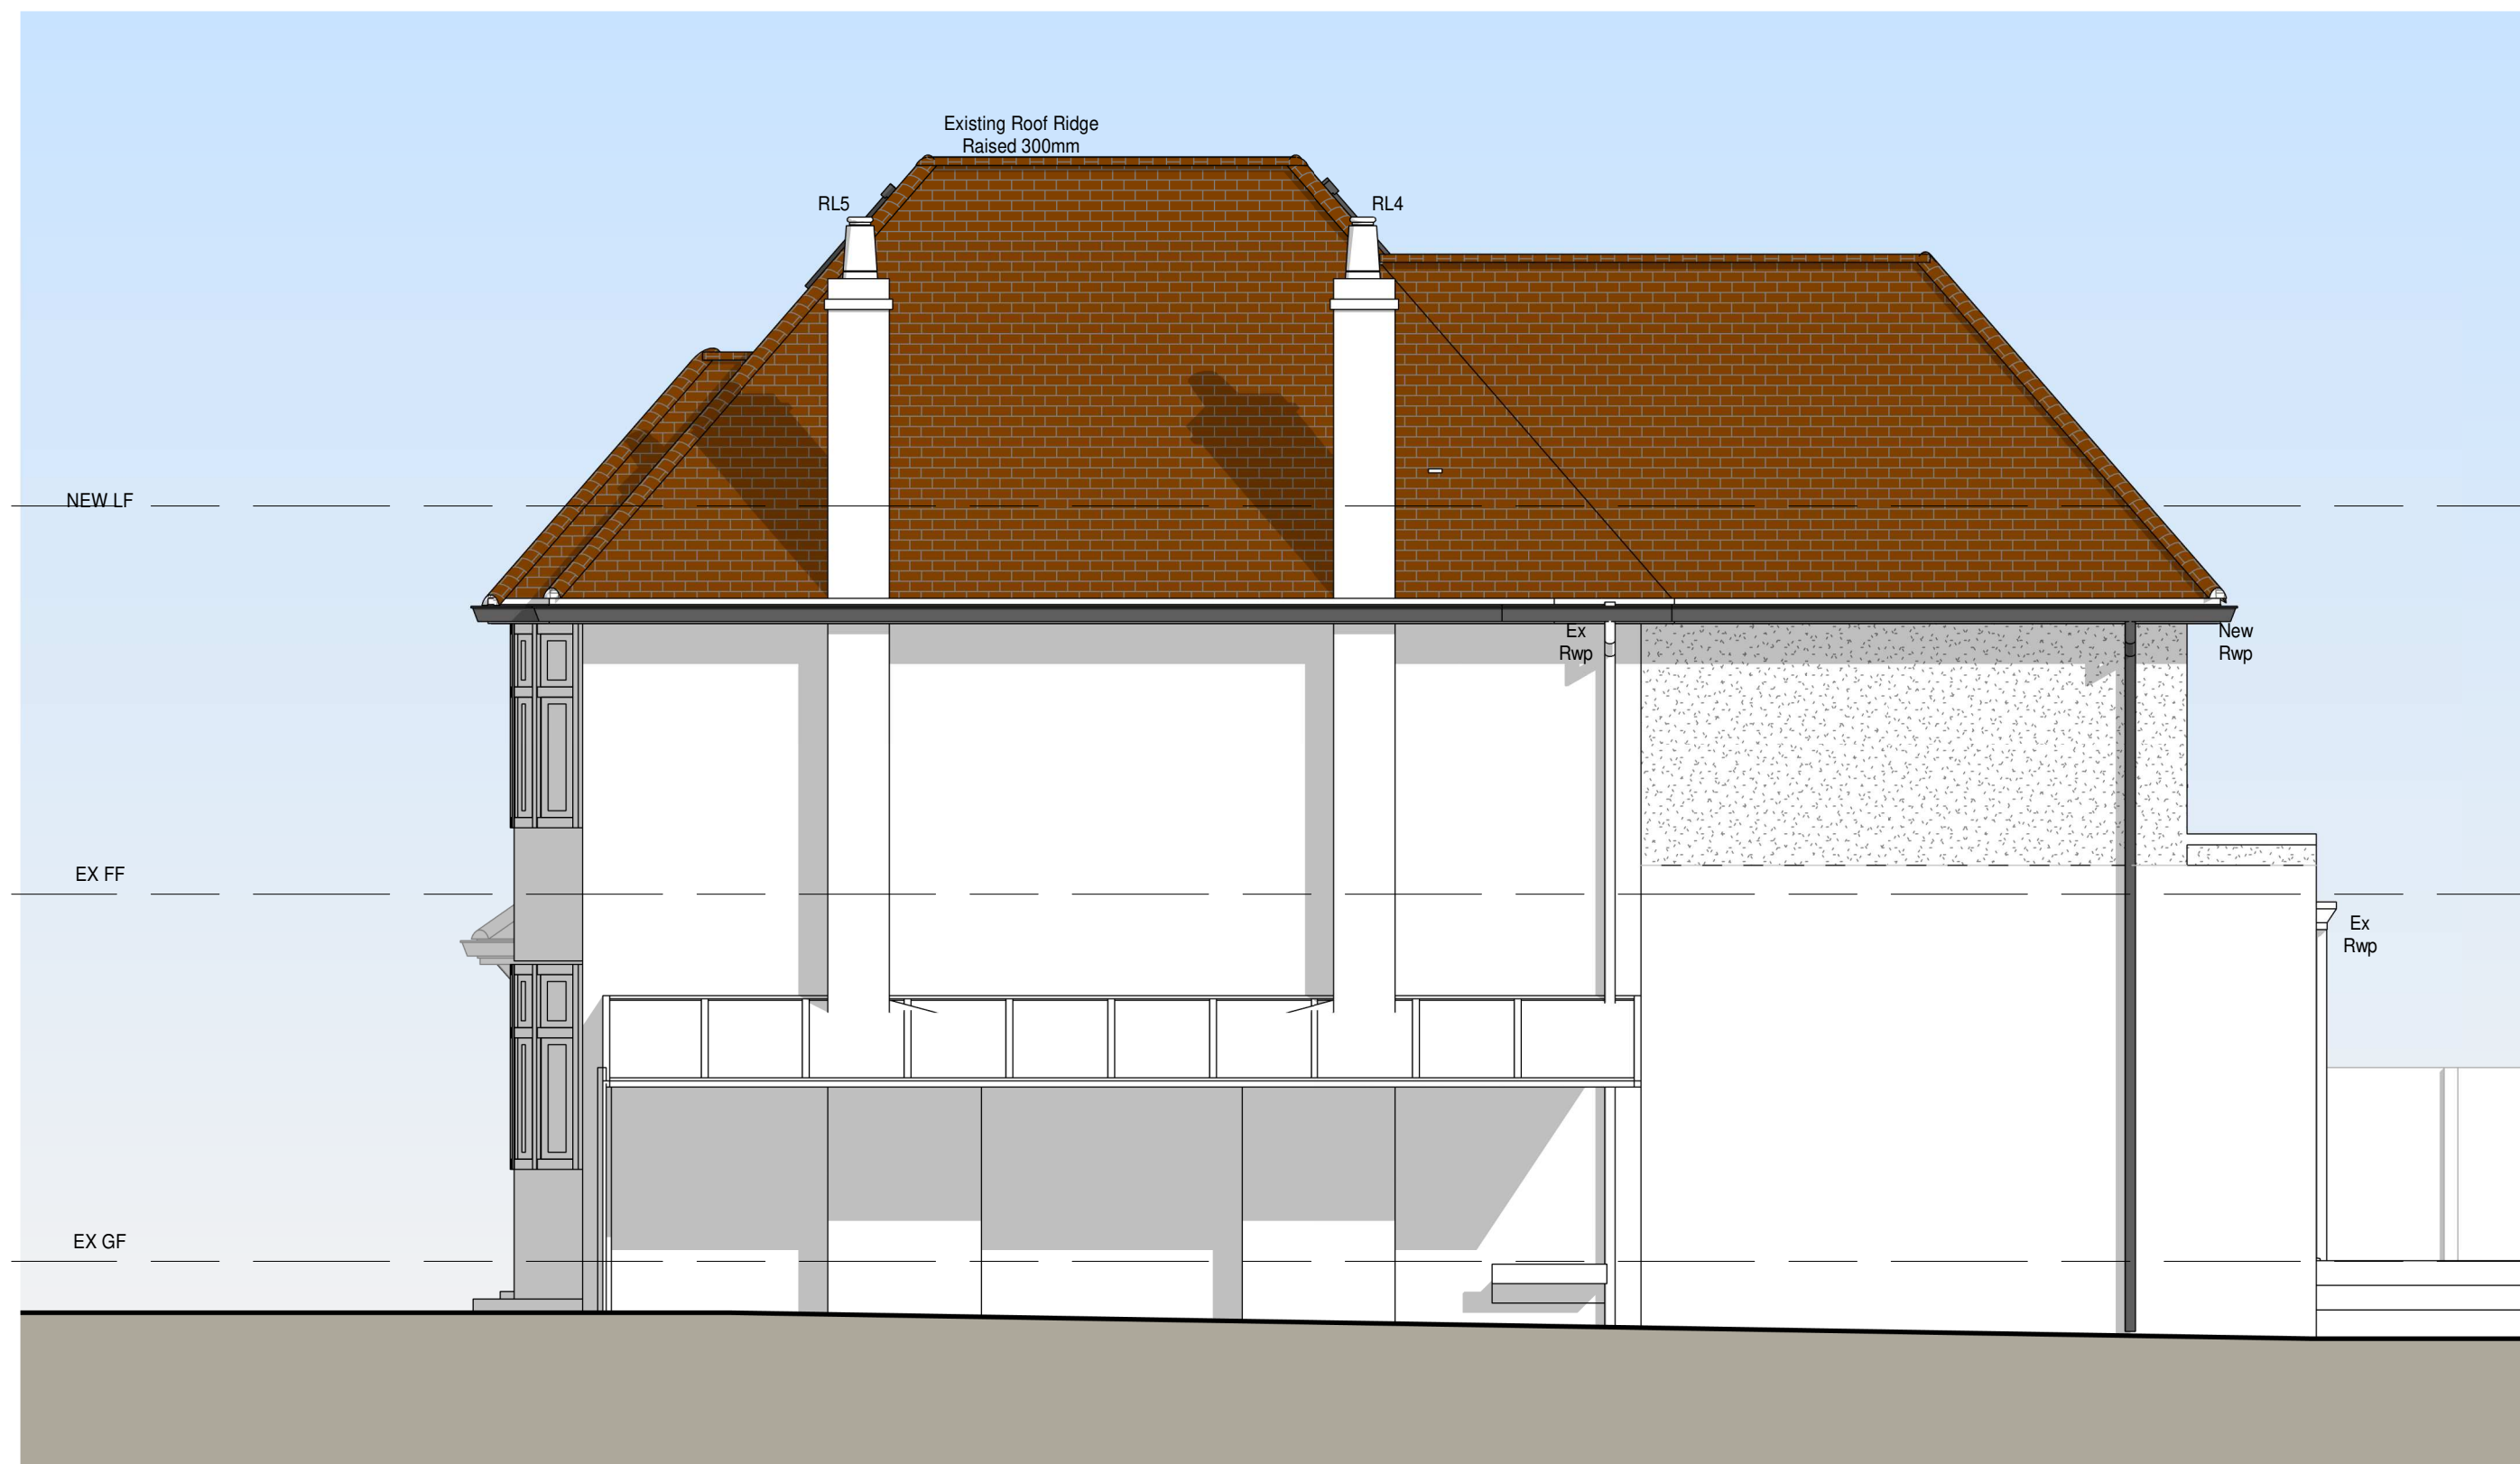


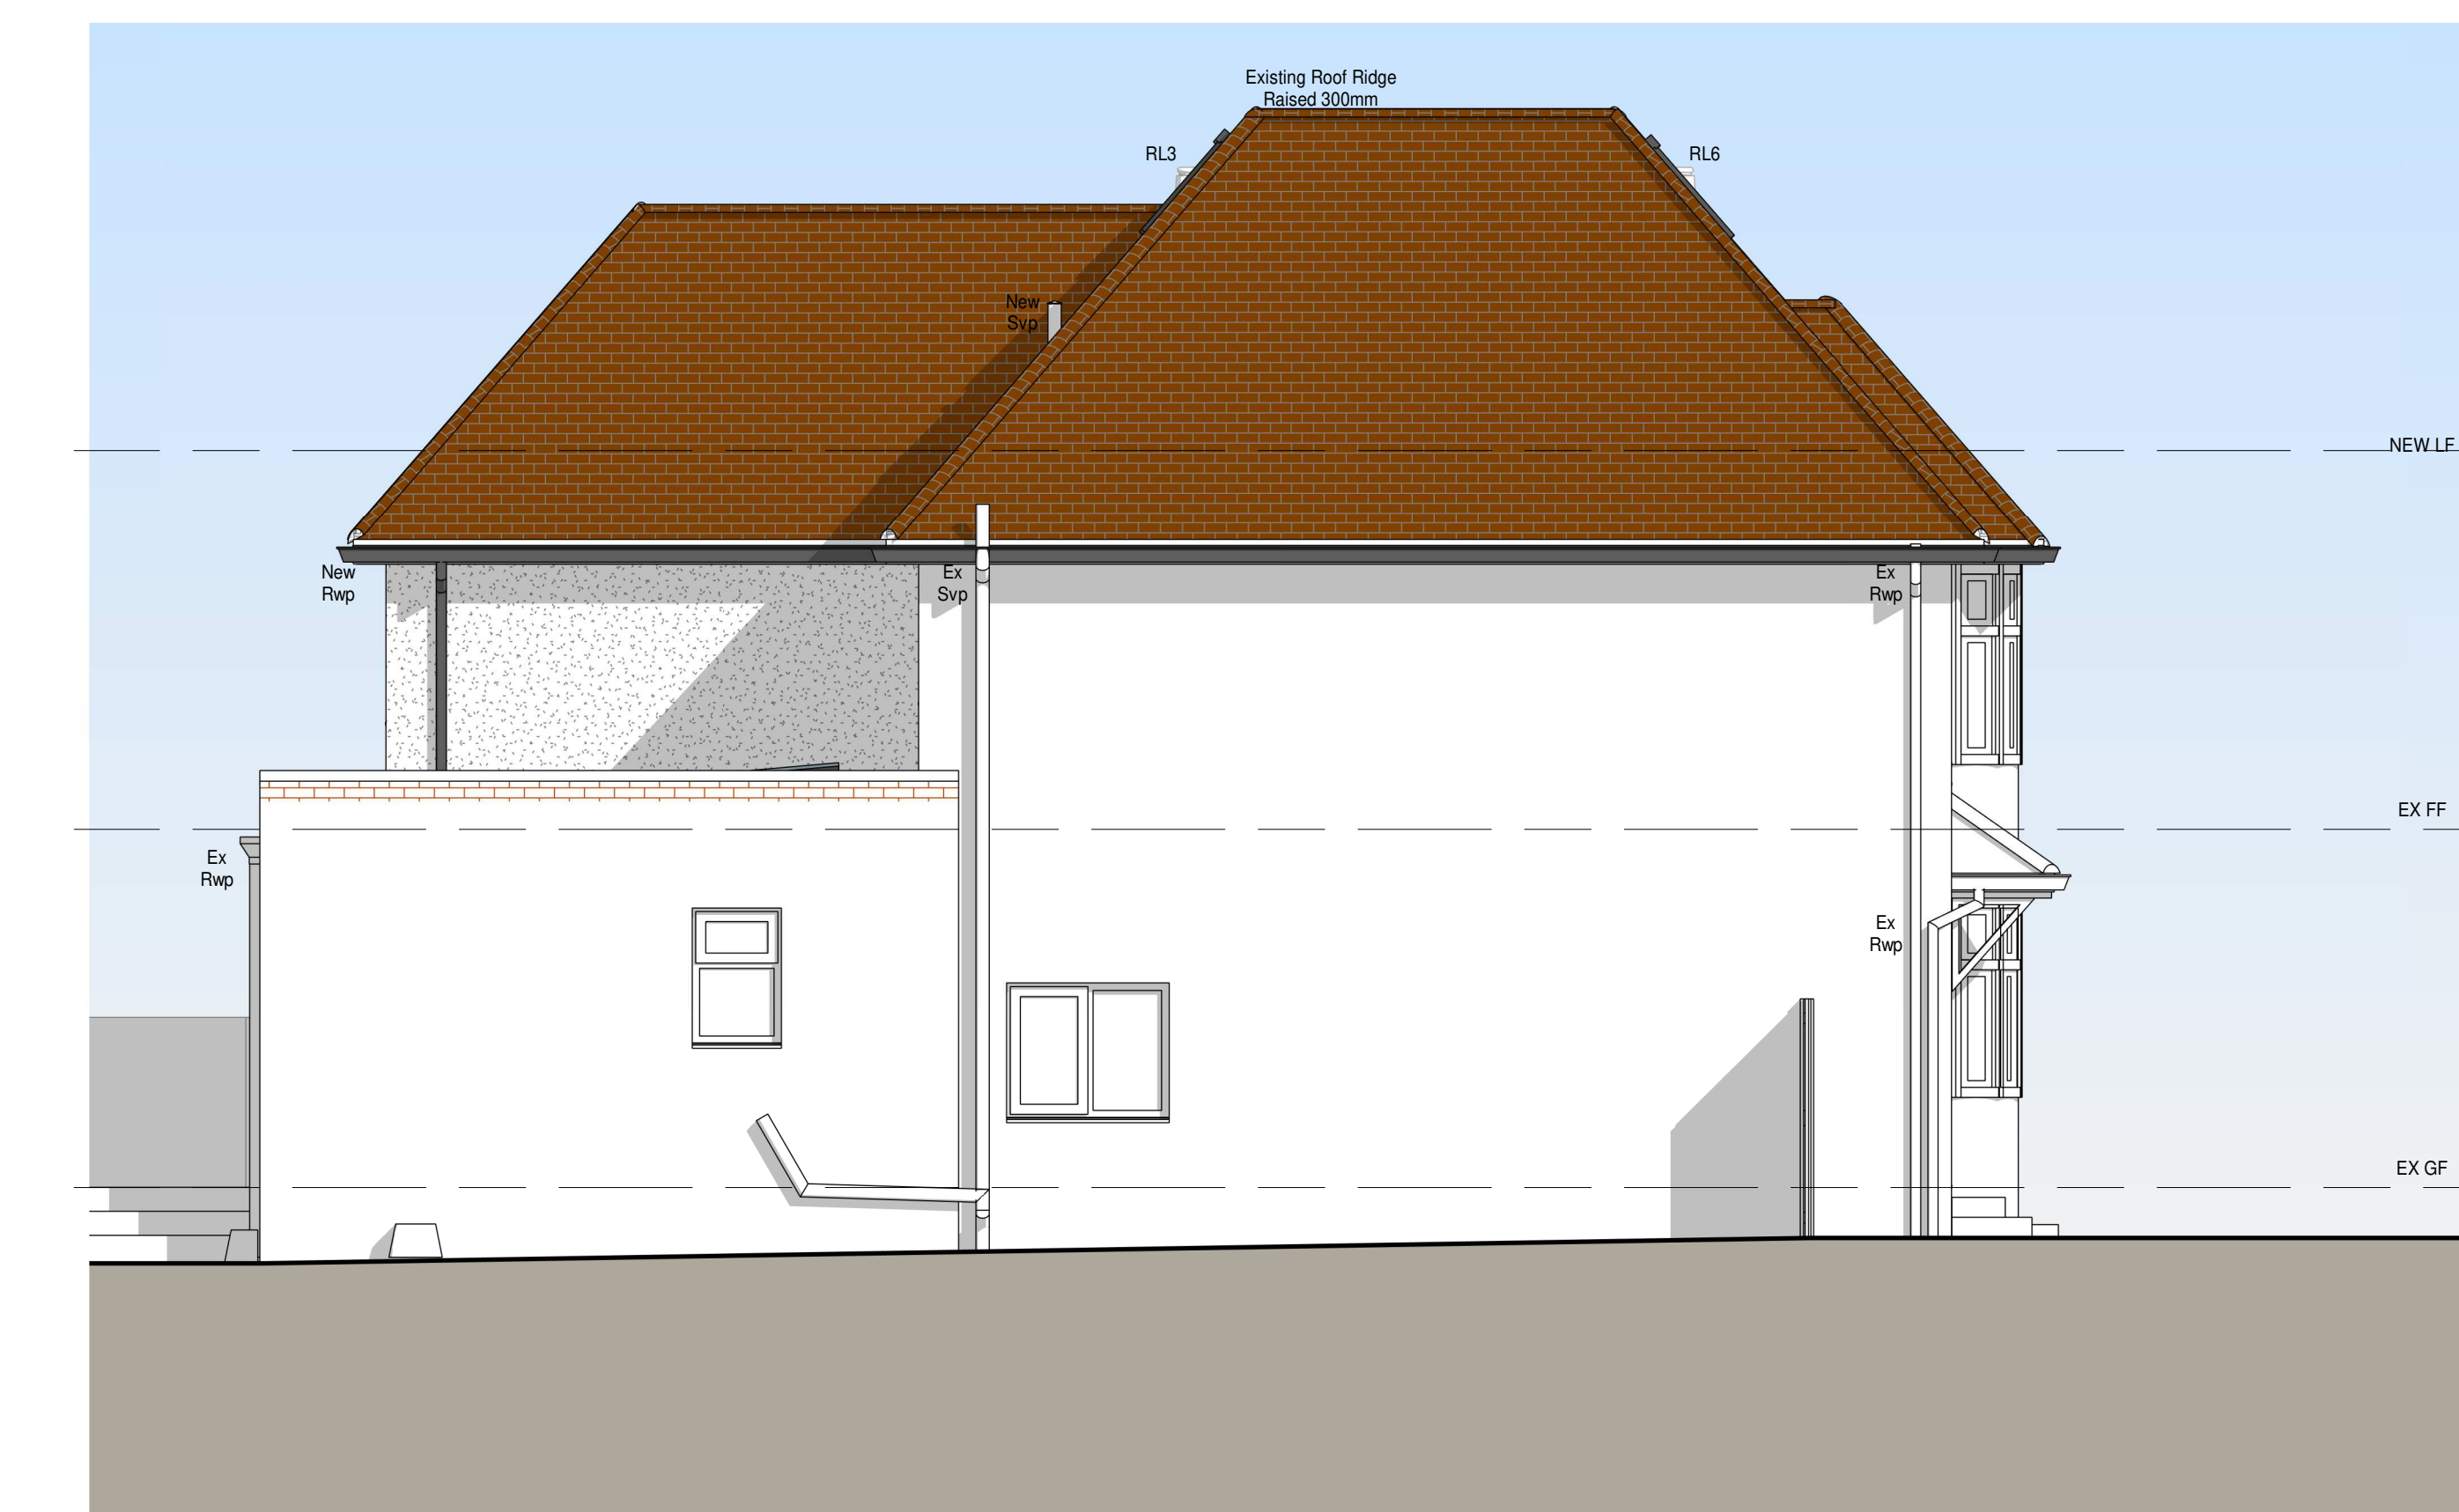

1 Proposed South - East Elevation
1 : 50

2 Proposed North - West Elevation
1 : 50

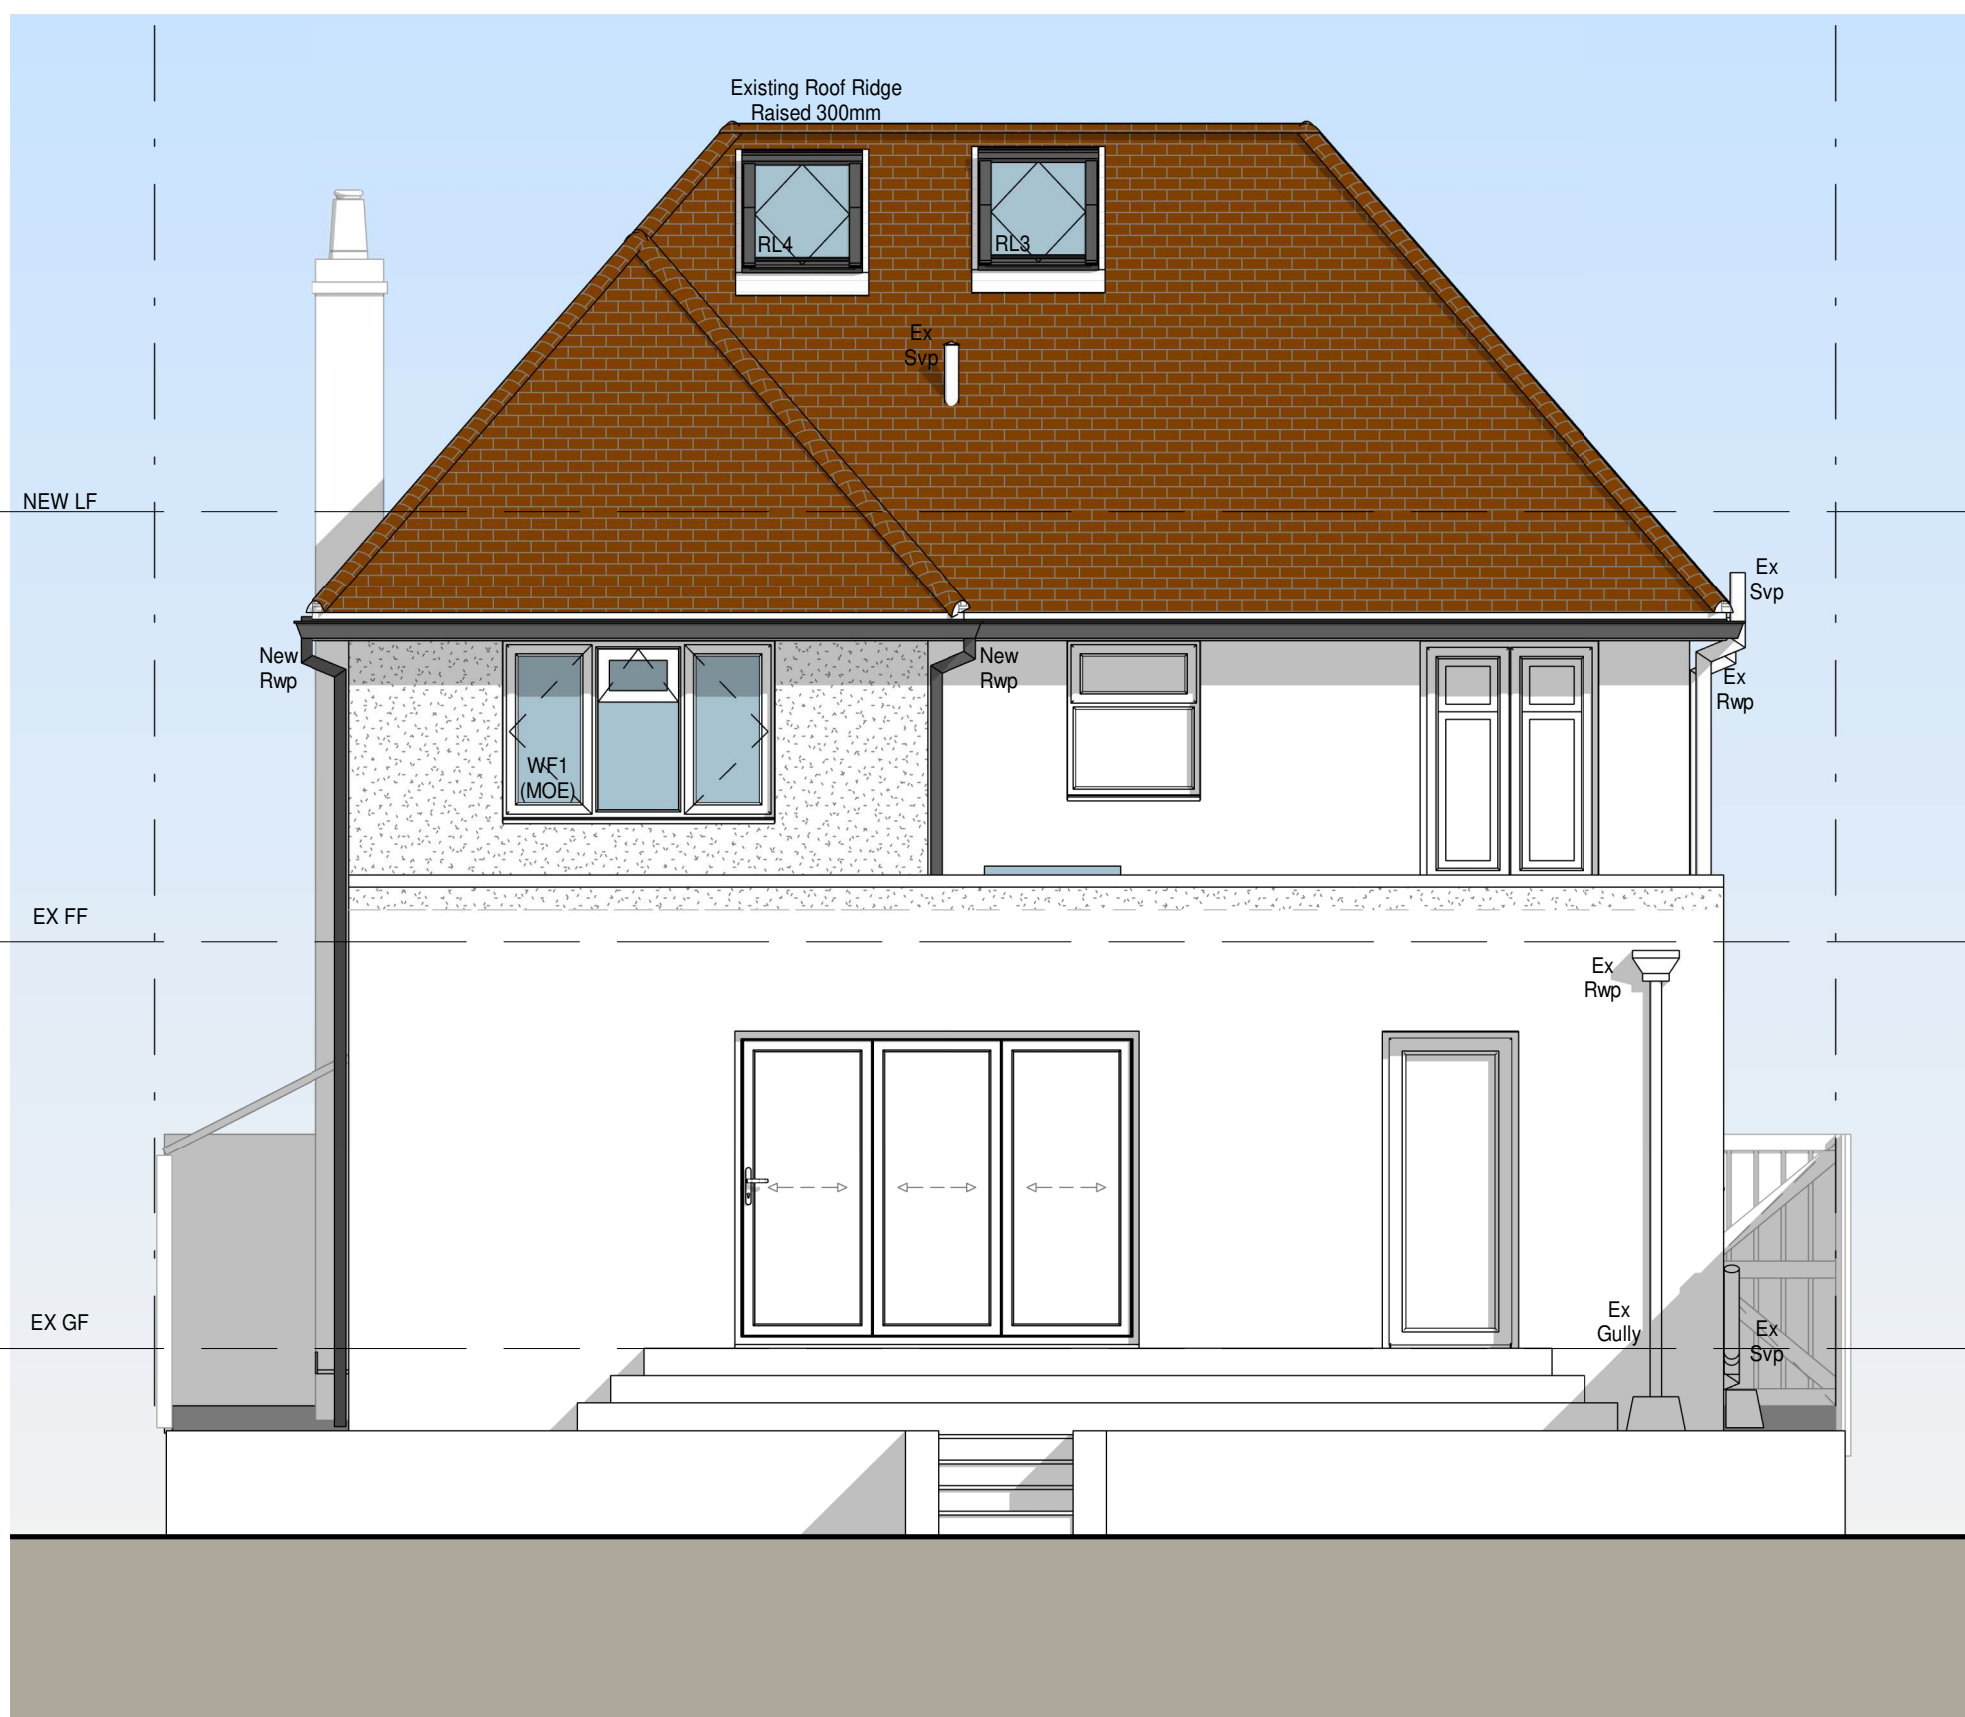

3 Proposed South - West Elevation
1 : 50

4 Proposed North - East Elevation
1 : 50

B Reduced FF 15/01/2026 GHM
Extension to 4M
A Loft Updates 06/11/2025 GHM



4 Brand Street, Hitchin, Hertfordshire, SG5 1HX
Tel: (01462) 440099 E-mail: hitchin@het.co.uk

CLIENT:
Mr & Mrs Daniels

PROJECT:
19 Millard Way
Hitchin
Hertfordshire
SG4 0QE

DRAWING TITLE:
First Floor Rear Extension, Loft Conversion with
Roof Ridge Raised, Installation of 4 Roof Lights,
Replacement of Rear Flat Roof with 2 New Roof
Lights, Raised Parapet Wall and Internal
Alterations
Proposed Elevations

SCALE:	DATE:	DRAWN:	CHECKED:
1 : 50	10/10/2025	GHM	DC/TB

DWG. NO.	REV.
HET-1856/02	B