

1:50
1m 5m

1:100
1m 10m

KEY PLAN

Site Boundary	
Proposed Render	
Proposed Roof Tiles	
Landscaping	
Paving	



MATERIALS

Walls
Existing Face Brick and Render
Proposed Face Brick and Render to Match
Existing

Roof
Existing Plain Tile & Felt Flat Roof
Proposed Plain Tile to Match Existing and
GRP Resin Flat Roof

Windows
Existing White UPVc Windows
Proposed White UPVc Windows & Roof Lights

Doors
Existing UPVc Doors

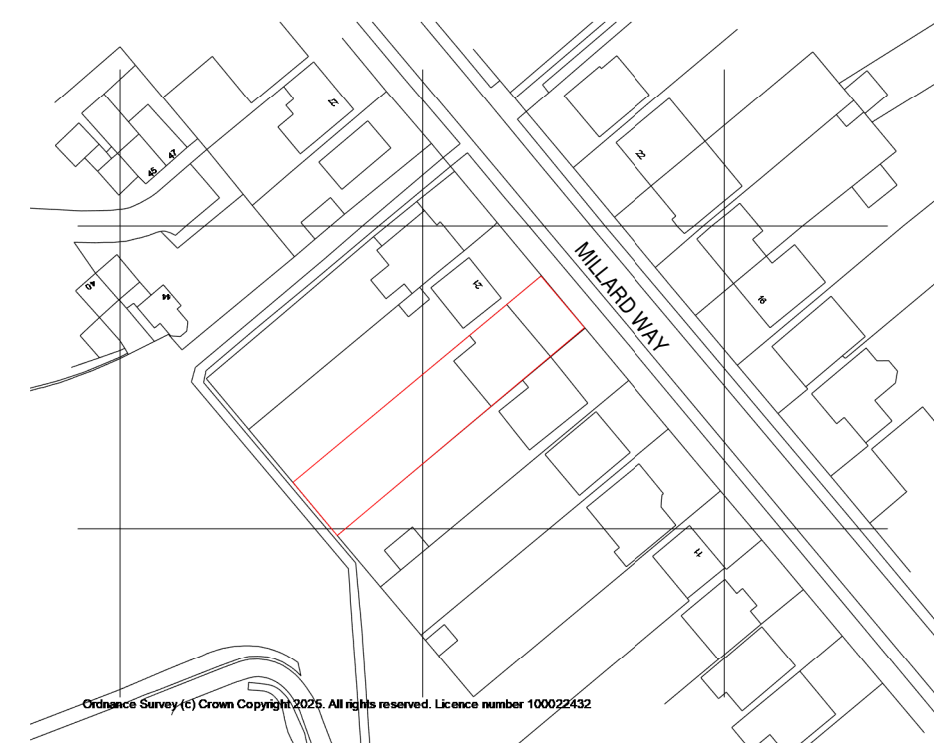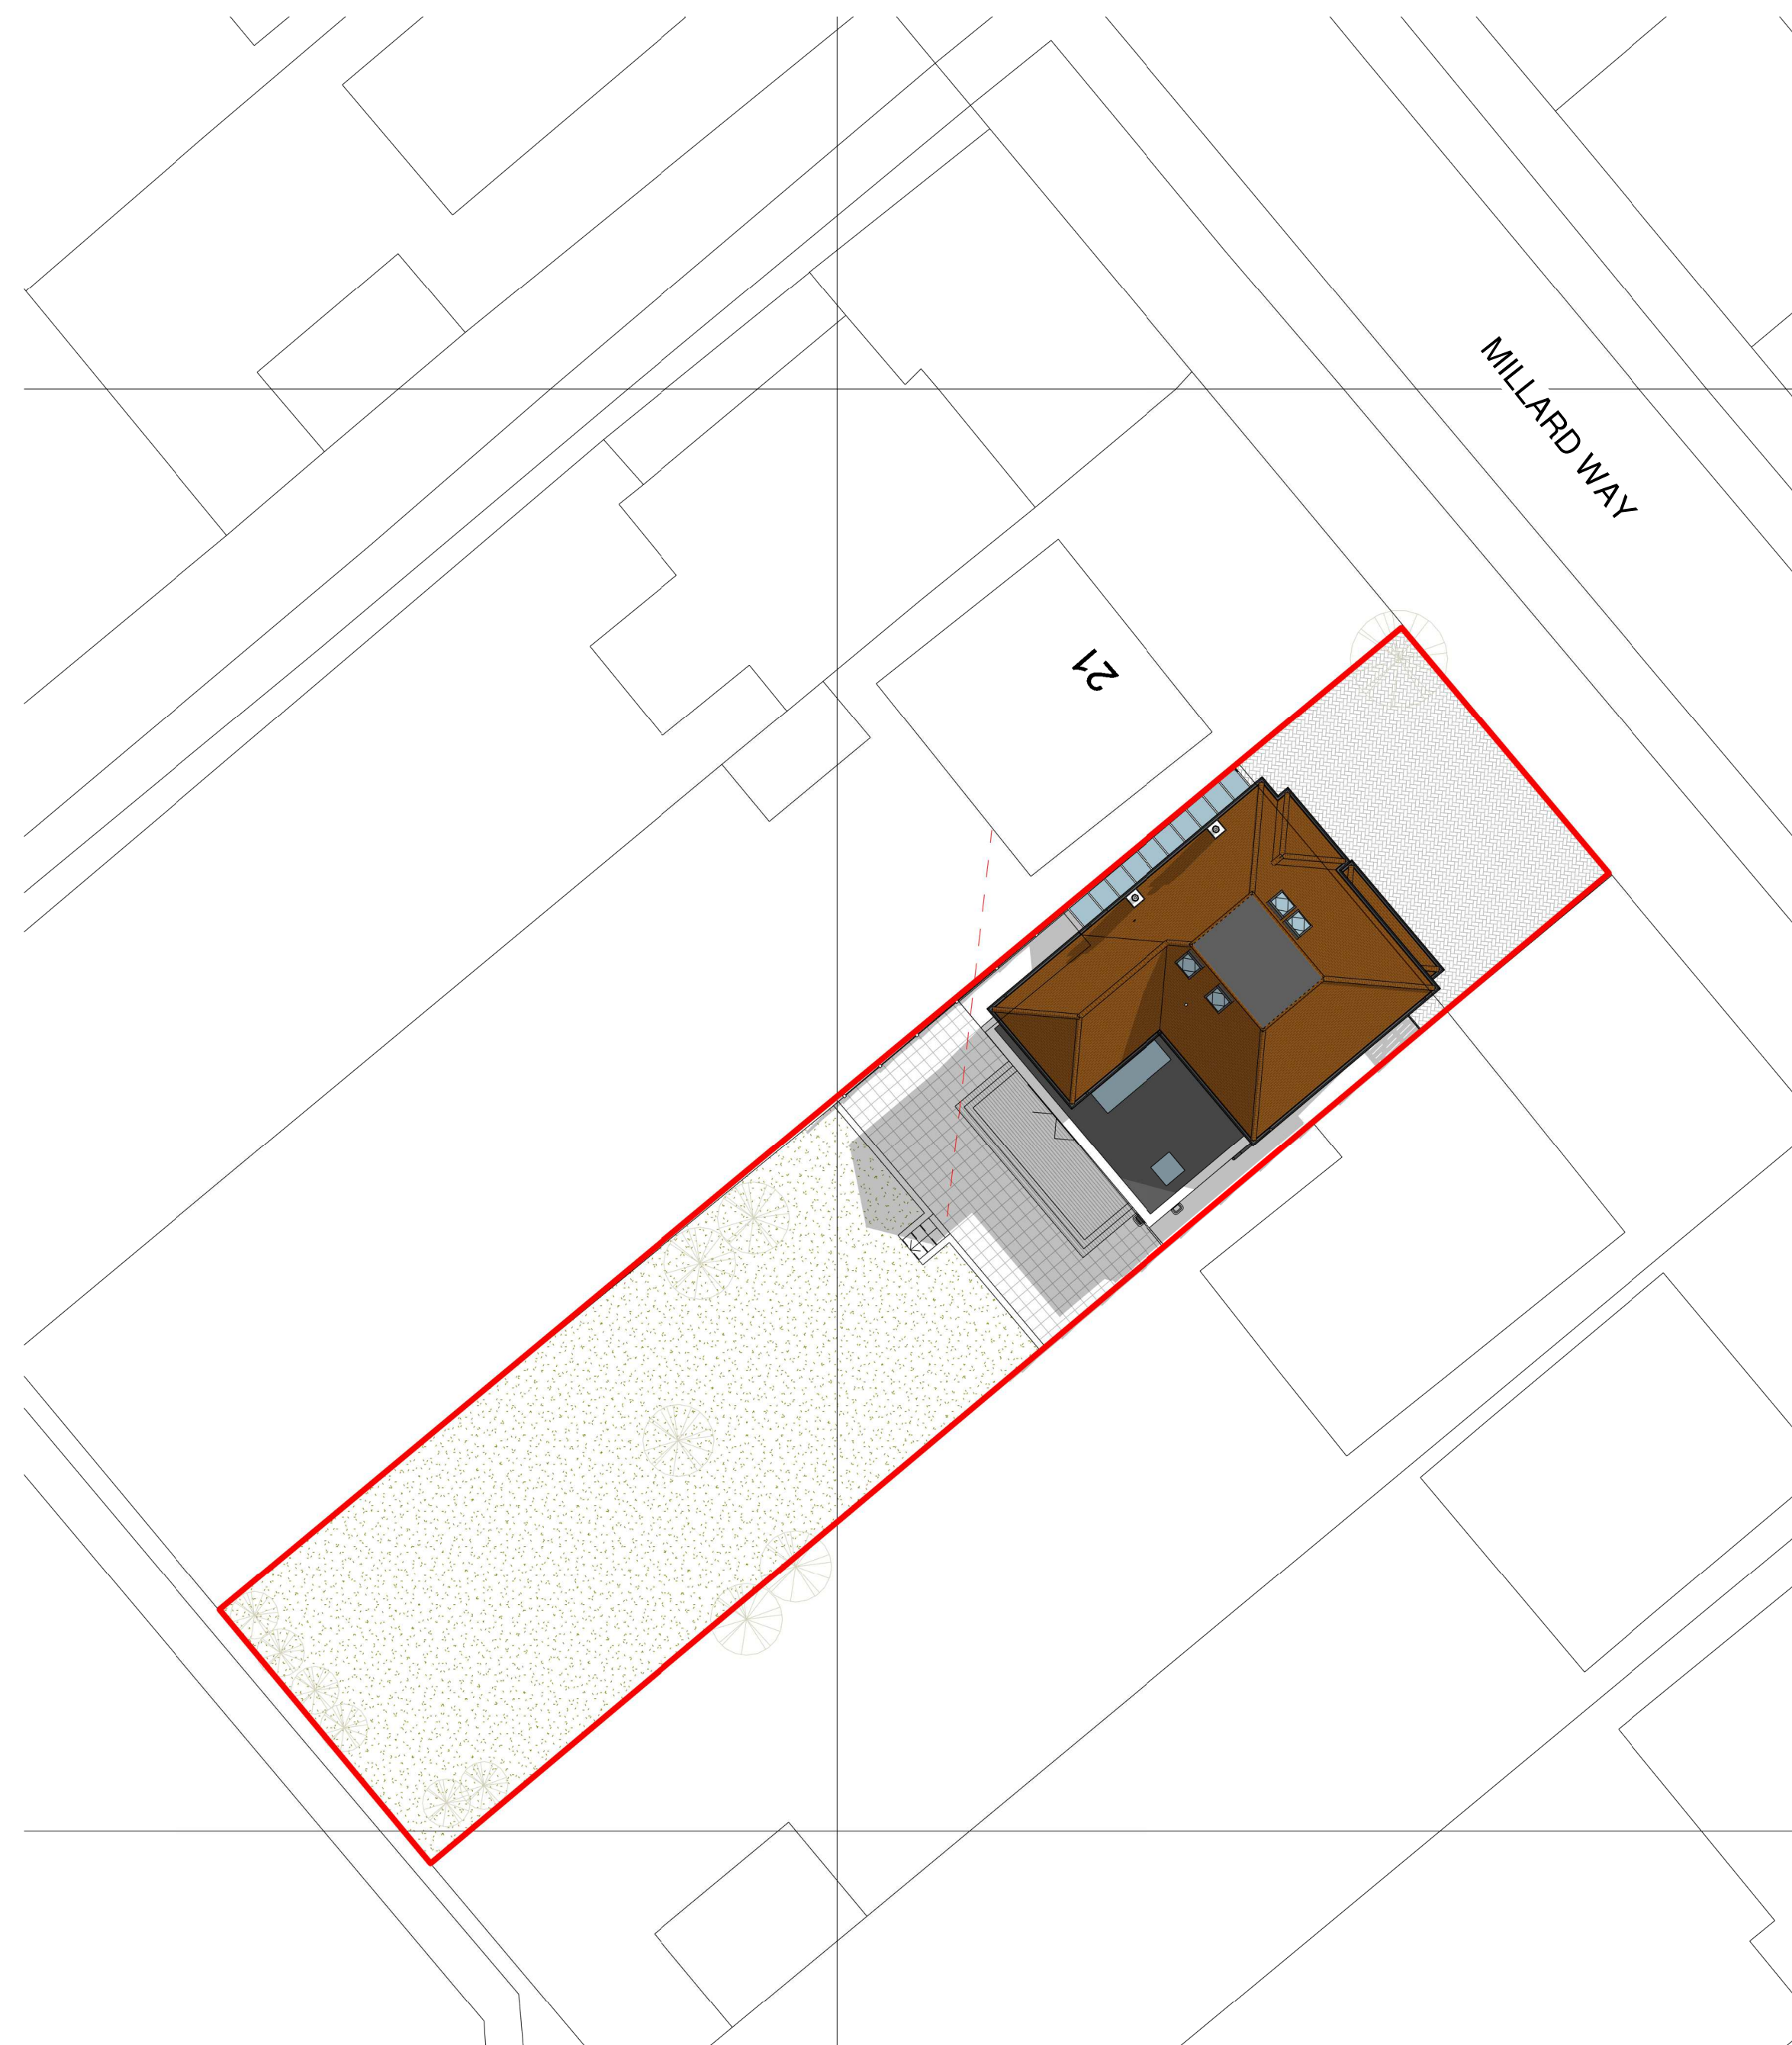

B Reduced FF 15/01/2026 GHM
Extension to 4M
A Loft Updates 06/11/2025 GHM

HET
HOME EXTENSION TEAM
4 Brand Street, Hitchin, Hertfordshire, SG5 1HX
Tel: (01462) 440099 E-mail: hitchin@het.co.uk

CLIENT:
Mr & Mrs Daniels

PROJECT:
19 Millard Way
Hitchin
Hertfordshire
SG4 0QE

DRAWING TITLE:
First Floor Rear Extension, Loft Conversion with
Roof Ridge Raised, Installation of 4 Roof Lights,
Replacement of Rear Flat Roof with 2 New Roof
Lights, Raised Parapet Wall and Internal
Alterations
Proposed Roof/Site Plan, Location
Plan & 3D Views

SCALE: As indicated	DATE: 10/10/2025	DRAWN: GHM	CHECKED: DC/TB
DWG. NO. HET-1856/03	REV. B		