



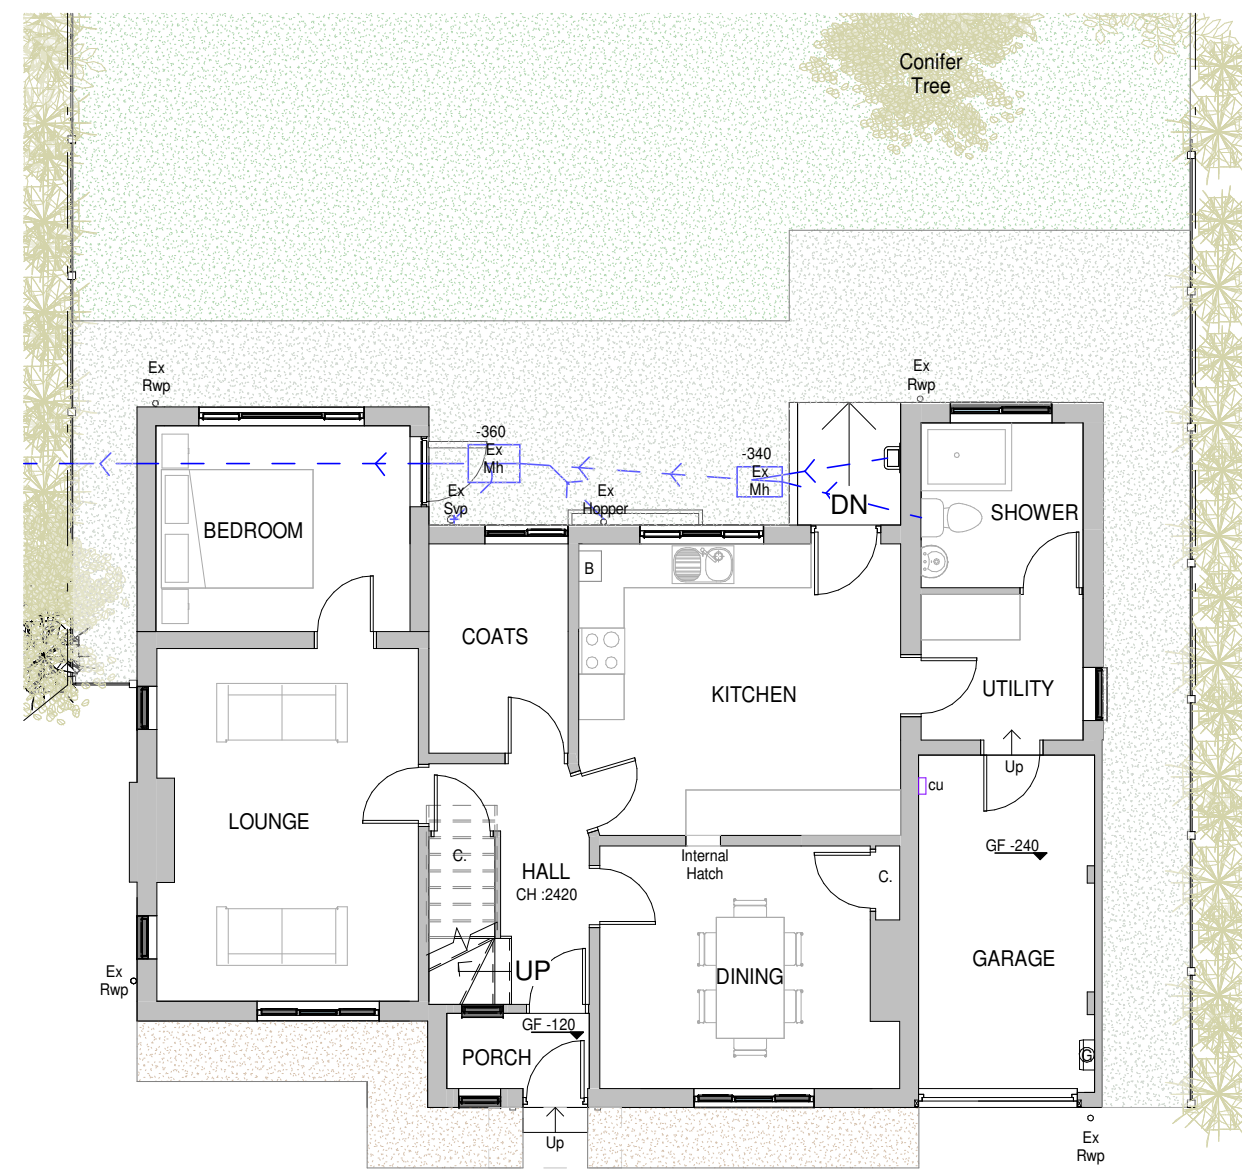


1 Existing Ground Floor Plan
1 : 100

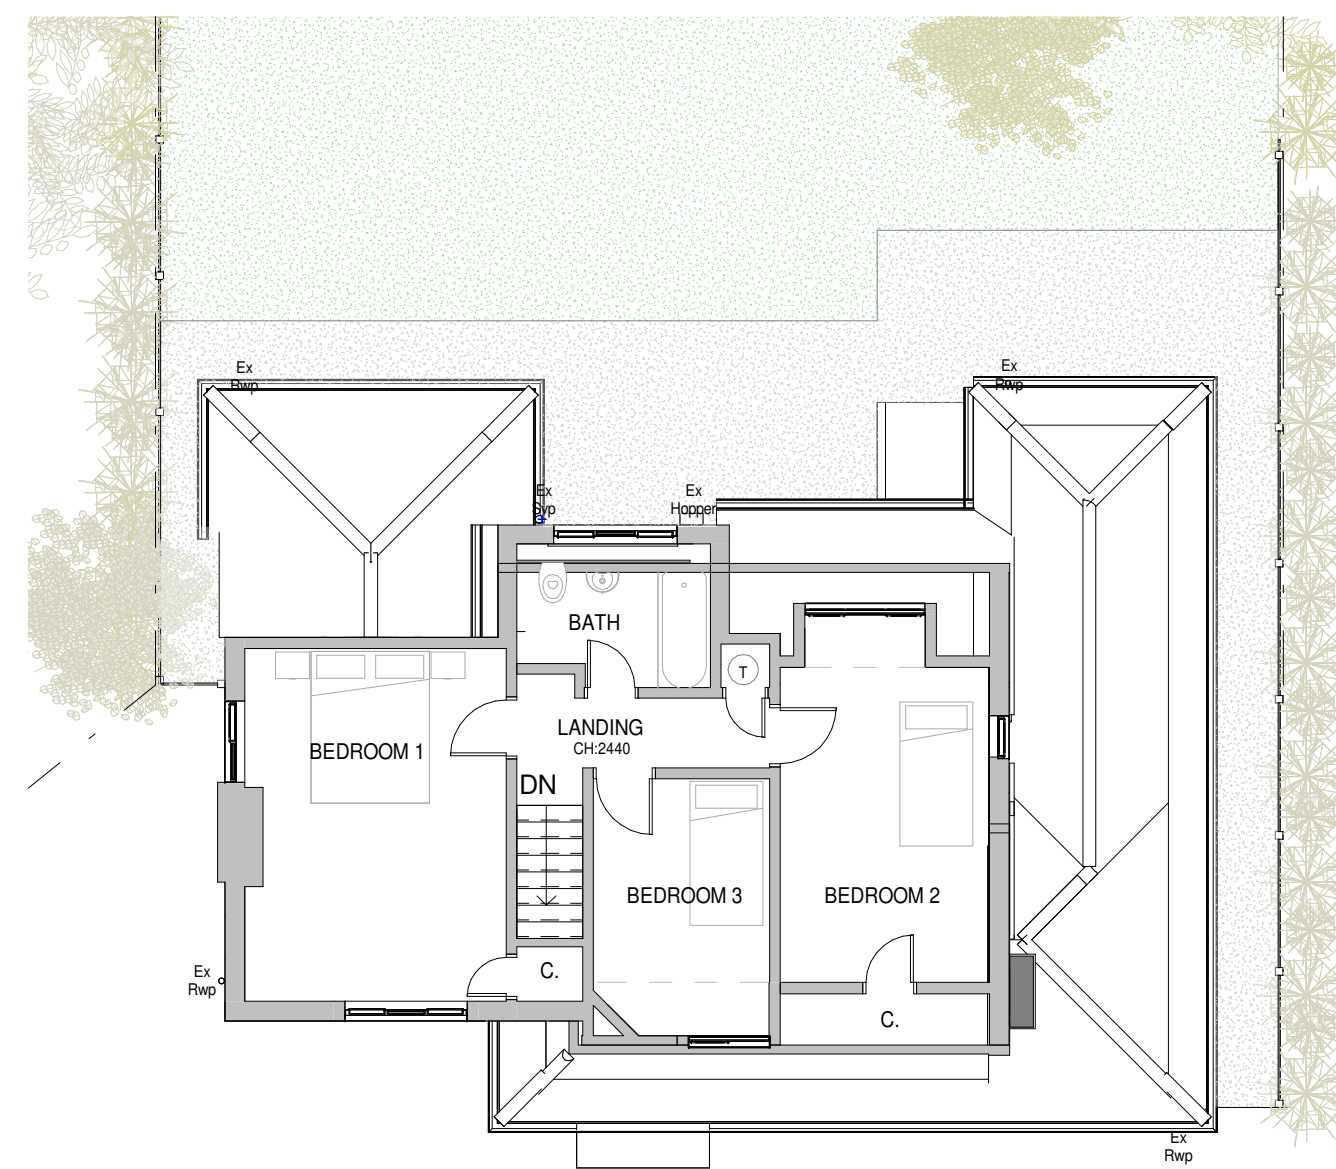

2 Existing First Floor Plan
1 : 100



3 Existing South Elevation
1 : 100

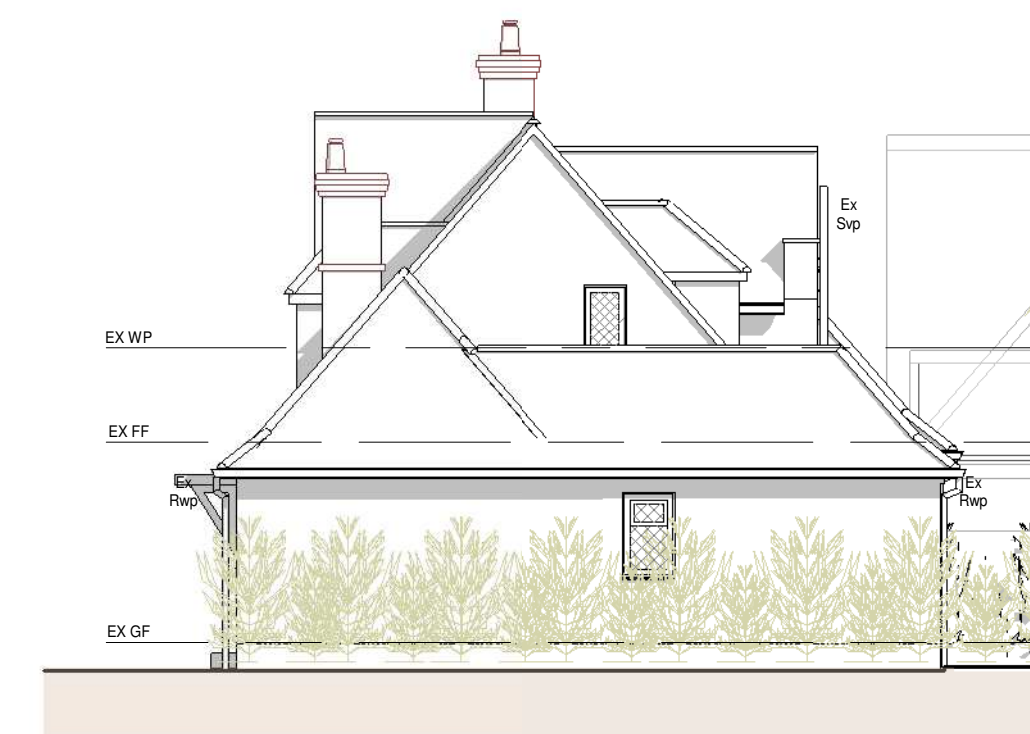


4 Existing East Elevation
1 : 100




5 Existing North Elevation
1 : 100



6 Existing West Elevation
1 : 100

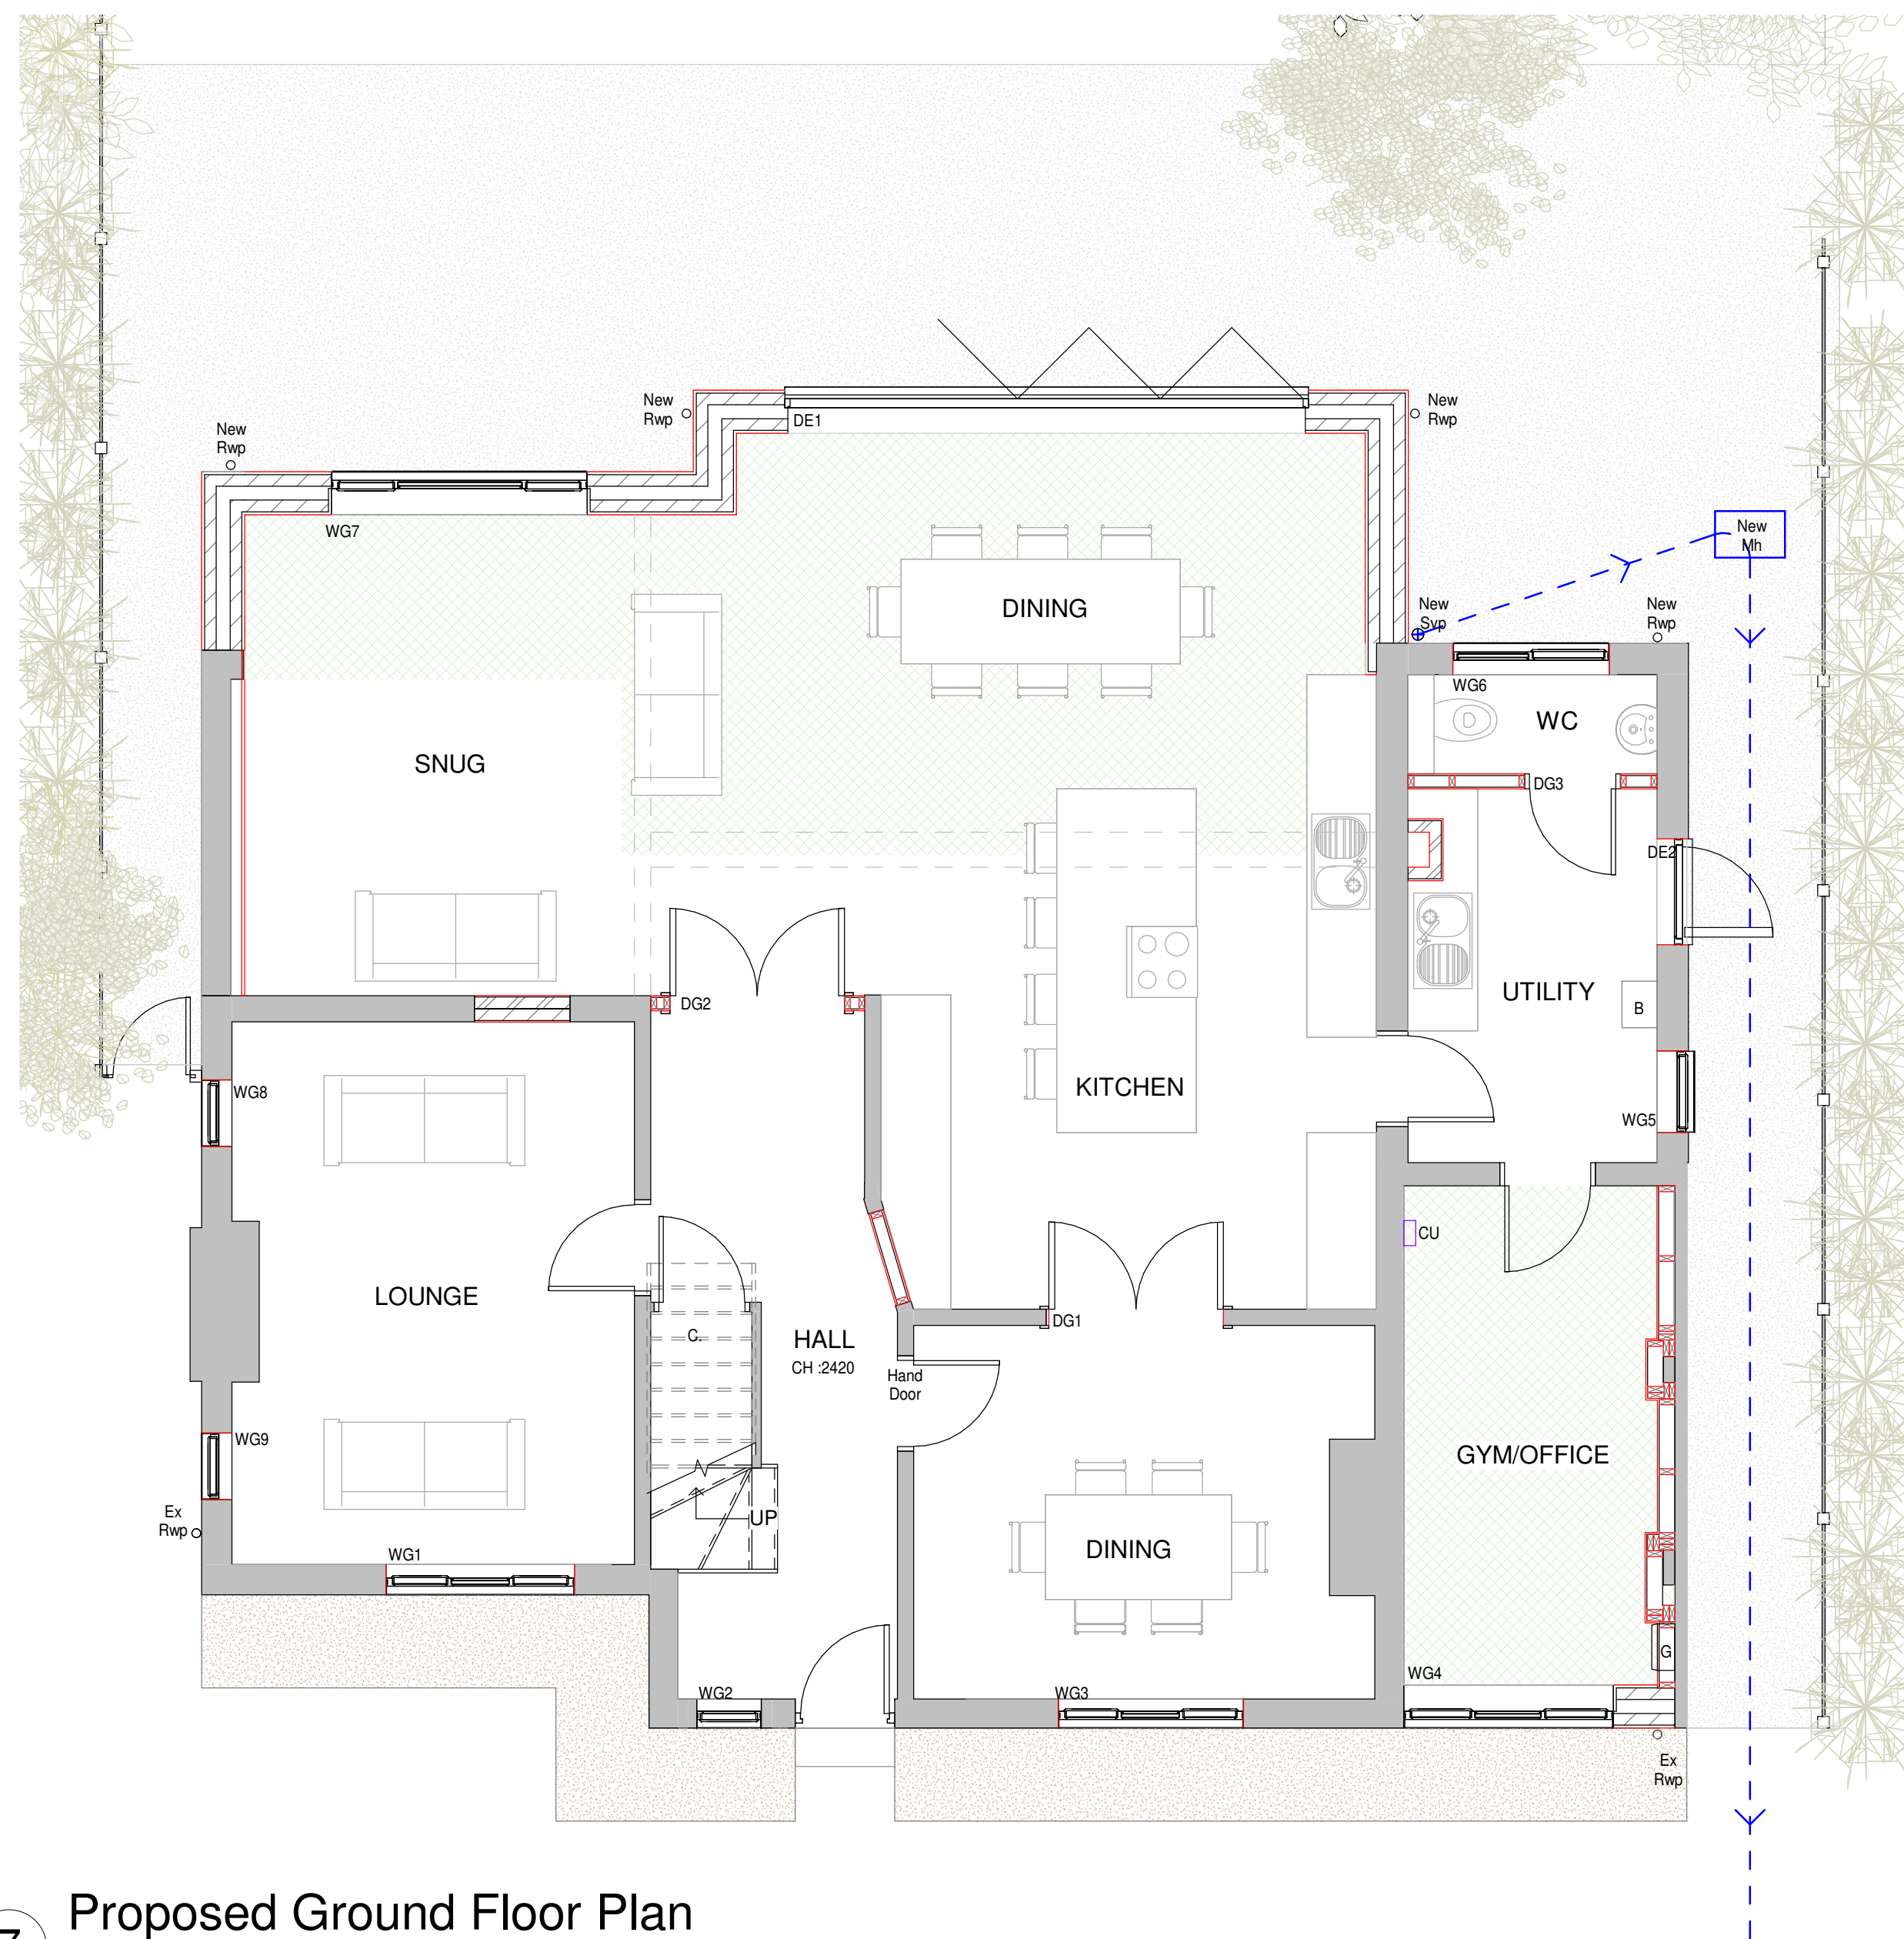

7 Proposed Ground Floor Plan
1 : 50

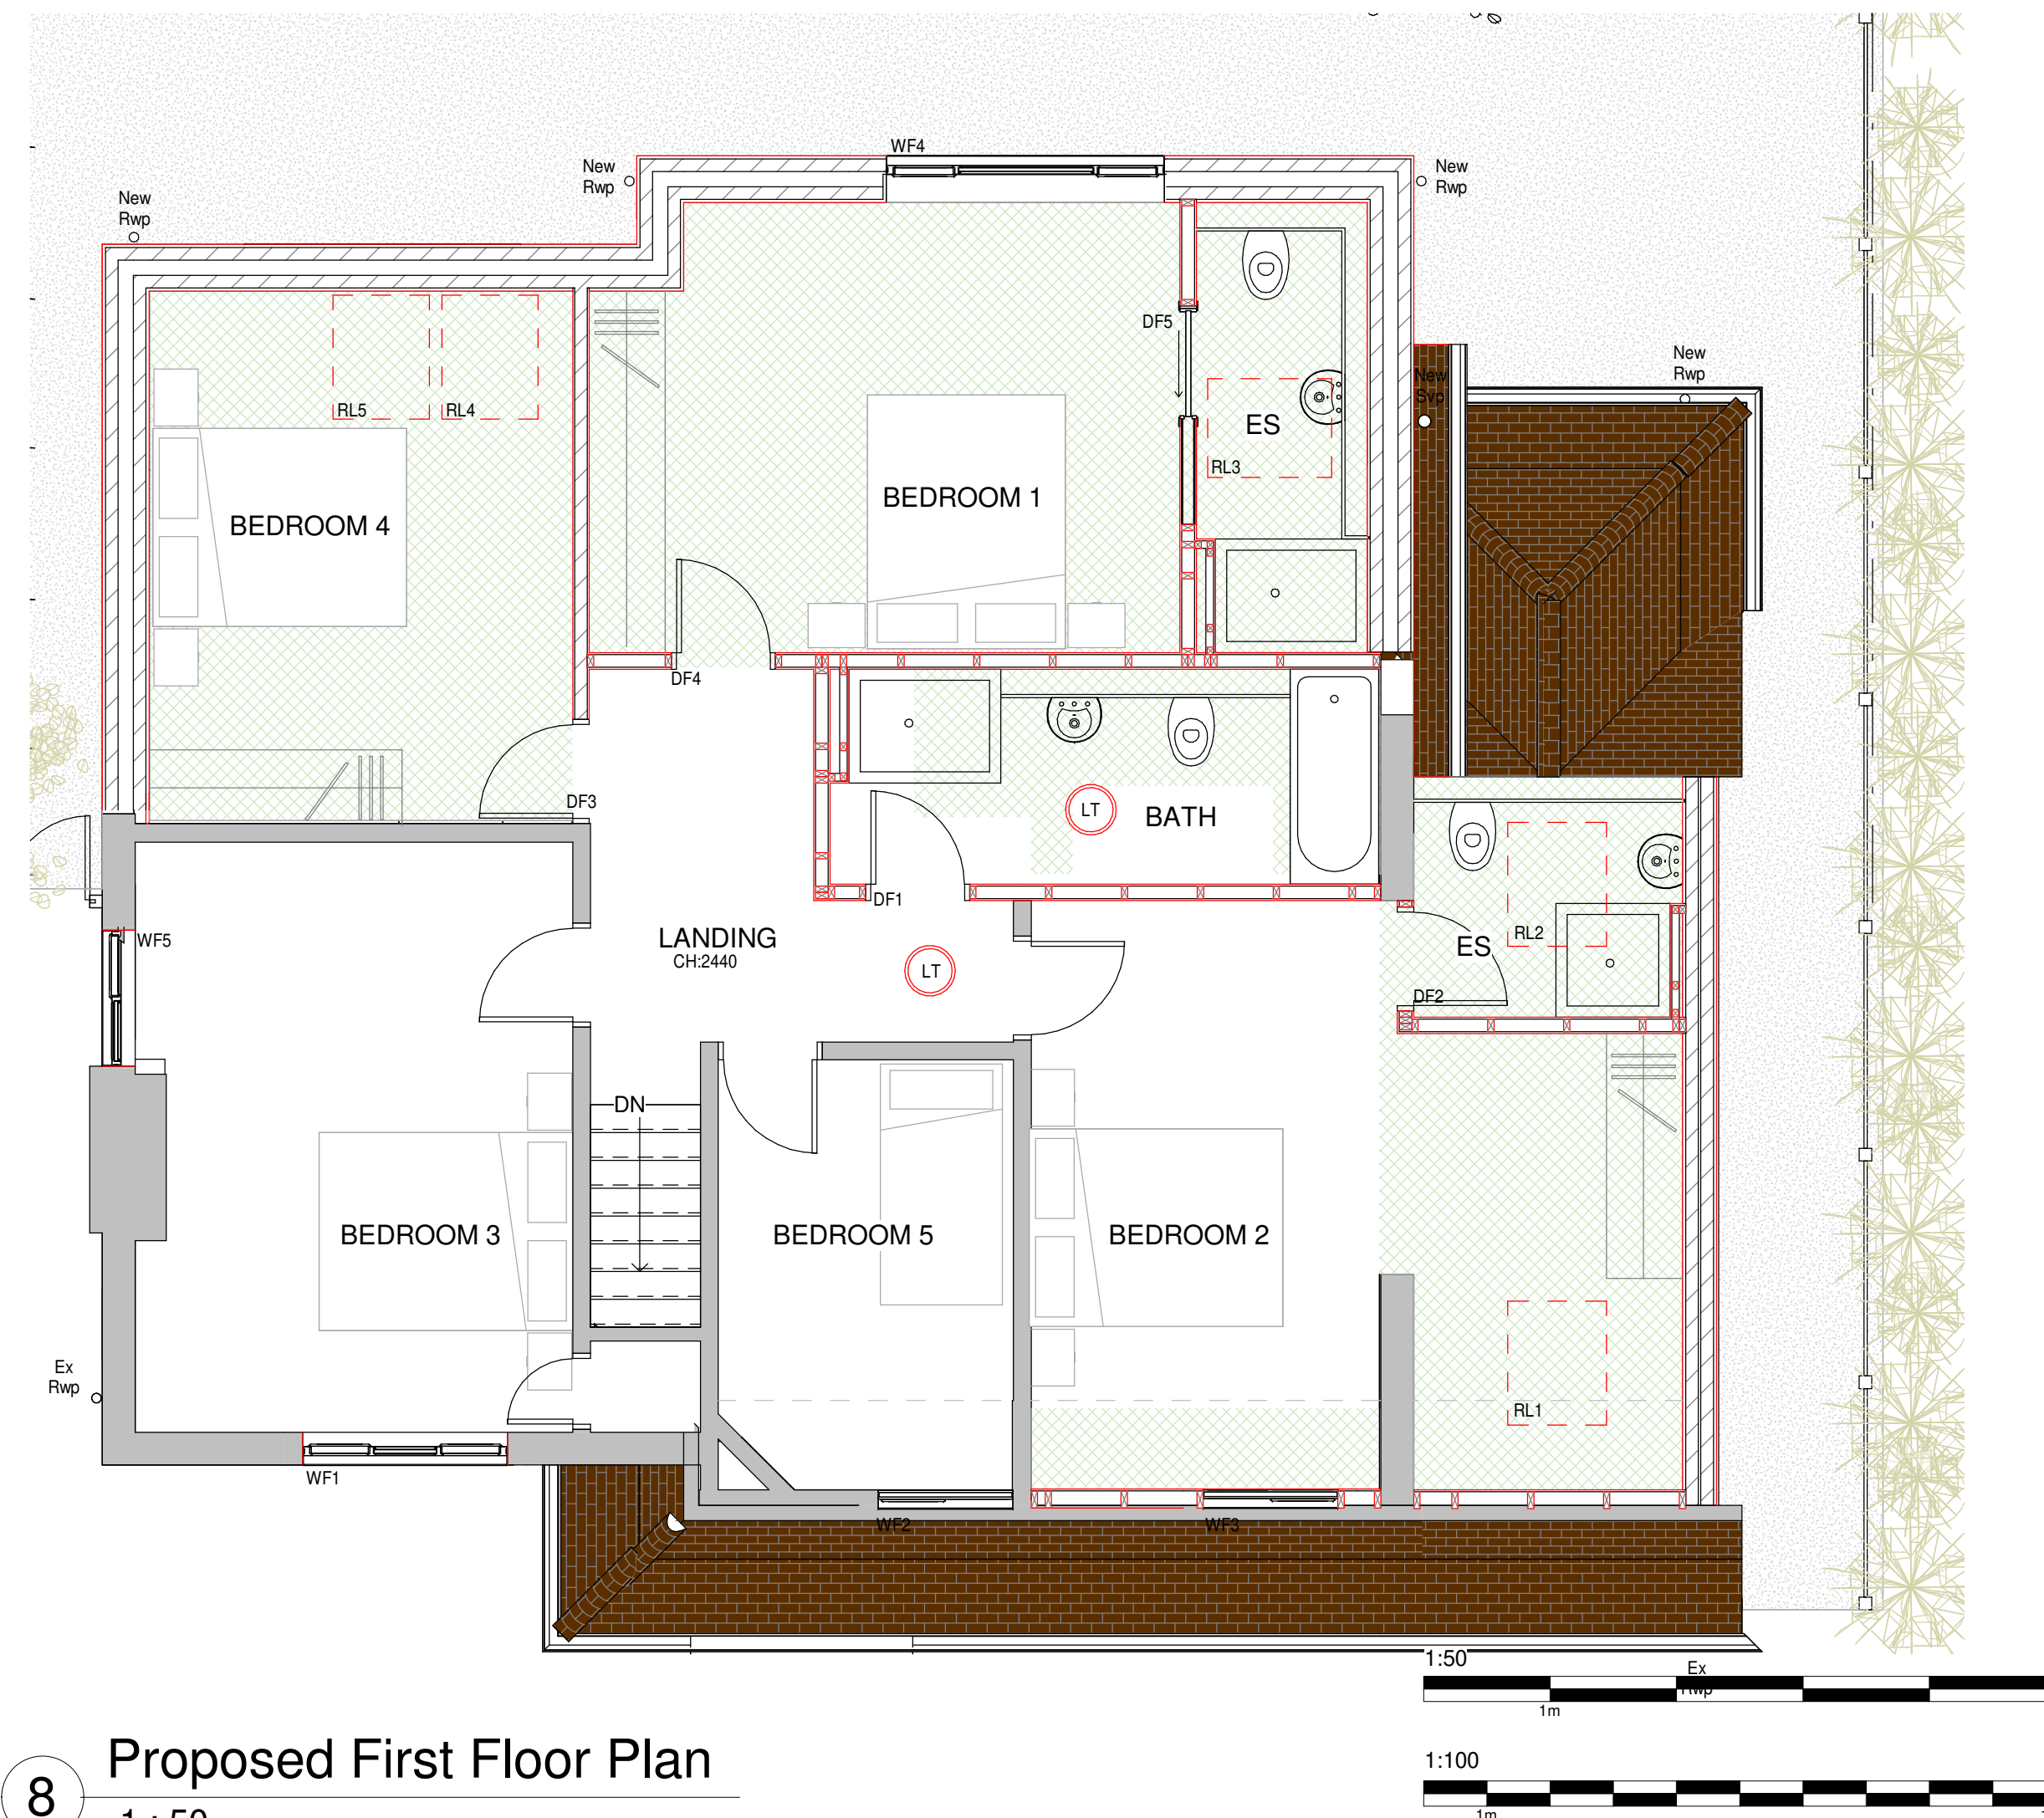

8 Proposed First Floor Plan
1 : 50



HOME EXTENSION TEAM

4 Brand Street, Hitchin, Hertfordshire, SG5 1HX
Tel: (01462) 440099 E-mail: hitchin@het.co.uk

CLIENT:
Mr & Mrs Snowdon

PROJECT:
Woodlands
Offley Road
Hitchin
Hertfordshire
SG5 2AZ

DRAWING TITLE:
Double Storey Rear Extension, First Floor Side
Extension, Including Garage Conversion,
Replacement Windows and Insertion of Roof
Lights, Light Tunnels and Dormer.

Existing Plans, Existing Elevations &
Proposed Plans

SCALE: As indicated	DATE: 24/03/2025	DRAWN: GLH	CHECKED: TB/DC
------------------------	---------------------	---------------	-------------------

DWG. NO. HET-1825/01	REV.
-------------------------	------